


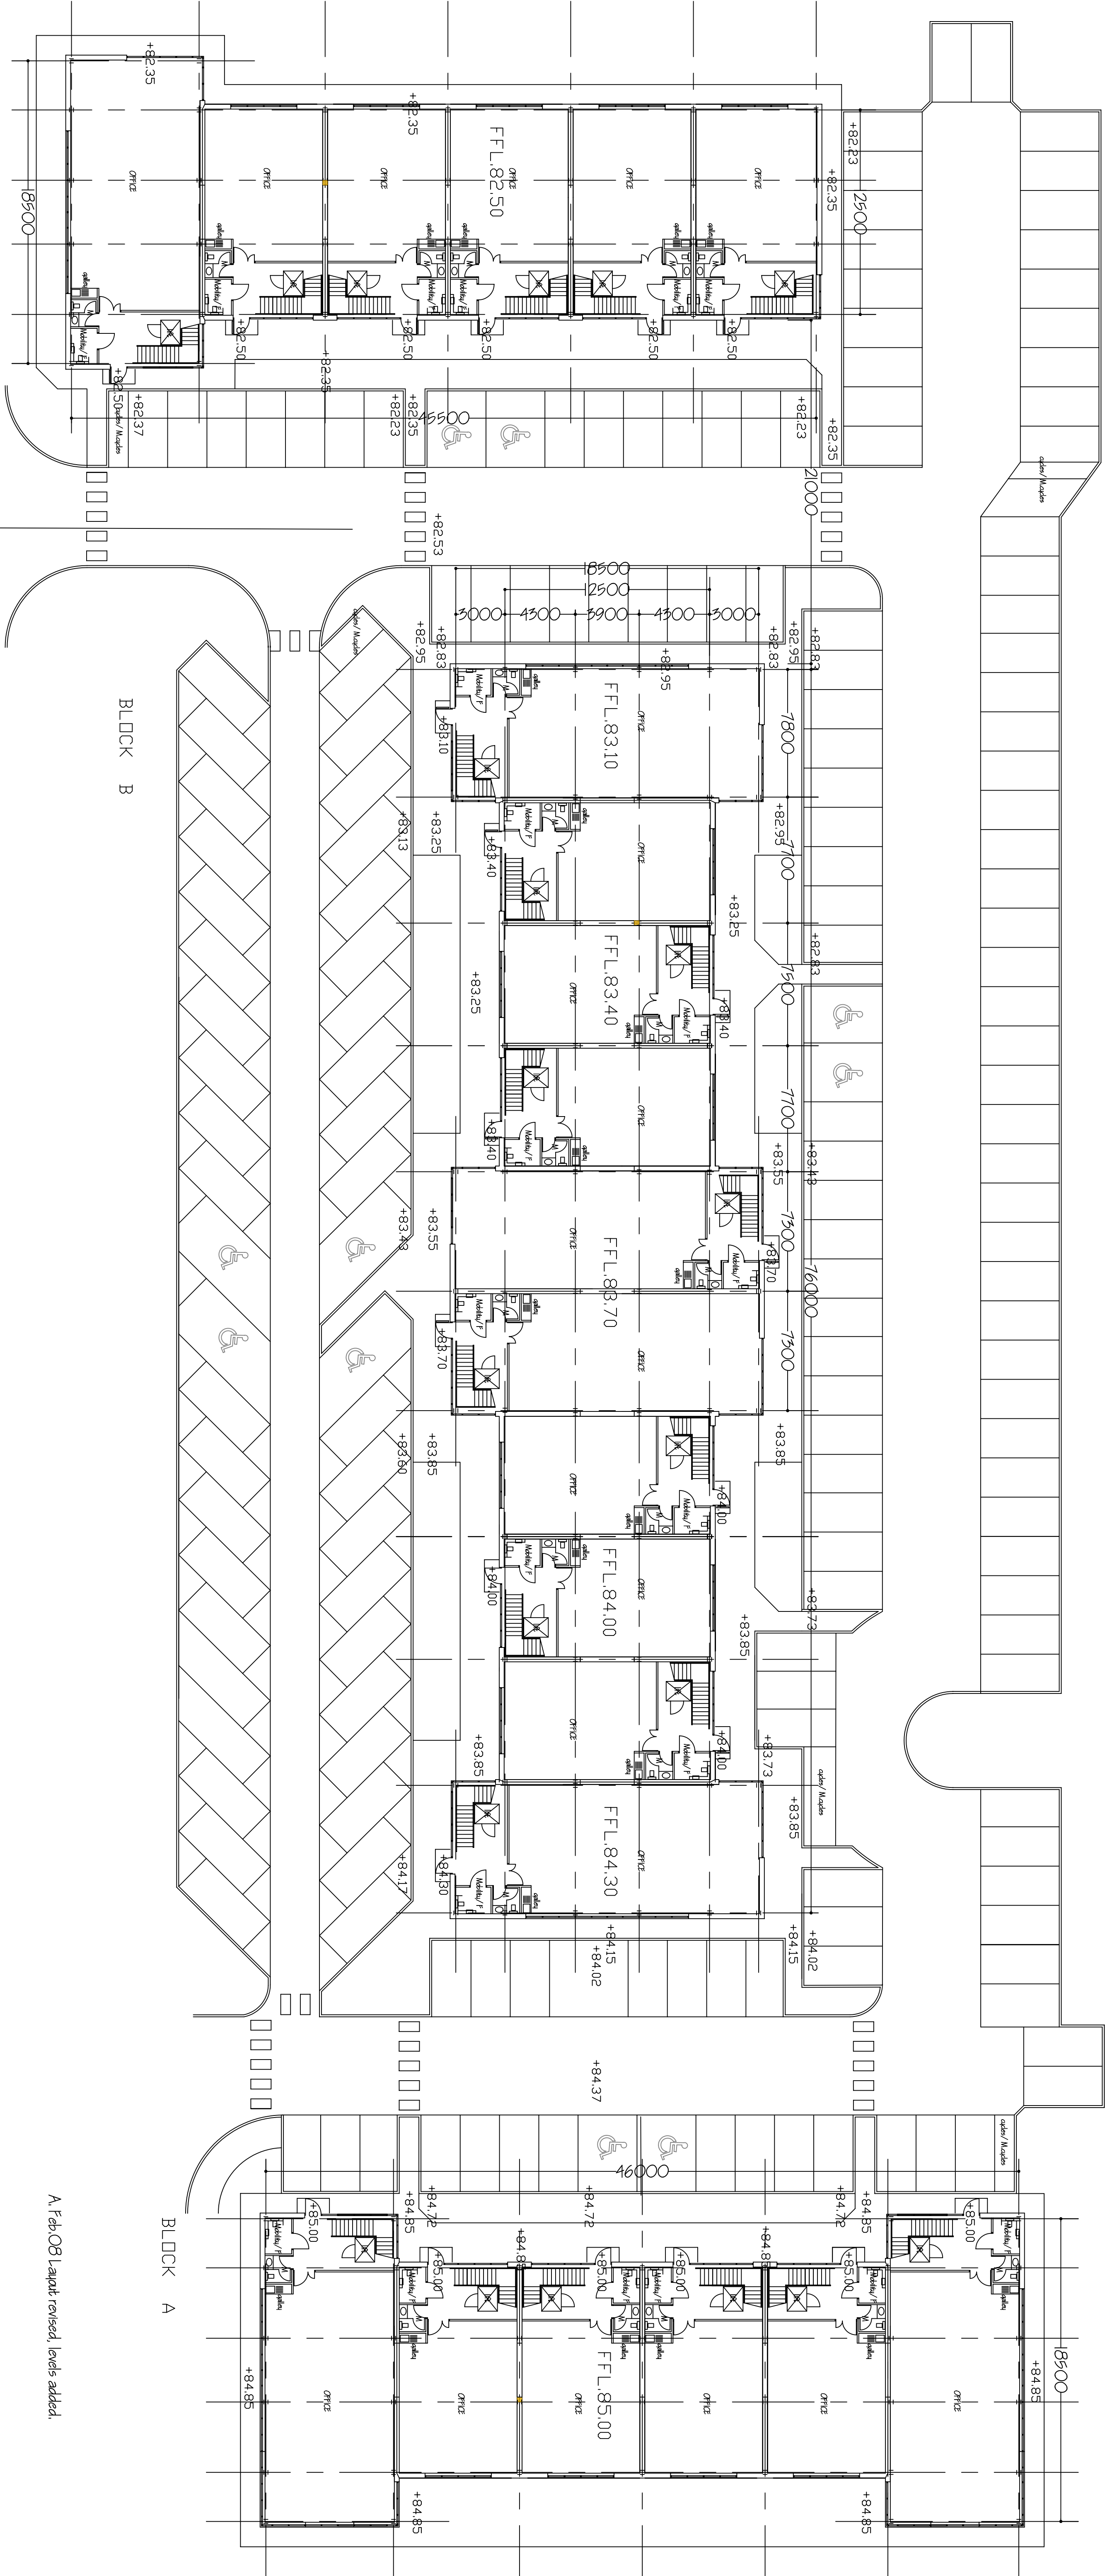

A. Feb 08 Layout revised, levels added.

Proposed Development
Barrow Brook Business Village
Clitheroe
for
Papillon Properties

Site 2
Ground Floor Plan

Scale: 1:200 Date: Sept 07 No. 1302/ 2/ 05A

THIS DRAWING IS AT A SCALE OF 1:200 AT A1 SIZE.