


- LEGEND:
- LOCAL AUTHORITY BOUNDARY LINE
 - BAE SYSTEMS PROPERTY BOUNDARY LINE
 - AREA OF DEVELOPMENT - 1250m²

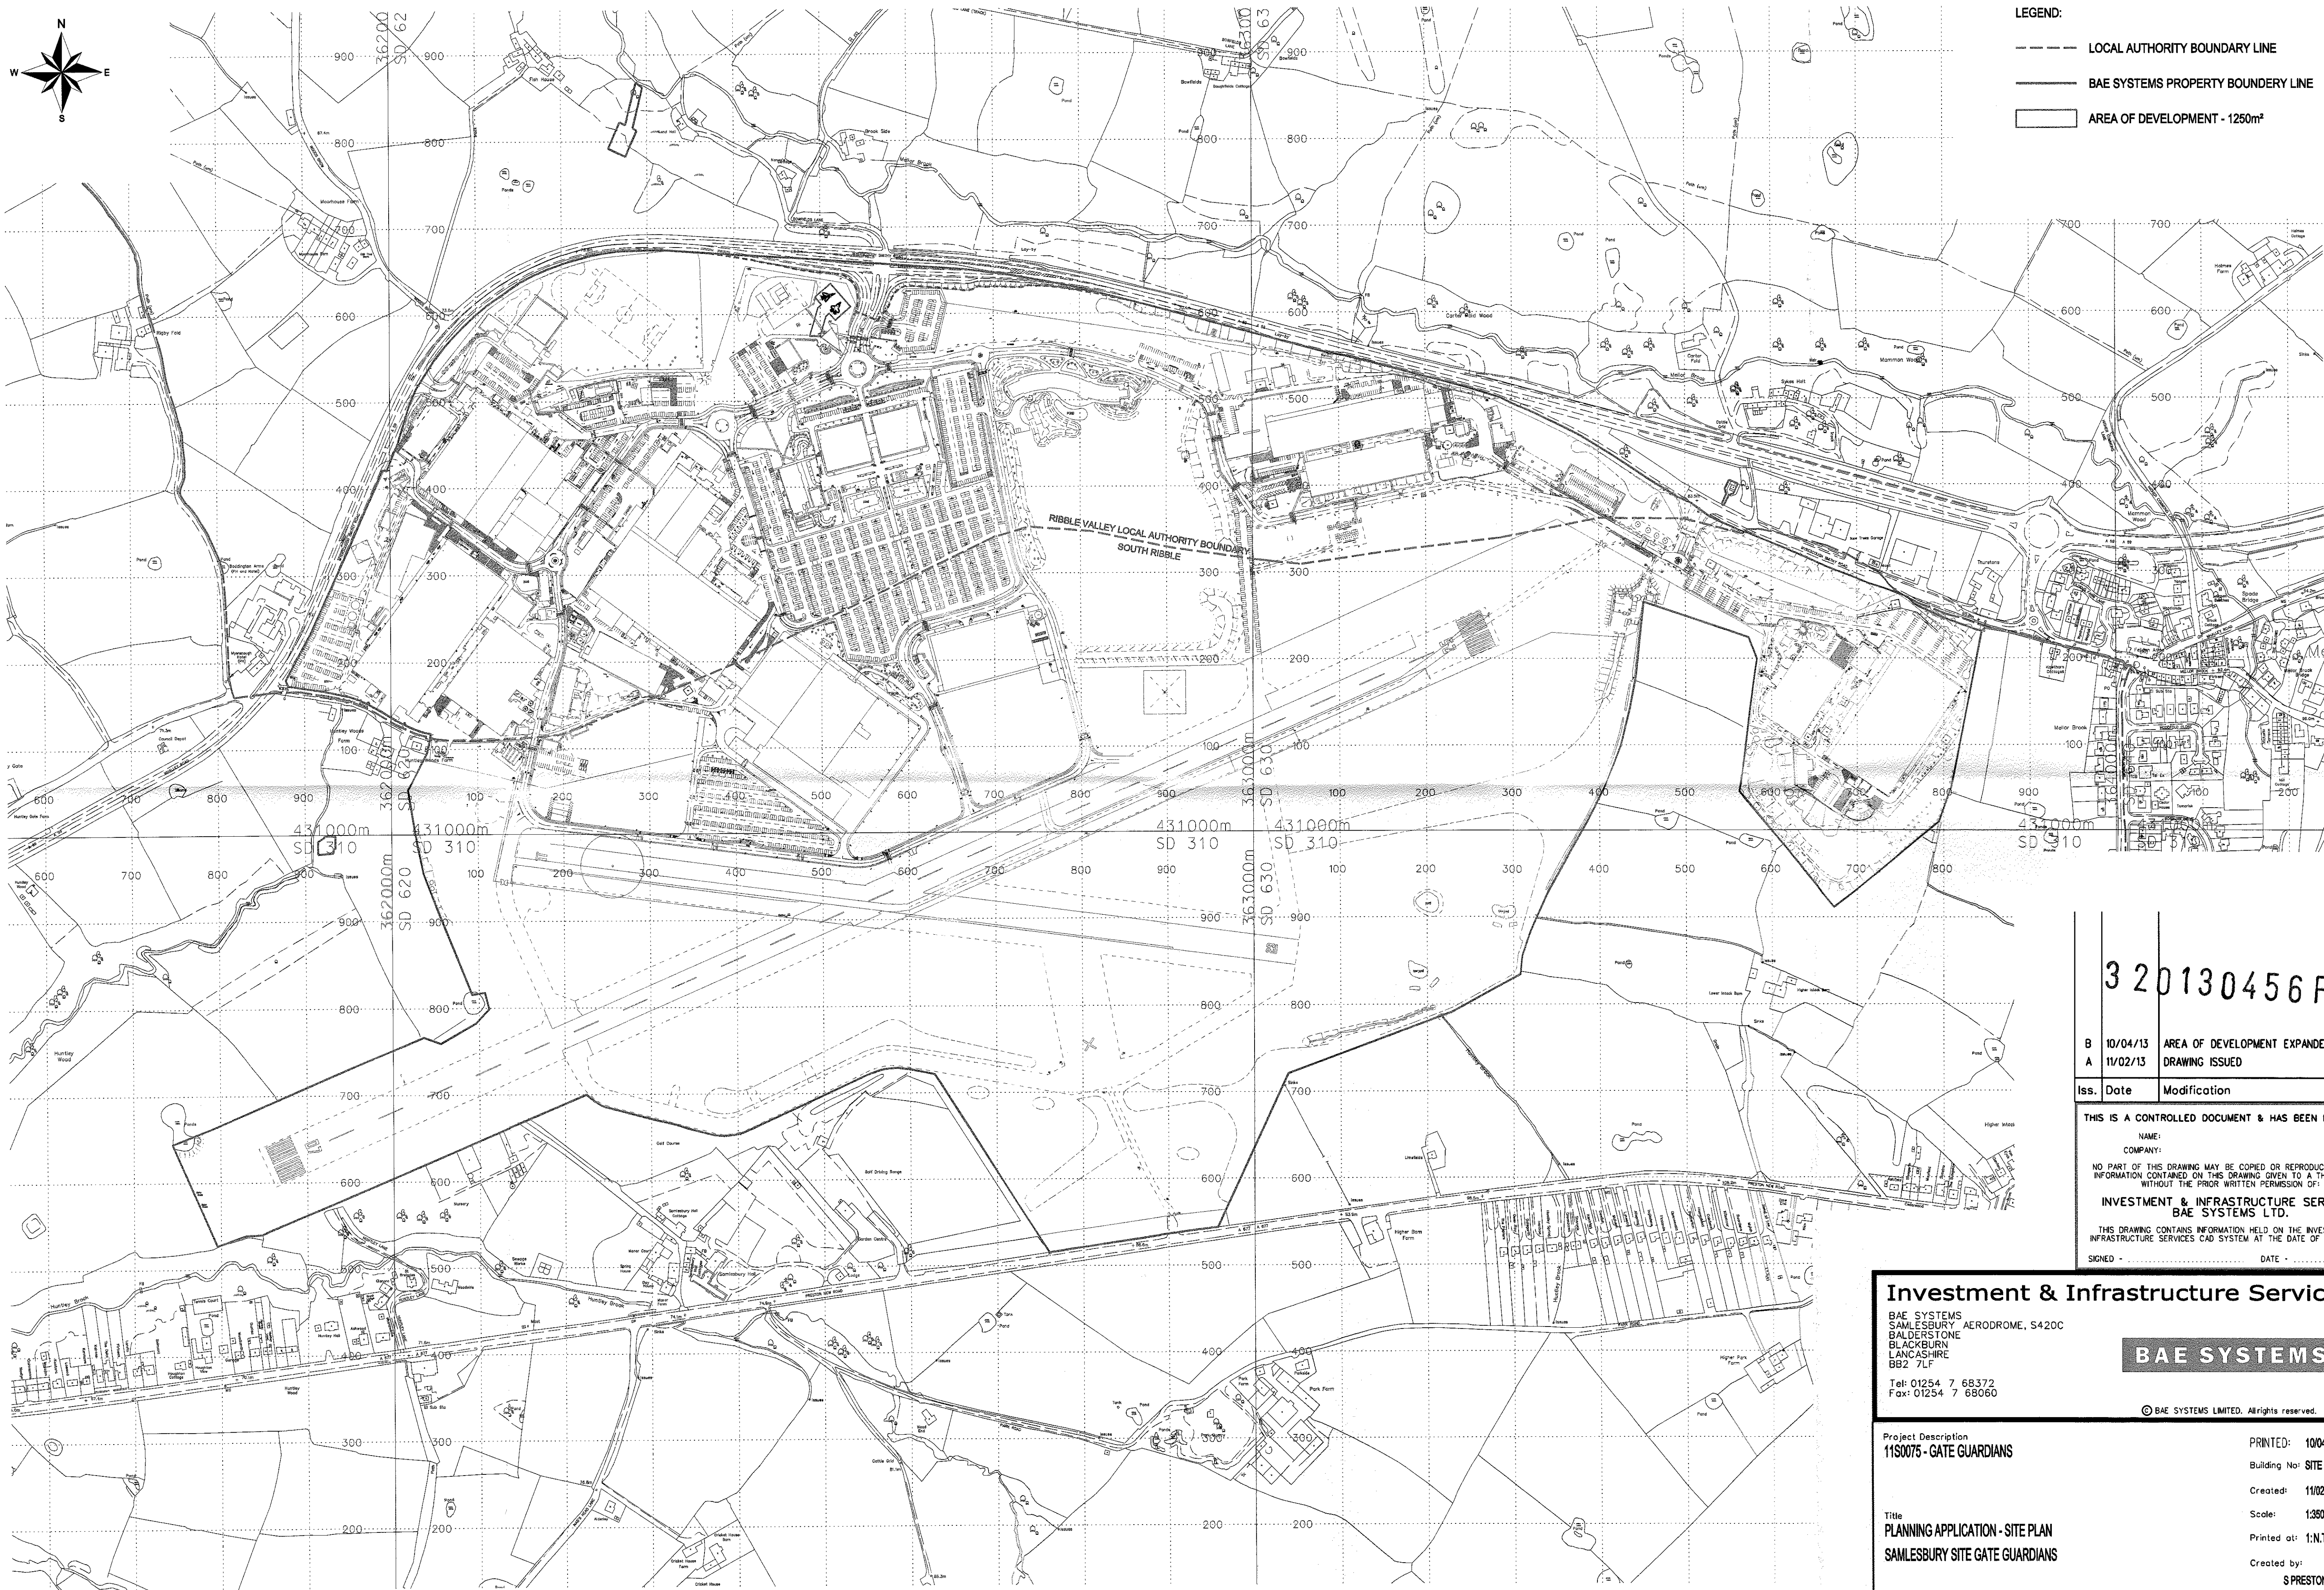

320130456P

B	10/04/13	AREA OF DEVELOPMENT EXPANDED	SP
A	11/02/13	DRAWING ISSUED	SP
Iss.	Date	Modification	Int.

THIS IS A CONTROLLED DOCUMENT & HAS BEEN ISSUED TO:

NAME:
COMPANY:
NO PART OF THIS DRAWING MAY BE COPIED OR REPRODUCED OR ANY INFORMATION CONTAINED ON THIS DRAWING GIVEN TO A THIRD PARTY WITHOUT THE PRIOR WRITTEN PERMISSION OF:
**INVESTMENT & INFRASTRUCTURE SERVICES
BAE SYSTEMS LTD.**
THIS DRAWING CONTAINS INFORMATION HELD ON THE INVESTMENT & INFRASTRUCTURE SERVICES CAD SYSTEM AT THE DATE OF ISSUE ONLY
SIGNED - DATE -

Investment & Infrastructure Services

BAE SYSTEMS
SAMLESBURY AERODROME, S420C
BALDERSTONE
BLACKBURN
LANCASHIRE
BB2 7LF
Tel: 01254 7 68372
Fax: 01254 7 68060

BAE SYSTEMS

© BAE SYSTEMS LIMITED. All rights reserved.

Project Description
11S0075 - GATE GUARDIANS

Title
**PLANNING APPLICATION - SITE PLAN
SAMLESBURY SITE GATE GUARDIANS**

Project No.
11S0075 / 003

PRINTED: 10/04/2013
Building No: SITE
Created: 11/02/13
Scale: 1:3800 @ A1
Printed at: 1:N.T.S.
Created by:
S PRESTON

Issue
B