


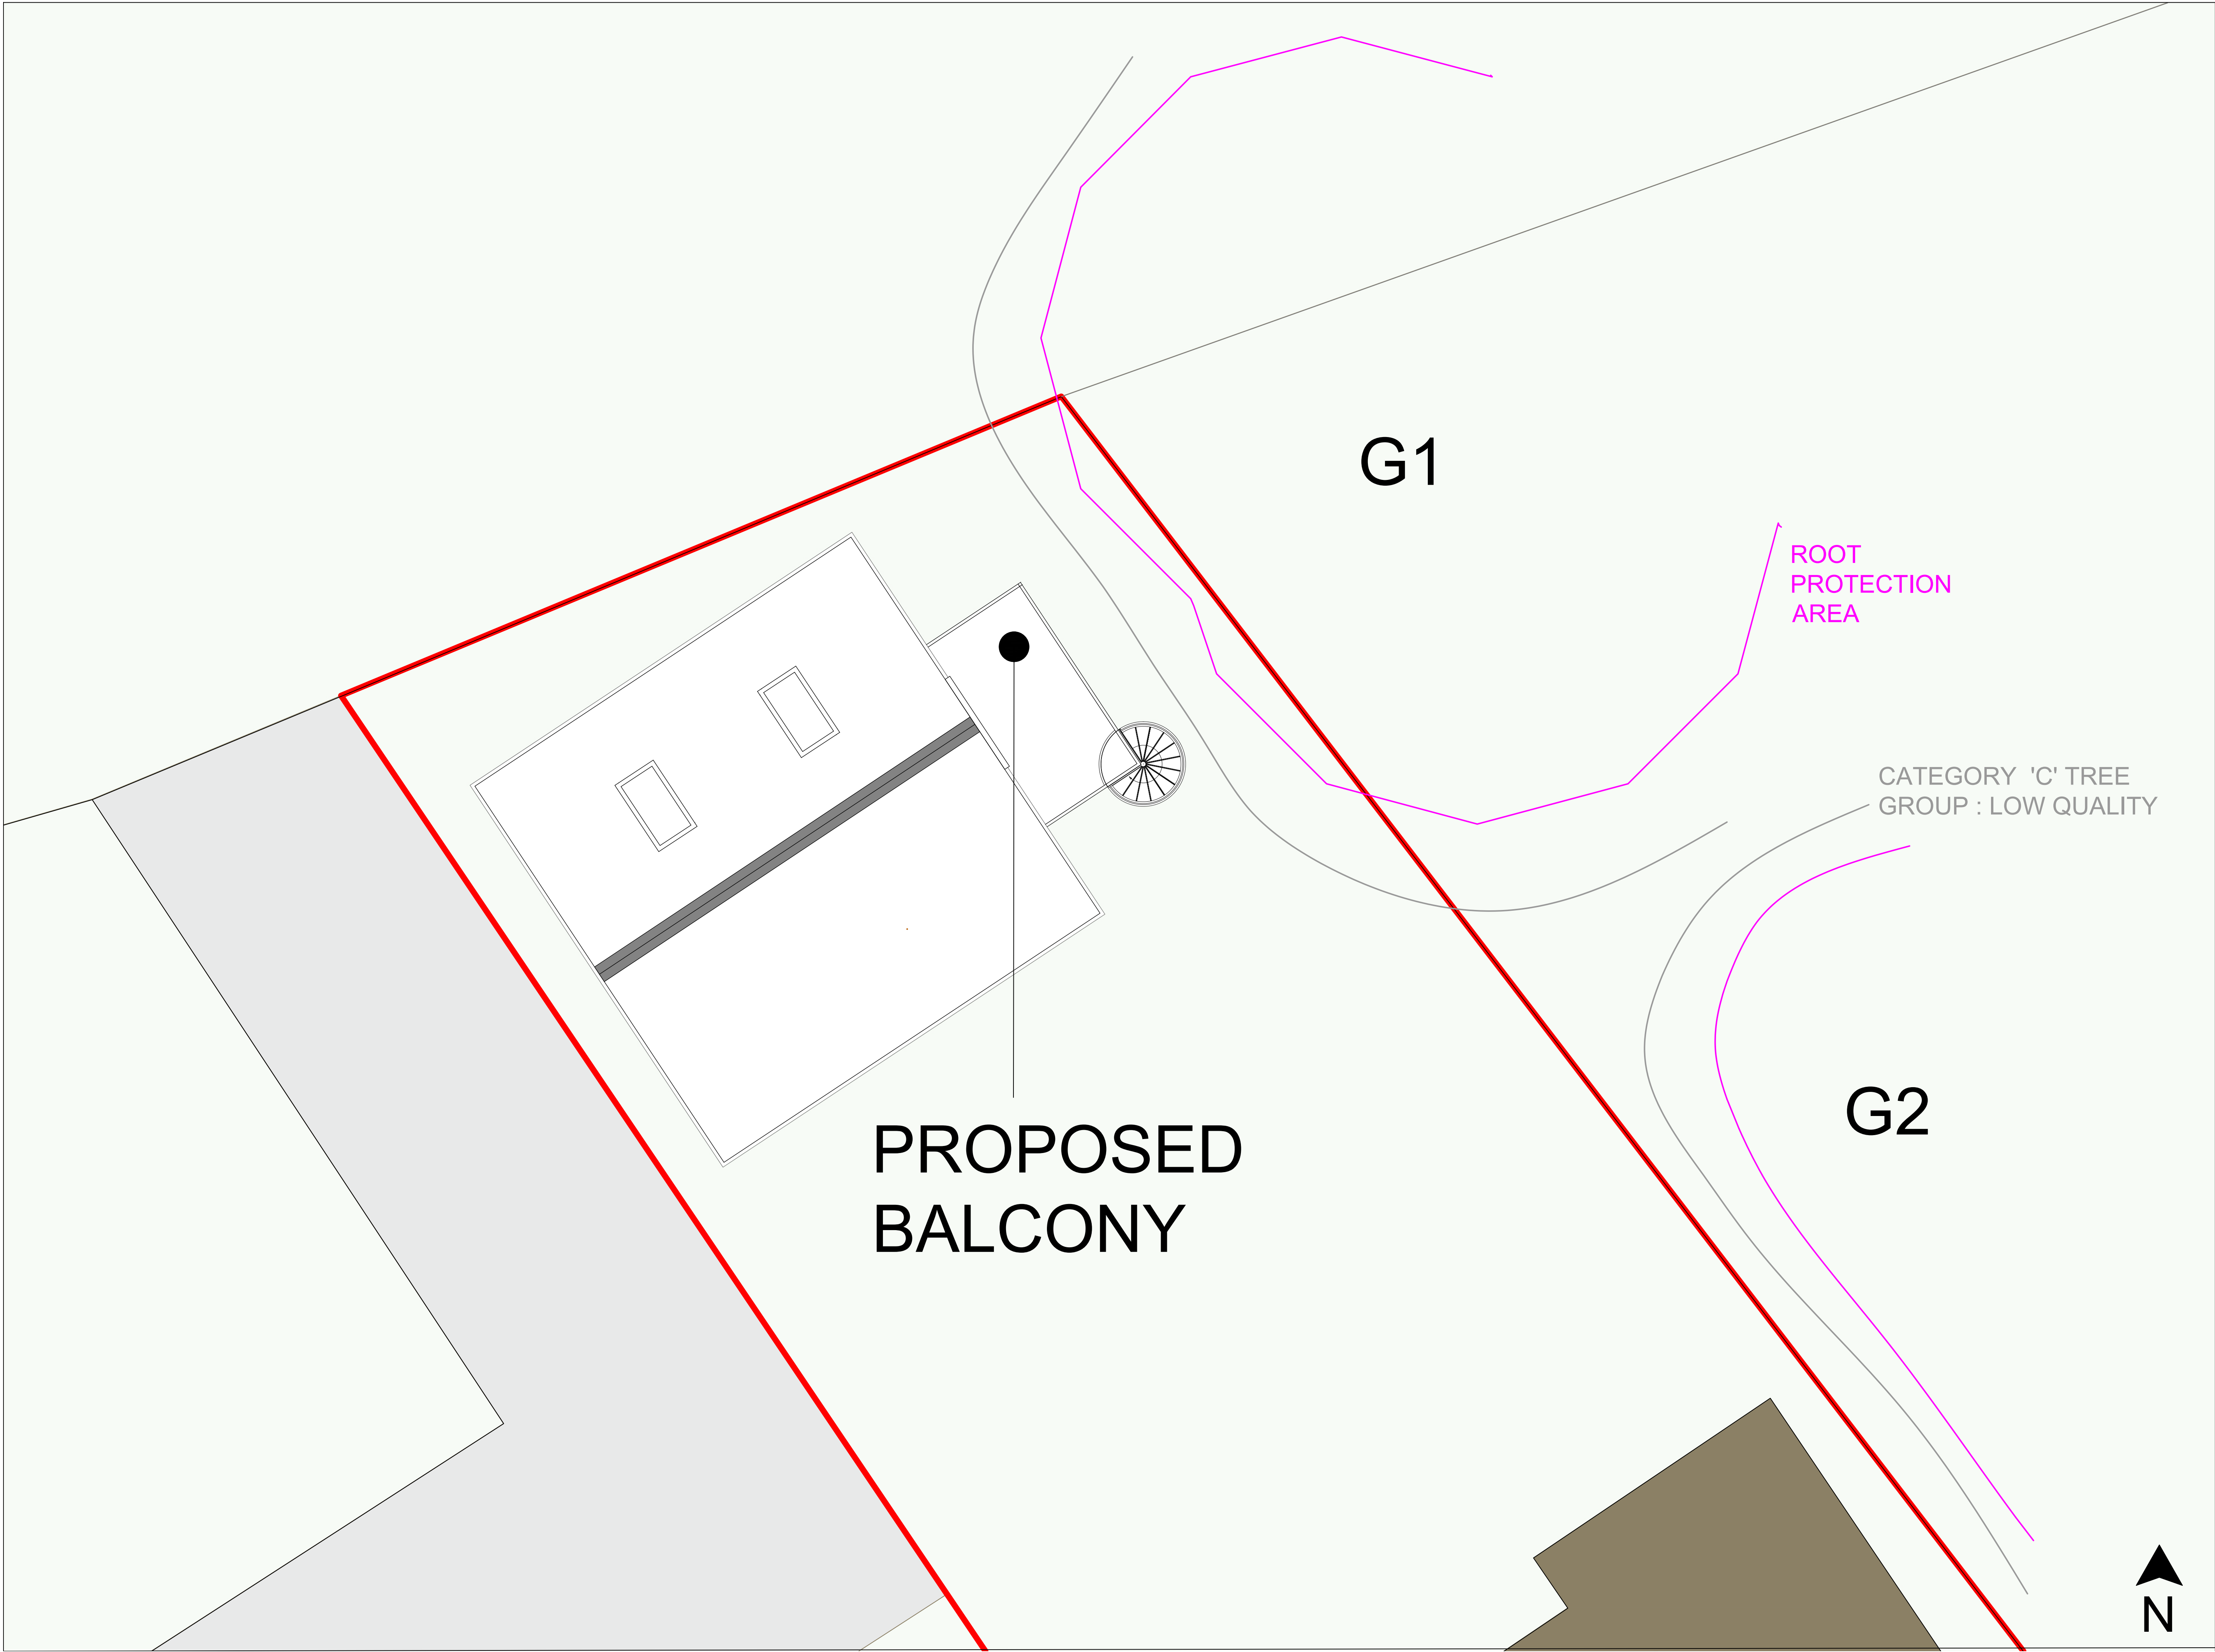

Notes.		
notes.		
FOR THE HOUSEHOLDER PLANNING APPLICATION		
Project .		
PROPOSED BALCONY ARRANGEMENT		
Client.		
MR & MRS AINSWORTH 17 ELM TREE GROVE BROCKHALL VILLAGE LANGHO LANCASHIRE		
drawing title:		
PROPOSED SITE PLAN WITH TREE SURVEY NOTATIONS		
status.		
scale.		
1:50 AT A1		
Drawn by:	checked: PH	
Date:	01/10/26	
project no.	dig. no.	rev.
PHA/1156	100	—