



North West Elevation

0 1 2 3 4 5m



North East Elevation



South East Elevation

MATERIALS

Walls

Random rubble stone walls with reclaimed quoins to all corners and reclaimed stone window surrounds

Roof

Reclaimed slate on insulated roof structure, vaulted roof over Office and prefabricated trusses over Toilet, Store and Training Room


Doors and Windows

Painted timber with boarded infill panels and double glazed units above


ACCOMMODATION

Office	22.1m ²
Entrance	7.45m ²
WC	3.5m ²
Brew	4.5m ²
Store	11.0m ²
Training Room	16.8m ²

Total internal floor area 69.2m²

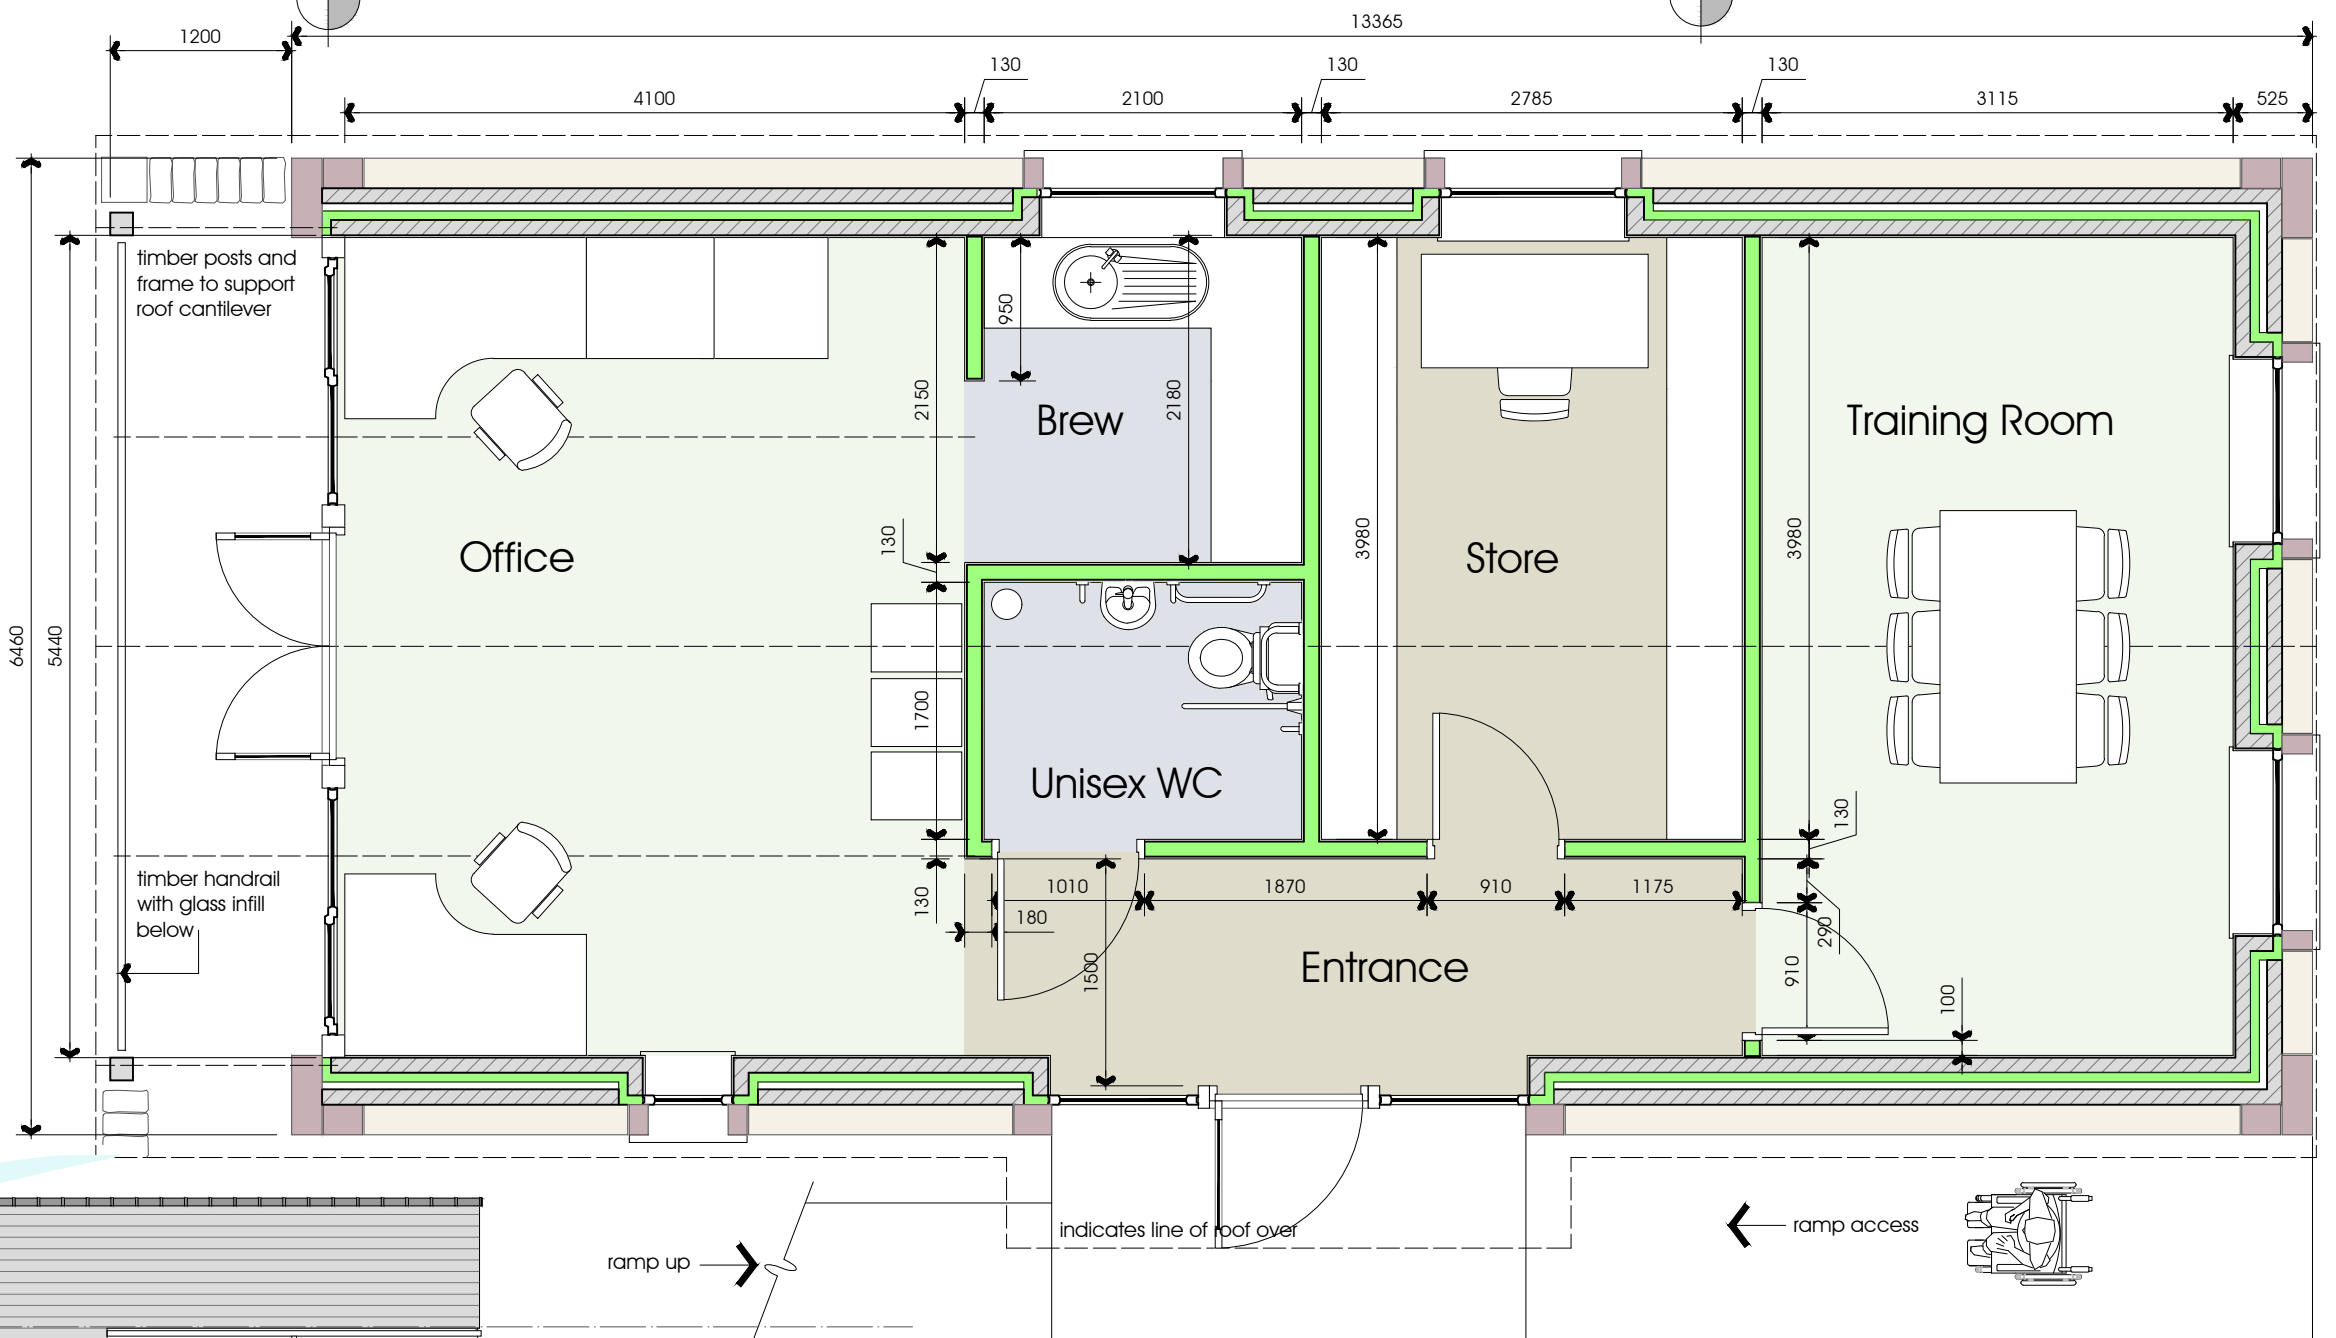

Ground Floor layout

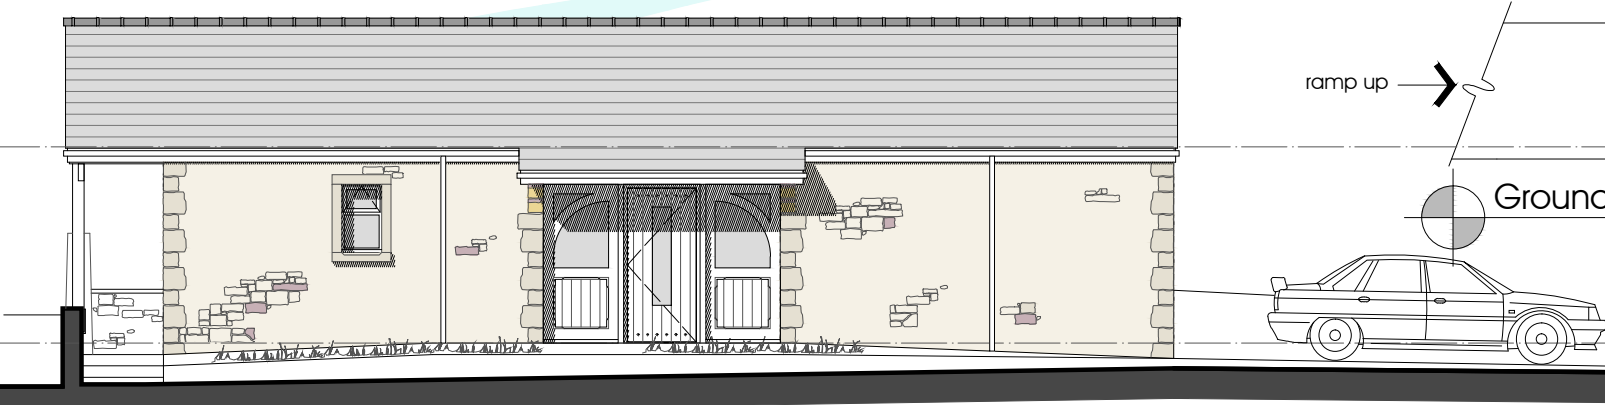

South West Elevation

PGB Architectural Services LTD

Lily Cottage
12 Glen Avenue
Knowle Green
Preston
PR3 2ZQ

m. 07866 366565 f. 01254 820092 e. info@pgb-arch.com

CLIENT
Mr Roger Marsden
Hill Top Farm
Forty Acre Lane
Longridge; PR3 2TY


PAPER SIZE A3
DATE Oct 2012

PROJECT
Office and Teaching
Facilities

JOB NO. 2593
SCALE 1:50 & 1:100

DRAWING TITLE
Proposed Layout
and
Proposed Elevations

DRAWING NO. 001
REVISION

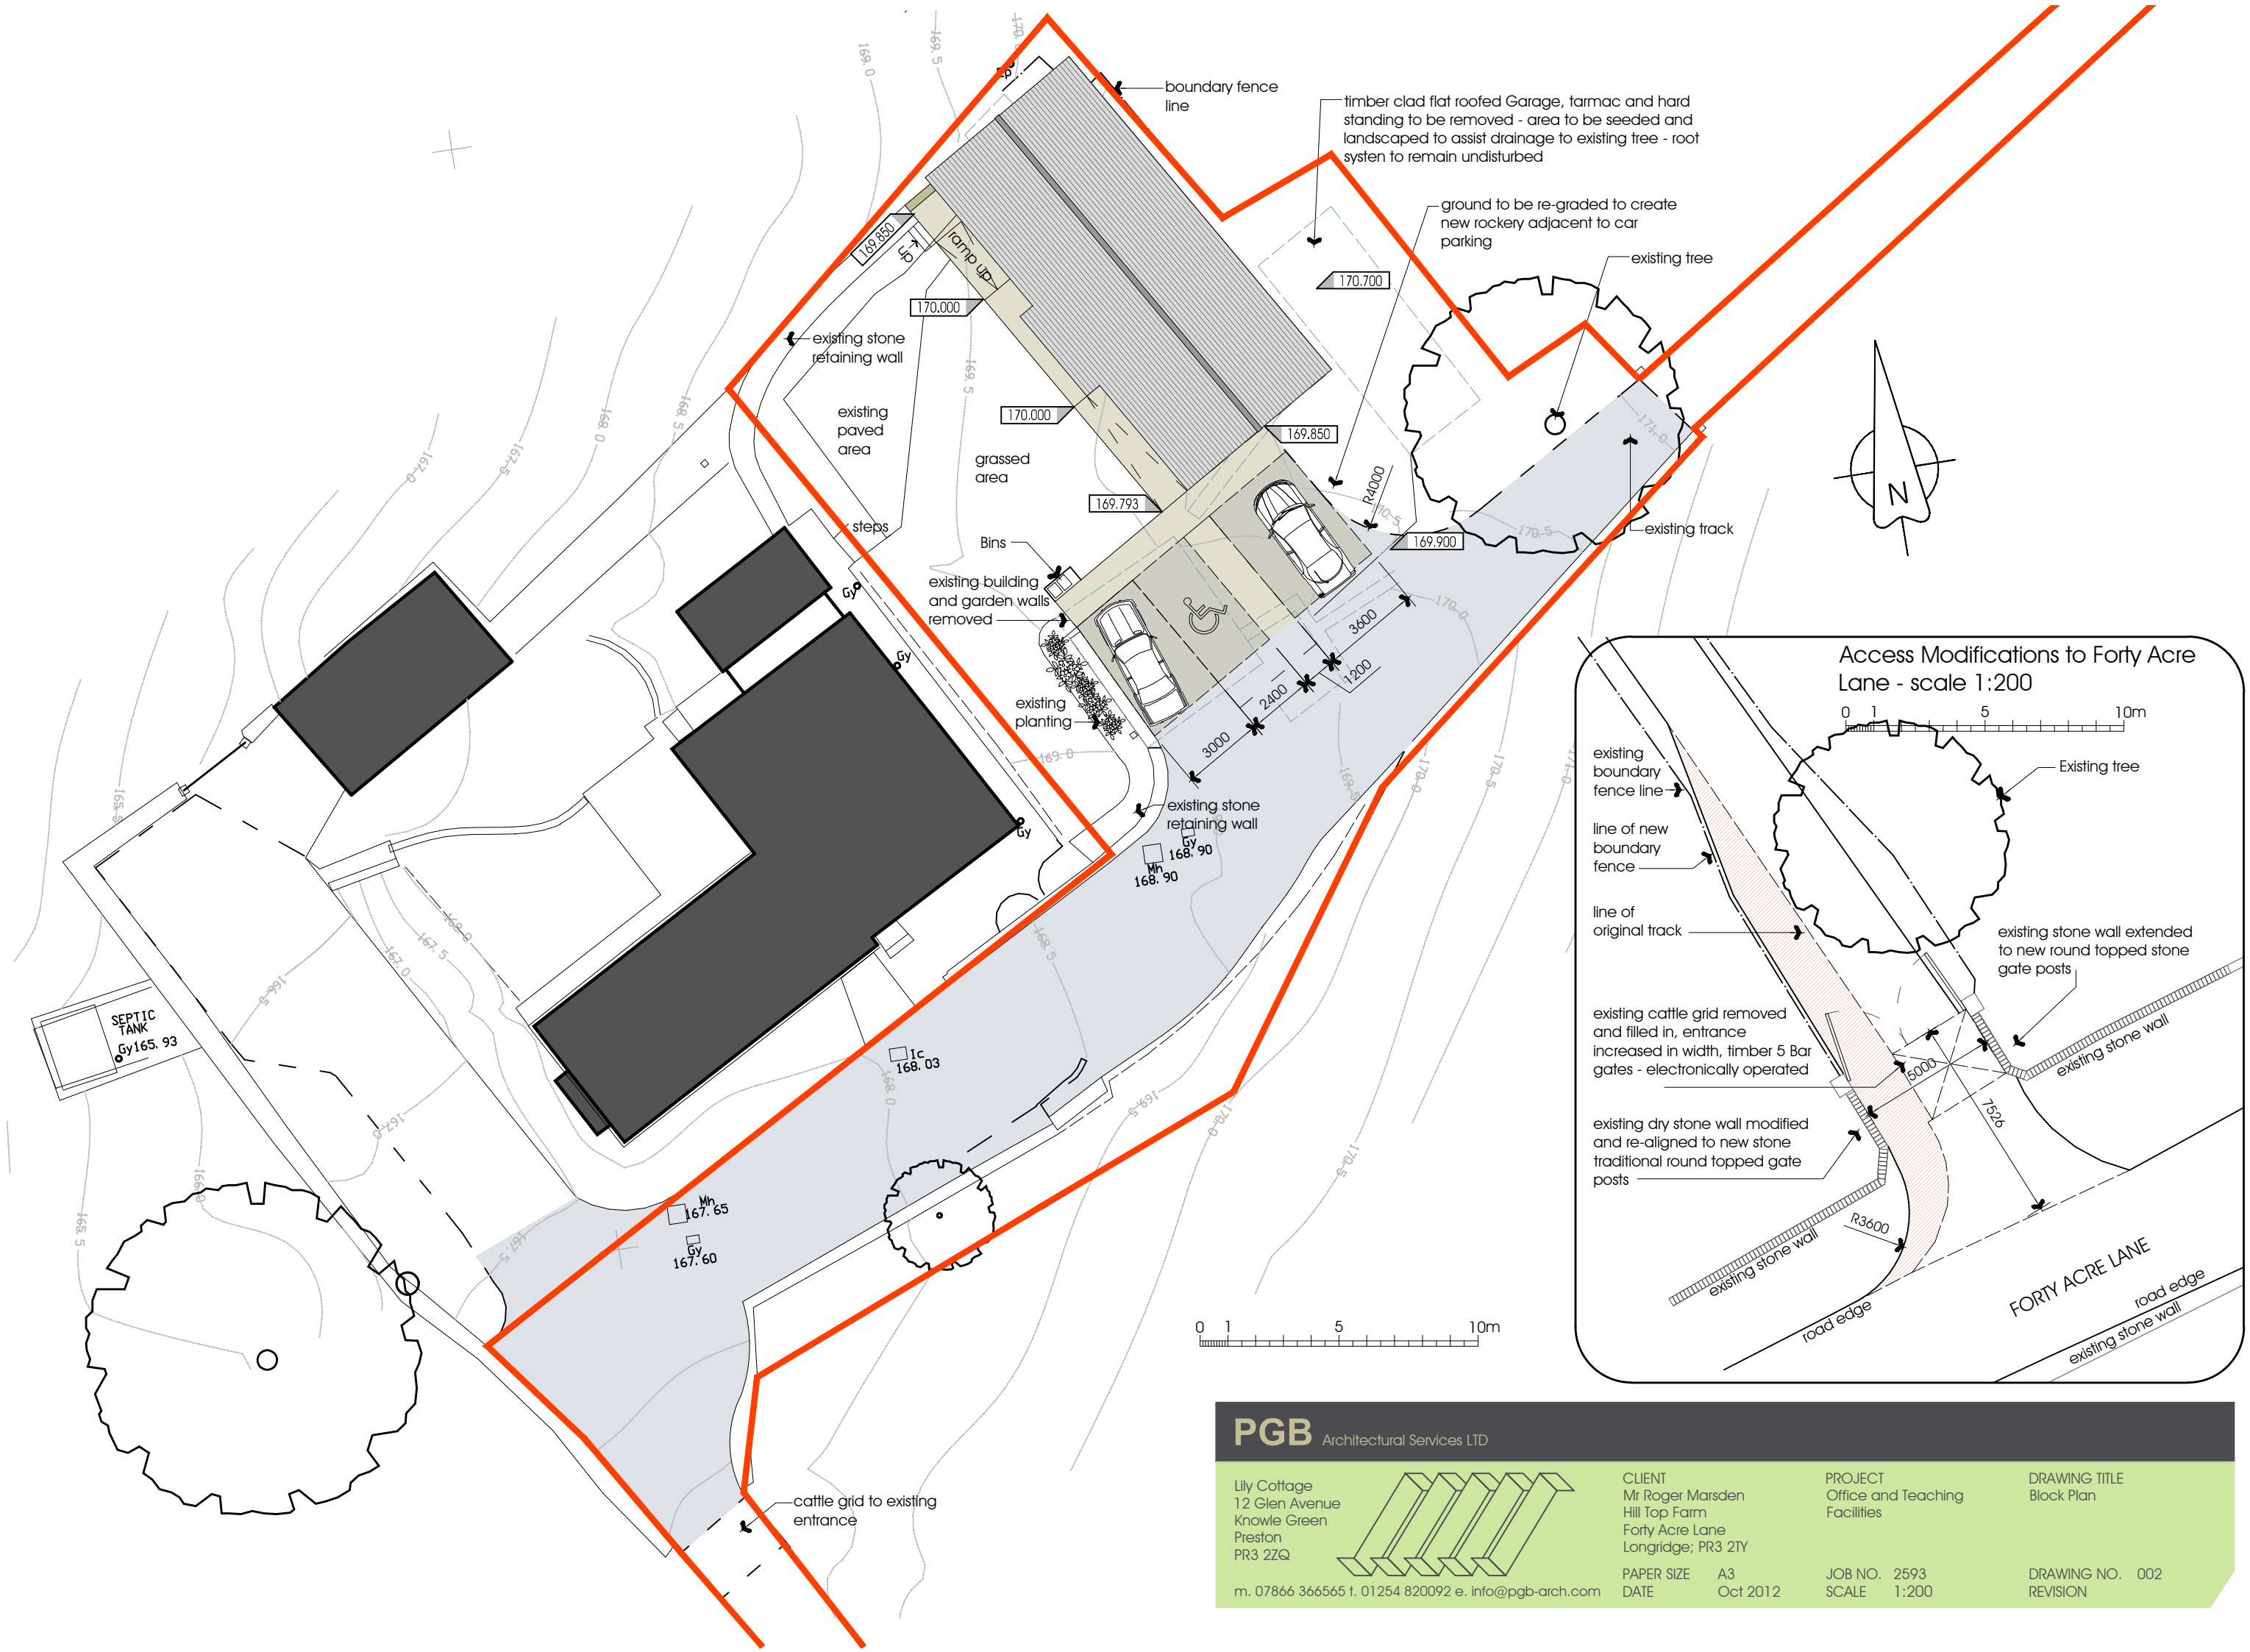

PGB Architectural Services LTD

Lily Cottage
12 Glen Avenue
Knowle Green
Preston
PR3 2ZQ

m. 07866 366565 f. 01254 820092 e. info@pgb-arch.com



CLIENT
Mr Roger Marsden
Hill Top Farm
Forty Acre Lane
Longridge; PR3 2TY


PAPER SIZE A3
DATE Oct 2012

PROJECT
Office and Teaching
Facilities

JOB NO. 2593
SCALE 1:200

DRAWING TITLE
Block Plan

DRAWING NO. 002
REVISION

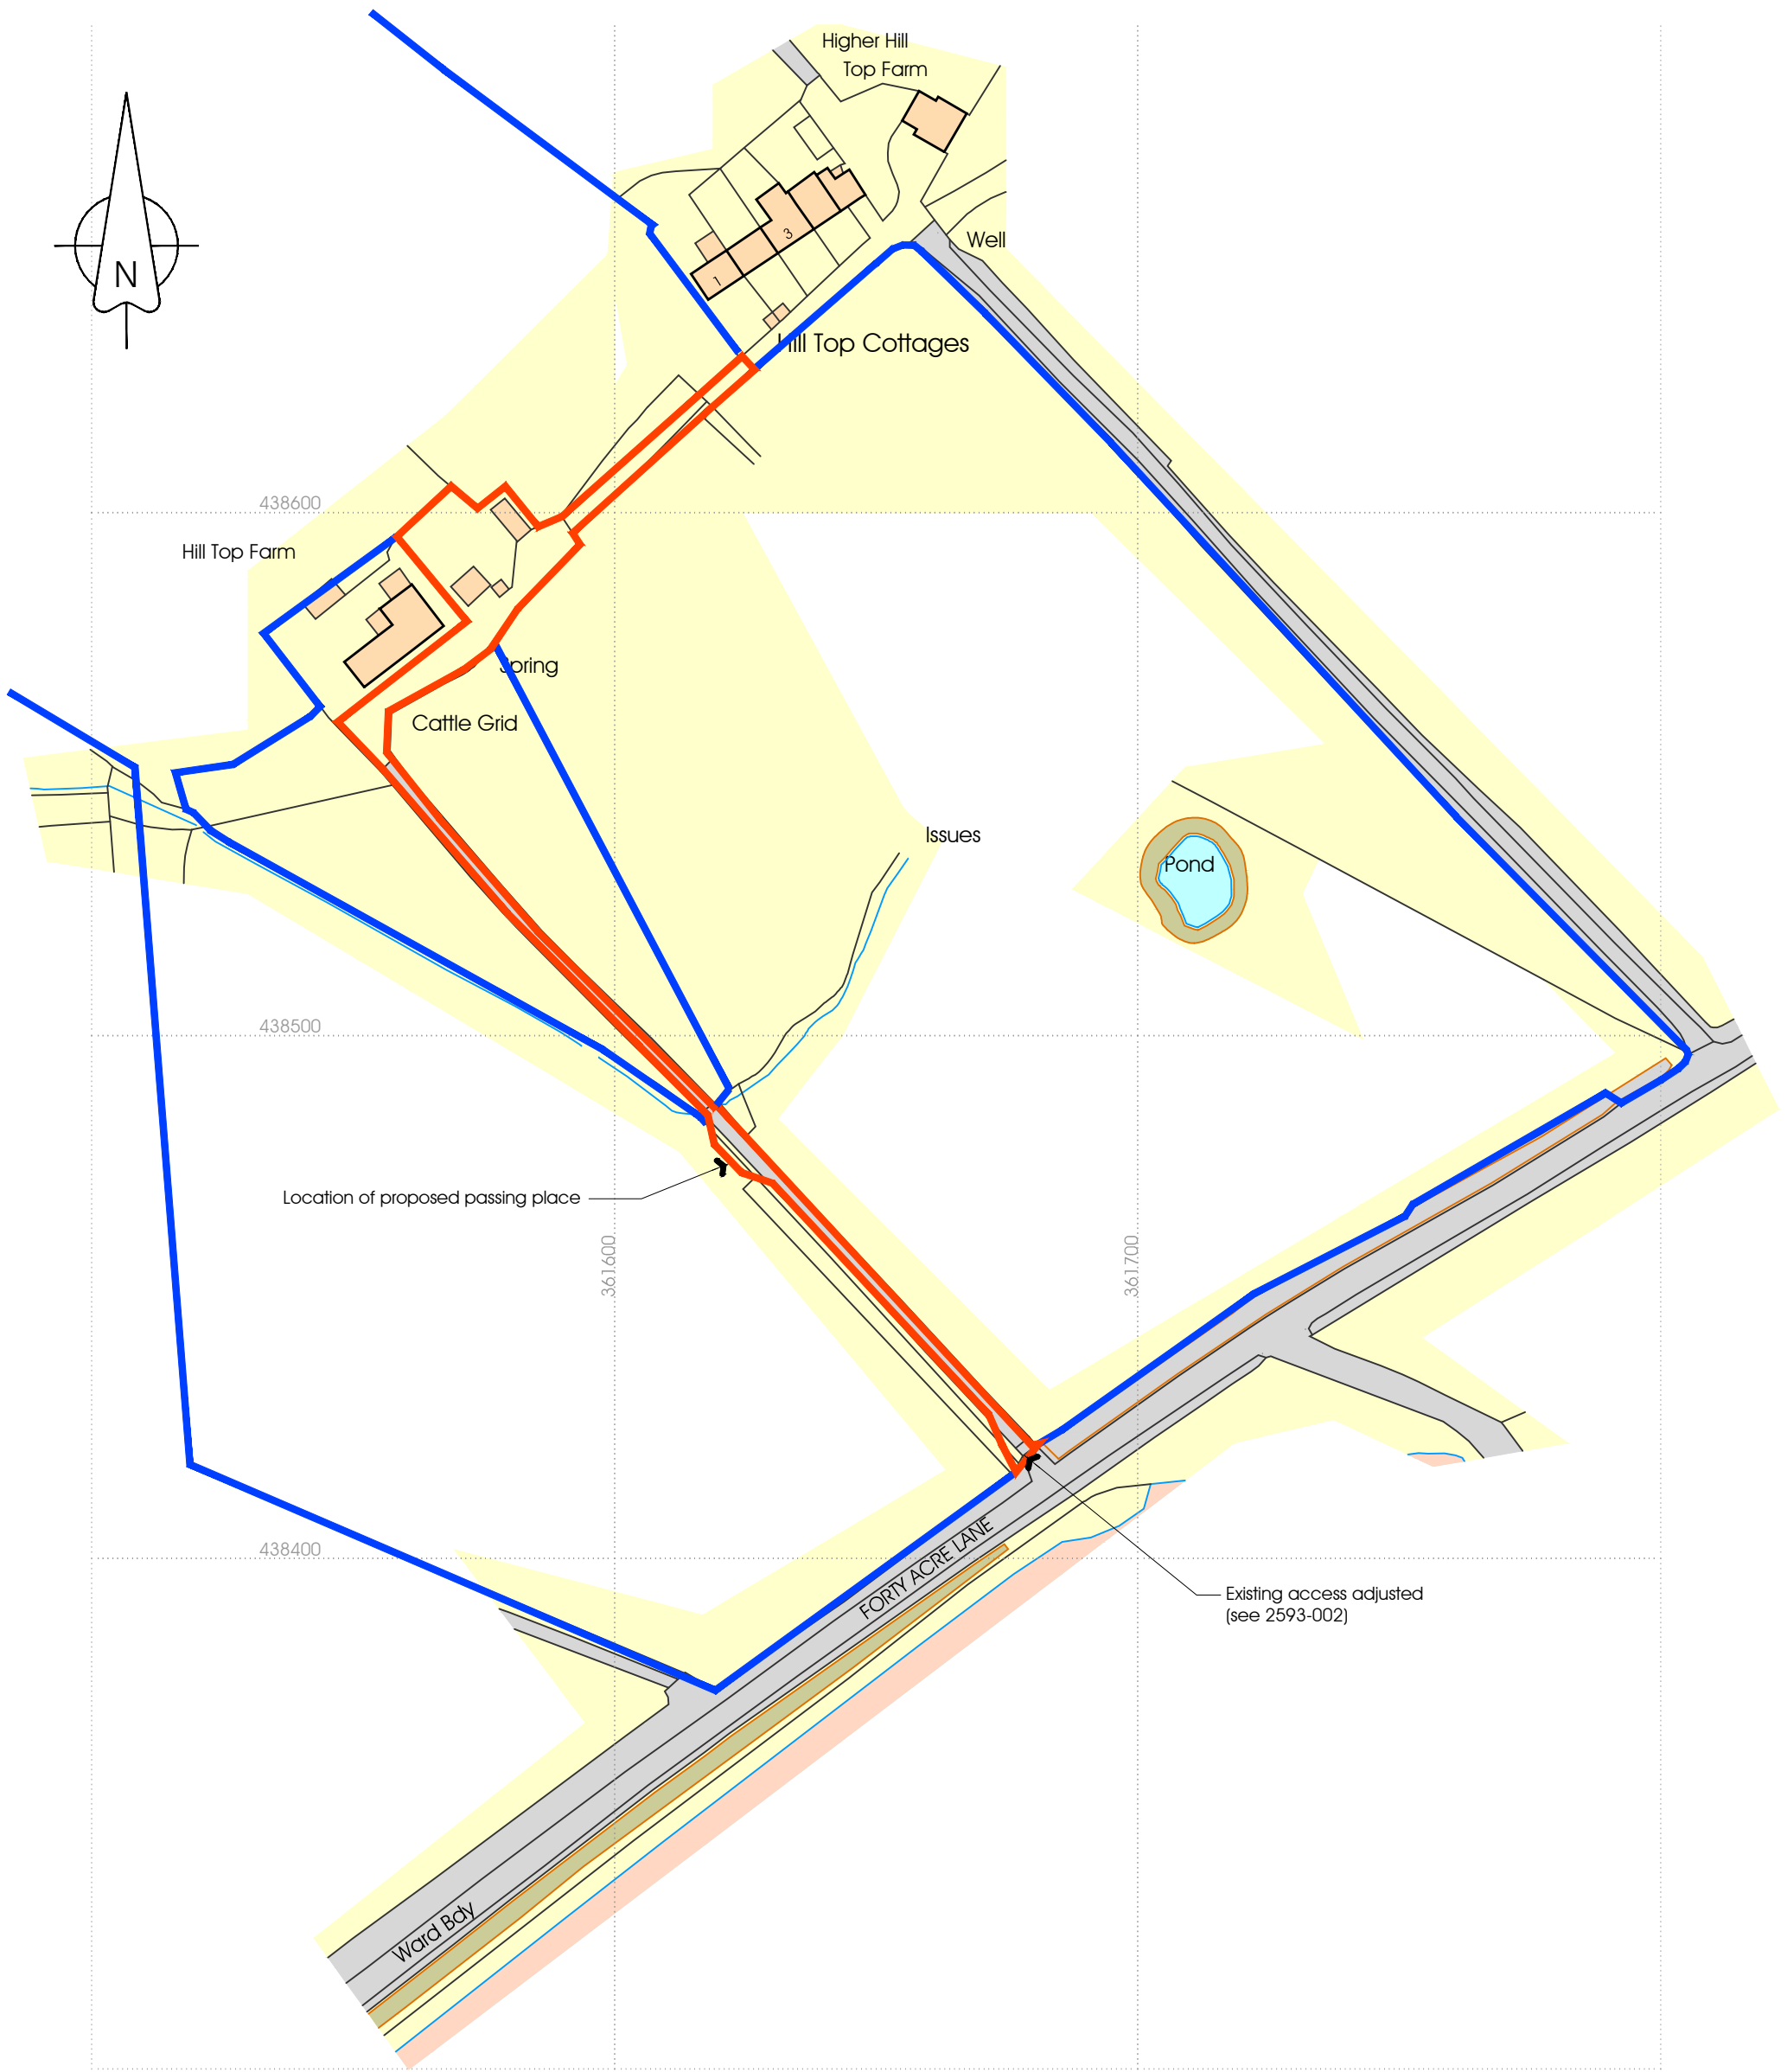

Ordnance Survey, (c) Crown Copyright 2012. All rights reserved. Licence number 100020449

PGB Architectural Services LTD				
Lily Cottage 12 Glen Avenue Knowle Green Preston PR3 2ZQ m. 07866 366565 t. 01254 820092 e. info@pgb-arch.com		CLIENT Mr Roger Marsden Hill Top Farm Forty Acre Lane Longridge; PR3 2TY PAPER SIZE A3 DATE Oct 2012	PROJECT Office and Teaching Facilities JOB NO. 2593 SCALE 1:1250	DRAWING TITLE Location Plan DRAWING NO. 003 REVISION