

Mersey Street

Development of seven properties as follows:

2 No. 2 bedroom bungalows 57 sq.m Units 1 and 2

Unit 1: Type plan 1 . . . Unit 2: Type plan 4

1 No. 2 bedroom bungalow 59 sq.m Units 3

Unit 3: Type plan 3

4 No 2 storey terraced 2 bedroom houses 61.3 sq.m . . Units 4, 5, 6 and 7

Units 4, 5, 6 and 7 : Type plan 2

Development of seven properties as follows:

2No. 2 bedroom bungalows 57 sq.m

1No. 2 bedroom bungalow 59 sq.m

4No 2 storey terraced 2 bedroom houses 59 sq.m

PGB

Architectural Services LTD

Lily Cottage
12 Glen Avenue
Knowle Green
Preston
PR3 2ZQ



m. 07866 366565 t. 01254 820092 e. info@pgb-arch.com

CLIENT
Mr & Mrs A and G Riding
The Barn
Alston


PAPER SIZE A3
DATE 08/2010

PROJECT
Proposed Development of
Land To
End of Severn Street
and Behind Mersey Street



JOB NO. 2474
SCALE 1:200

DRAWING TITLE
Site Layout


DRAWING NO. 21
REVISION .

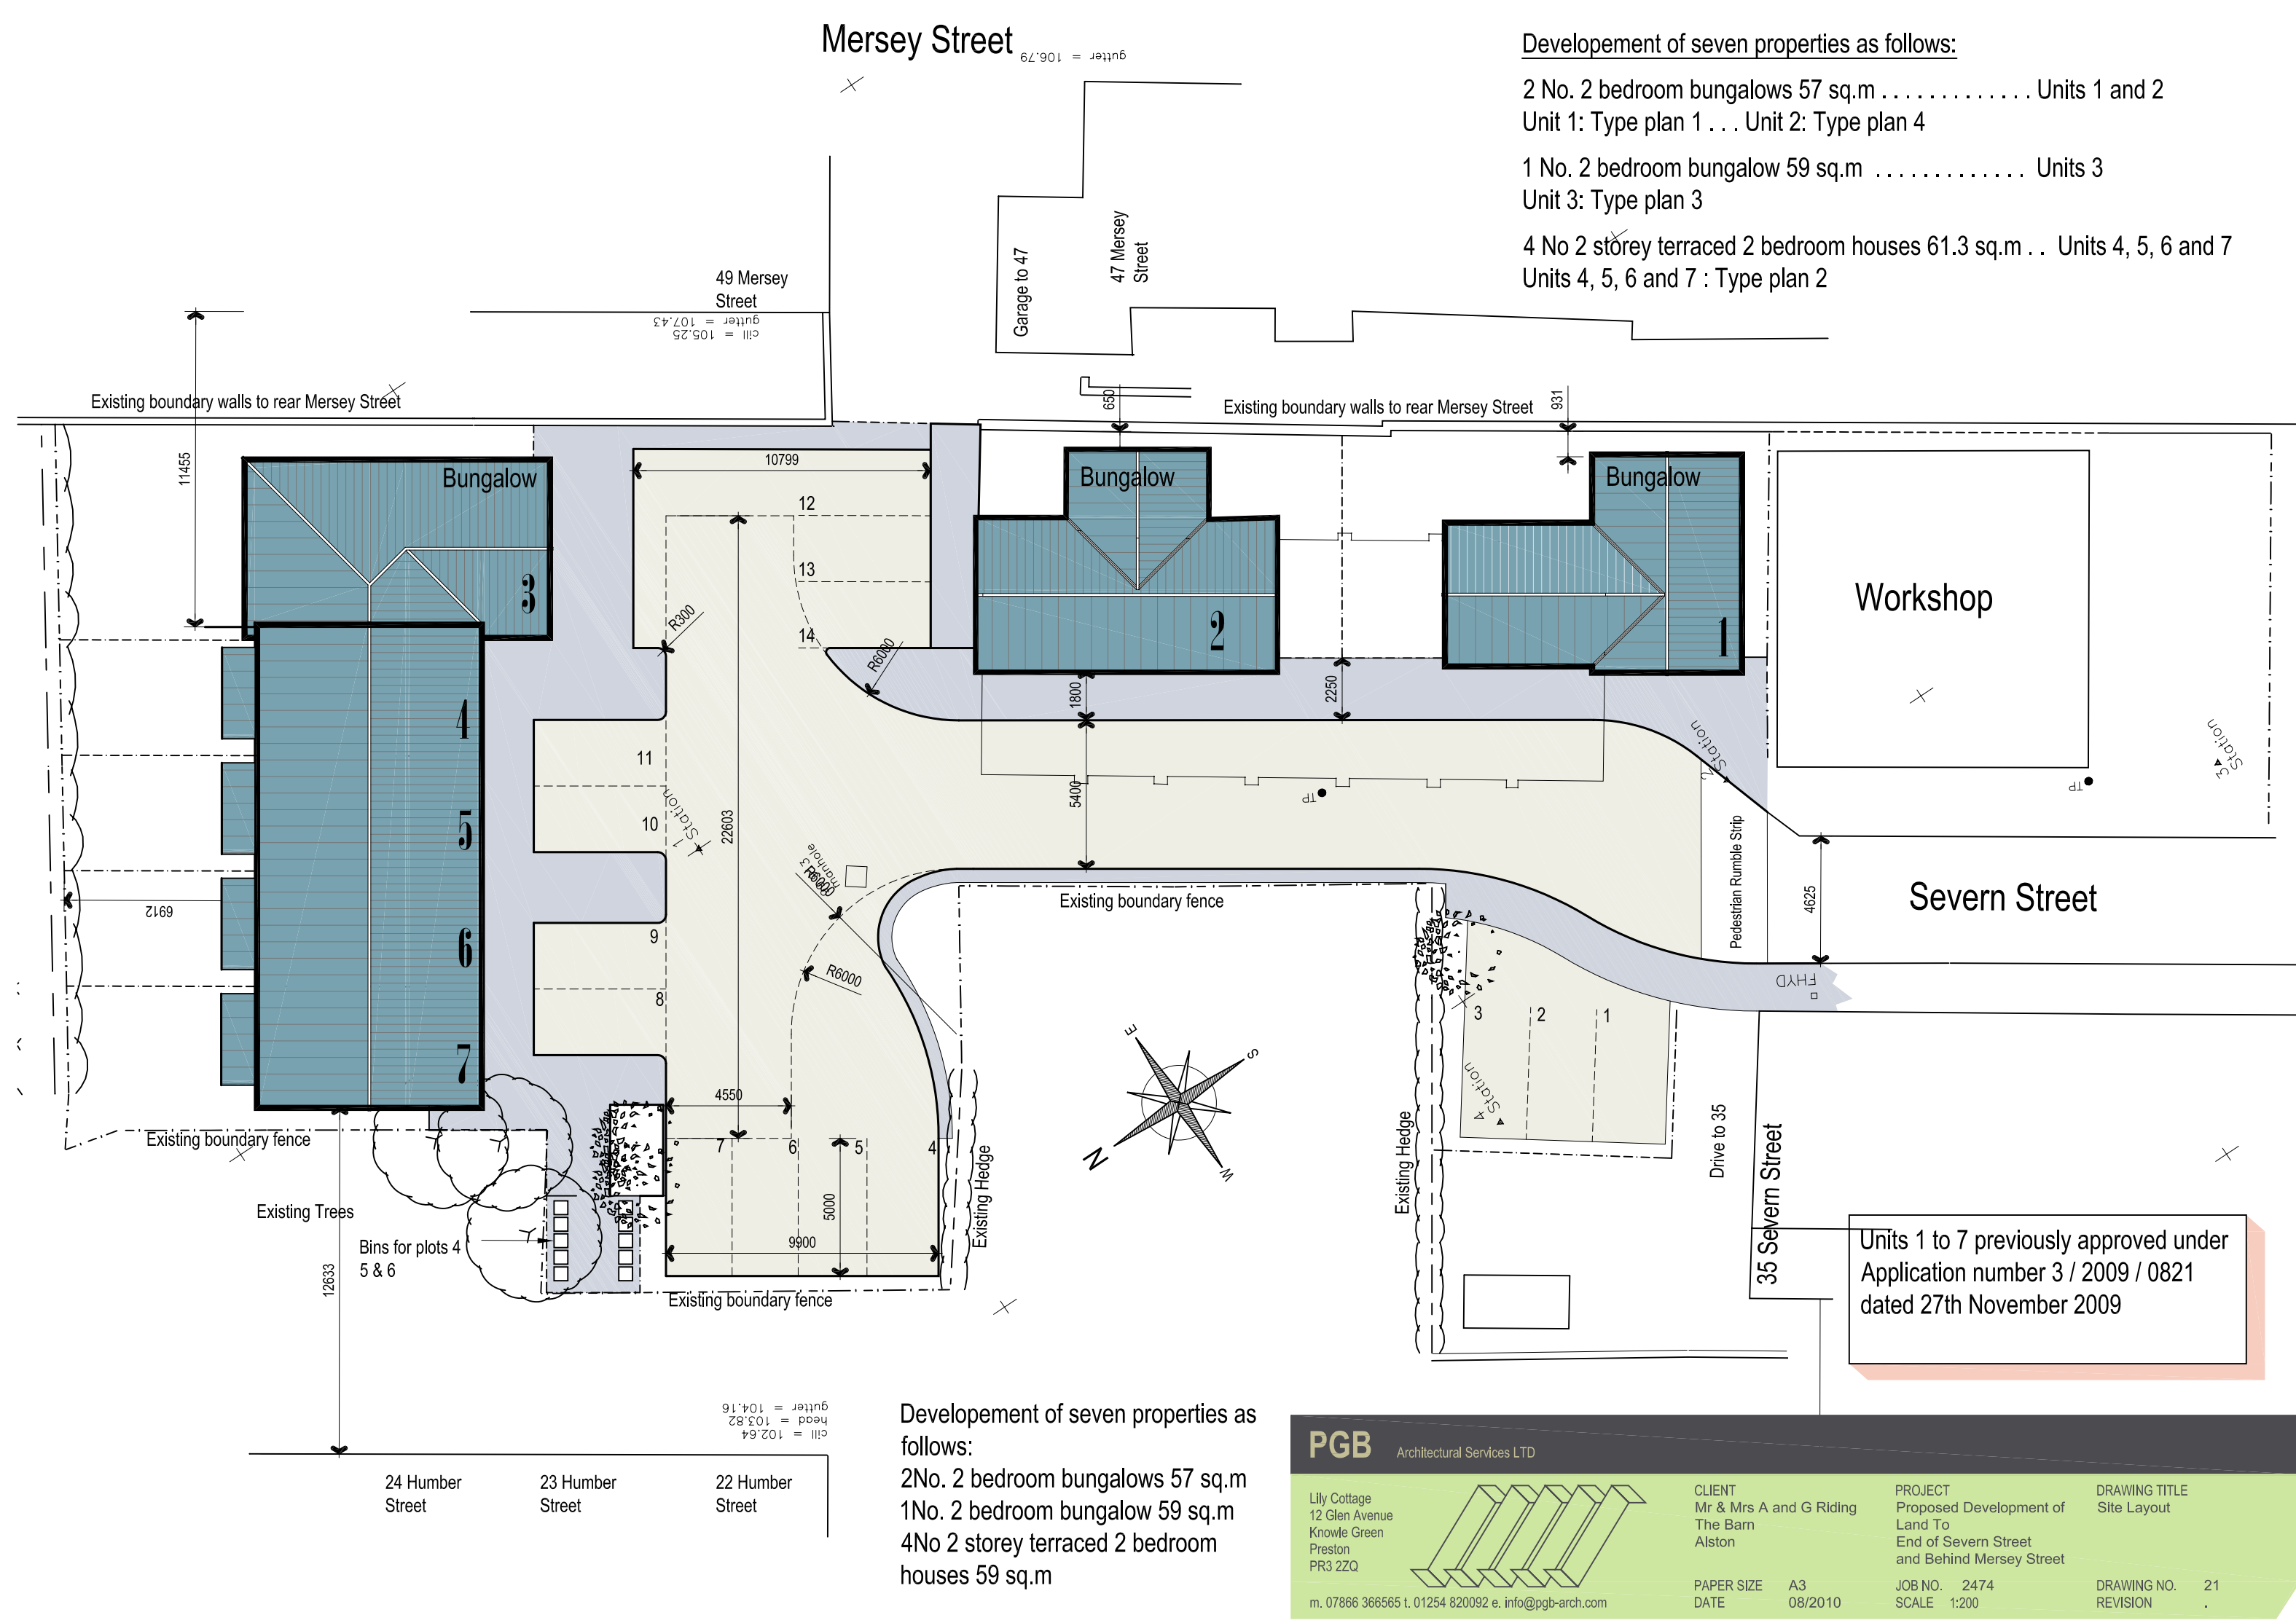


Units 1 to 7 previously approved under
Application number 3 / 2009 / 0821
dated 27th November 2009

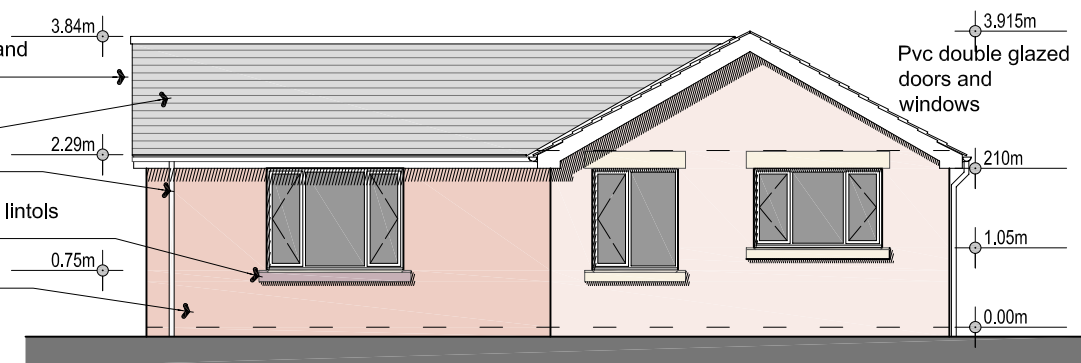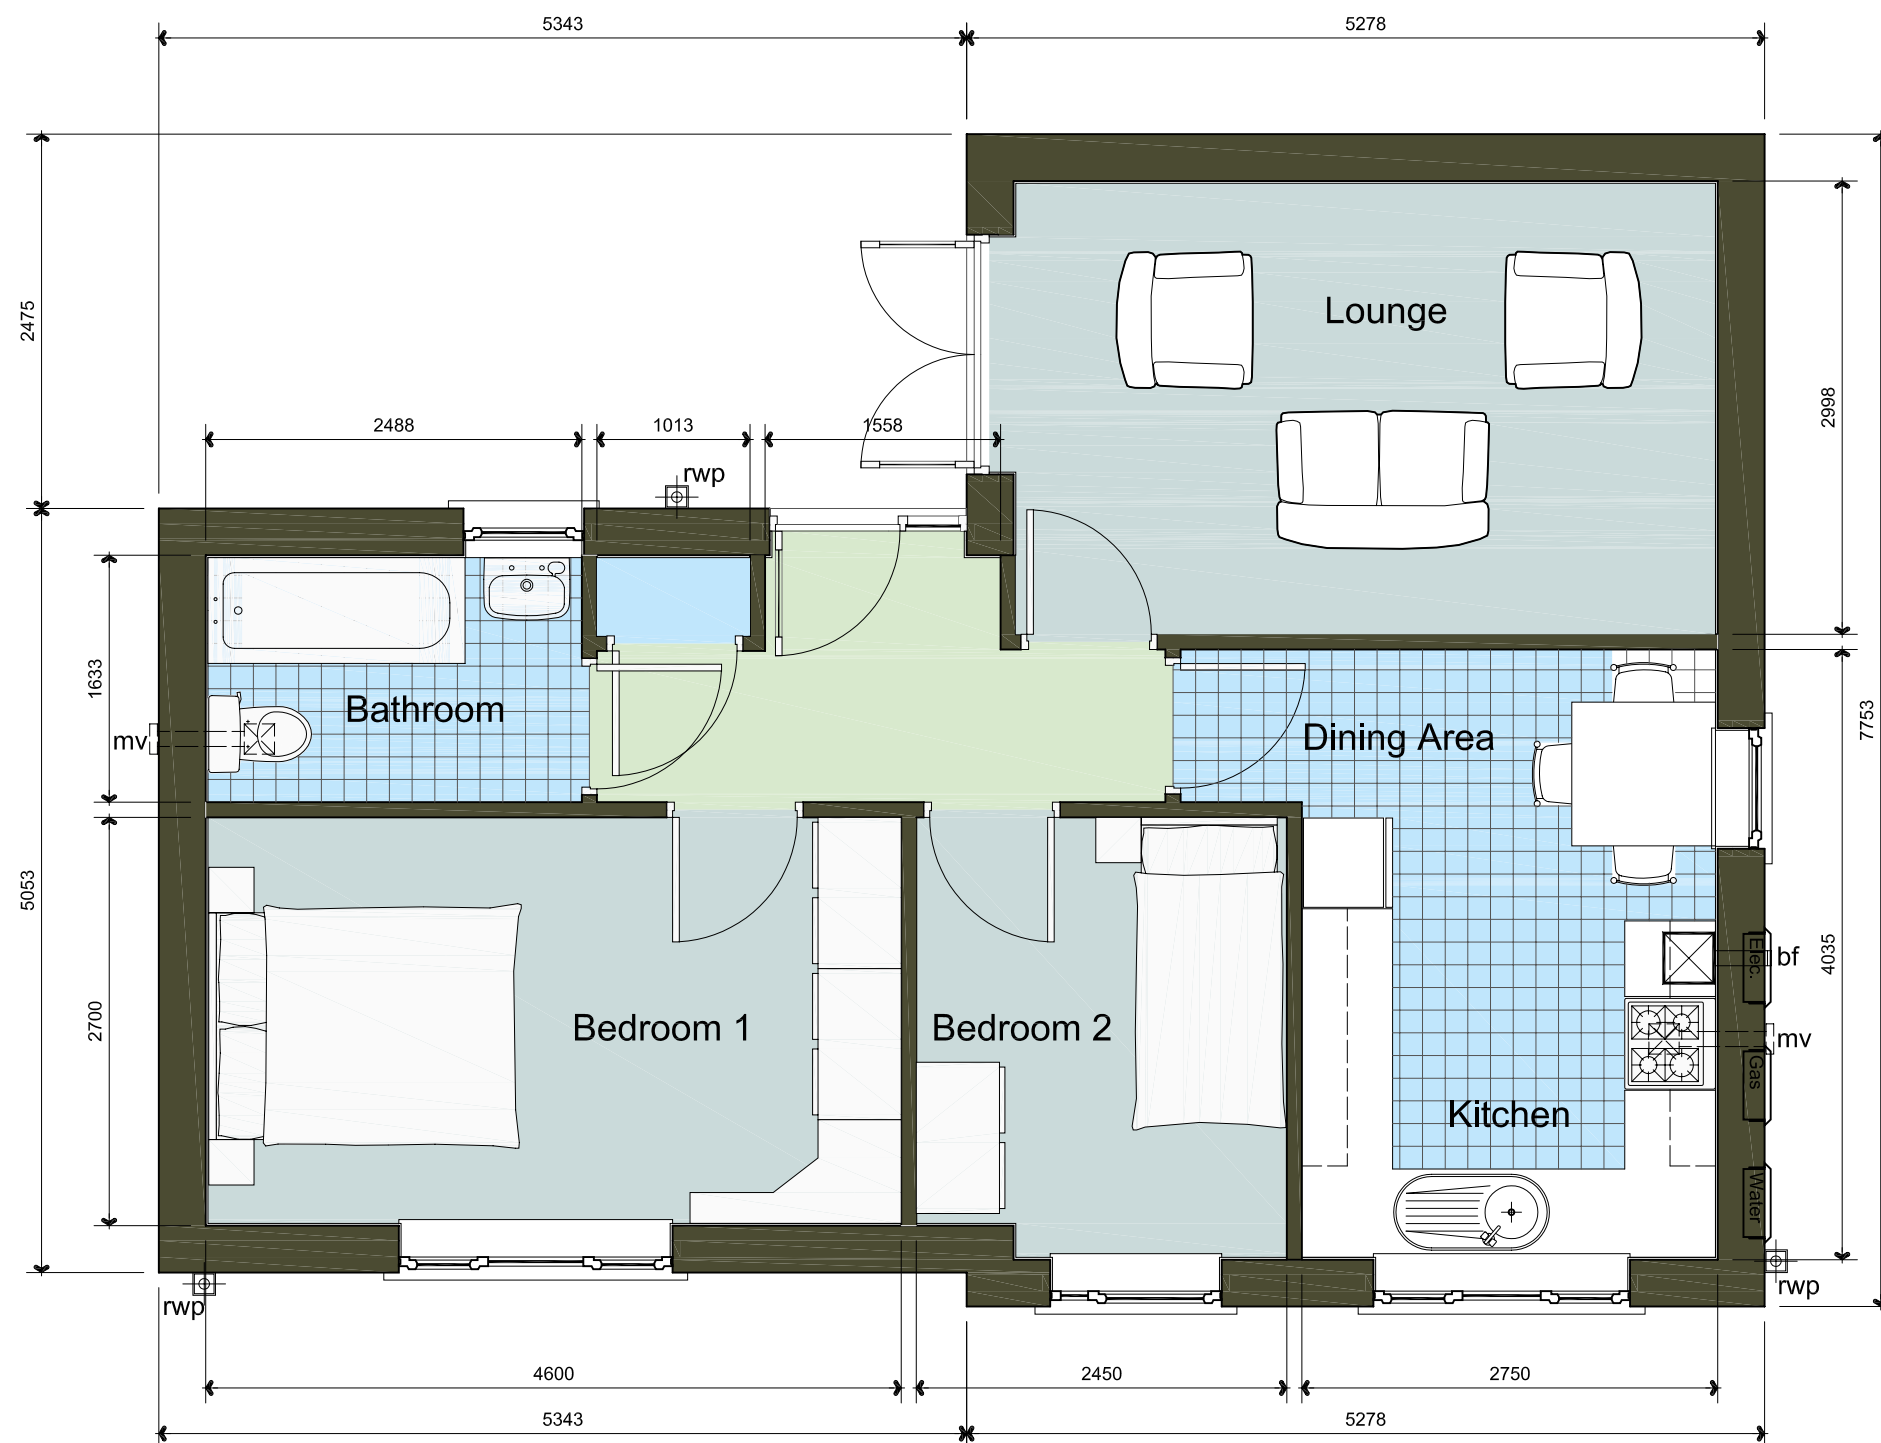


Elevation to Severn Street

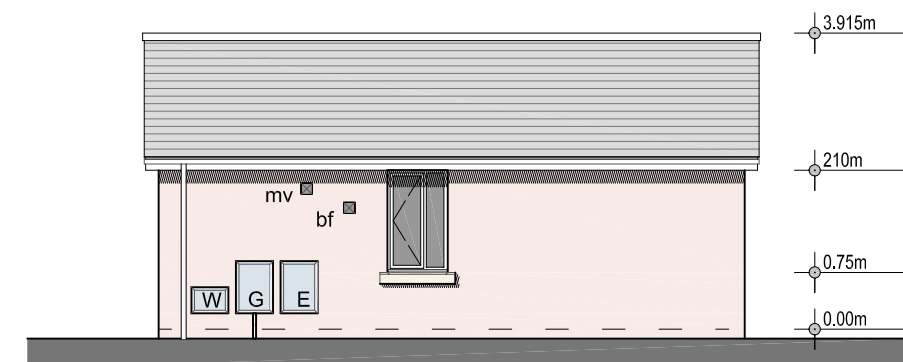

Side Elevation

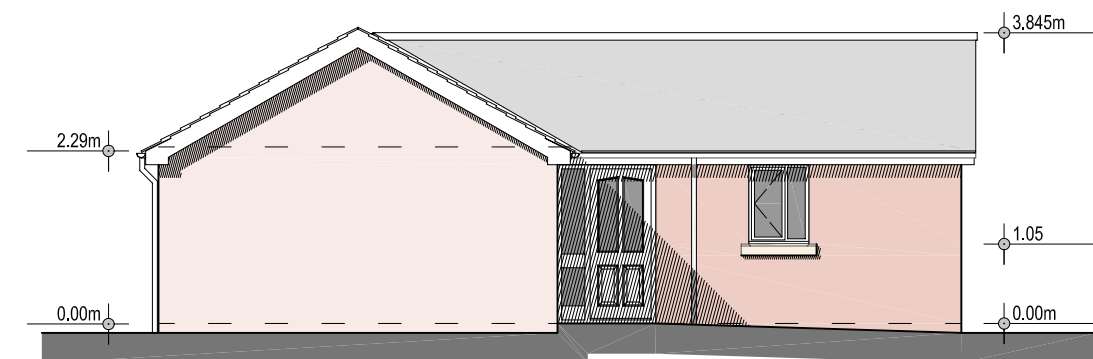

Entrance/Garden Elevation

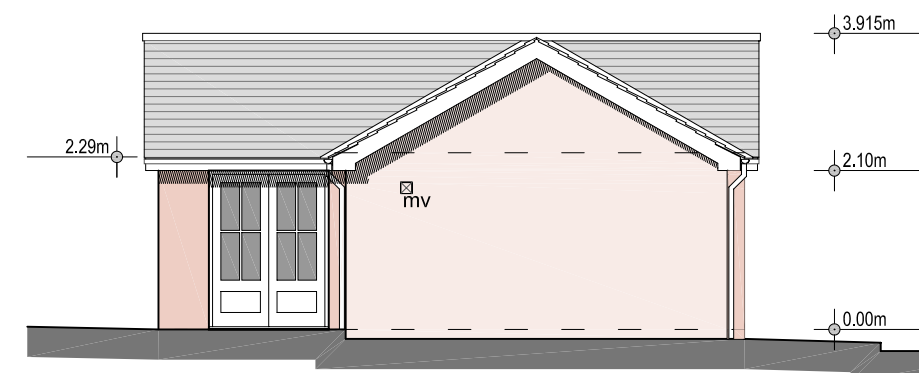

Side Elevation

PGB Architectural Services LTD

Lily Cottage
12 Glen Avenue
Knowle Green
Preston
PR3 2ZQ

m. 07866 366565 t. 01254 820092 e. info@pgb-arch.com



CLIENT
A Riding Builders Ltd.
The Barn
Alston
PR3 2XD

PAPER SIZE A3
DATE 08/2010

PROJECT
Development of
Land to End of Severn Street
LONGRIDGE

JOB NO. 2474
SCALE 1:50 & 1:100


DRAWING TITLE
Type 1 Bungalow
Plan and Elevations

DRAWING NO. 22
REVISION .



Elevation to Severn Street


Rear Elevation

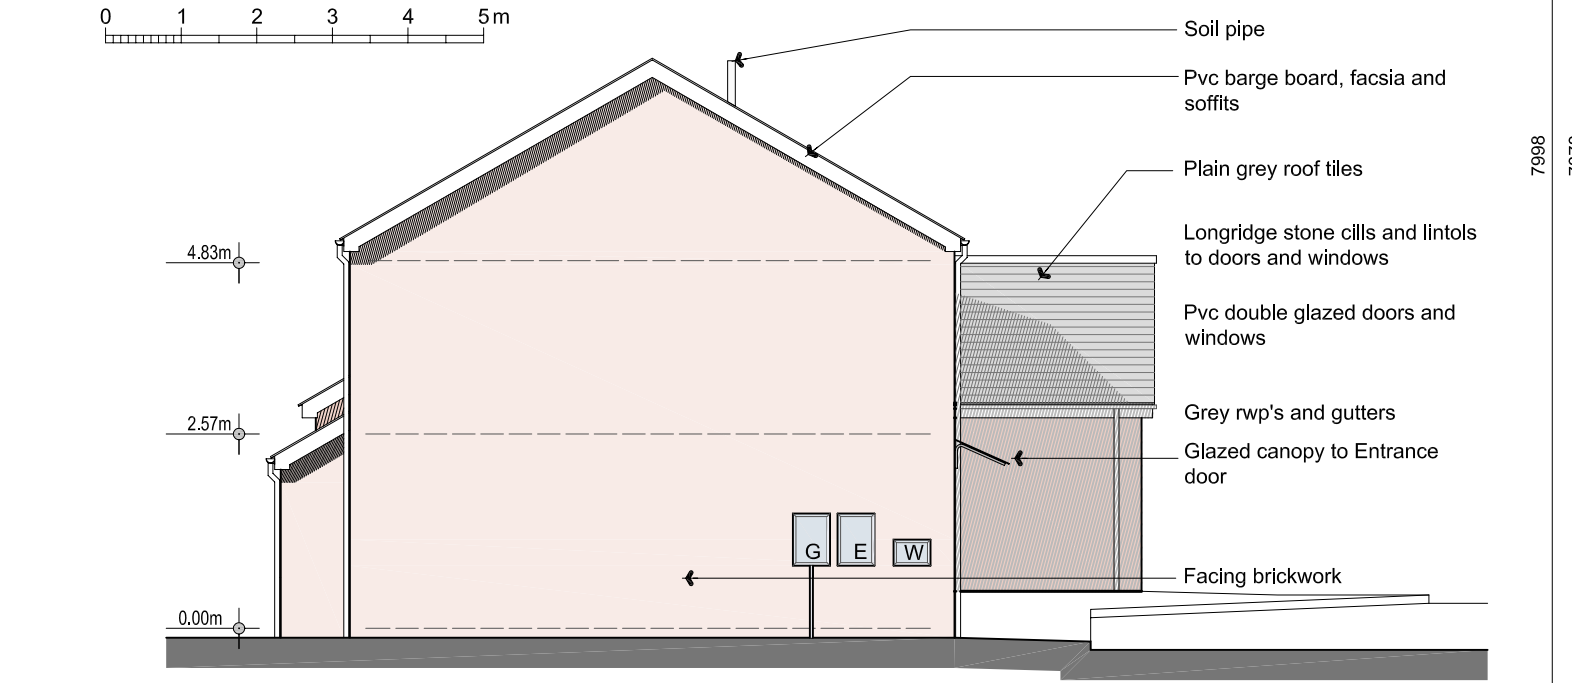

Side Elevation to Humber Street



Side Elevation to Mersy Street (with Unit 3)

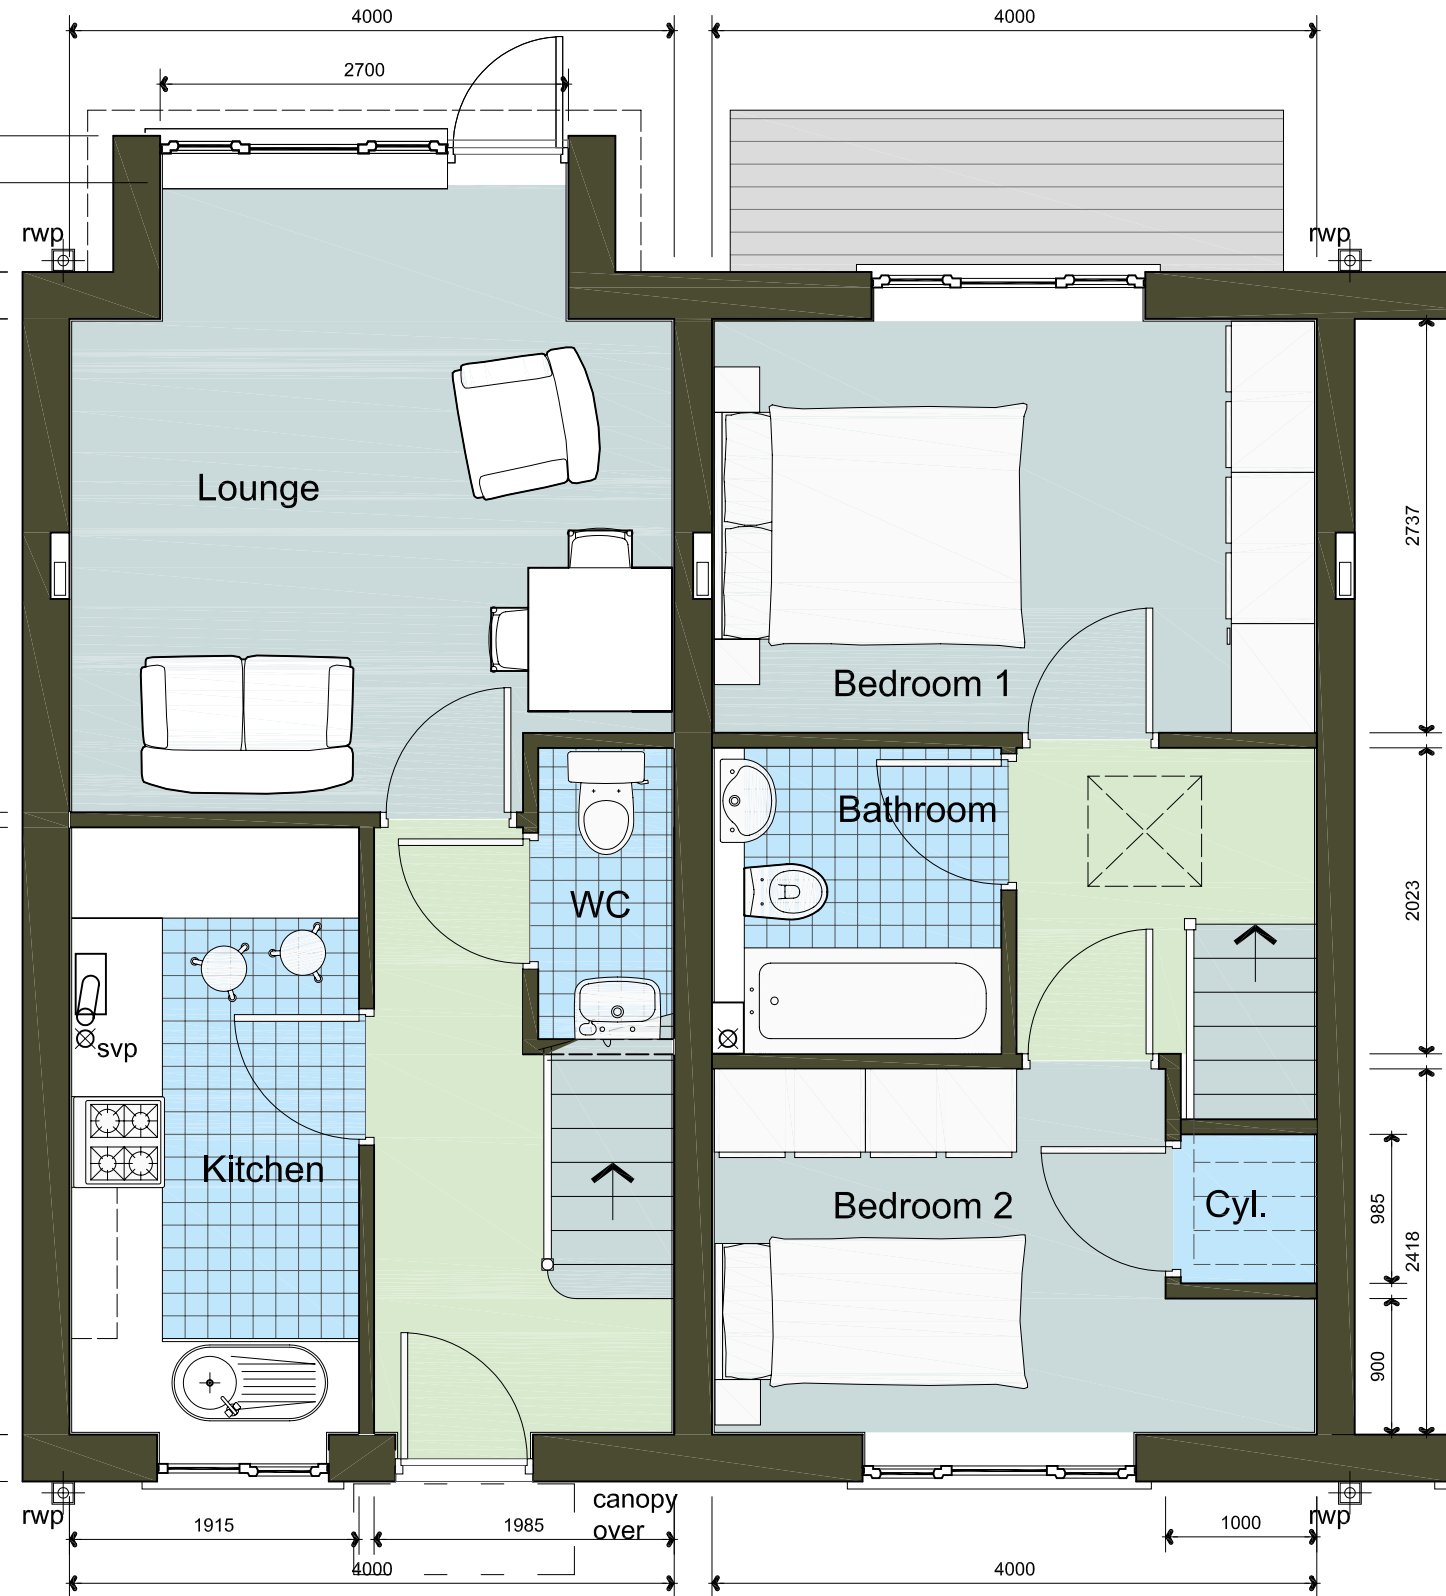

Ground Floor Plan

First Floor Plan

Type 2 - 2 Bed House


Type 2

4 as drawn 4, 5, 6 and 7 - refer to Site Layout
Total Internal Floor Area 61.3 sq.m



PGB Architectural Services LTD

Lily Cottage
12 Glen Avenue
Knowle Green
Preston
PR3 2ZQ

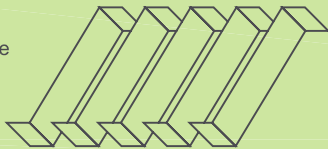

CLIENT
A Riding Builders Ltd.
The Barn
Alston
PR3 2XD

PAPER SIZE A3
DATE 08/2010




PROJECT
Development of
Land to End of Severn Street
LONGRIDGE

JOB NO. 2474
SCALE 1:50 & 1:100

DRAWING TITLE
Type 2 Terraced
2 Bed House
Plans and Elevations


DRAWING NO. 23
REVISION .

m. 07866 366565 t. 01254 820092 e. info@pgb-arch.com

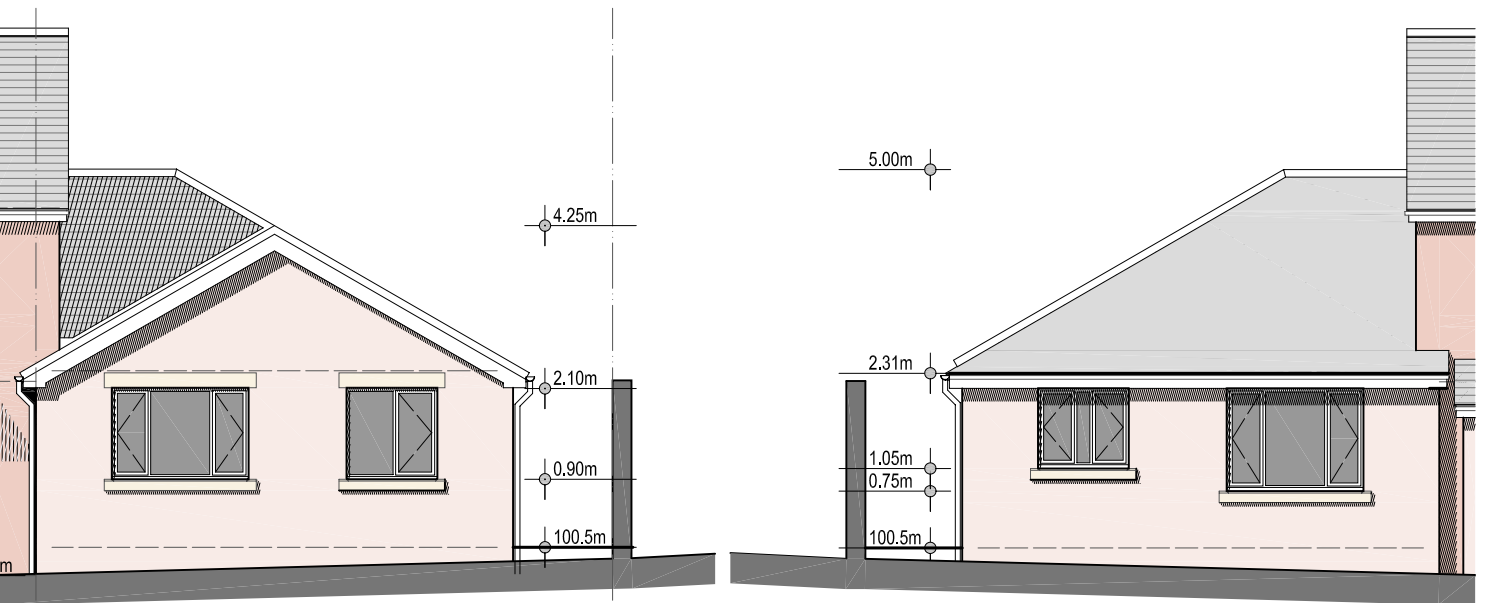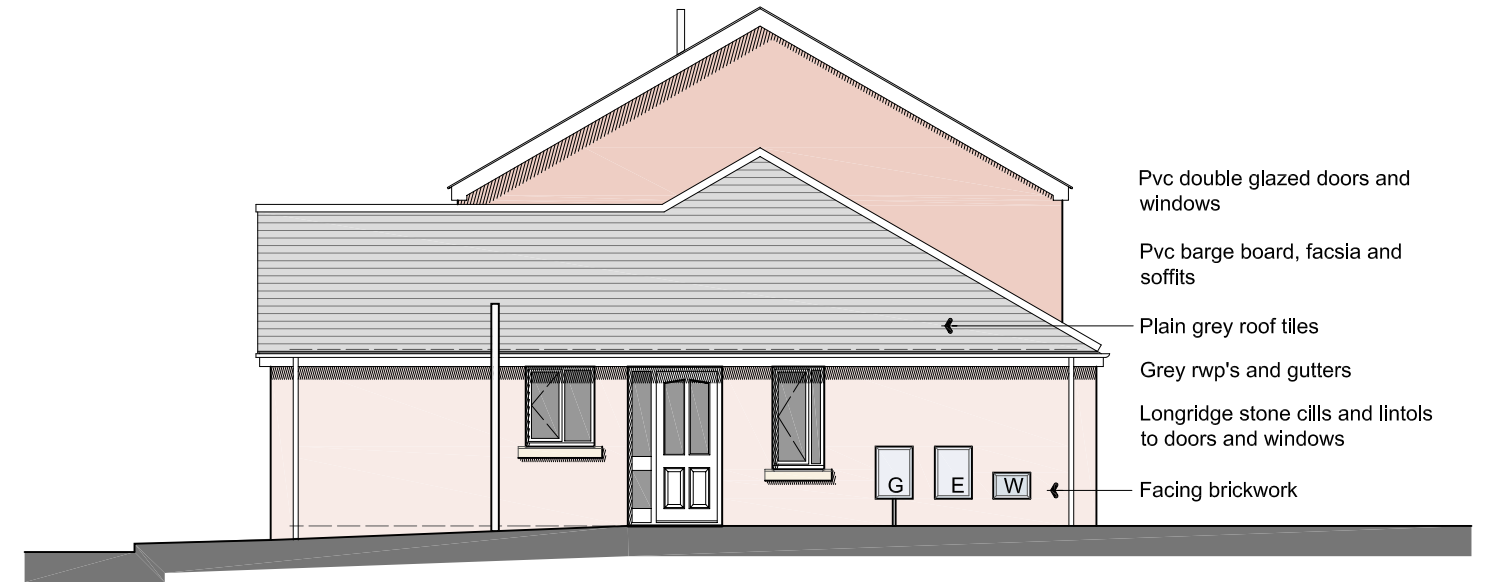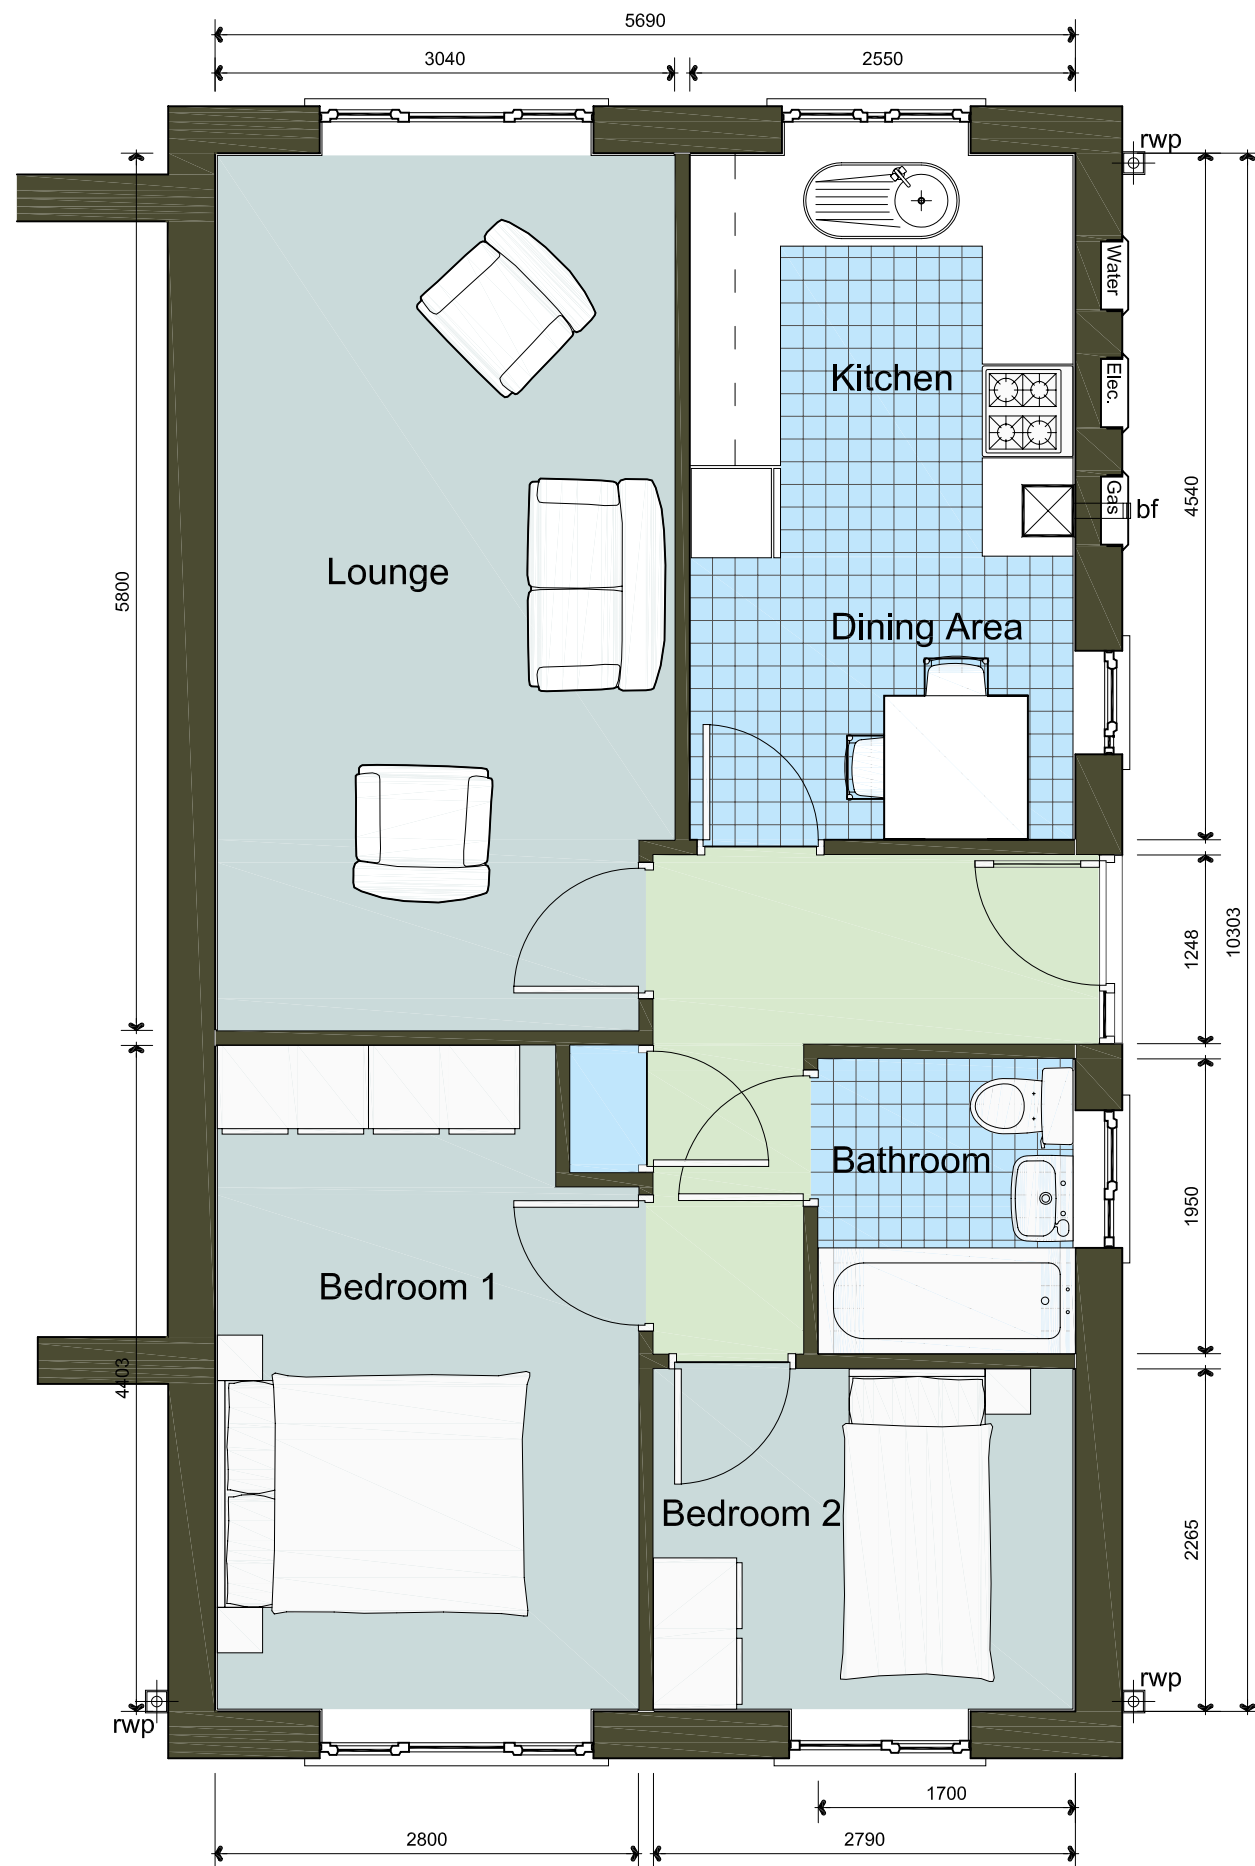

PGB Architectural Services LTD

Lily Cottage
12 Glen Avenue
Knowle Green
Preston
PR3 2ZQ

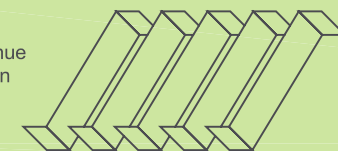

m. 07866 366565 t. 01254 820092 e. info@pgb-arch.com

CLIENT
A Riding Builders Ltd.
The Barn
Alston
PR3 2XD


PAPER SIZE A3
DATE 08/2010

PROJECT
Development of
Land to End of Severn Street
LONGRIDGE


JOB NO. 2474
SCALE 1:50 & 1:100

DRAWING TITLE
Type 3 Bungalow
2 Bed
Plans and Elevations

DRAWING NO. 24
REVISION

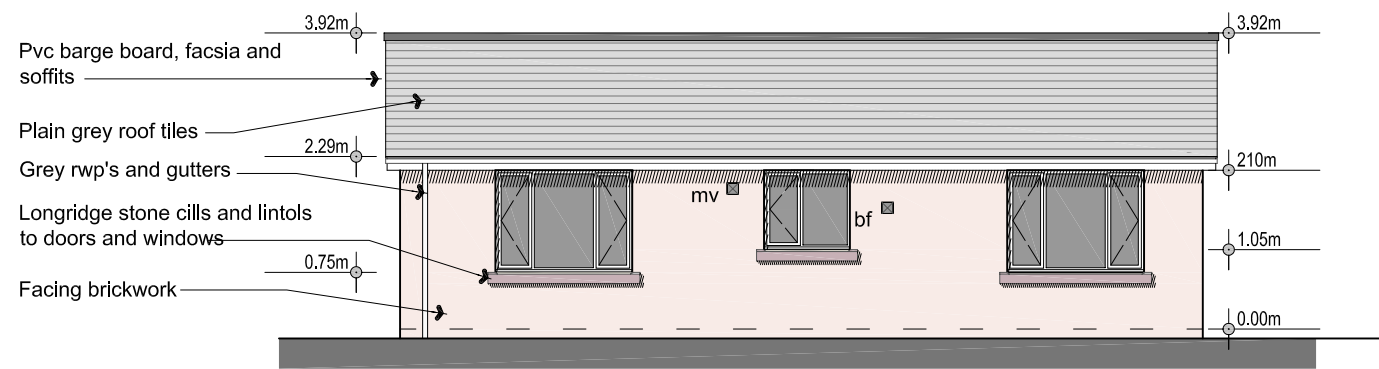



Elevation to Severn Street

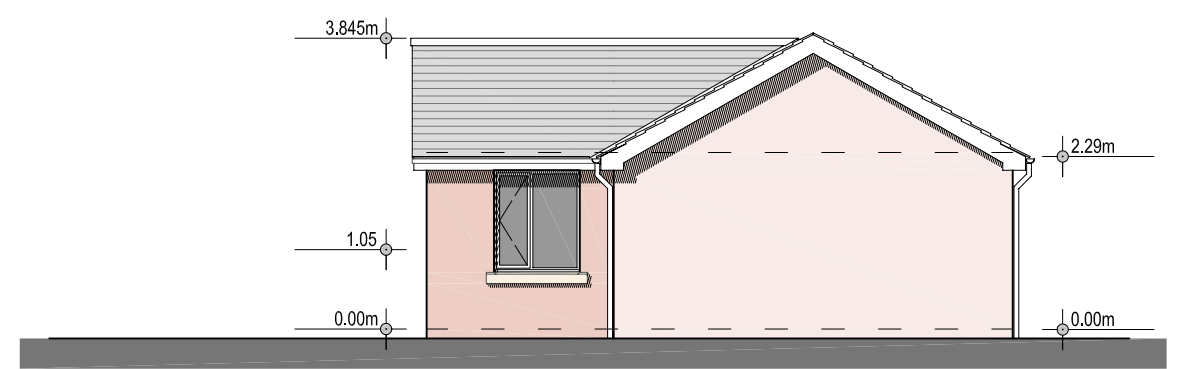



Elevation facing Car Parking



Ground Floor Plan
Type 4 - Bungalow
Total Internal Floor Area 57.3 sq. m

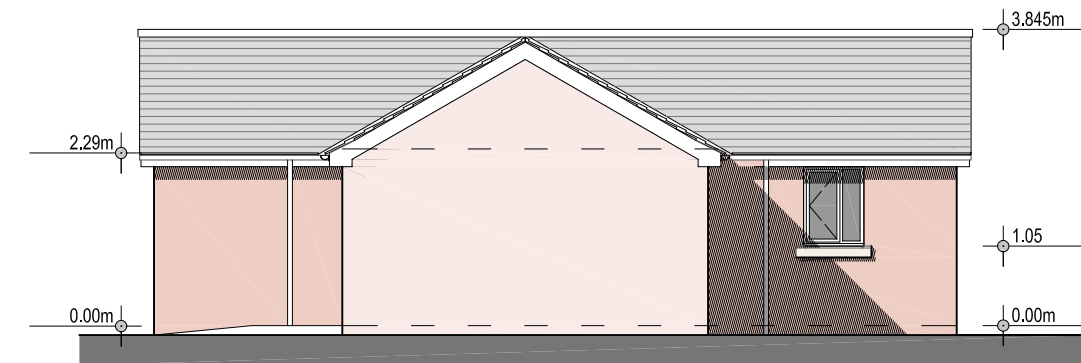 

Rear Elevation

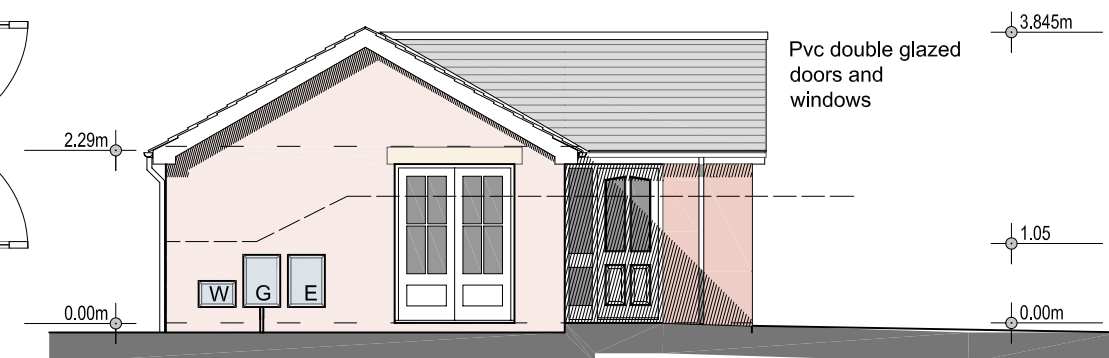 

Entrance/Garden Elevation

PGB Architectural Services LTD

Lily Cottage
12 Glen Avenue
Knowle Green
Preston
PR3 2ZQ



m. 07866 366565 t. 01254 820092 e. info@pgb-arch.com

CLIENT
A Riding Builders Ltd.
The Barn
Alston
PR3 2XD


PAPER SIZE A3
DATE 08/2010

PROJECT
Development of
Land to End of Severn Street
LONGRIDGE


JOB NO. 2474
SCALE 1:50 & 1:100

DRAWING TITLE
Type 4 Bungalow
2 Bedroom
Plans and Elevations

DRAWING NO. 25
REVISION .

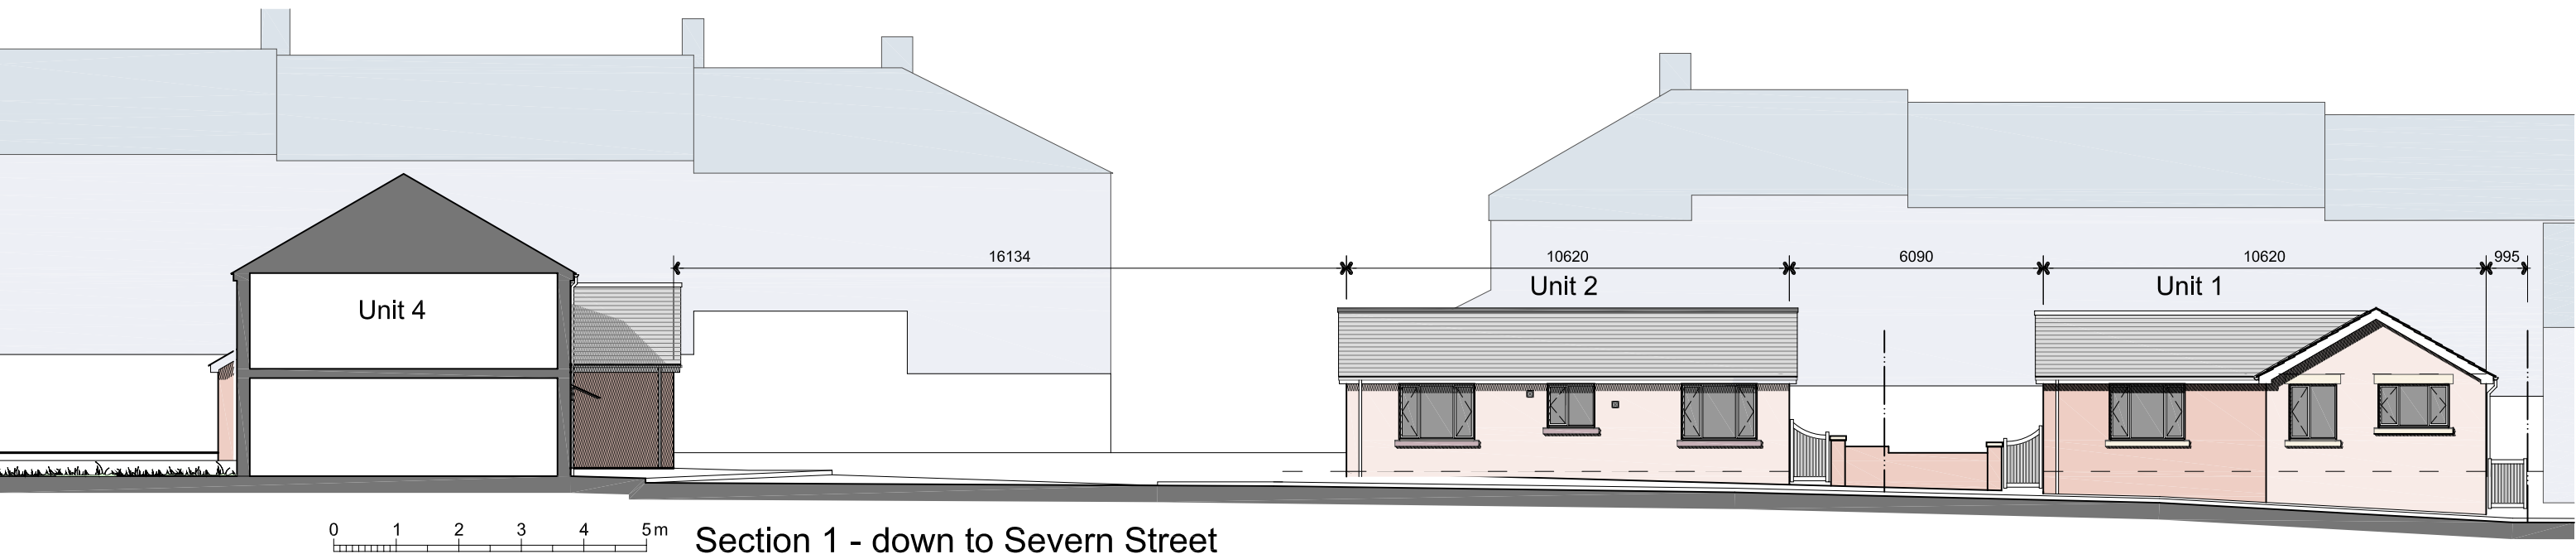

Section 1 - down to Severn Street

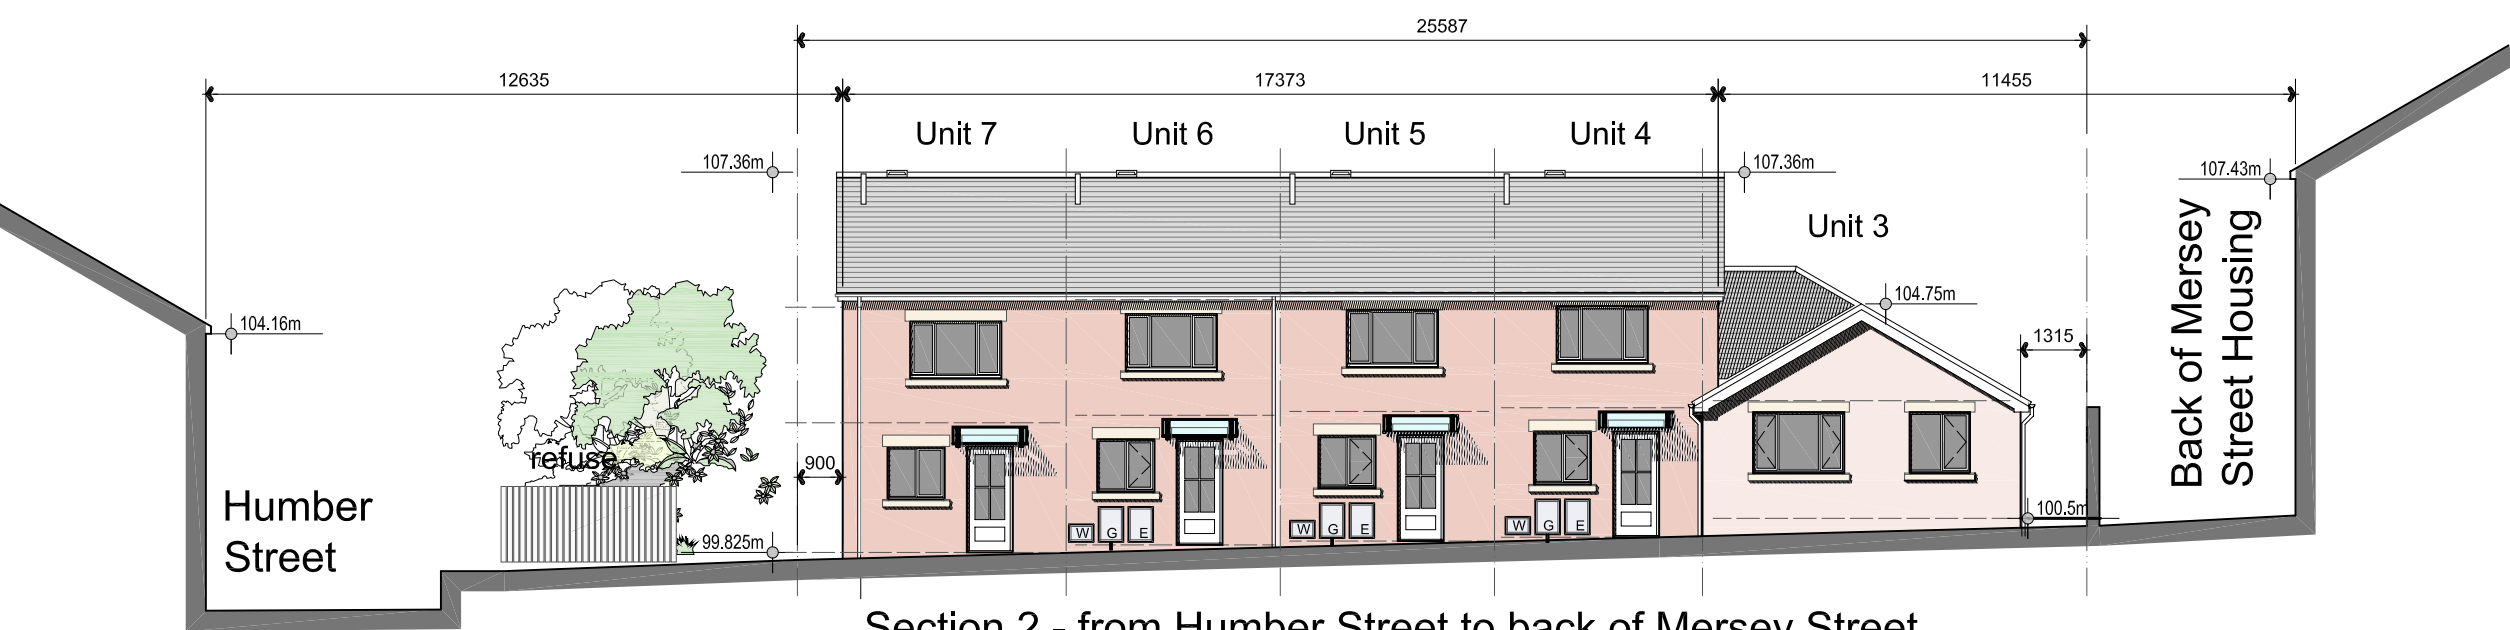

Section 2 - from Humber Street to back of Mersey Street



Section 3 - from Humber Street to back of Mersey Street

PGB
Architectural Services LTD

Lily Cottage
12 Glen Avenue
Knowle Green
Preston
PR3 2ZQ

m. 07866 366565 t. 01254 820092 e. info@pgb-arch.com

CLIENT
A Riding Builders Ltd.
The Barn
Alston
PR3 2XD

PAPER SIZE
A3
DATE 08/2010

PROJECT
Development of
Land to End of Severn Street
LONGRIDGE

JOB NO. 2474
SCALE 1:150

DRAWING TITLE
Sections through Site

DRAWING NO. 26
REVISION .