


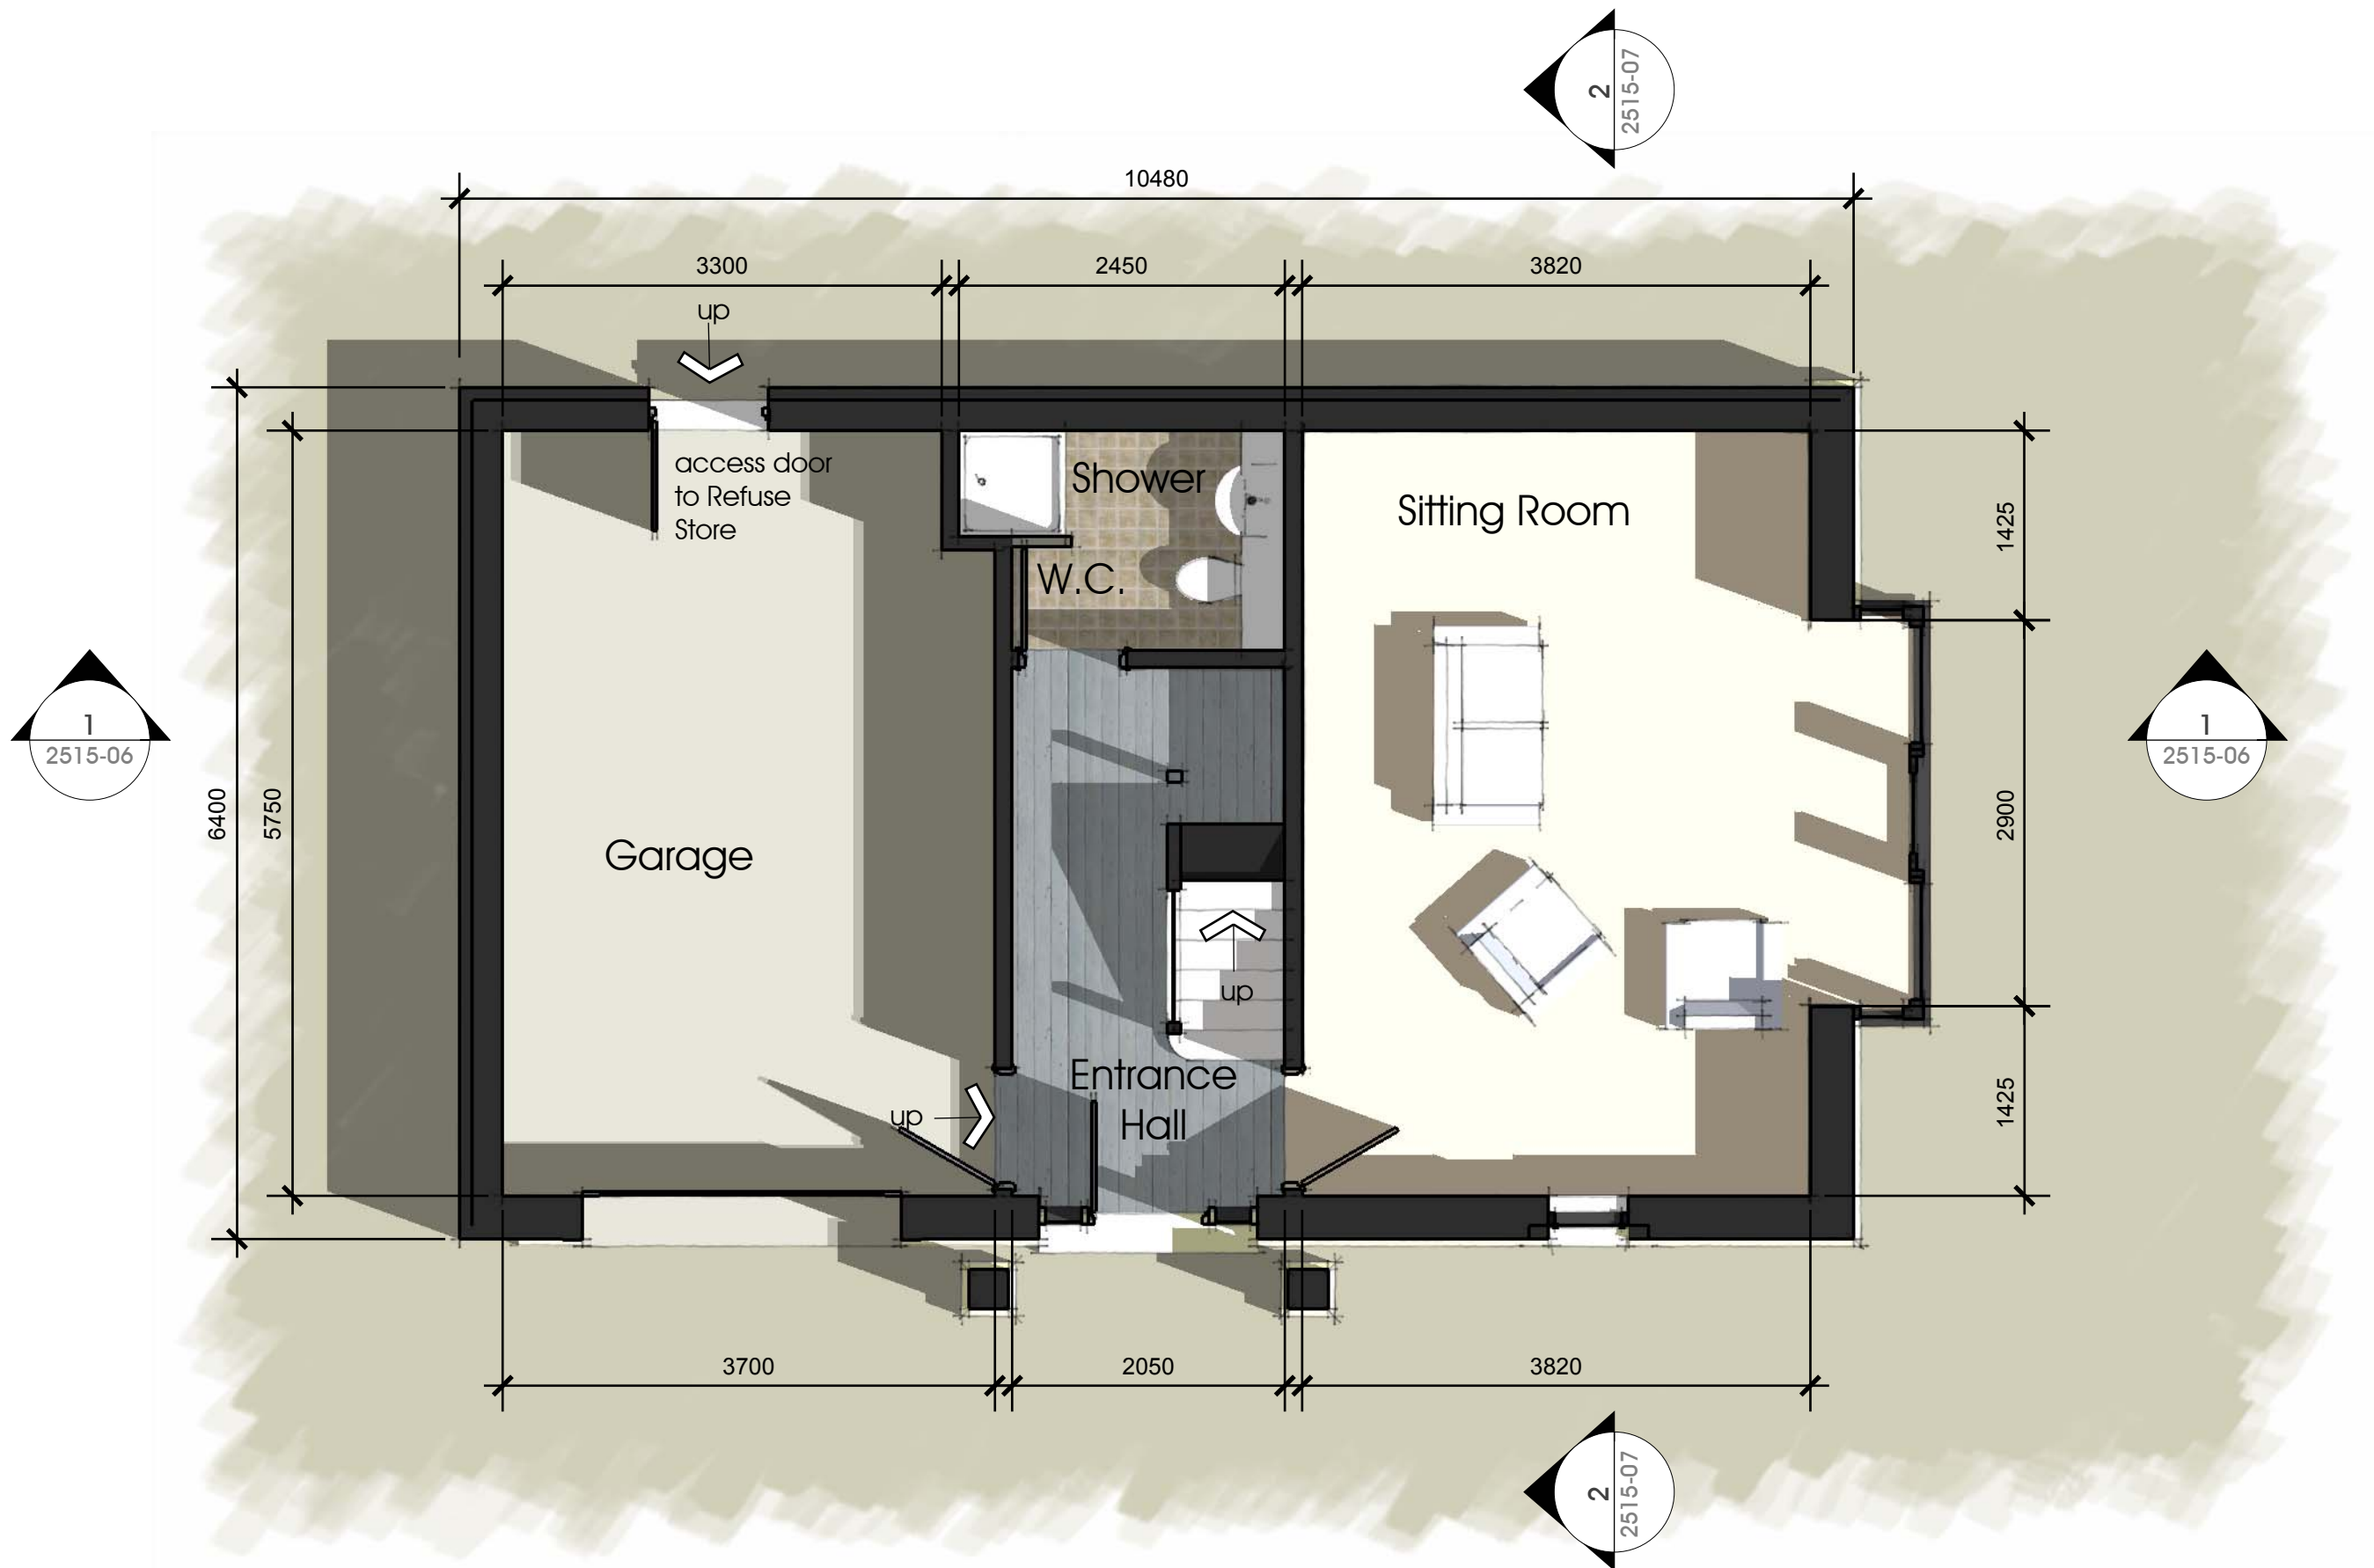

Ground Floor Plan



PGB Architectural Services LTD

Lily Cottage
12 Glen Avenue
Knowle Green
Preston
PR3 2ZQ



m:07866 366565 t:01254 820092 e:info@pgb-arch.com

CLIENT
Mr & Mrs Dunn


PAPER SIZE A3
DATE 10/2010

PROJECT
Proposed New Dwelling
Dilworth Lane
Longridge

JOB NO. 2515
SCALE 1:50

DRAWING TITLE
Ground Floor Plan

DRAWING NO. 01
REVISION .

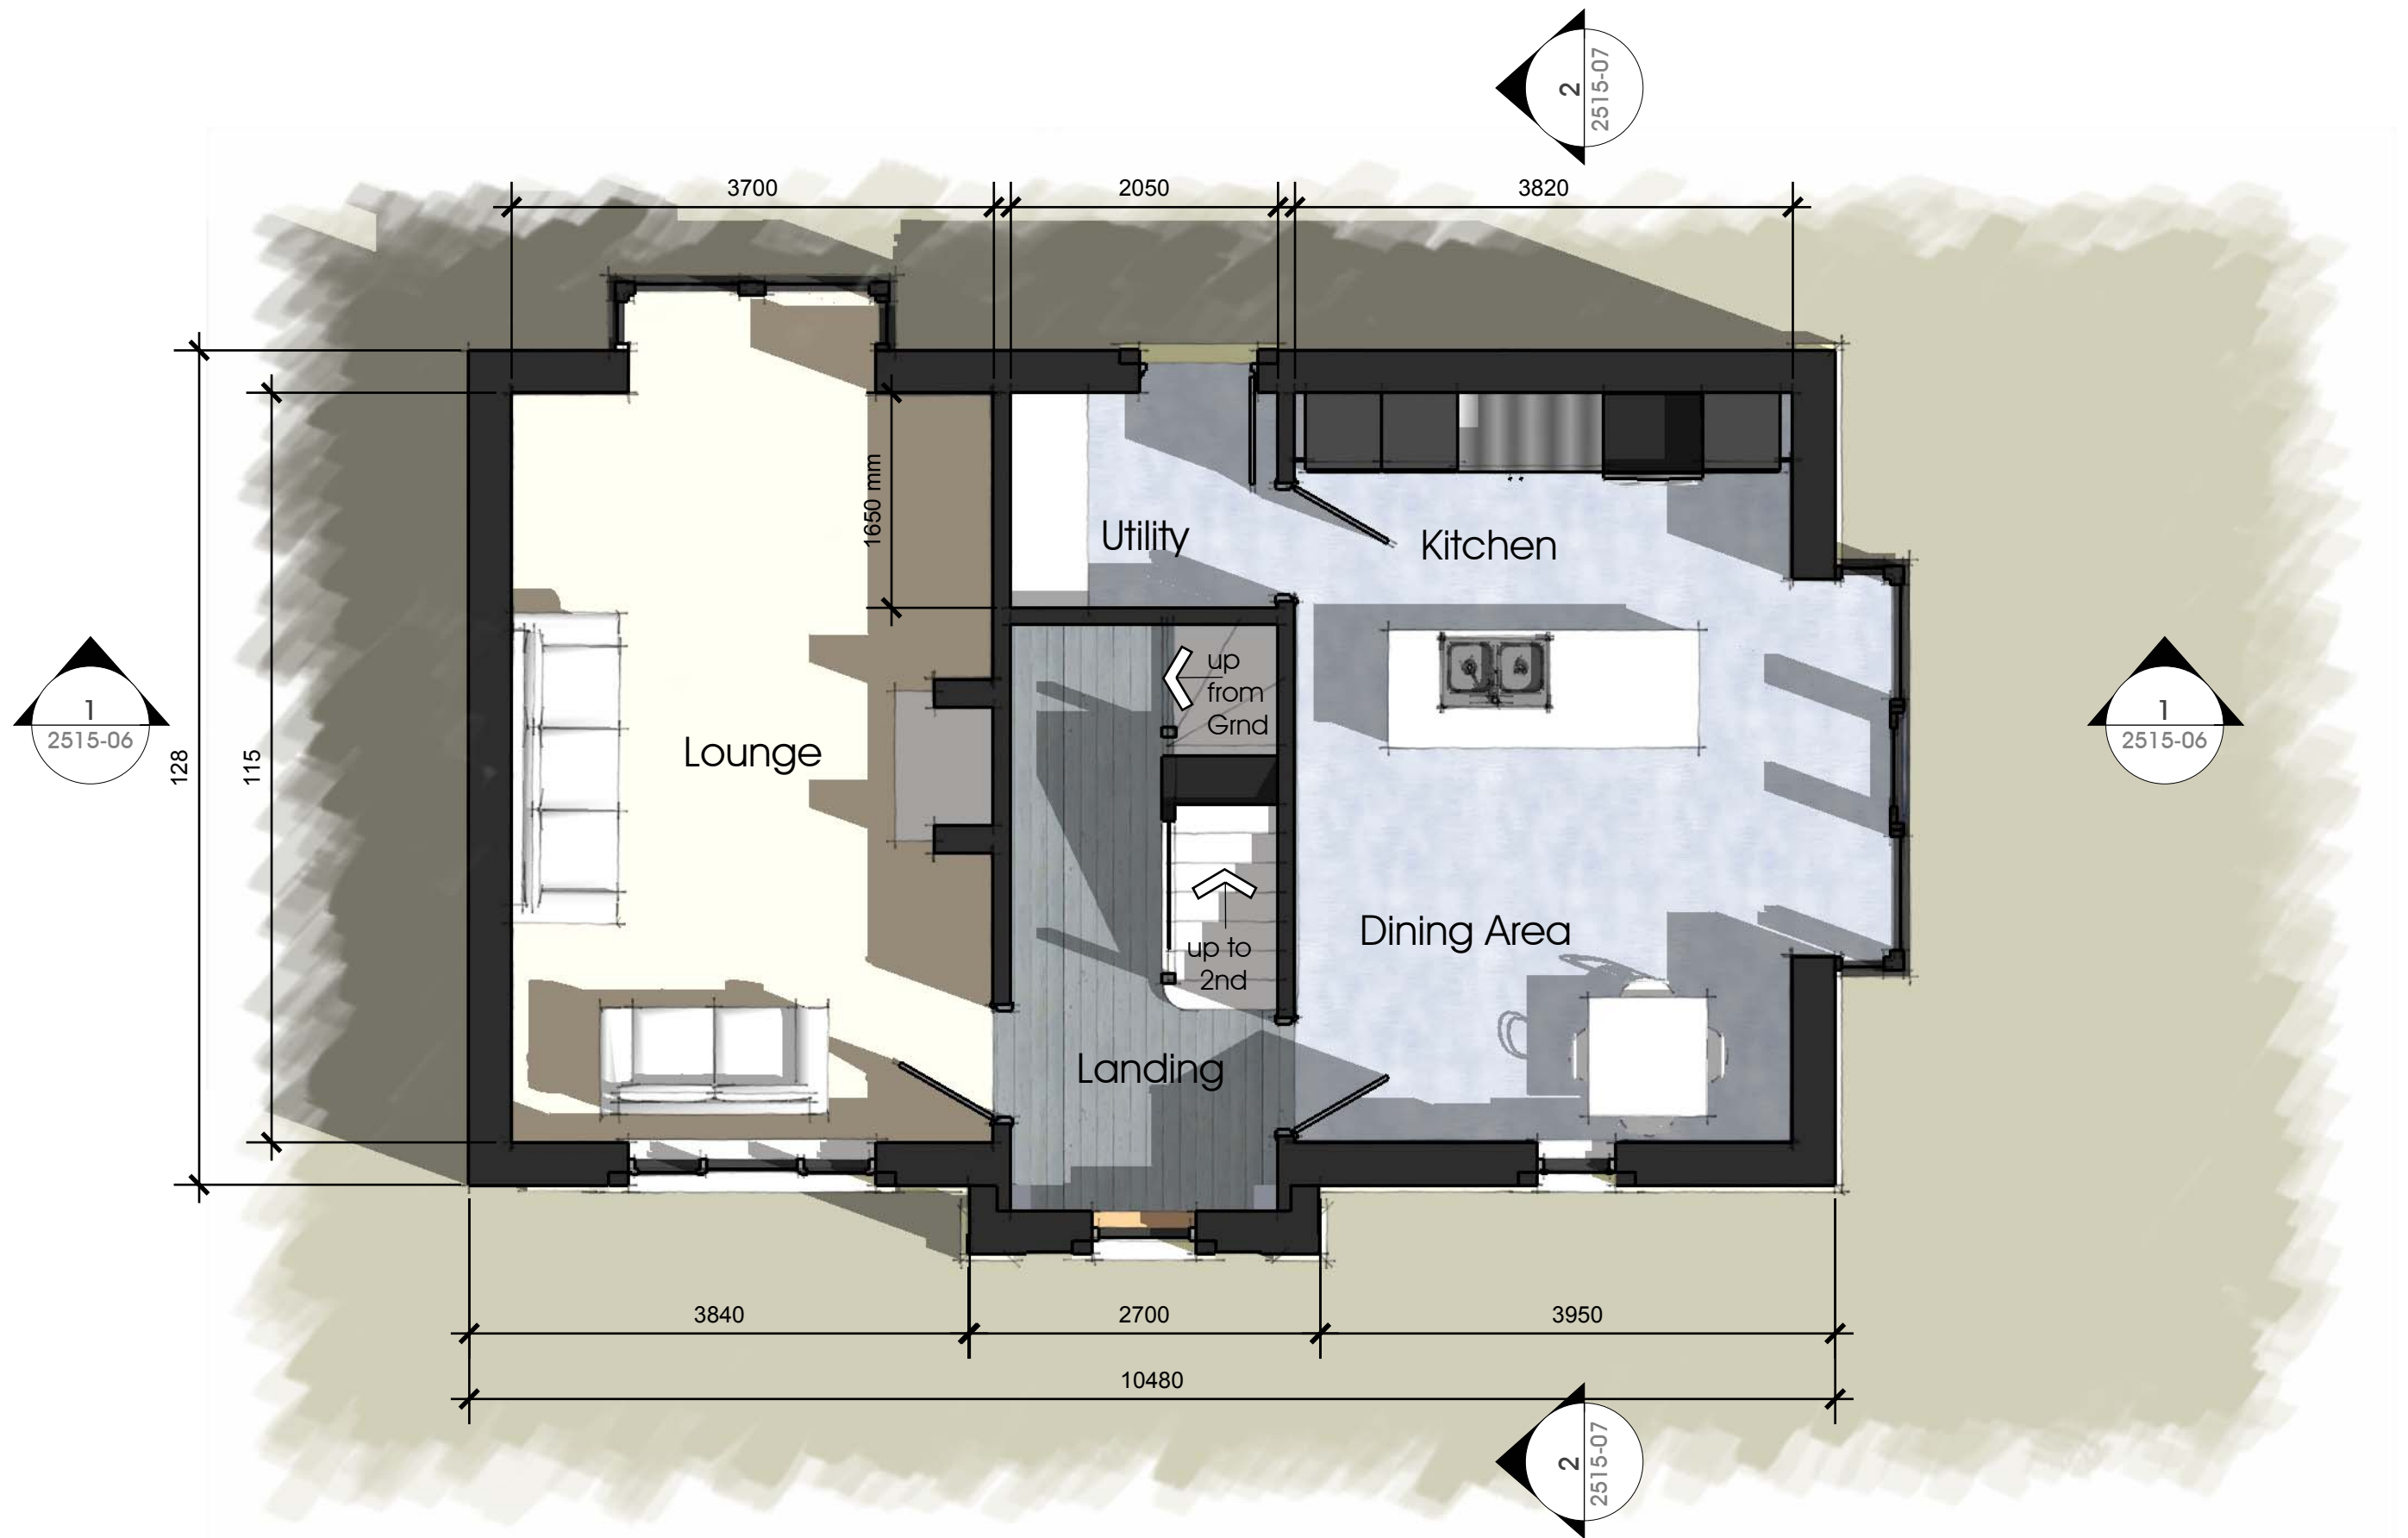

First Floor Plan



PGB Architectural Services LTD

Lily Cottage
12 Glen Avenue
Knowle Green
Preston
PR3 2ZQ



m:07866 366565 t:01254 820092 e:info@pgb-arch.com

CLIENT
Mr & Mrs Dunn

PAPER SIZE A3
DATE 10/2010

PROJECT
Proposed New Dwelling
Dilworth Lane
Longridge

JOB NO. 2515
SCALE 1:50

DRAWING TITLE
First Floor Plan

DRAWING NO. 02
REVISION .



Second Floor Plan



PGB Architectural Services LTD

Lily Cottage
12 Glen Avenue
Knowle Green
Preston
PR3 2ZQ



m:07866 366565 t:01254 820092 e:info@pgb-arch.com

CLIENT
Mr & Mrs Dunn


PAPER SIZE A3
DATE 10/2010

PROJECT
Proposed New Dwelling
Dilworth Lane
Longridge

JOB NO. 2515
SCALE 1:50

DRAWING TITLE
Second Floor Plan

DRAWING NO. 03
REVISION .

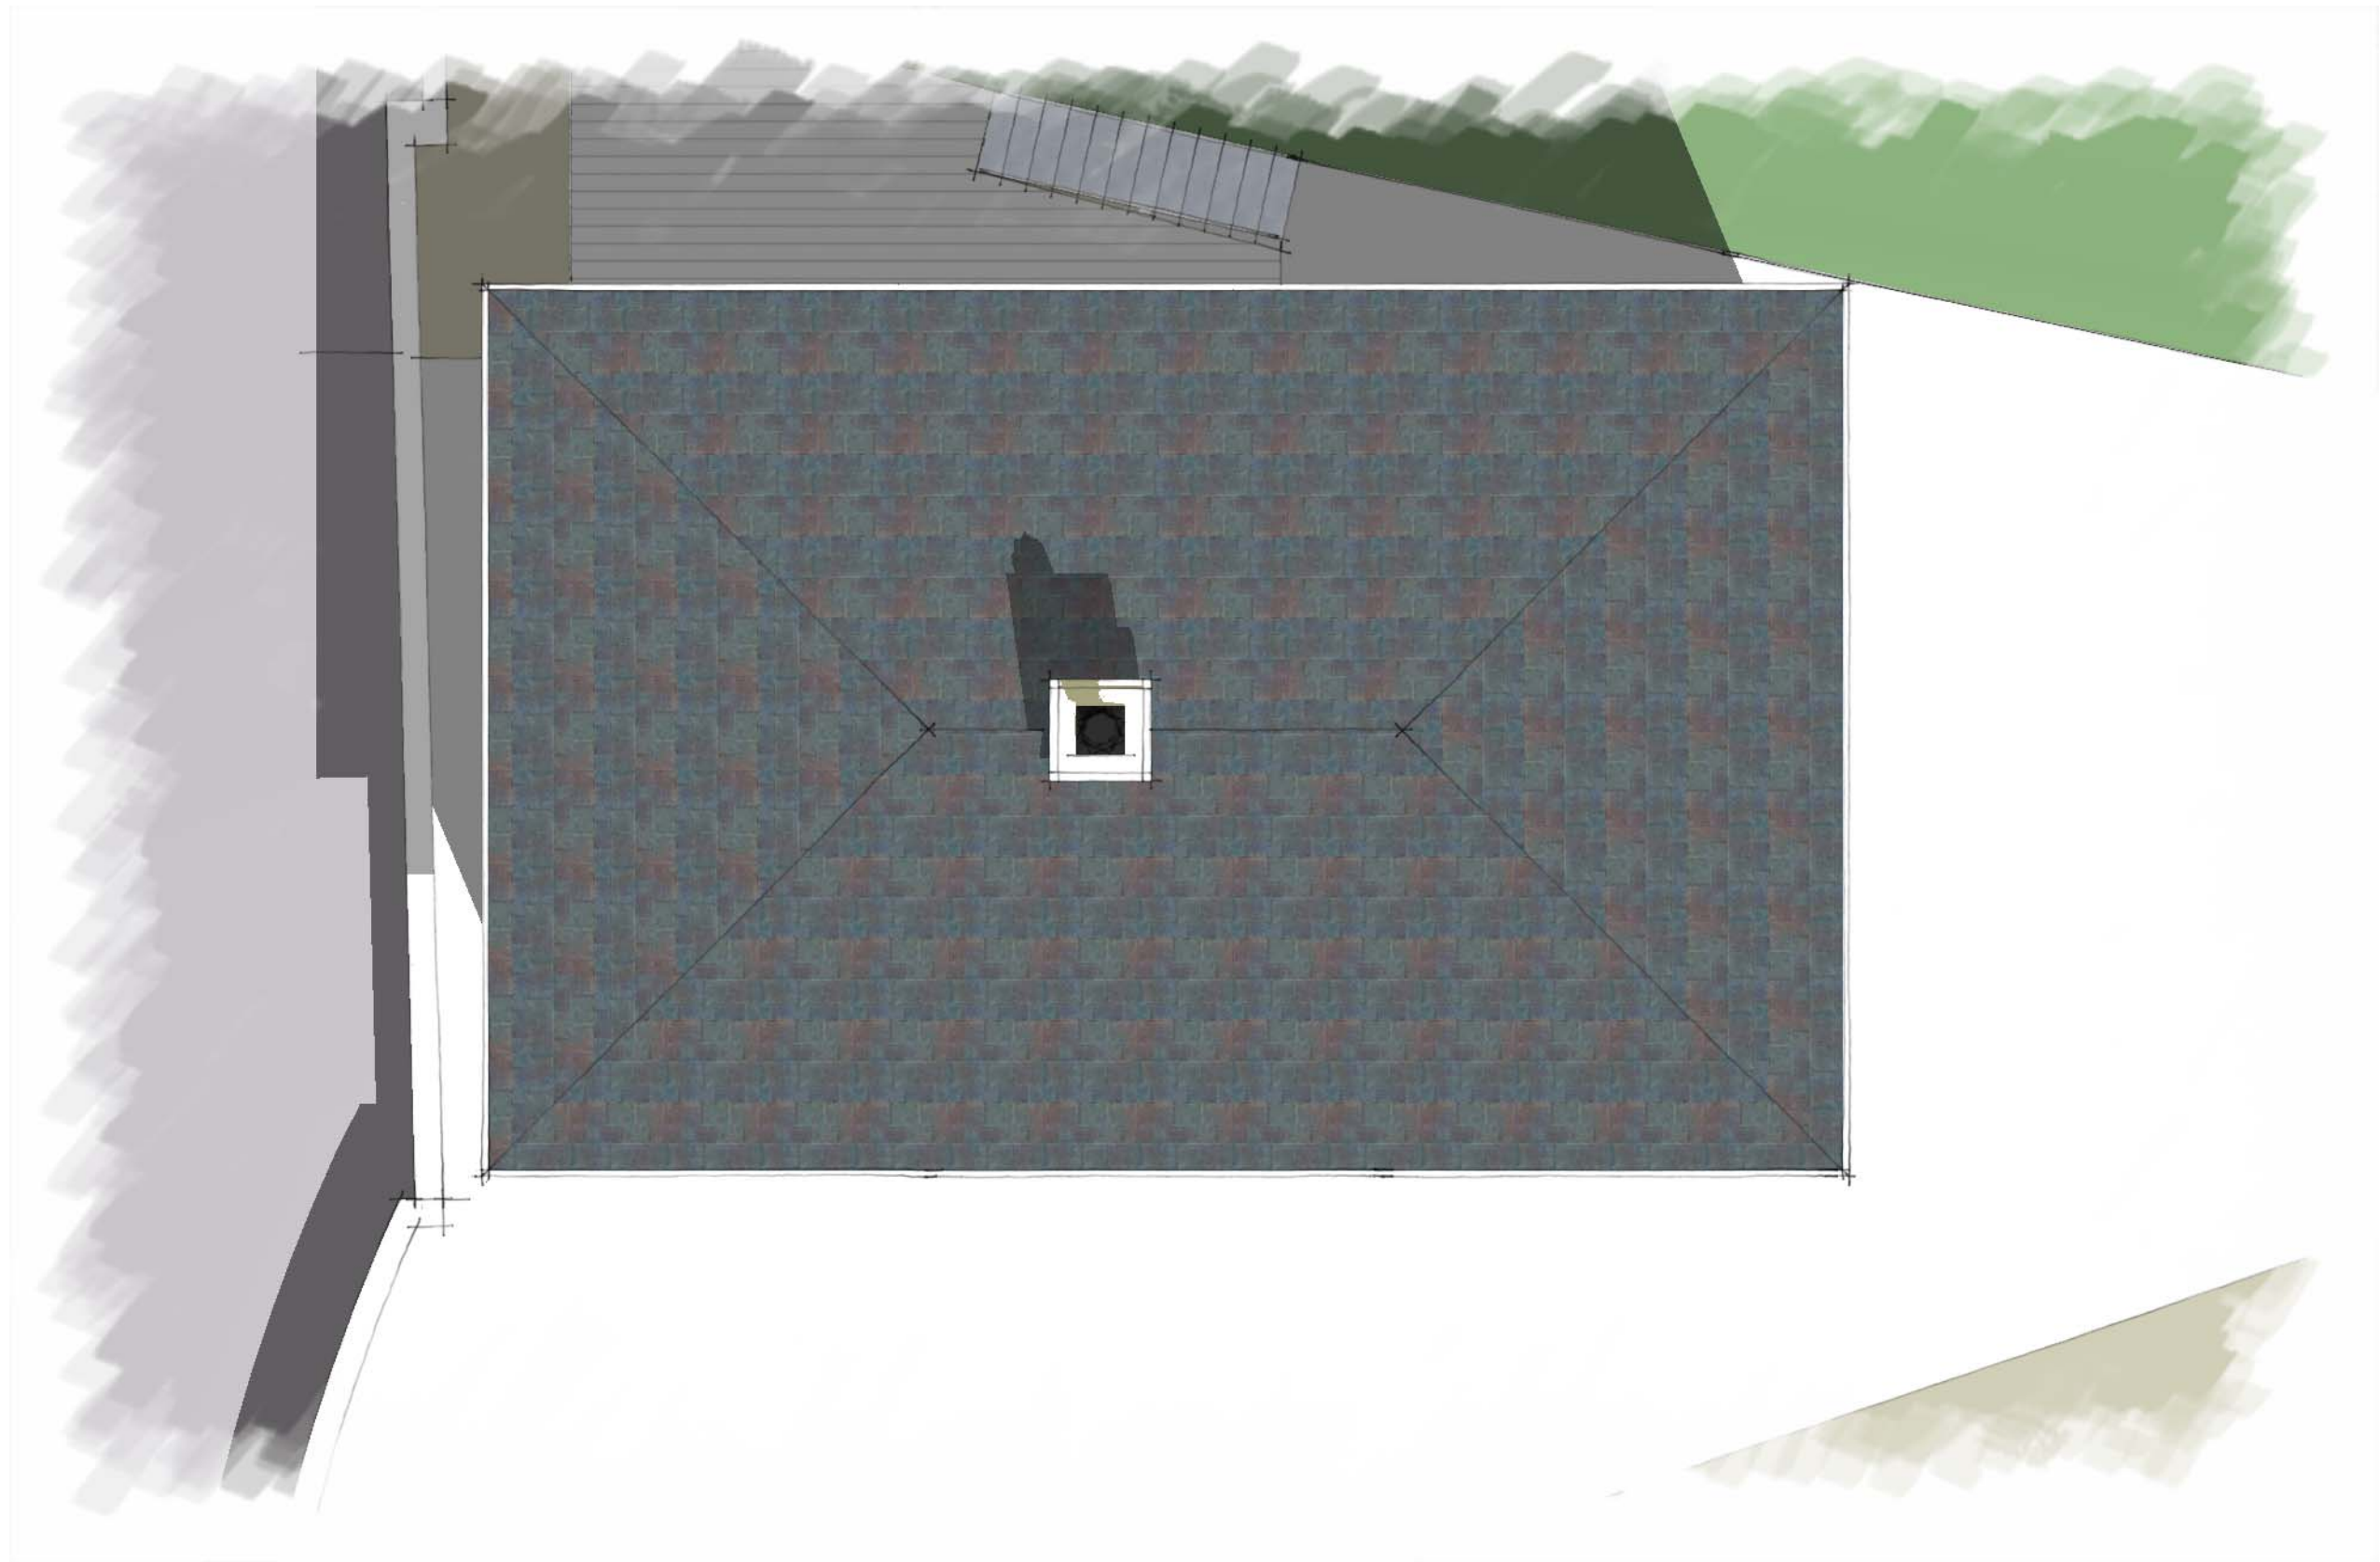

Roof Plan



PGB Architectural Services LTD

Lily Cottage
12 Glen Avenue
Knowle Green
Preston
PR3 2ZQ



m:07866 366565 t:01254 820092 e:info@pgb-arch.com

CLIENT
Mr & Mrs Dunn

PAPER SIZE A3
DATE 10/2010

PROJECT
Proposed New Dwelling
Dilworth Lane
Longridge


JOB NO. 2515
SCALE 1:50

DRAWING TITLE
Roof Plan

DRAWING NO. 04
REVISION .



South West Elevation

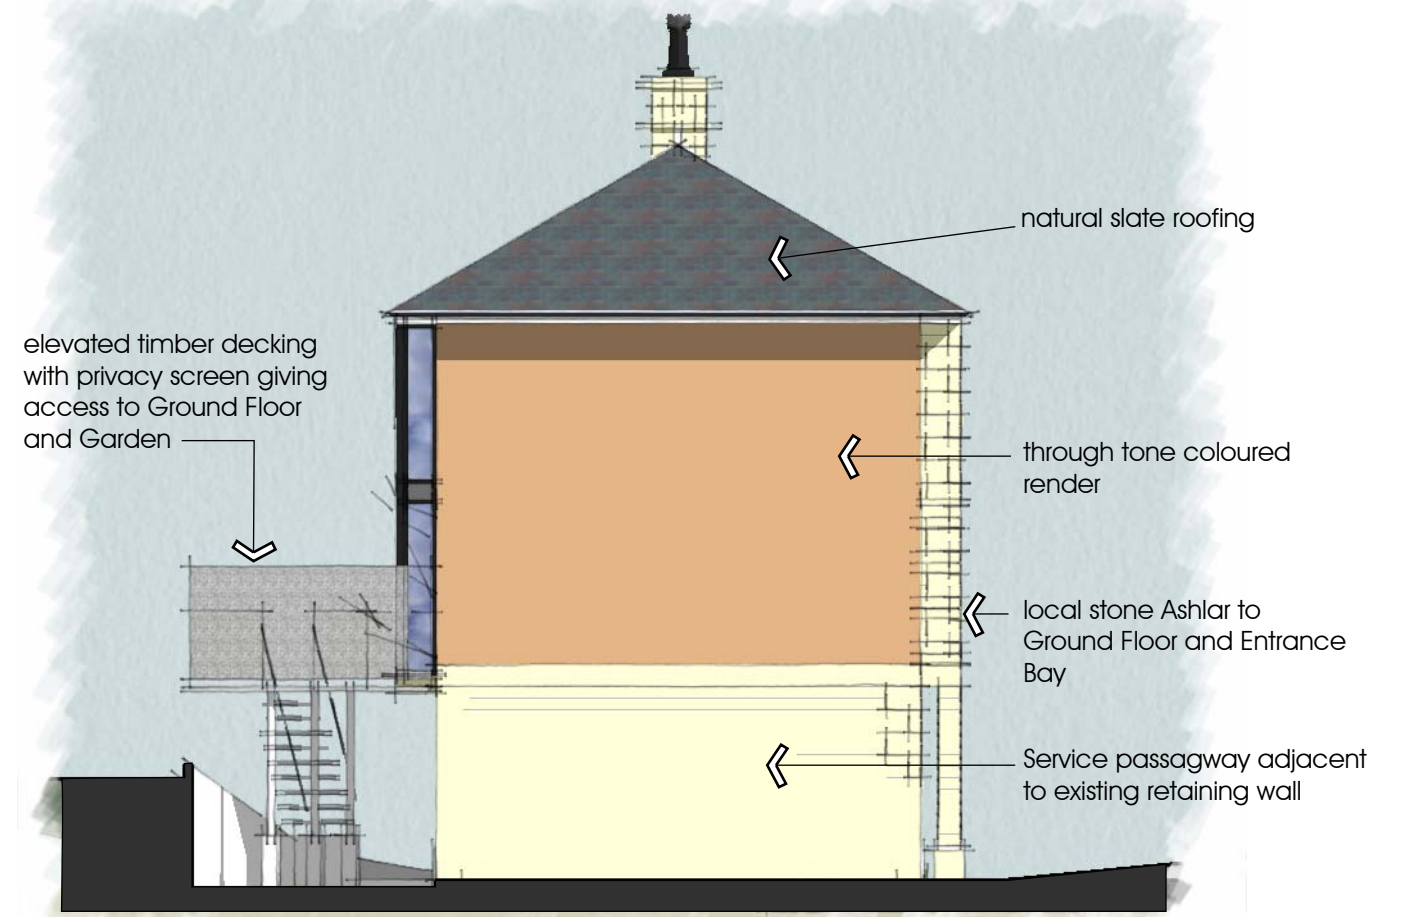

North West Elevation



North East Elevation



Front view from Dilworth Lane

PGB Architectural Services LTD

Lily Cottage
12 Glen Avenue
Knowle Green
Preston
PR3 2ZQ

m:07866 366565 t:01254 820092 e:info@pgb-arch.com



CLIENT
Mr & Mrs Dunn


PAPER SIZE A3
DATE 10/2010

PROJECT
Proposed New Dwelling
Dilworth Lane
Longridge


JOB NO. 2515
SCALE 1:100

DRAWING TITLE
Elevations


DRAWING NO. 05
REVISION

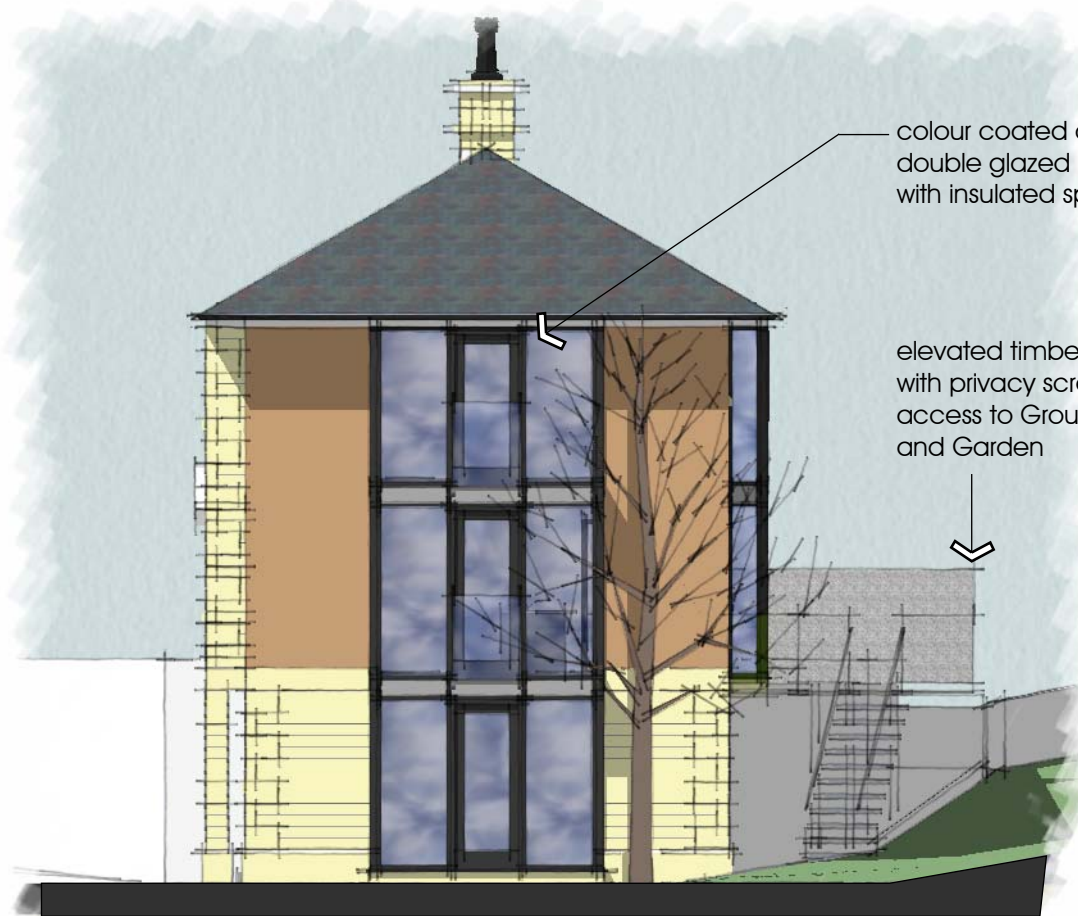


South East Elevation

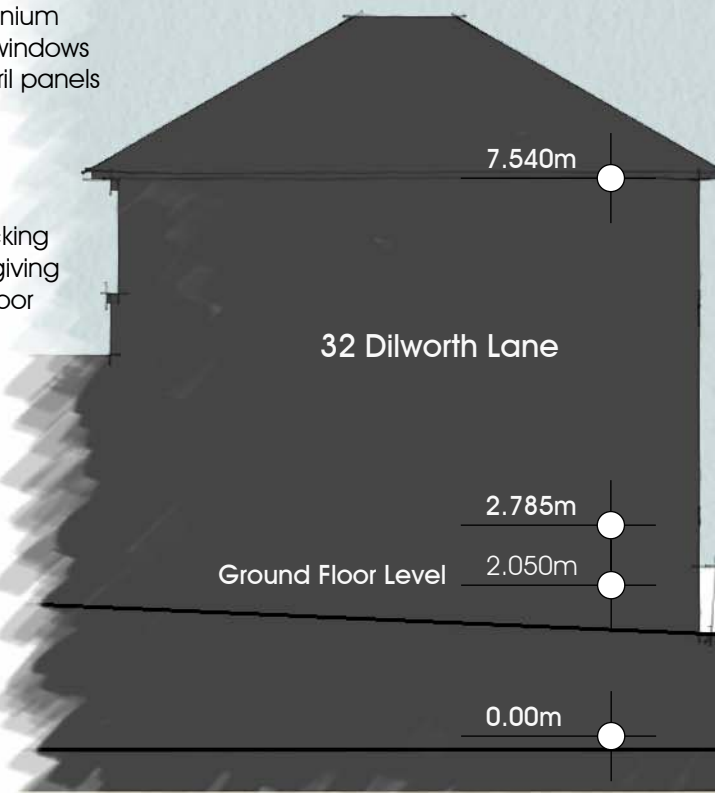

Section 1 . . 1

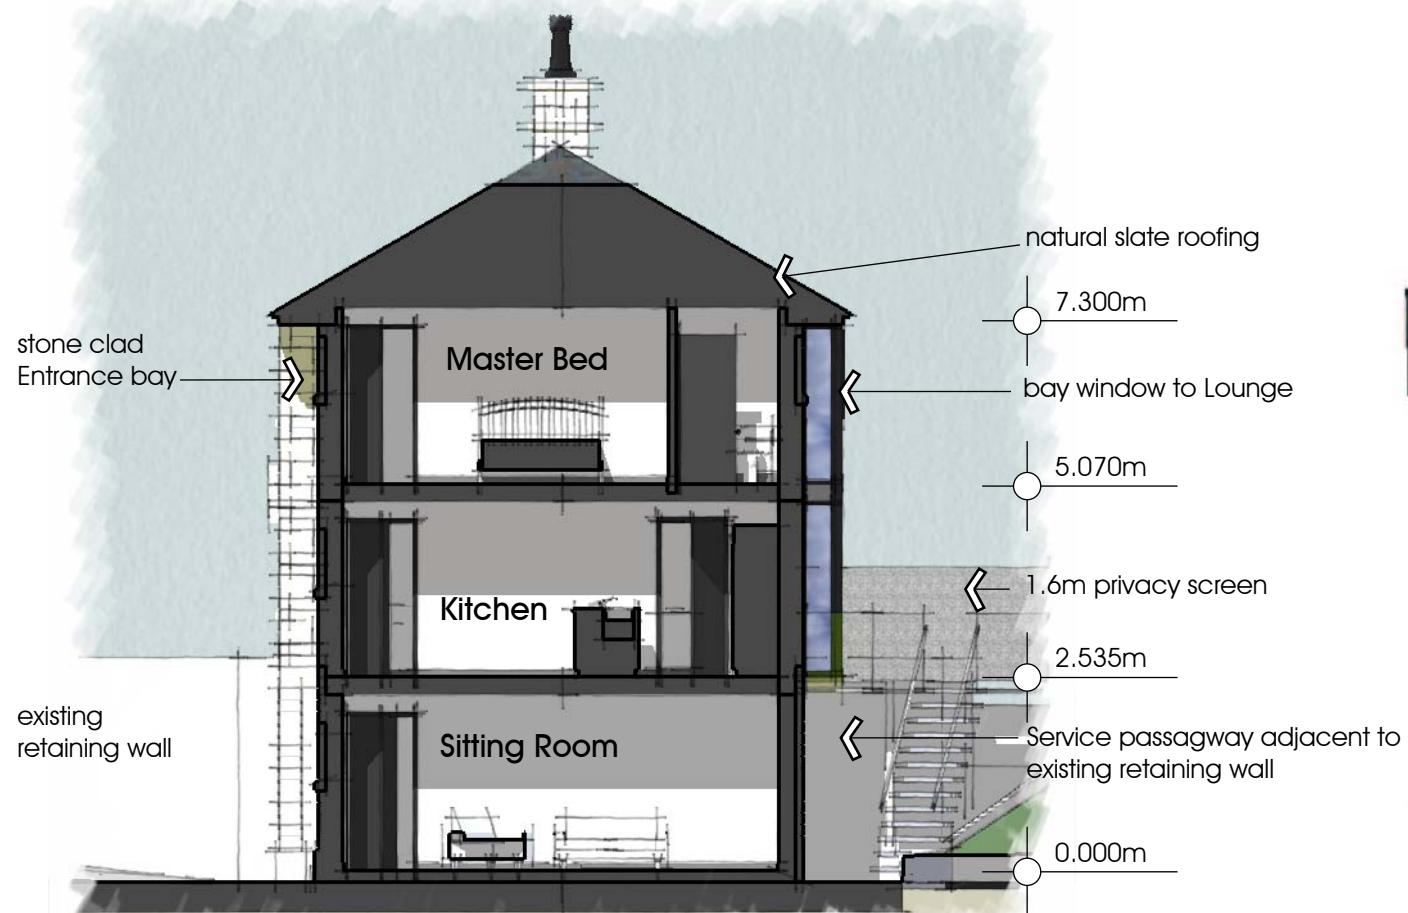

Section 2 . . 2

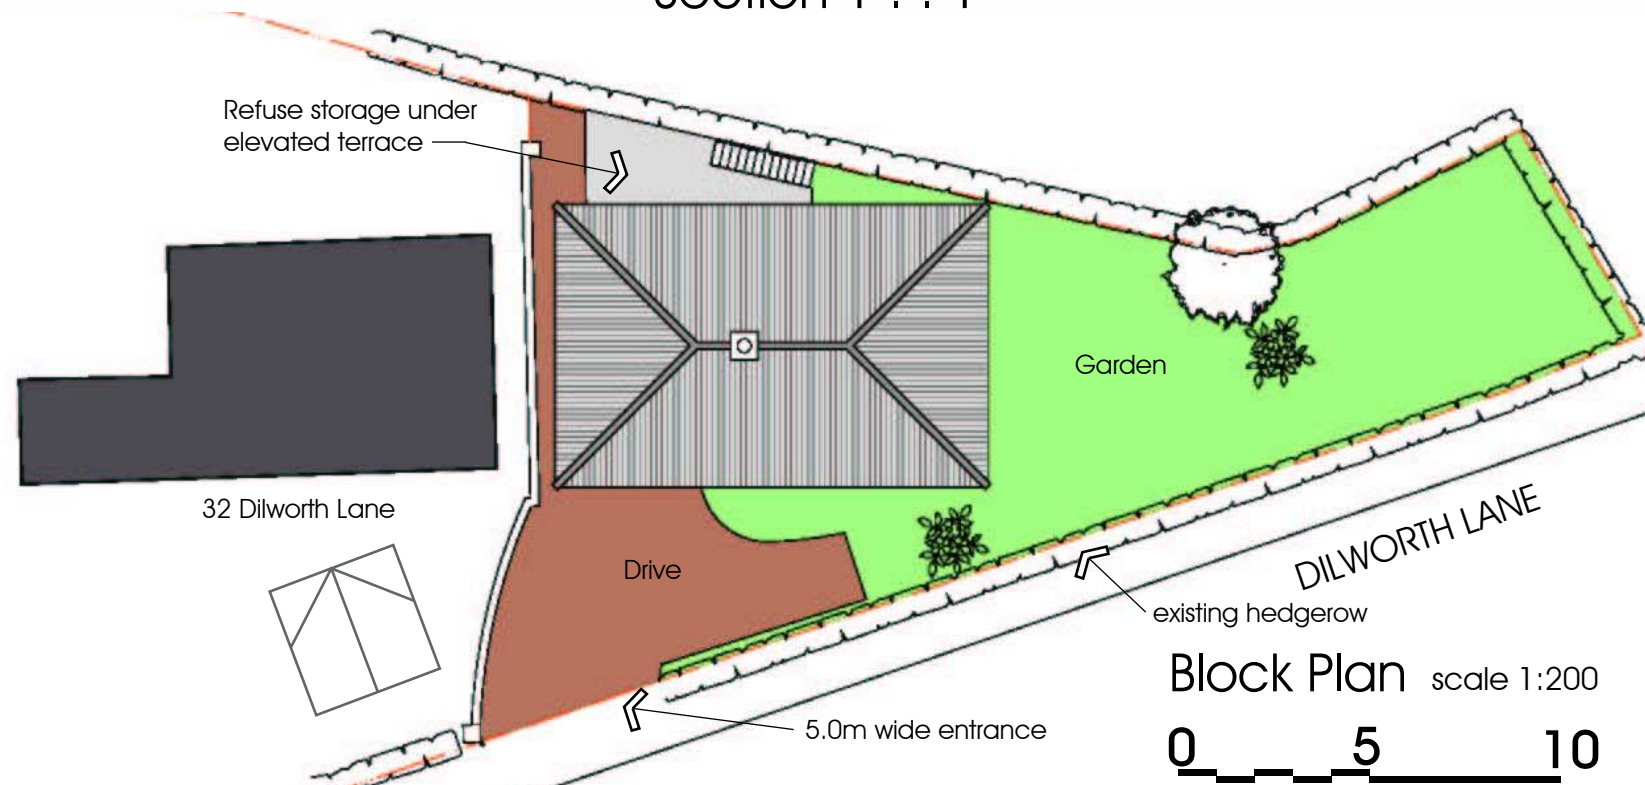

Block Plan scale 1:200

0 5 10

PGB Architectural Services LTD

Lily Cottage
12 Glen Avenue
Knowle Green
Preston
PR3 2ZQ

m:07866 366565 t:01254 820092 e:info@pgb-arch.com

CLIENT
Mr & Mrs Dunn

PAPER SIZE A3
DATE 10/2010

PROJECT
Proposed New Dwelling
Dilworth Lane
Longridge

JOB NO. 2515
SCALE 1:100 & 1:200

DRAWING TITLE
Sections
Block Plan and
South East Elevation

DRAWING NO. 06
REVISION



PGB Architectural Services LTD

Lily Cottage
12 Glen Avenue
Knowle Green
Preston
PR3 2ZQ



m:07866 366565 t:01254 820092 e:info@pgb-arch.com

CLIENT
Mr & Mrs Dunn

PAPER SIZE A3
DATE 10/2010

PROJECT
Proposed New Dwelling
Dilworth Lane
Longridge

JOB NO. 2515
SCALE 1:1250

DRAWING TITLE
Location Plan

DRAWING NO. 07
REVISION



Ordnance Survey, (c) Crown Copyright 2010. All rights reserved. Licence number 100020449

Location plan

Scale 1:1250

PGB Architectural Services LTD

Lily Cottage
12 Glen Avenue
Knowle Green
Preston
PR3 2ZQ



m. 07866 366565 t. 01254 820092 e. info@pgb-arch.com

CLIENT
Mr & Mrs Dunn

PAPER SIZE A4
DATE 10/2010

PROJECT
Proposed New Dwelling
Dilworth Lane
Longridge

JOB NO. 2515
SCALE 1:1250

DRAWING TITLE
Location Plan

DRAWING NO. 08
REVISION