




PGB Architectural Services LTD

Lily Cottage
12 Glen Avenue
Knowle Green
Preston
PR3 2ZQ

m. 07866 366565 t. 01254 820092 e. info@pgb-arch.com

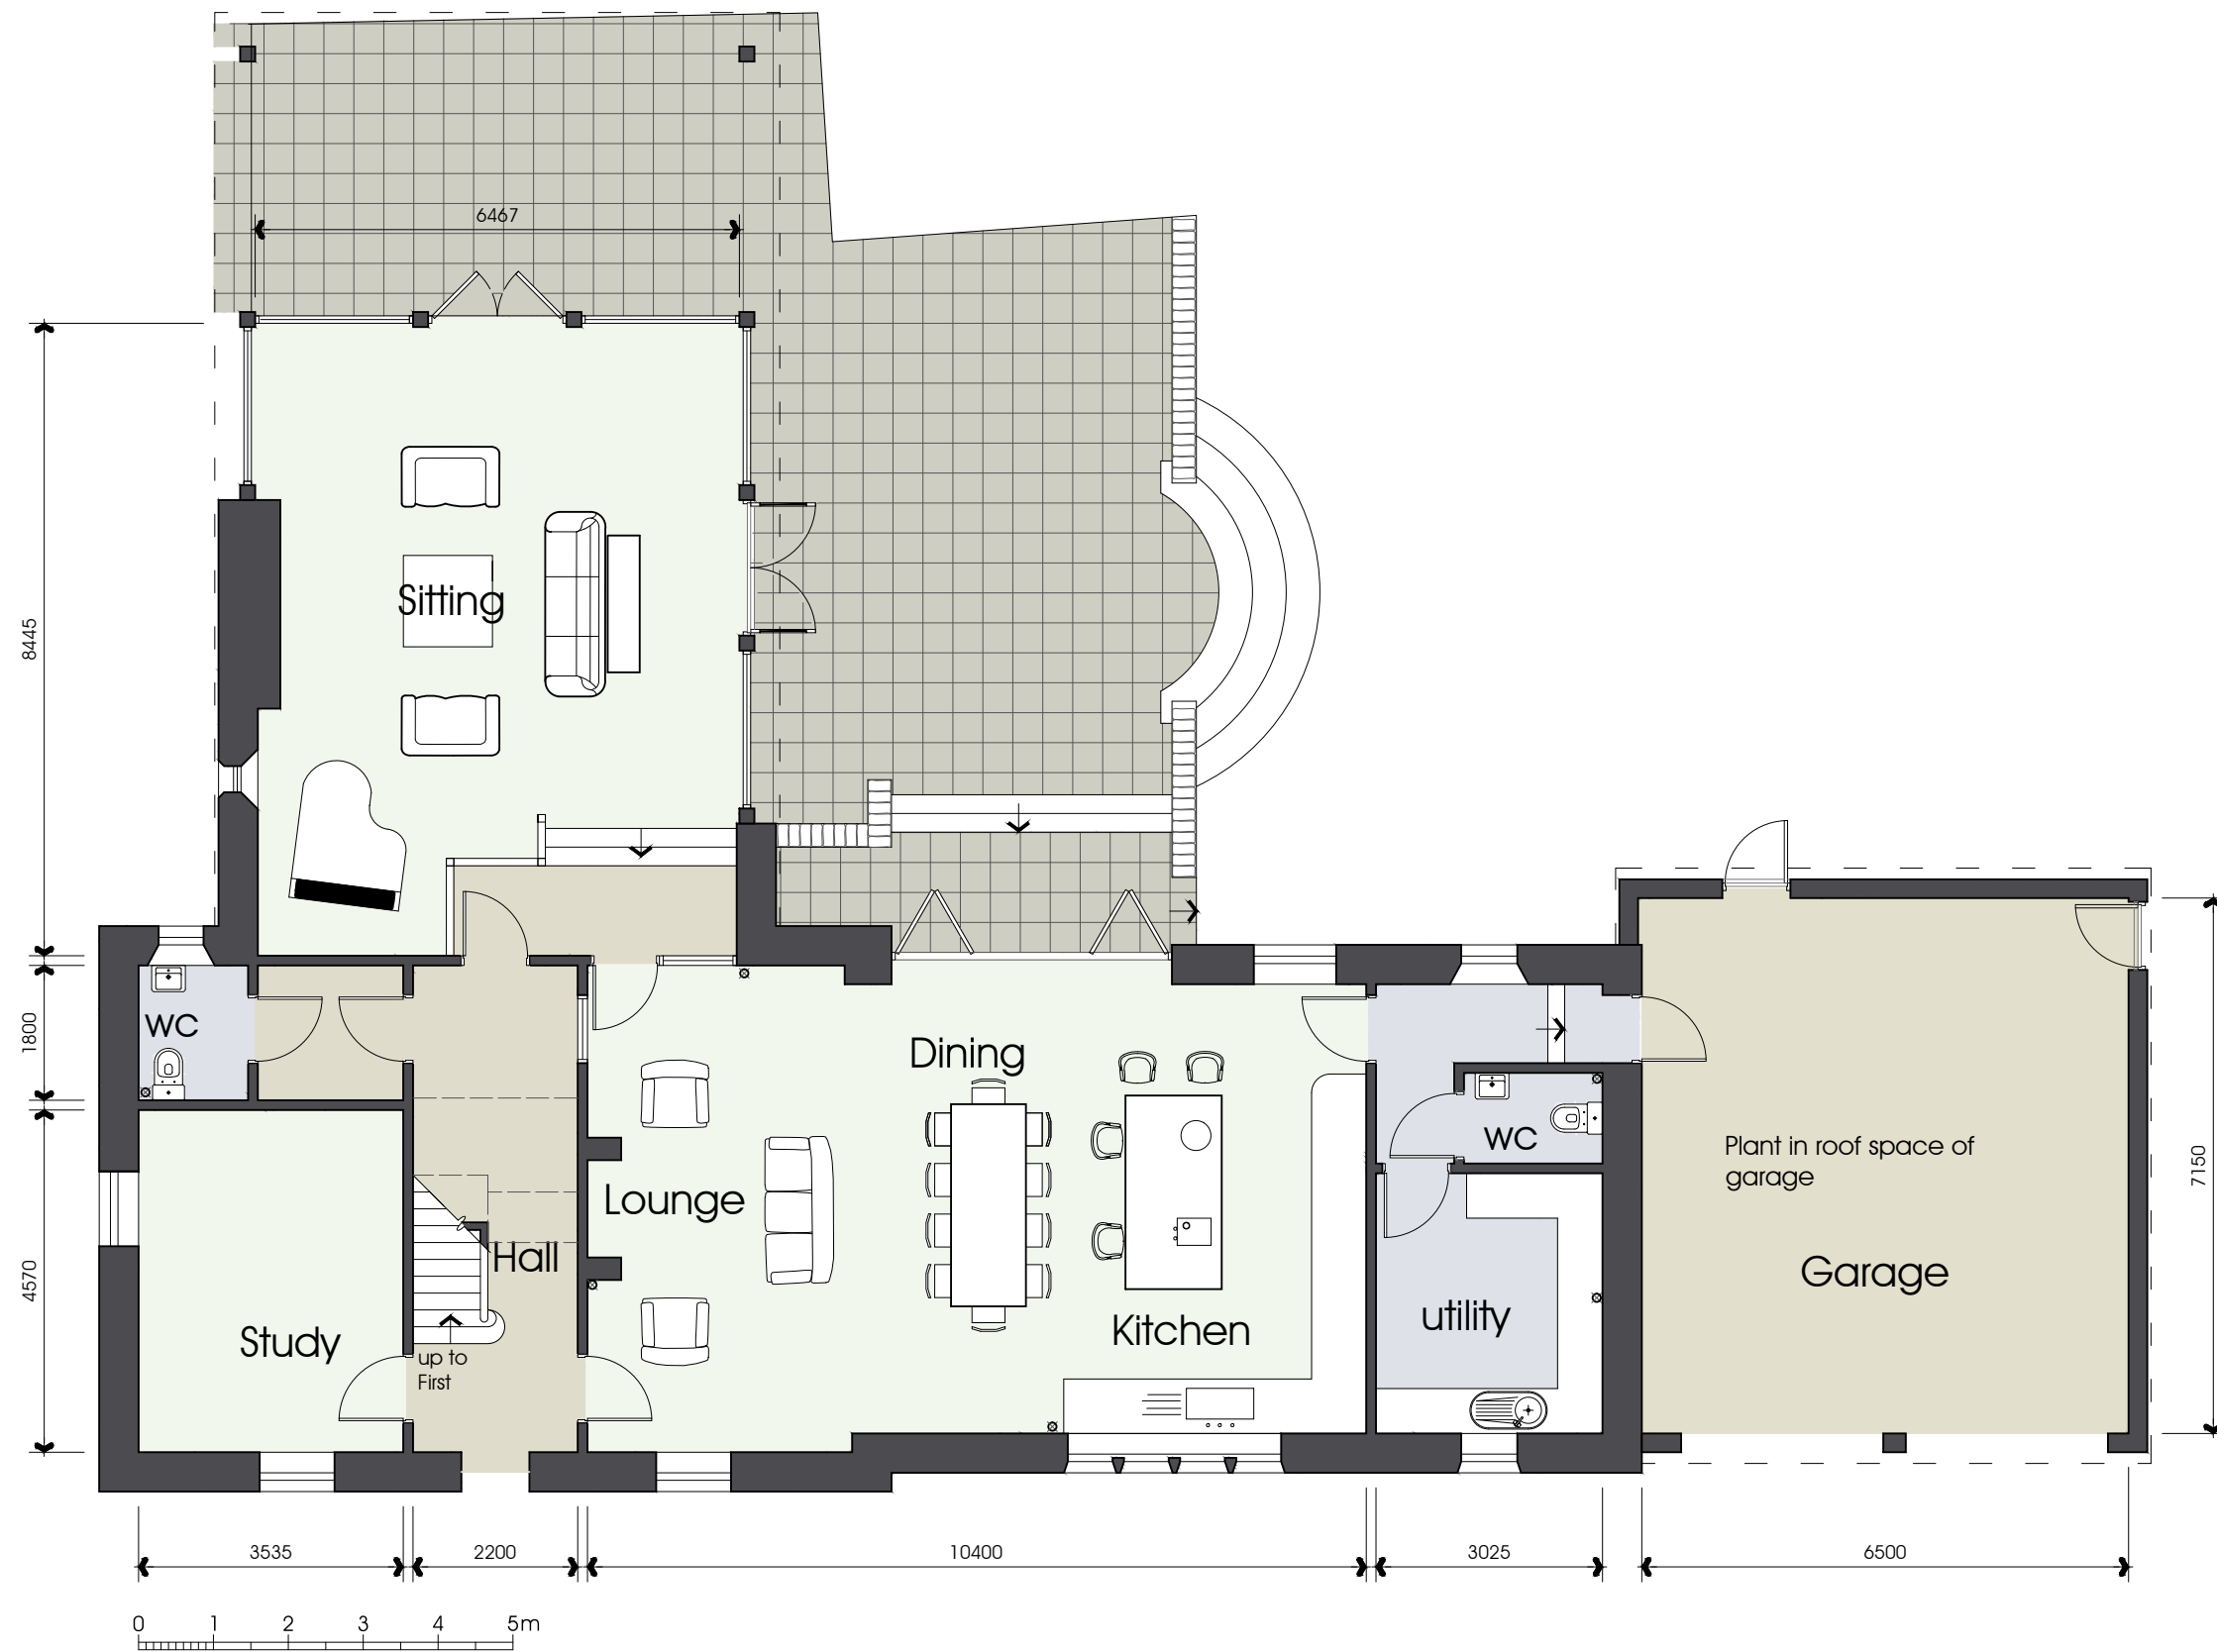

CLIENT
Mr Roger Marsden
Hill Top Farm
Forty Acre Lane
Longridge: PR3 2TY


PAPER SIZE A3
DATE Feb 2013

PROJECT
Replacement Dwelling
Hill Top Farm

JOB NO. 2631
SCALE 1:100

DRAWING TITLE
Ground Floor Plan

DRAWING NO. 001
REVISION

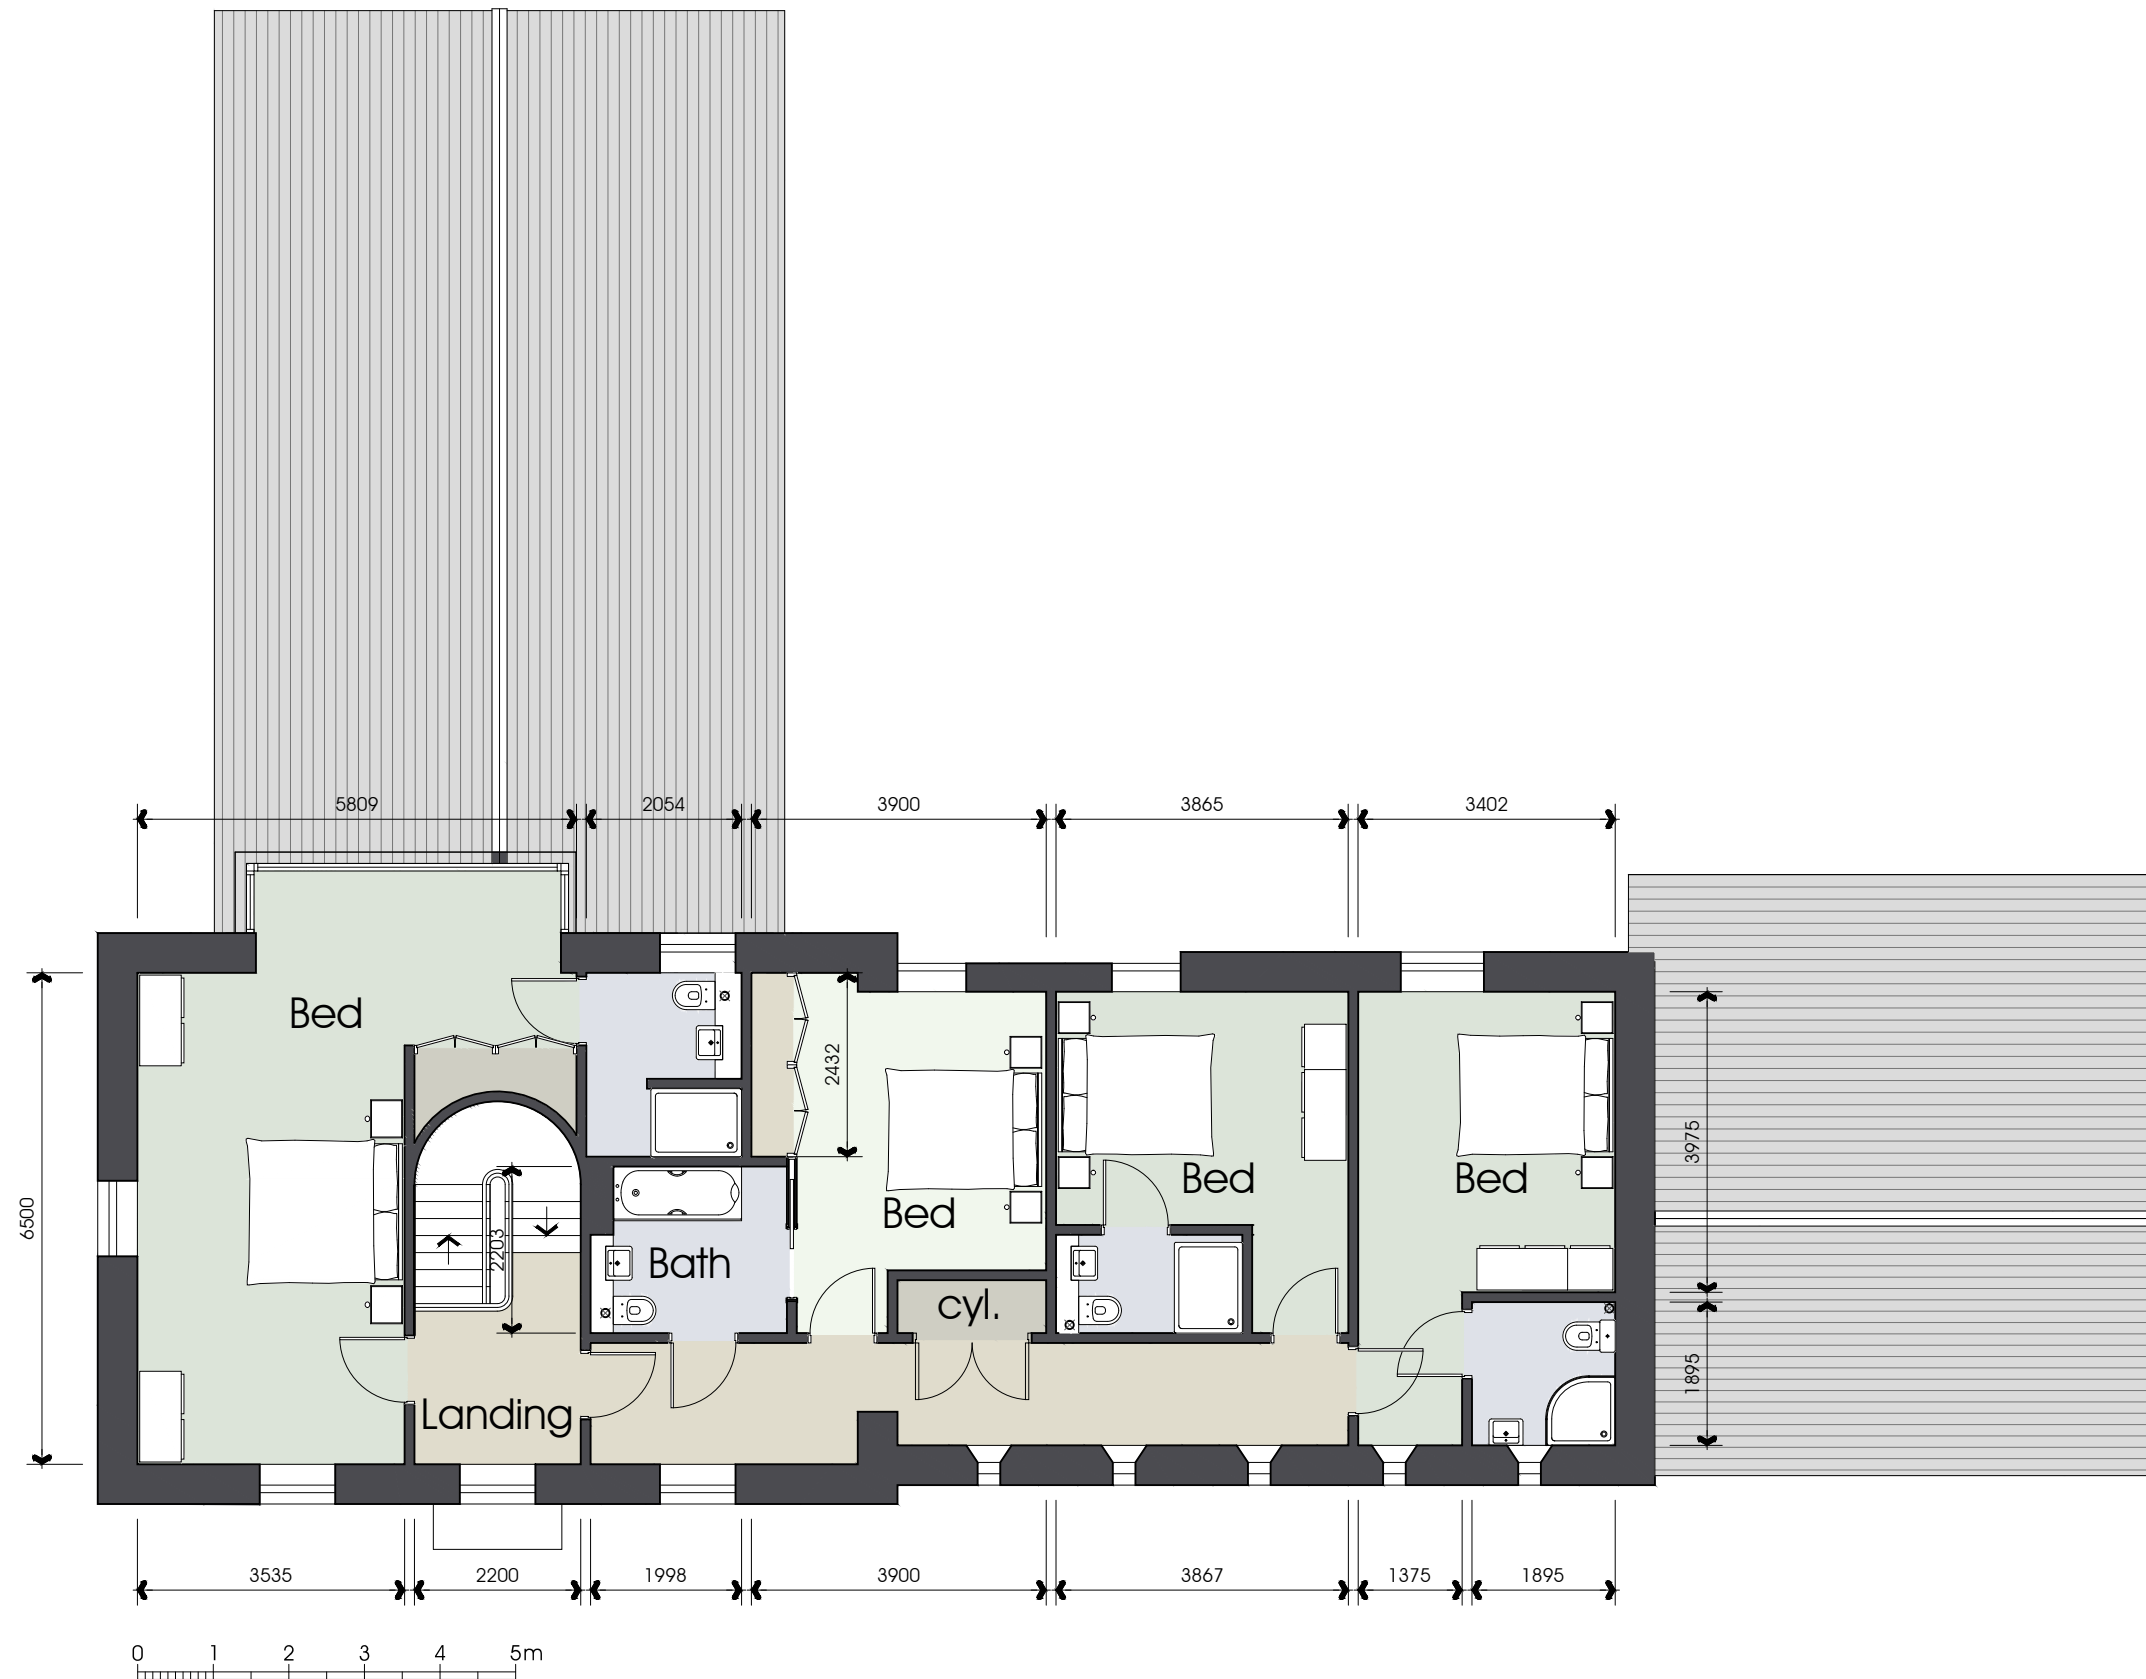

PGB Architectural Services LTD

Lily Cottage
12 Glen Avenue
Knowle Green
Preston
PR3 2ZQ



m. 07866 366565 t. 01254 820092 e. info@pgb-arch.com

CLIENT
Mr Roger Marsden
Hill Top Farm
Forty Acre Lane
Longridge: PR3 2TY

PAPER SIZE A3
DATE Feb 2013

PROJECT
Replacement Dwelling
Hill Top Farm


JOB NO. 2631
SCALE 1:100

DRAWING TITLE
First Floor Plan

DRAWING NO. 002
REVISION



SOUTH EAST ELEVATION

 


NORTH WEST ELEVATION



PGB Architectural Services LTD

Lily Cottage
12 Glen Avenue
Knowle Green
Preston
PR3 2ZQ

m. 07866 366565 t. 01254 820092 e. info@pgb-arch.com

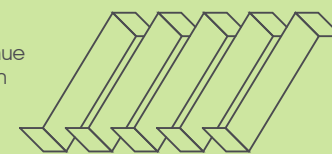

CLIENT
Mr Roger Marsden
Hill Top Farm
Forty Acre Lane
Longridge: PR3 2TY


PAPER SIZE A2
DATE Nov 2012

PROJECT
Replacement Dwelling
Hill Top Farm



JOB NO. 2631
SCALE 1:100

DRAWING TITLE
Elevations

DRAWING NO. 003
REVISION

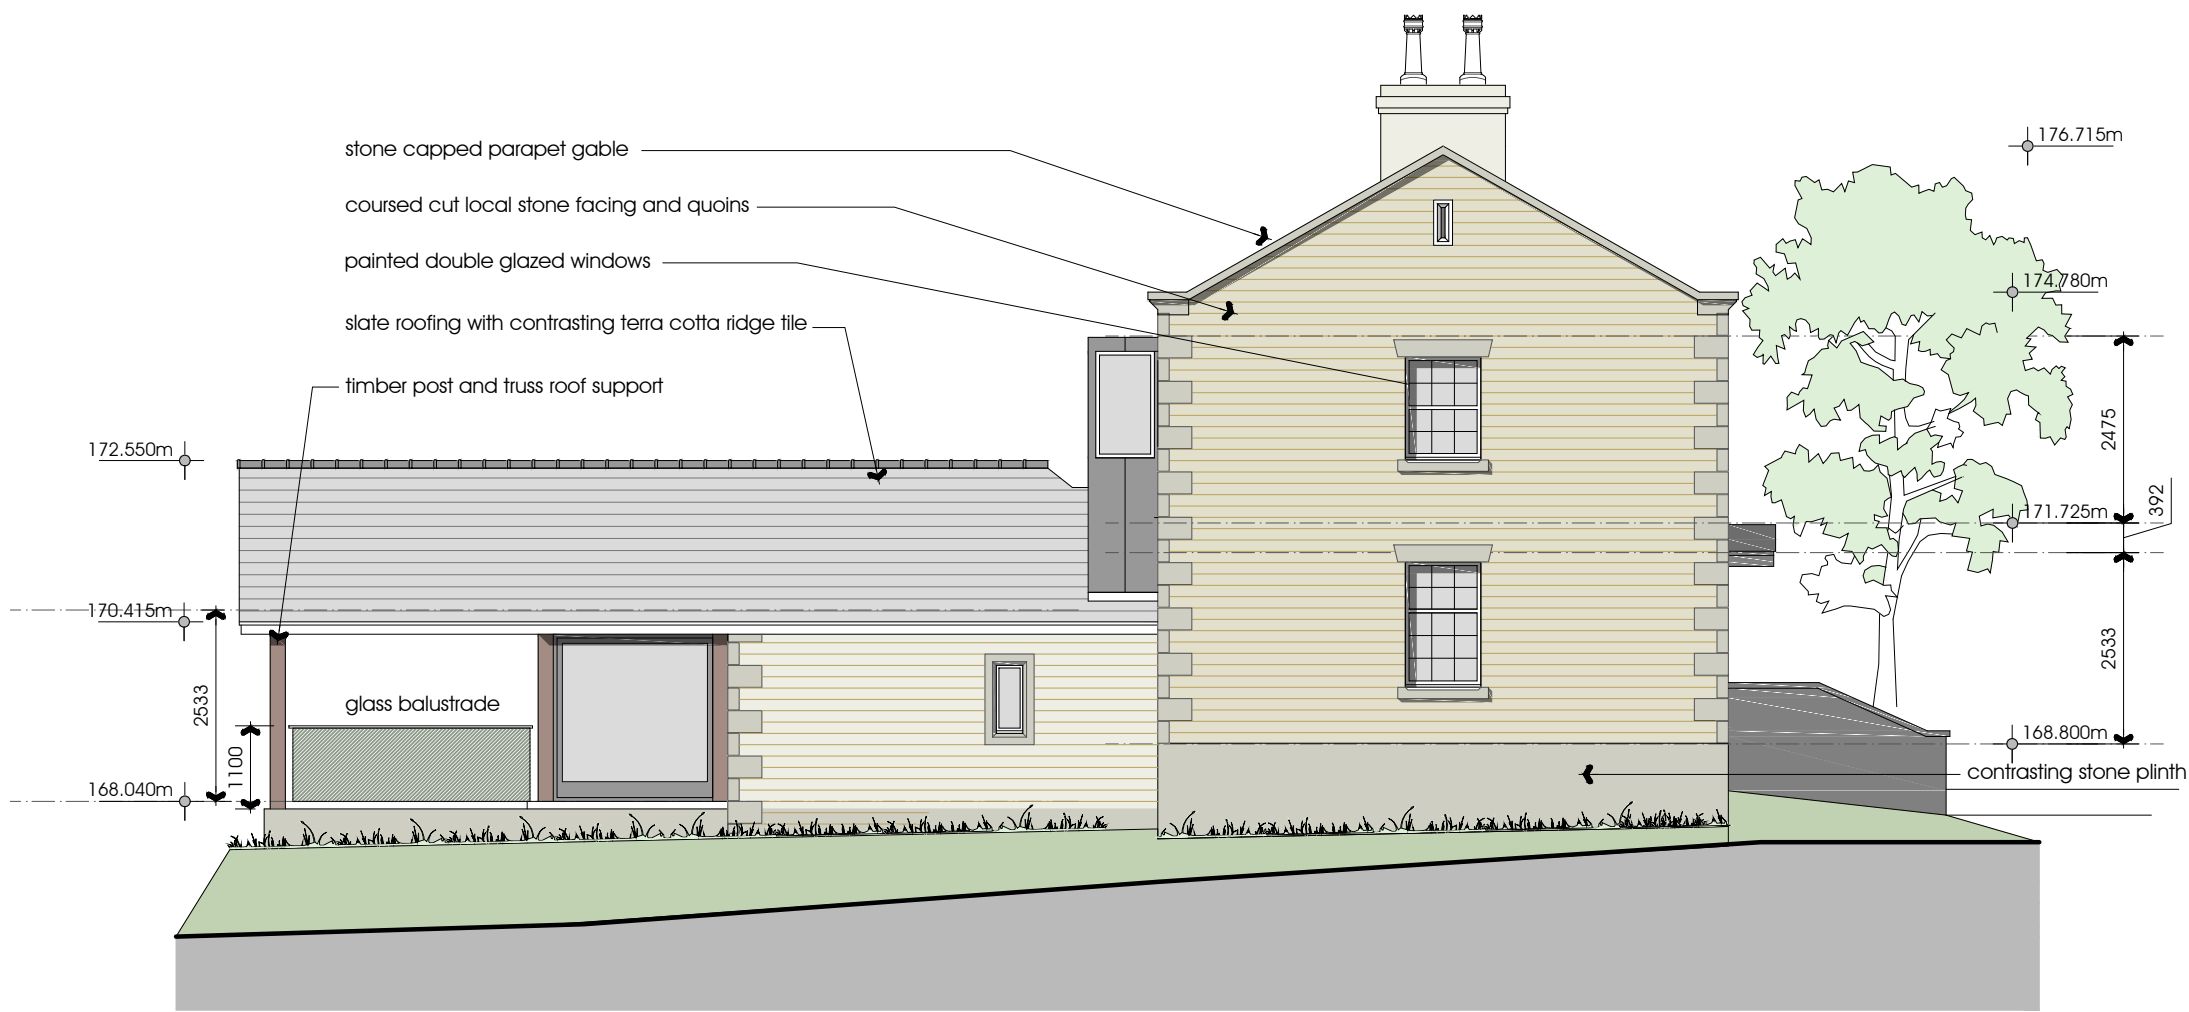

SOUTH WEST ELEVATION

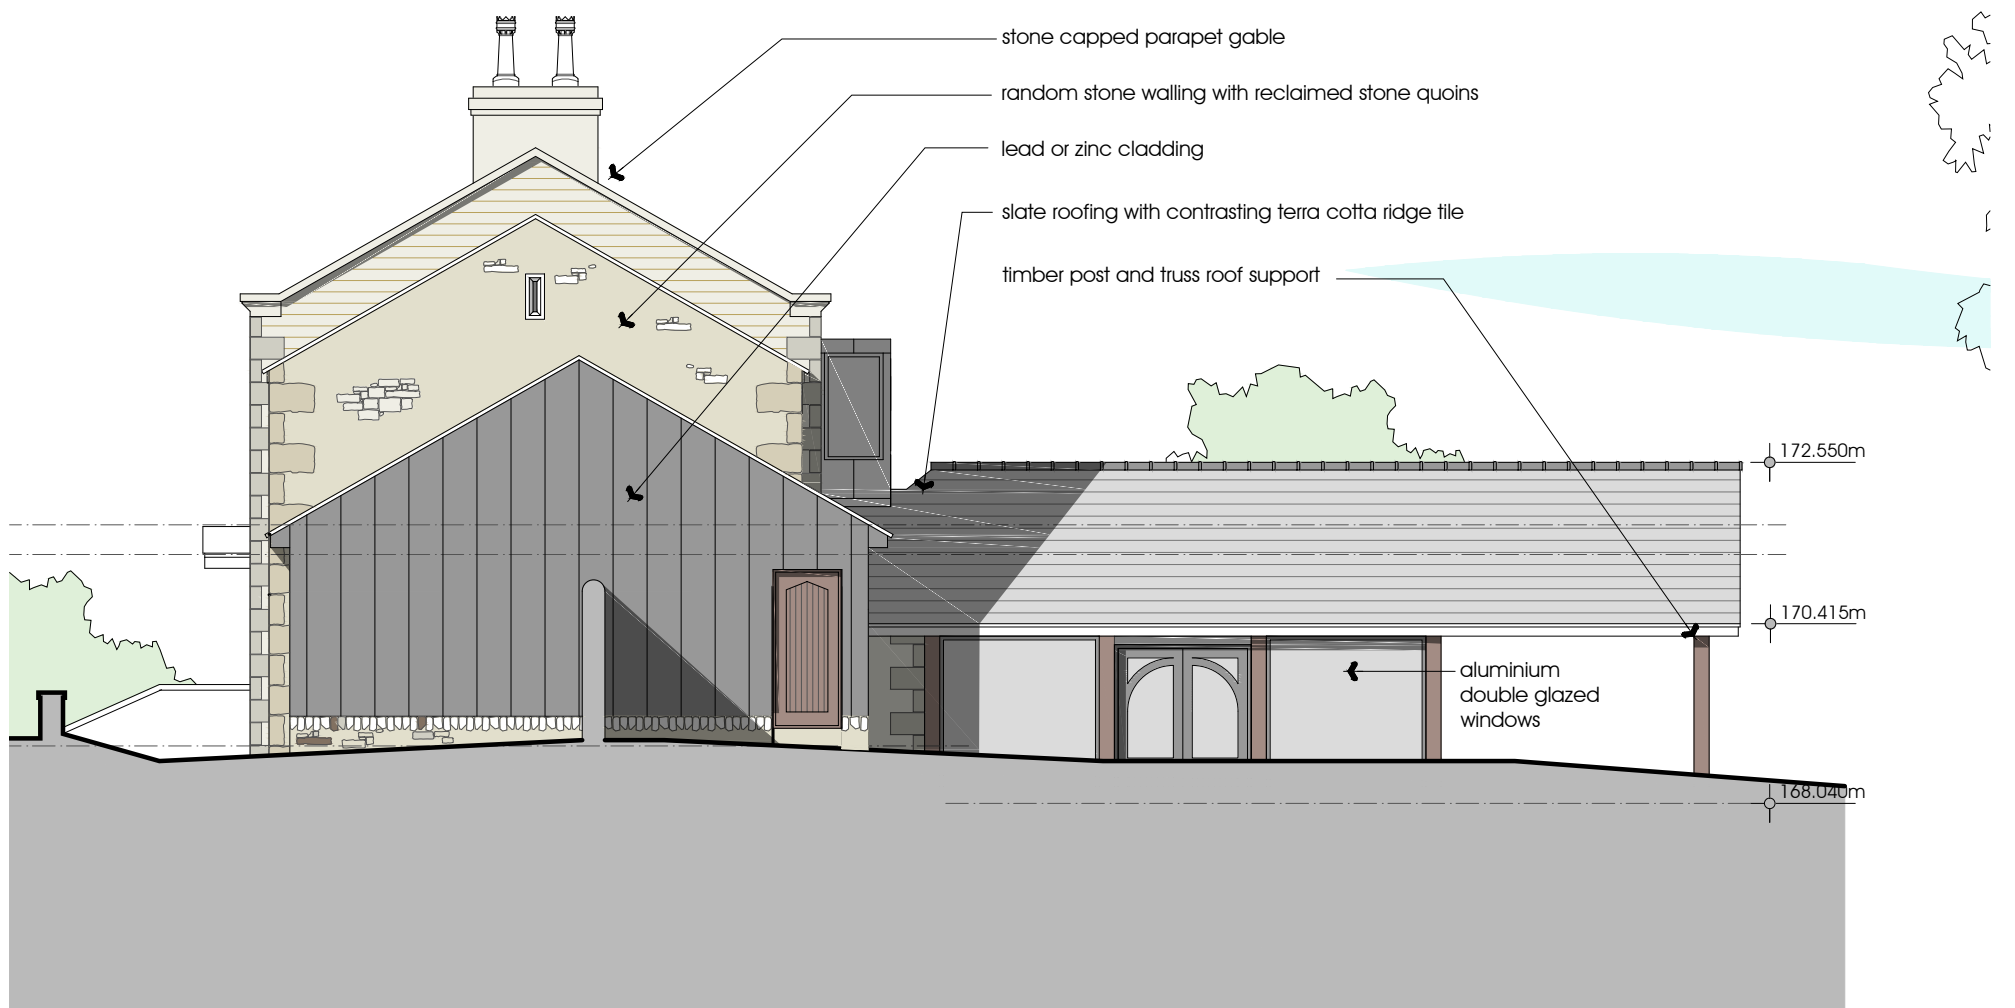 

NORTH EAST ELEVATION



PGB Architectural Services LTD

Lily Cottage
12 Glen Avenue
Knowle Green
Preston
PR3 2ZQ



m. 07866 366565 f. 01254 820092 e. info@pgb-arch.com

CLIENT
Mr Roger Marsden
Hill Top Farm
Forty Acre Lane
Longridge: PR3 2TY


PAPER SIZE A3
DATE Nov 2012

PROJECT
Replacement Dwelling
Hill Top Farm

JOB NO. 2631
SCALE 1:100




DRAWING TITLE
Elevations

DRAWING NO. 004
REVISION

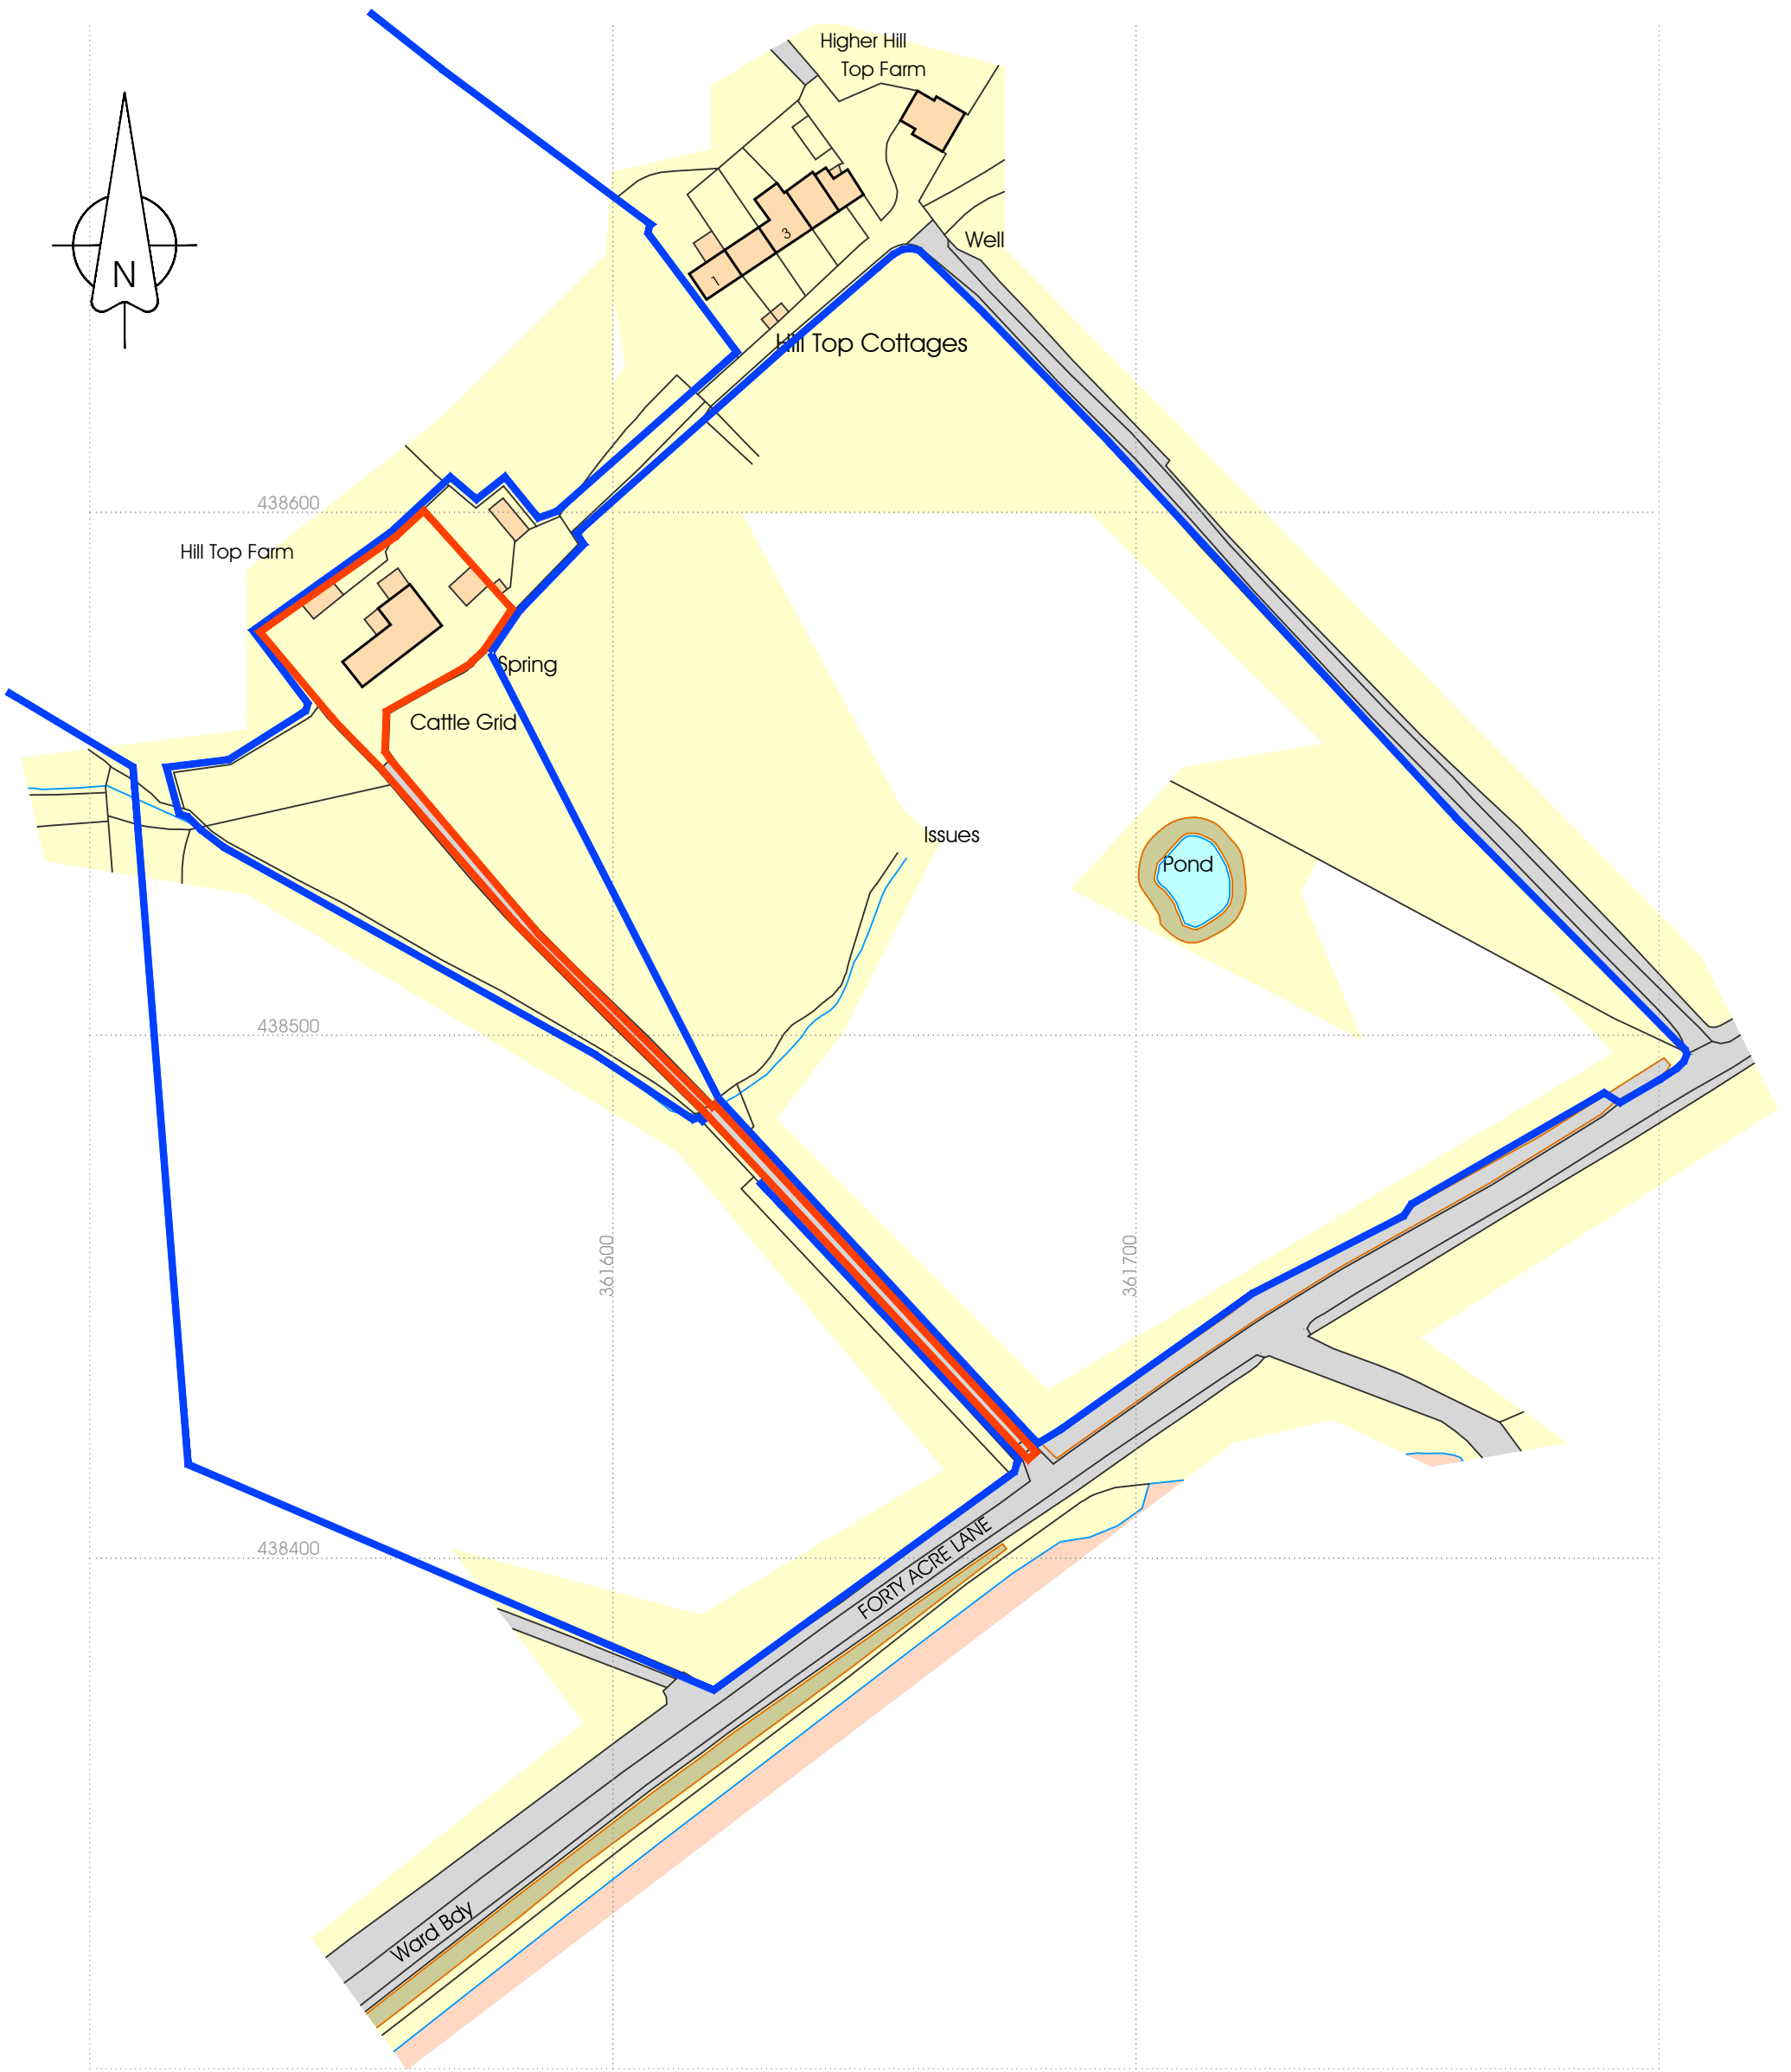

Ordnance Survey, (c) Crown Copyright 2012. All rights reserved. Licence number 100020449

PGB Architectural Services LTD				
Lily Cottage 12 Glen Avenue Knowle Green Preston PR3 2ZQ m. 07866 366565 t. 01254 820092 e. info@pgb-arch.com		CLIENT Mr Roger Marsden Hill Top Farm Forty Acre Lane Longridge; PR3 2TY PAPER SIZE A3 DATE Feb 2013	PROJECT Office and Teaching Facilities JOB NO. 2631 SCALE 1:1250	DRAWING TITLE Location Plan DRAWING NO. 006 REVISION

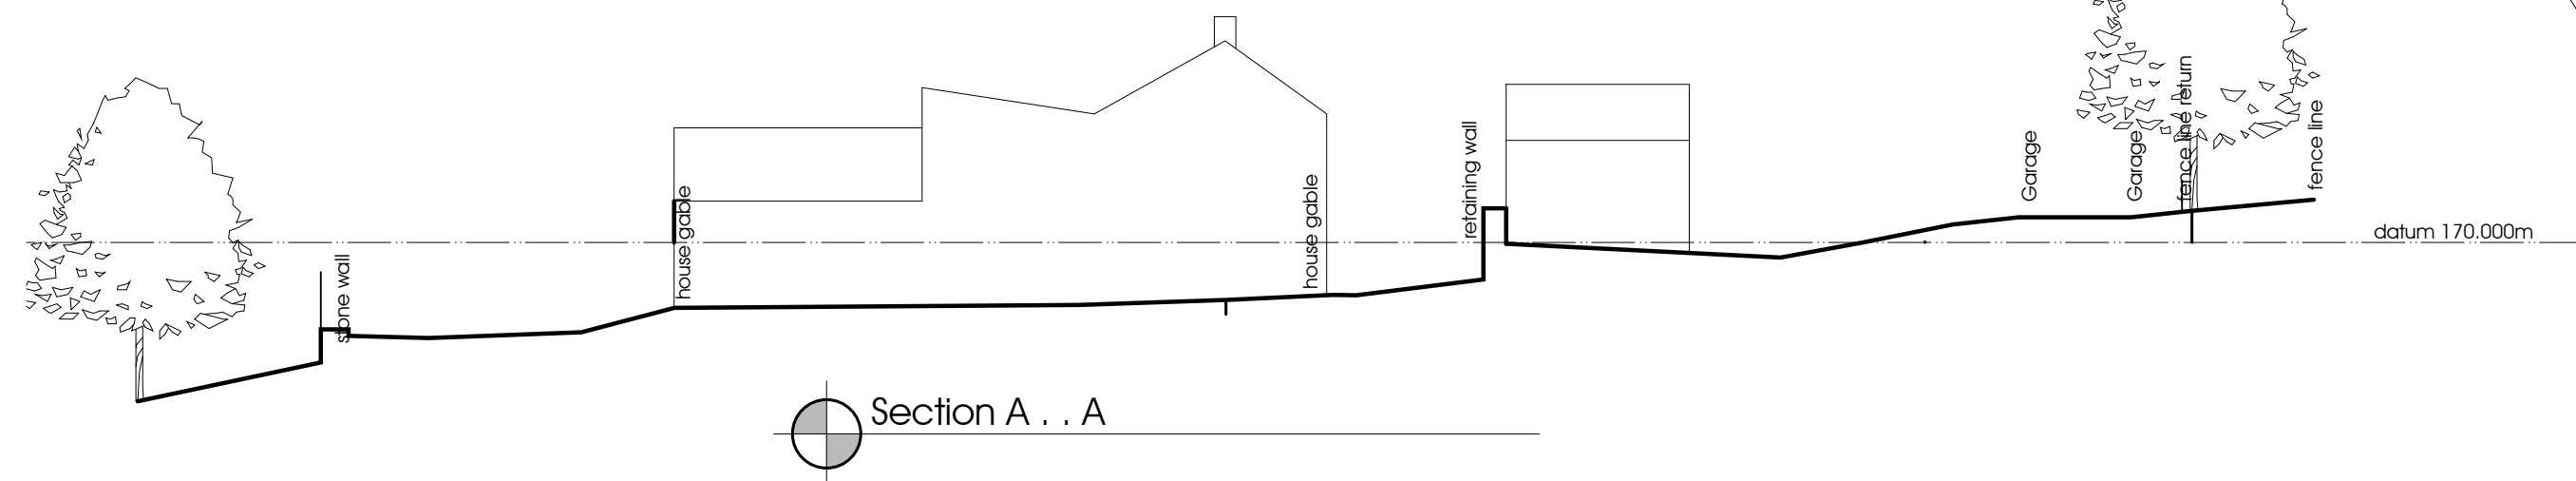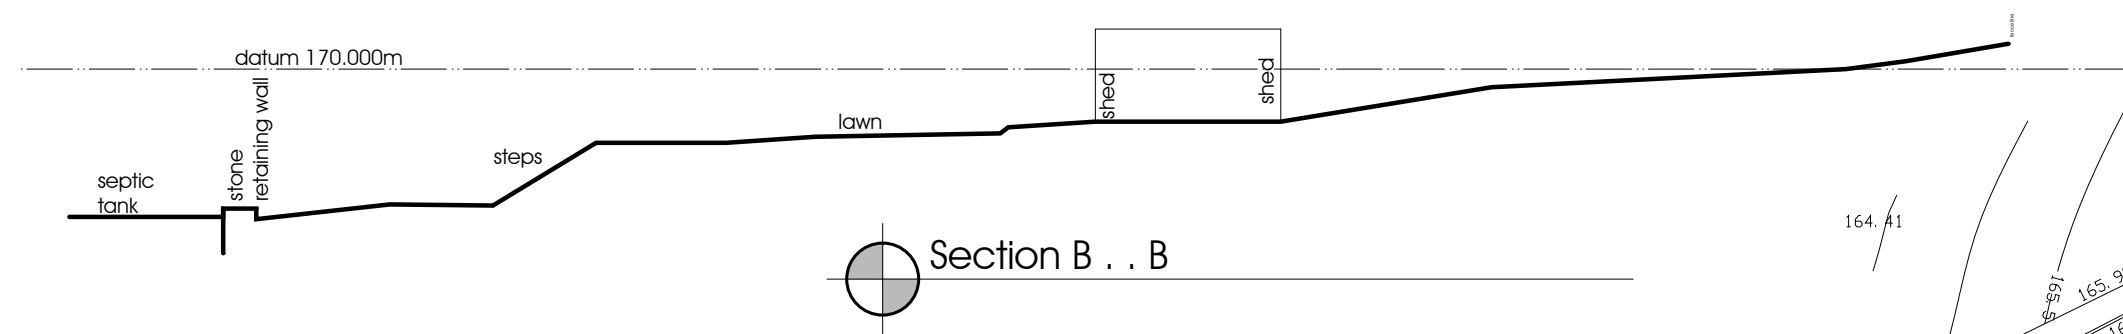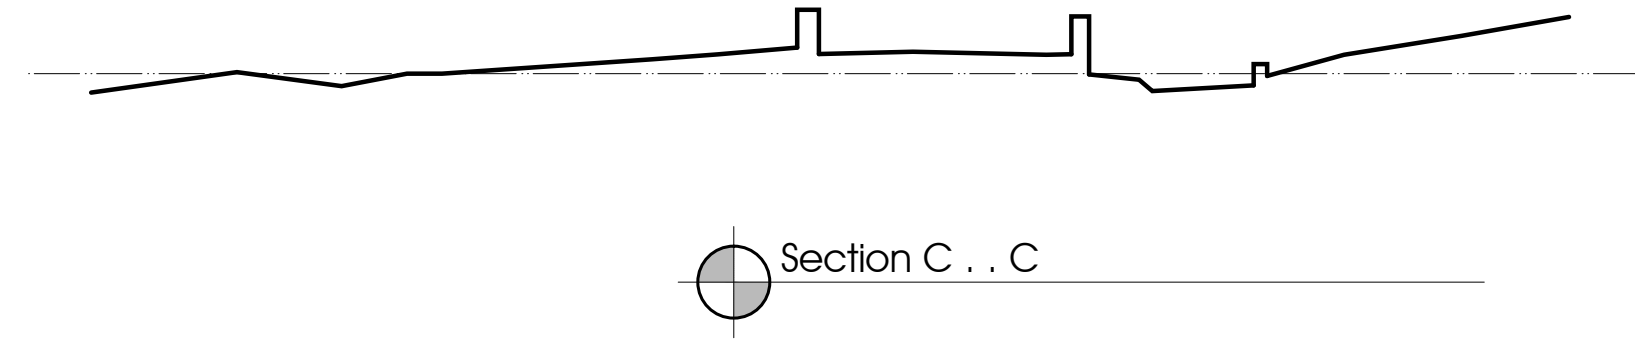

PGB Architectural Services LTD

Lily Cottage
12 Glen Avenue
Knowle Green
Preston
PR3 2LQ

07866 366565 t. 01254 820092 e. info@pgb-arch.com

CLIENT
Mr Roger Marsden
Hill Top Farm
Forty Acre Lane
Longridge, PR3 2TY

PAPER SIZE
A2

DATE
Apr 2013

PROJECT
Replacement Dwelling


JOB NO. 2631

SCALE 1:500


DRAWING TITLE
Existing Site Survey
and cross sections

DRAWING NO. 007


REVISION

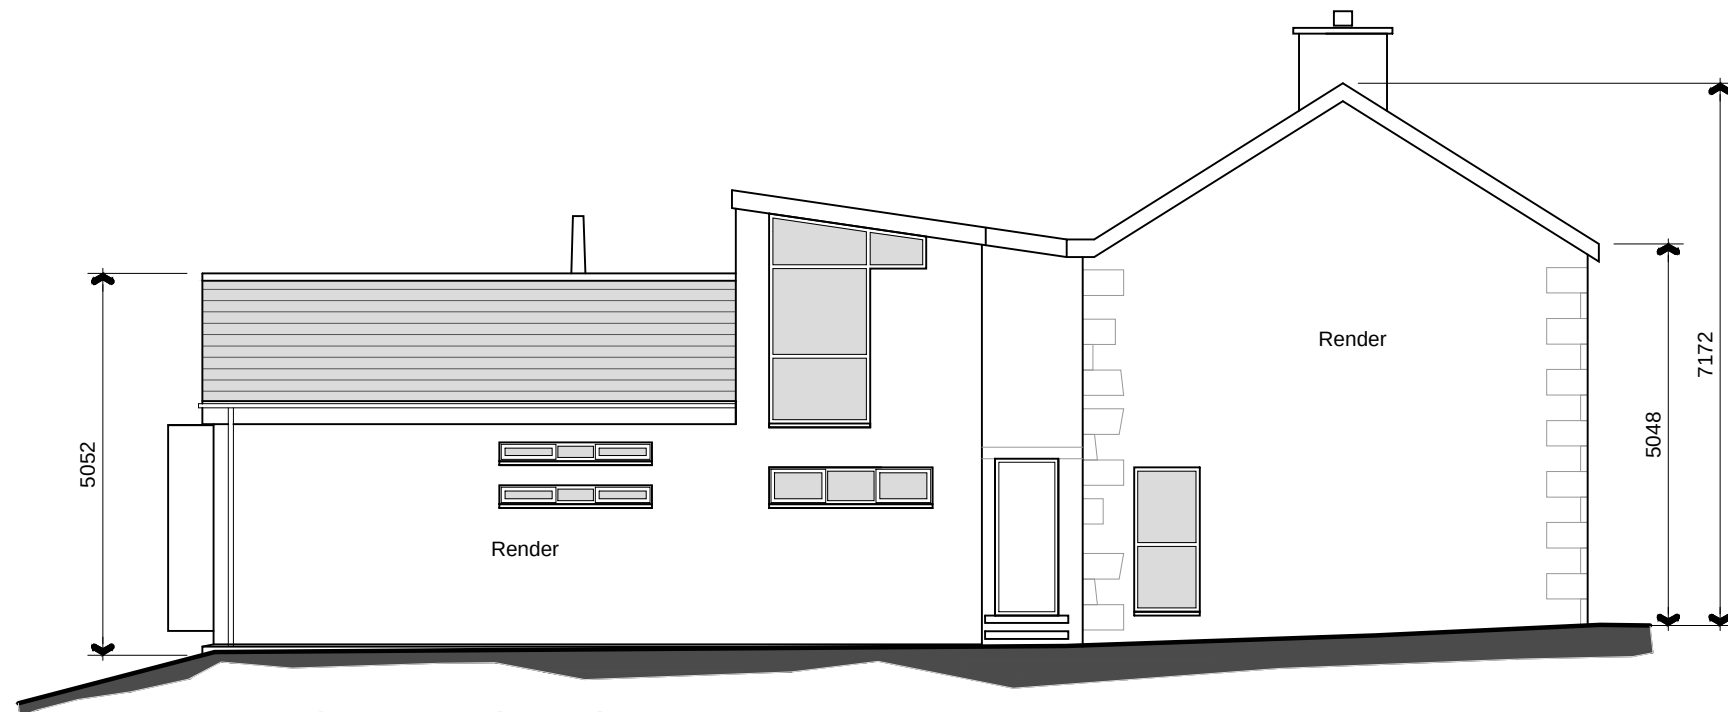


South East Elevation

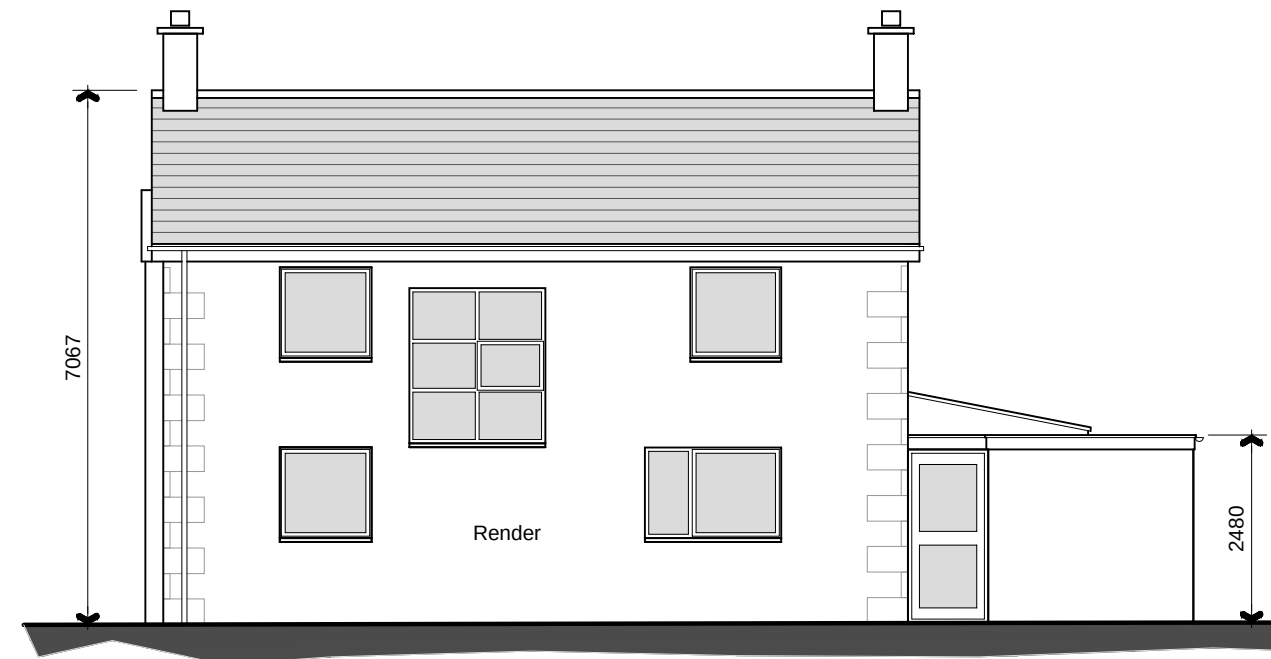


North East Elevation

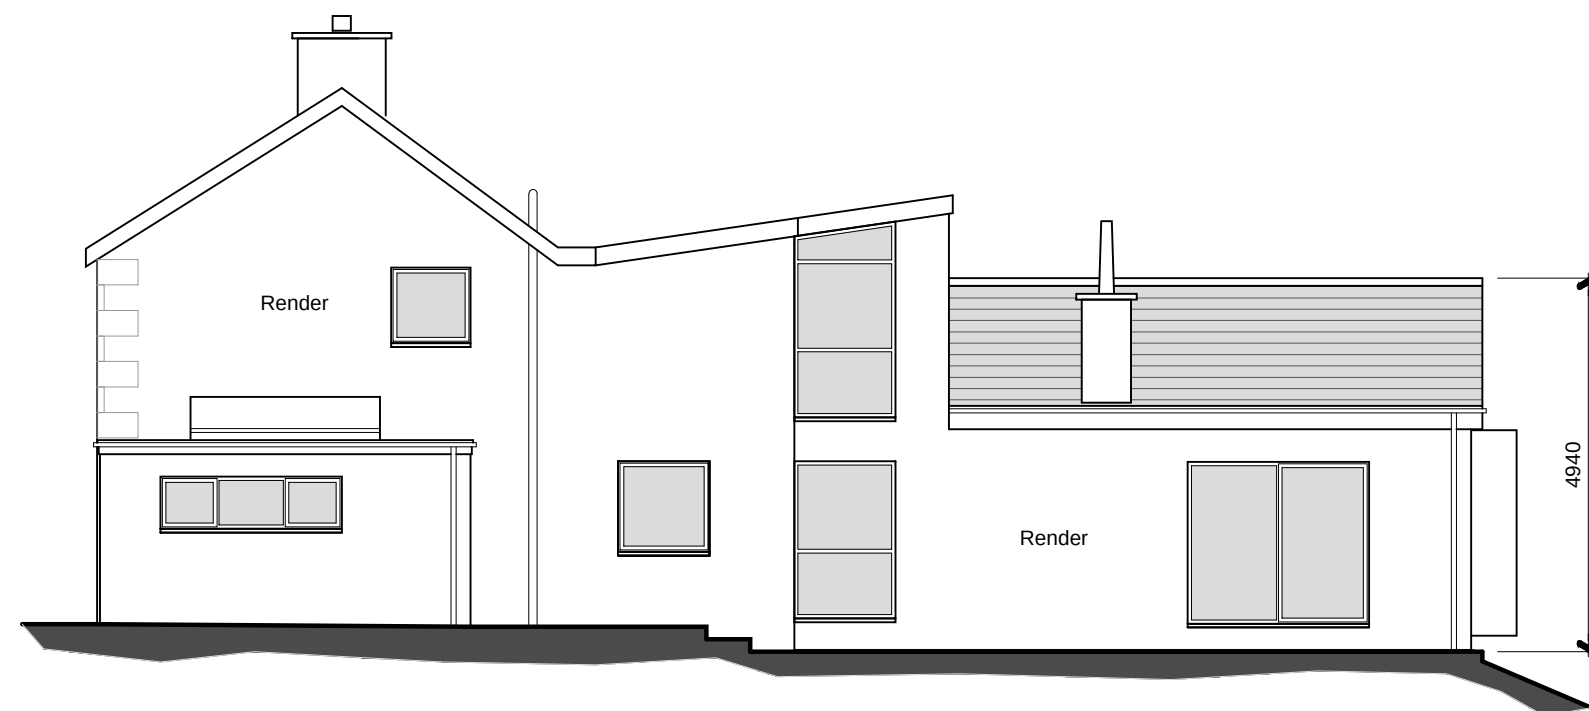

North West Elevation

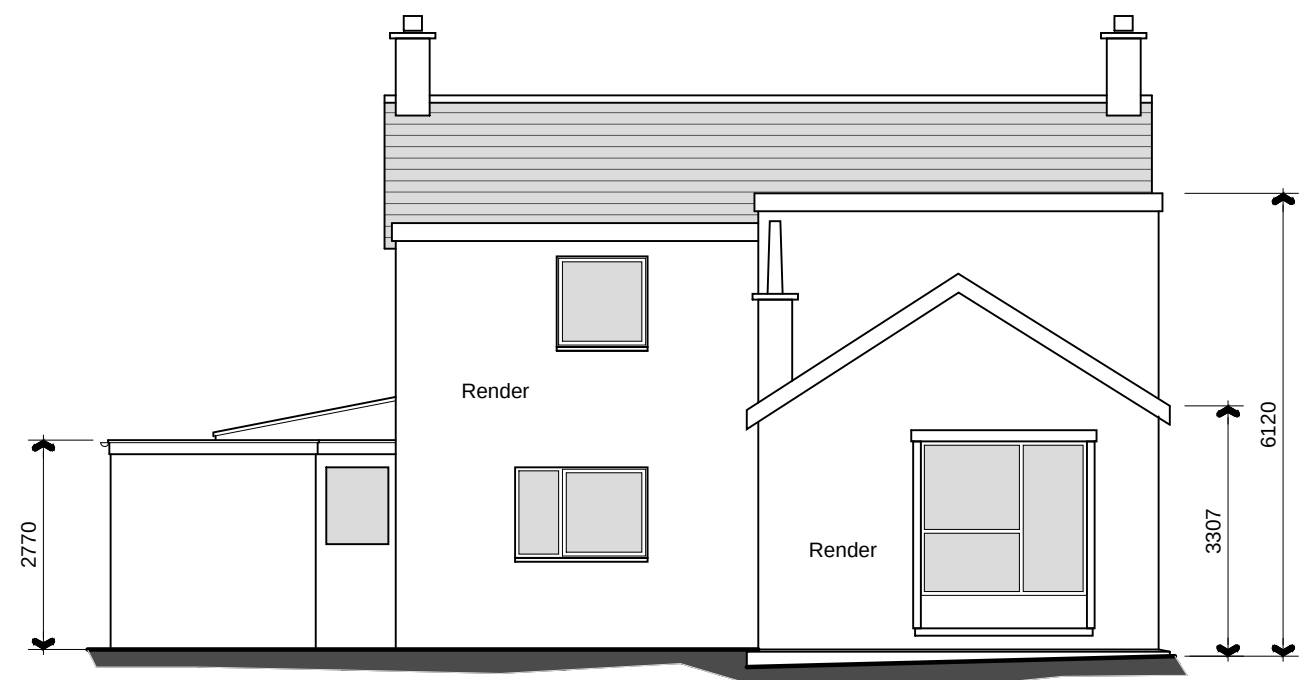

Sout West Elevation

 

PGB Architectural Services LTD

Lily Cottage
12 Glen Avenue
Knowle Green
Preston
PR3 2ZQ

m. 07866 366565 t. 01254 820092 e. info@pgb-arch.com



CLIENT
Mr Roger Marsden
Hill Top Farm
Forty Acre Lane
Longridge, PR3 2TY

PAPER SIZE A3
DATE Apr 2013

PROJECT
Replacement Dwelling

JOB NO. 2631
SCALE 1:100

DRAWING TITLE
Existing Elevations

DRAWING NO. 008
REVISION