


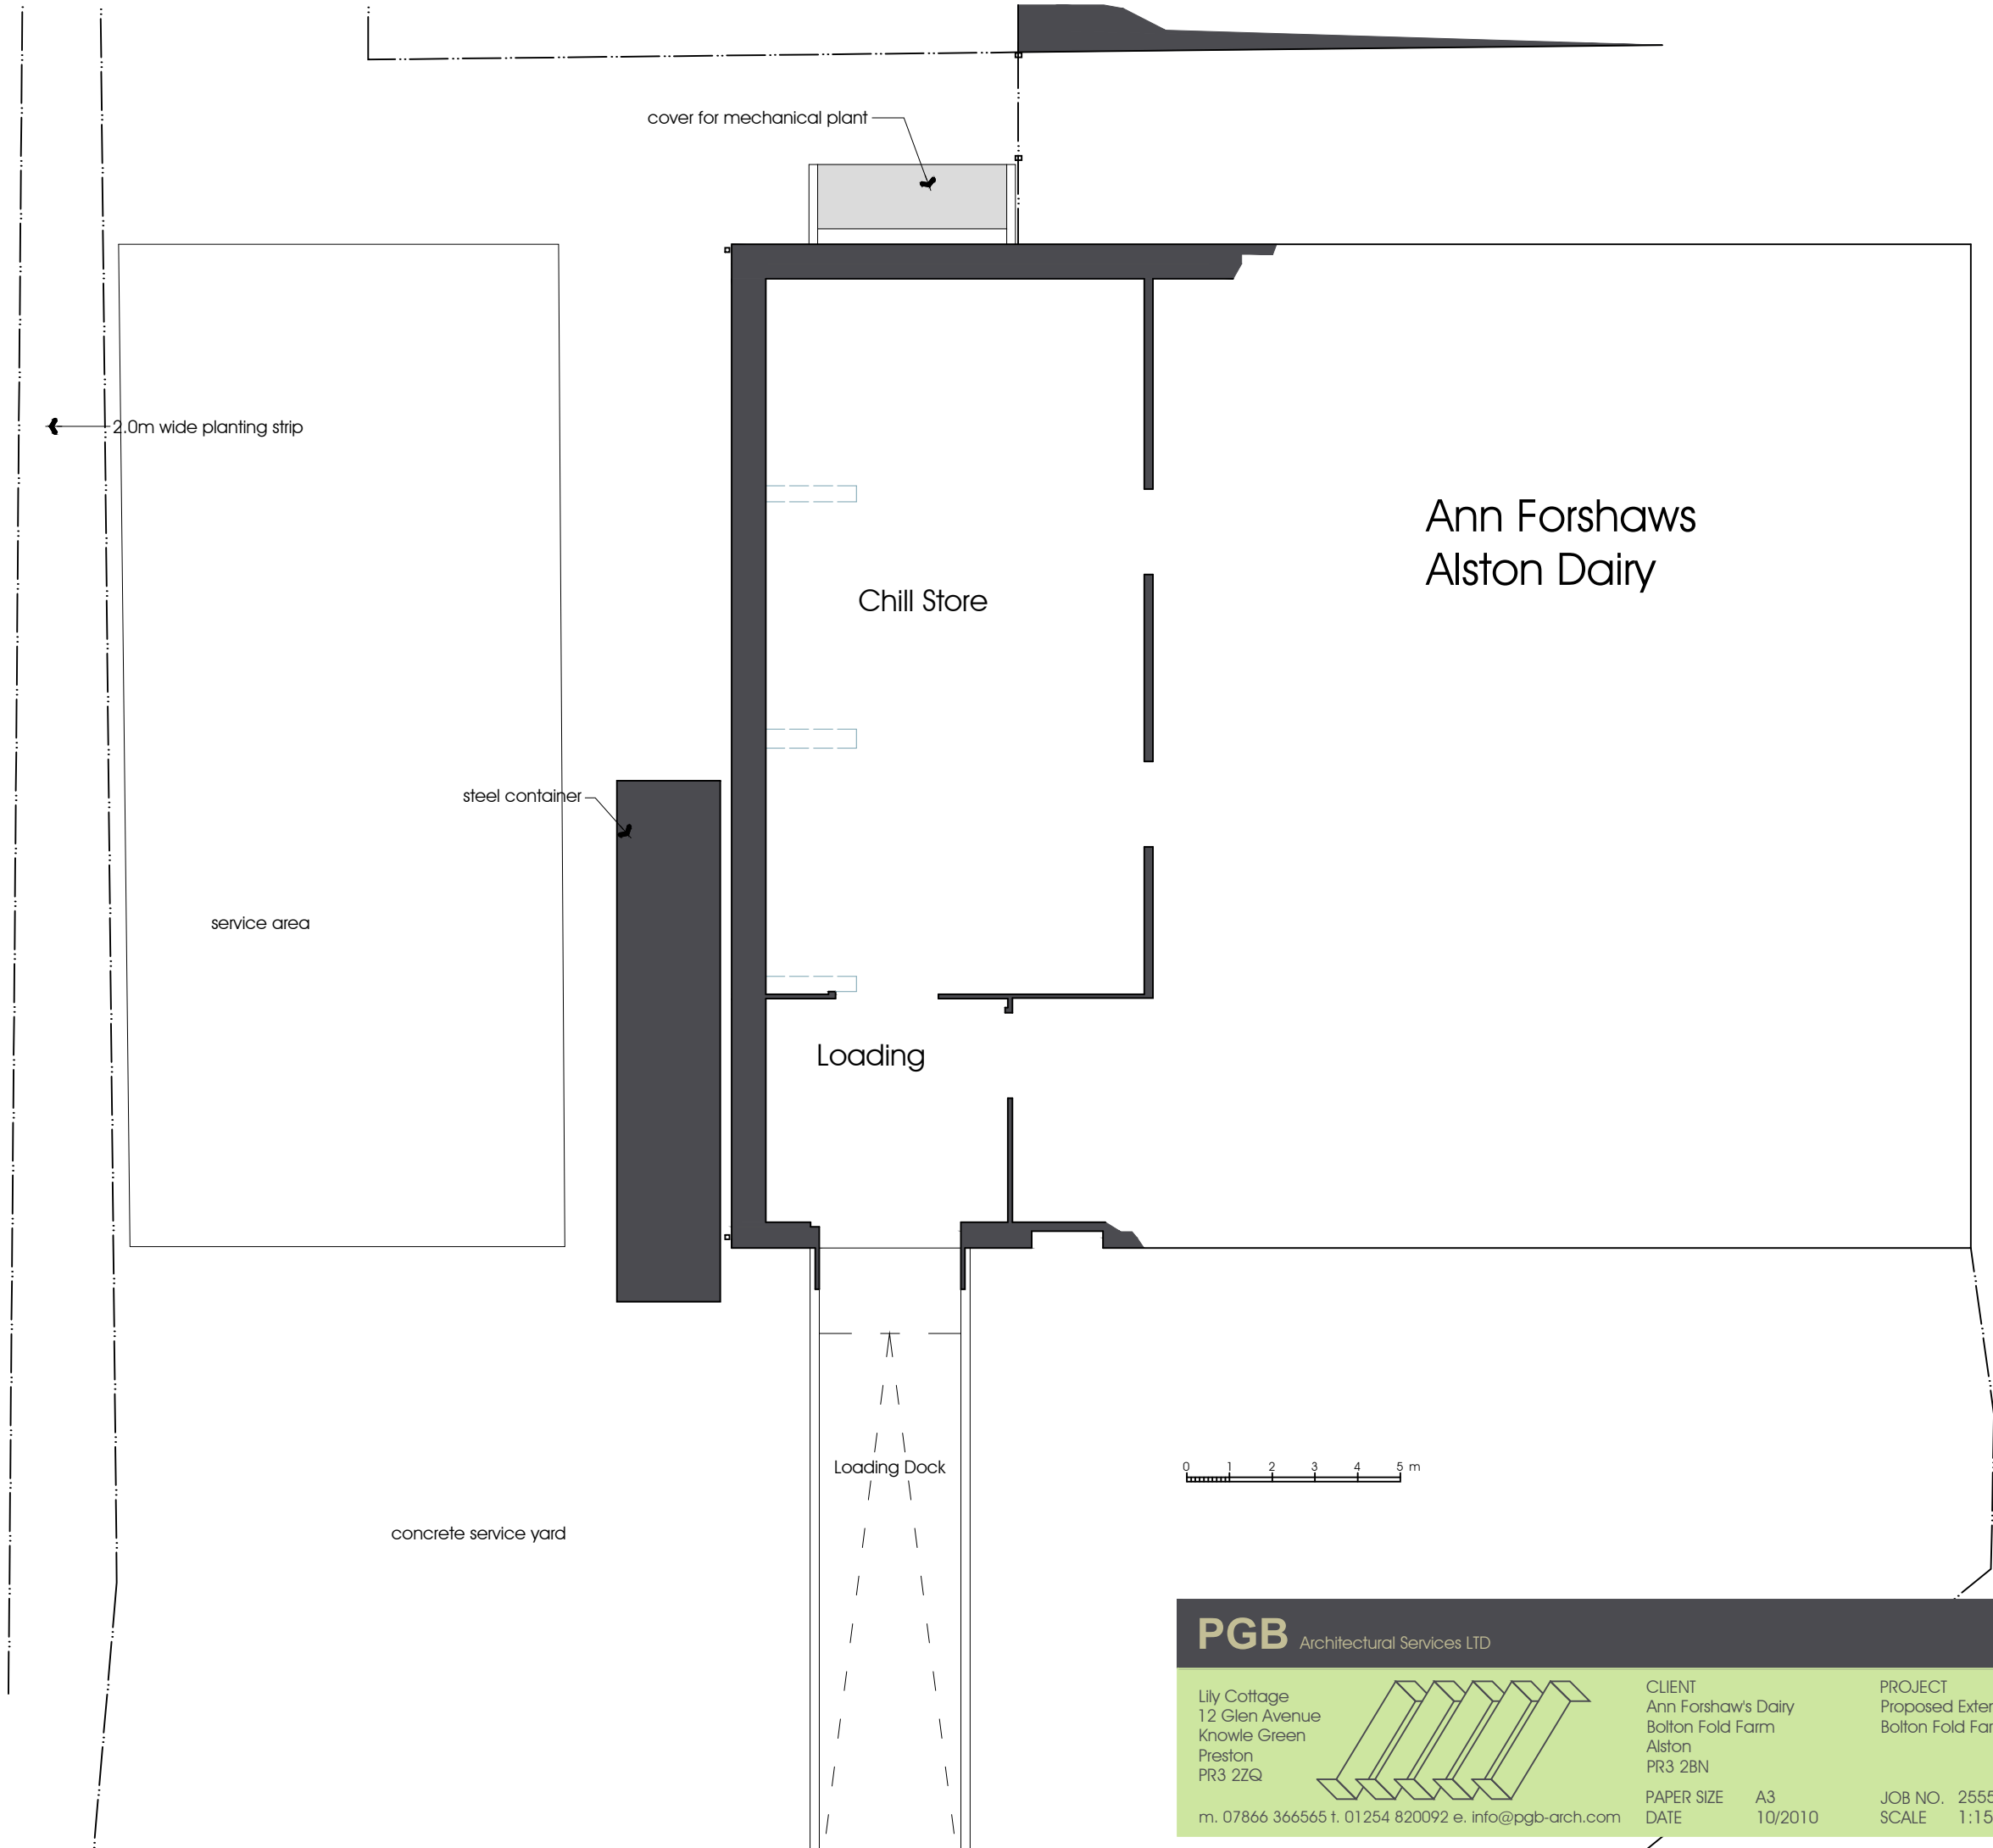


PGB Architectural Services LTD				
Lily Cottage 12 Glen Avenue Knowle Green Preston PR3 2ZQ m. 07866 366565 t. 01254 820092 e. info@pgb-arch.com		CLIENT Ann Forshaw's Dairy Bolton Fold Farm Alston PR3 2BN	PROJECT Proposed Extension Bolton Fold Farm	DRAWING TITLE Plan as Existing
		PAPER SIZE A3	JOB NO. 2555	DRAWING NO. 01
		DATE 10/2010	SCALE 1:150	REVISION




West Elevation

0 1 2 3 4 5 m

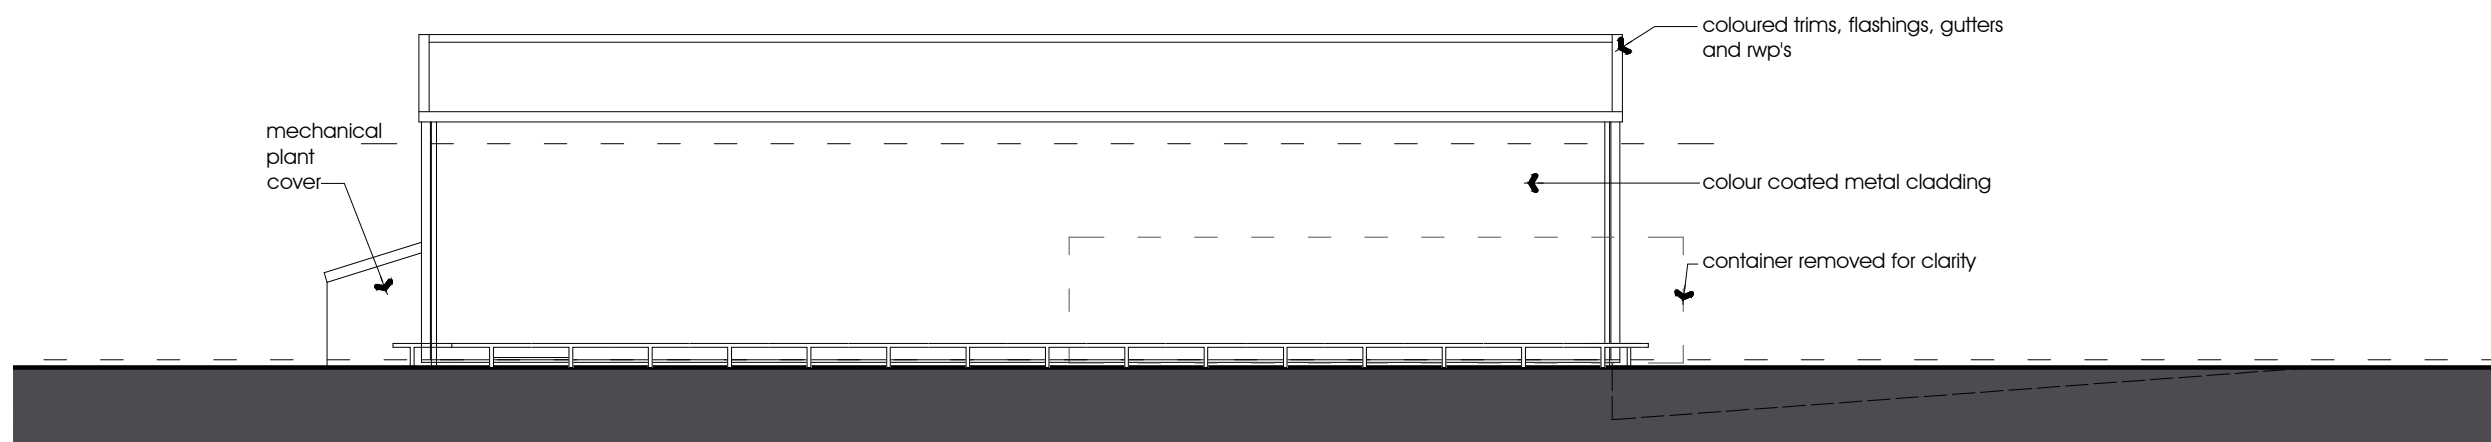

North Elevation

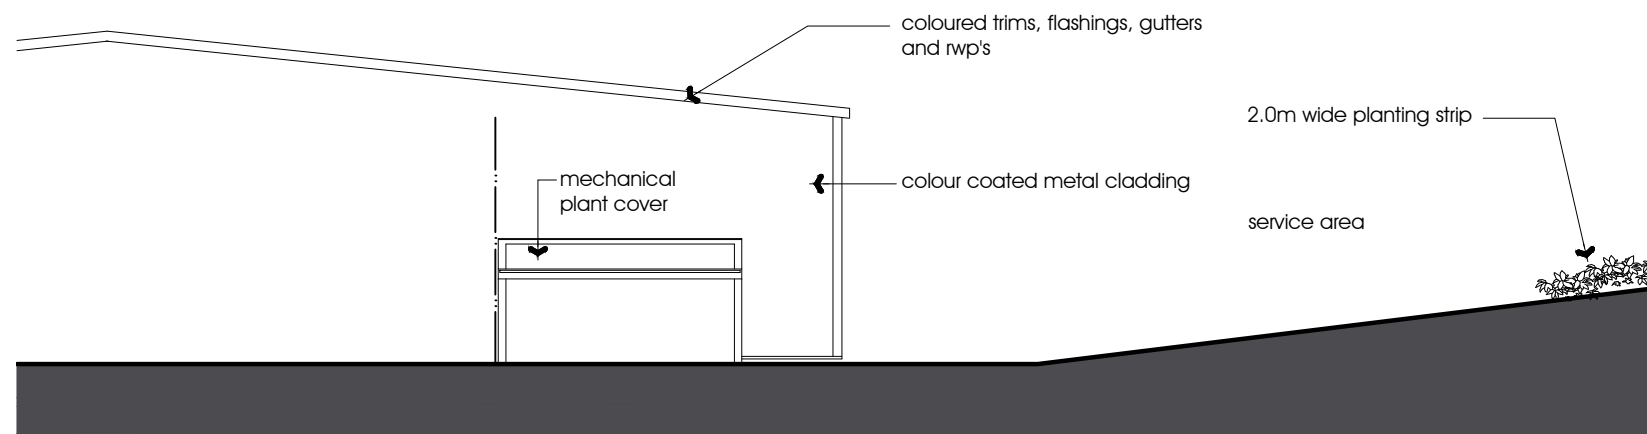

East Elevation

PGB Architectural Services LTD

Lily Cottage
12 Glen Avenue
Knowle Green
Preston
PR3 2ZQ



m. 07866 366565 t. 01254 820092 e. info@pgb-arch.com

CLIENT
Ann Forshaw's Dairy
Bolton Fold Farm
Alston
PR3 2BN


PAPER SIZE A3
DATE 10/2010

PROJECT
Proposed Extension
Bolton Fold Farm

JOB NO. 2555
SCALE 1:150

DRAWING TITLE
Elevations as Existing

DRAWING NO. 02
REVISION

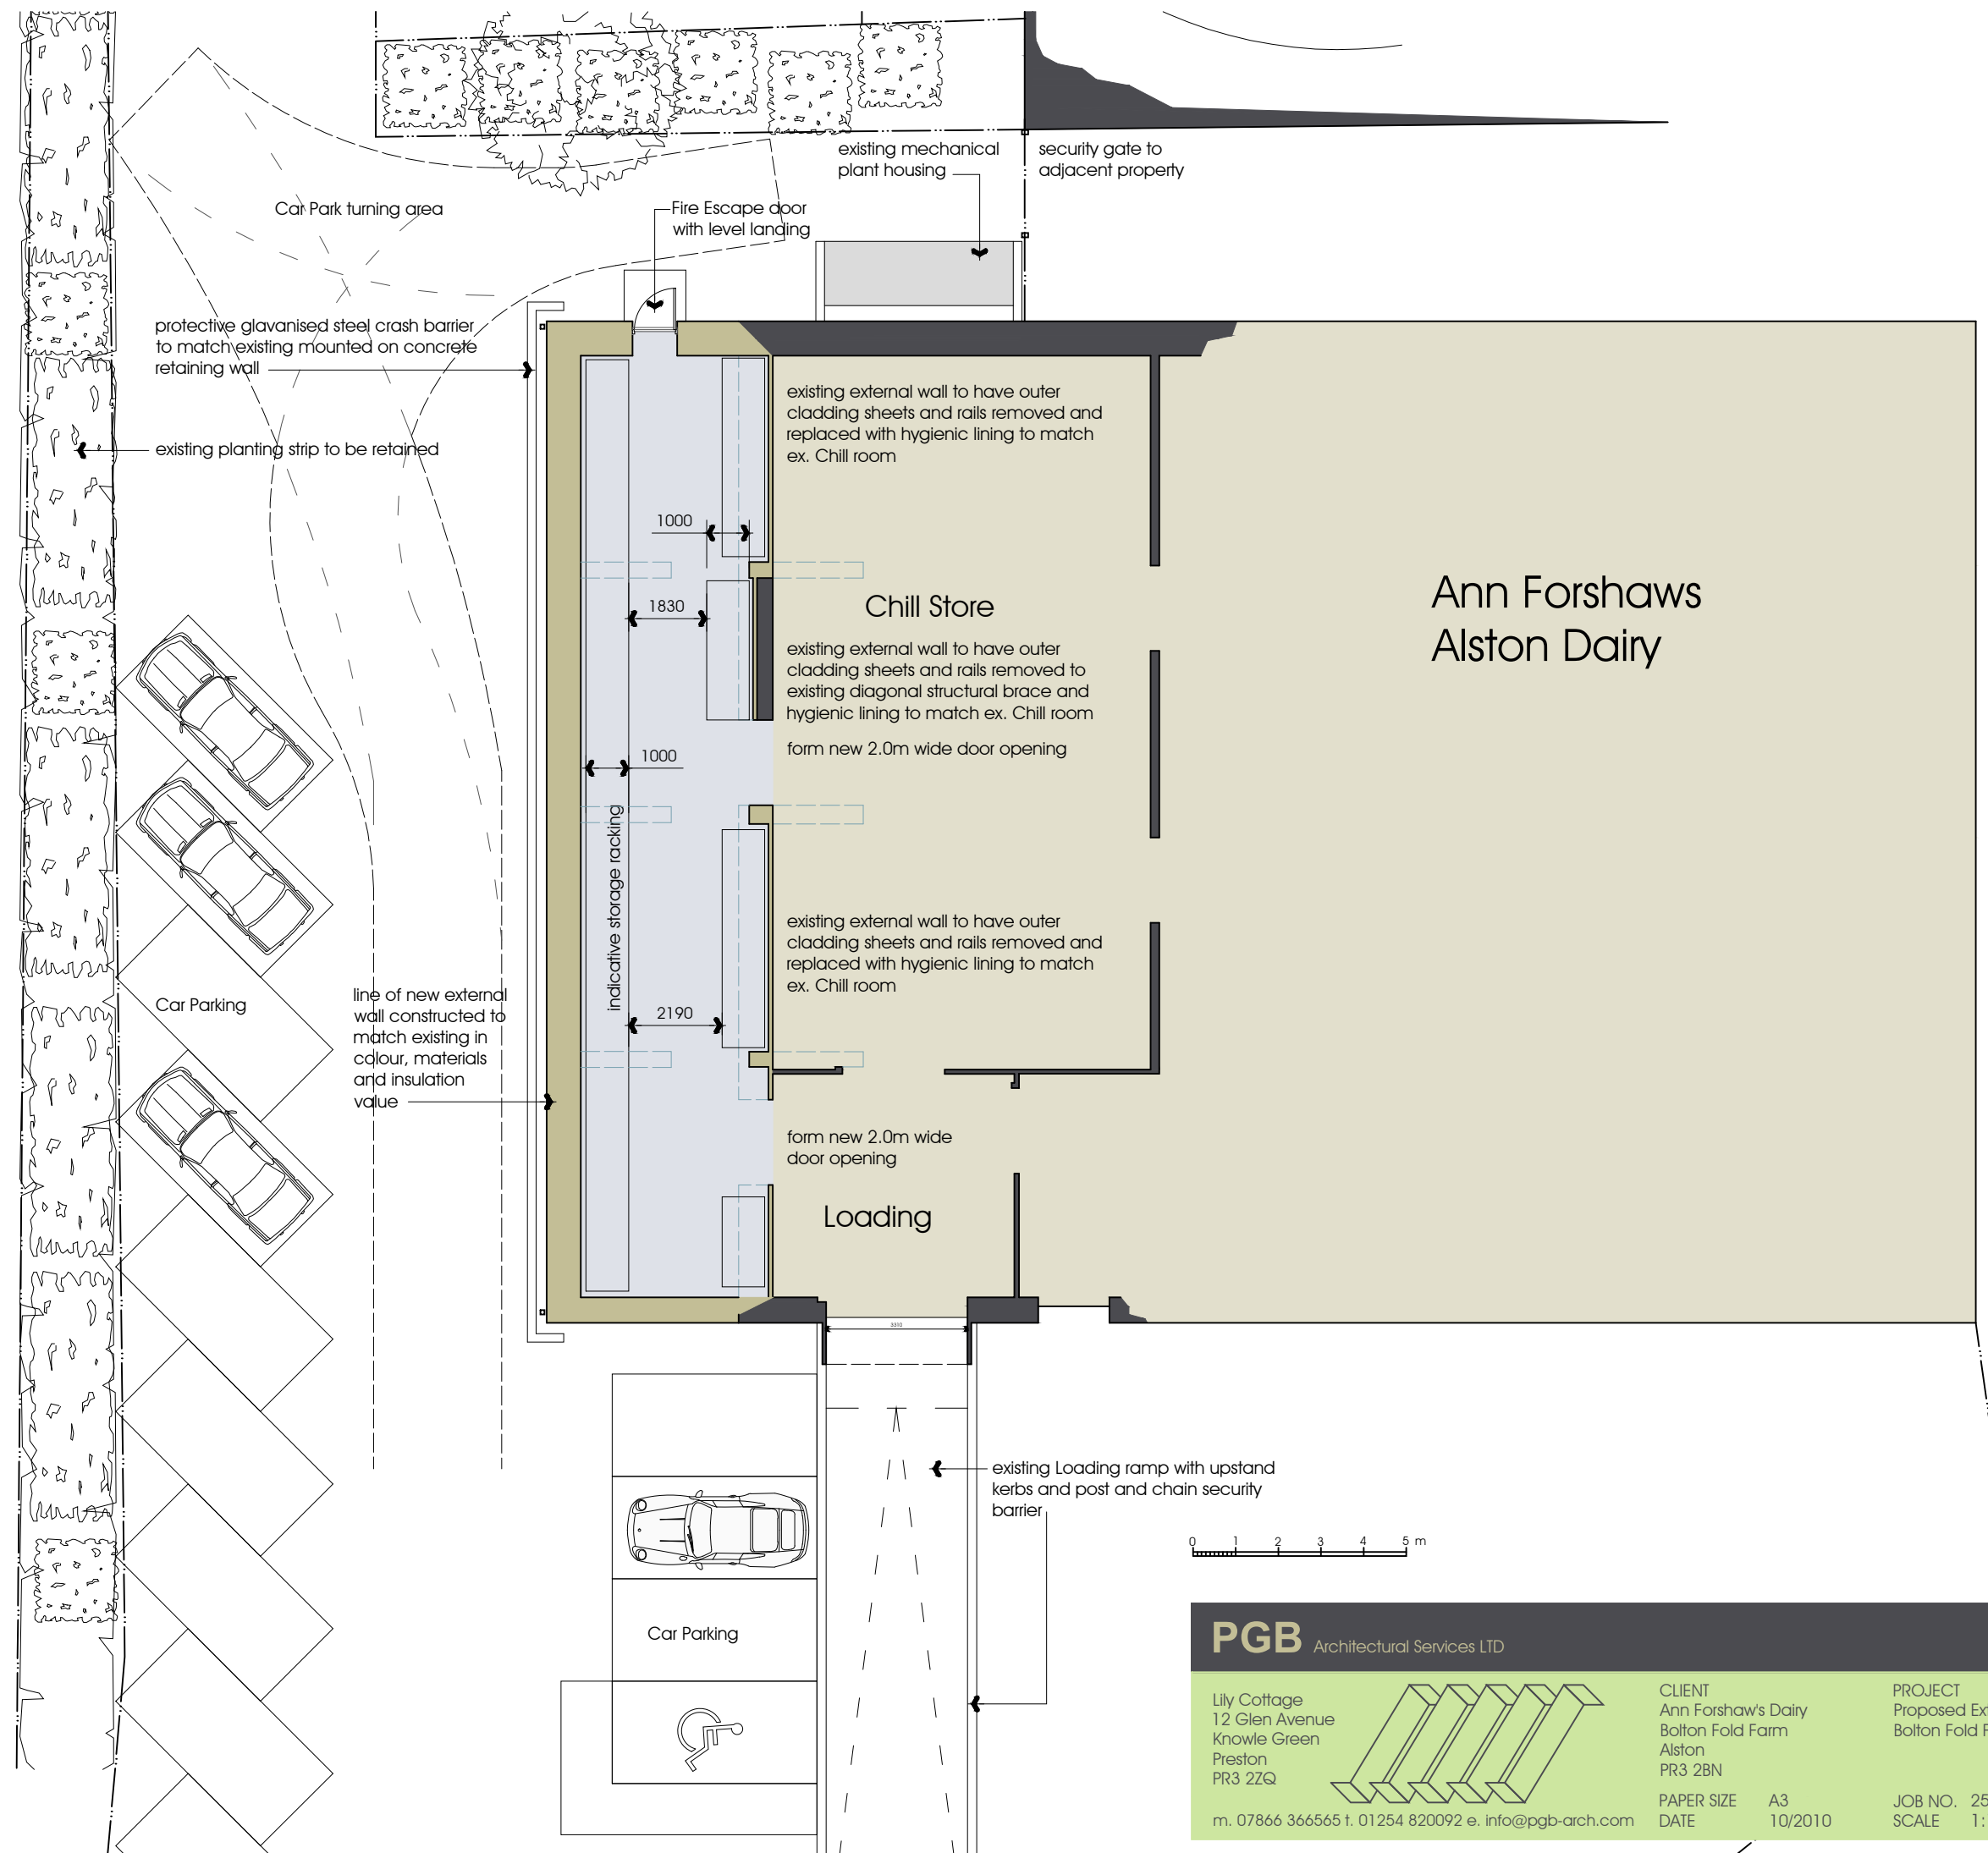

PGB Architectural Services LTD

Lily Cottage
12 Glen Avenue
Knowle Green
Preston
PR3 2ZQ

m. 07866 366565 t. 01254 820092 e. info@pgb-arch.com



CLIENT
Ann Forshaw's Dairy
Bolton Fold Farm
Alston
PR3 2BN


PAPER SIZE A3
DATE 10/2010

PROJECT
Proposed Extension
Bolton Fold Farm



JOB NO. 2555
SCALE 1:150

DRAWING TITLE
Proposed Extension


DRAWING NO. 03
REVISION

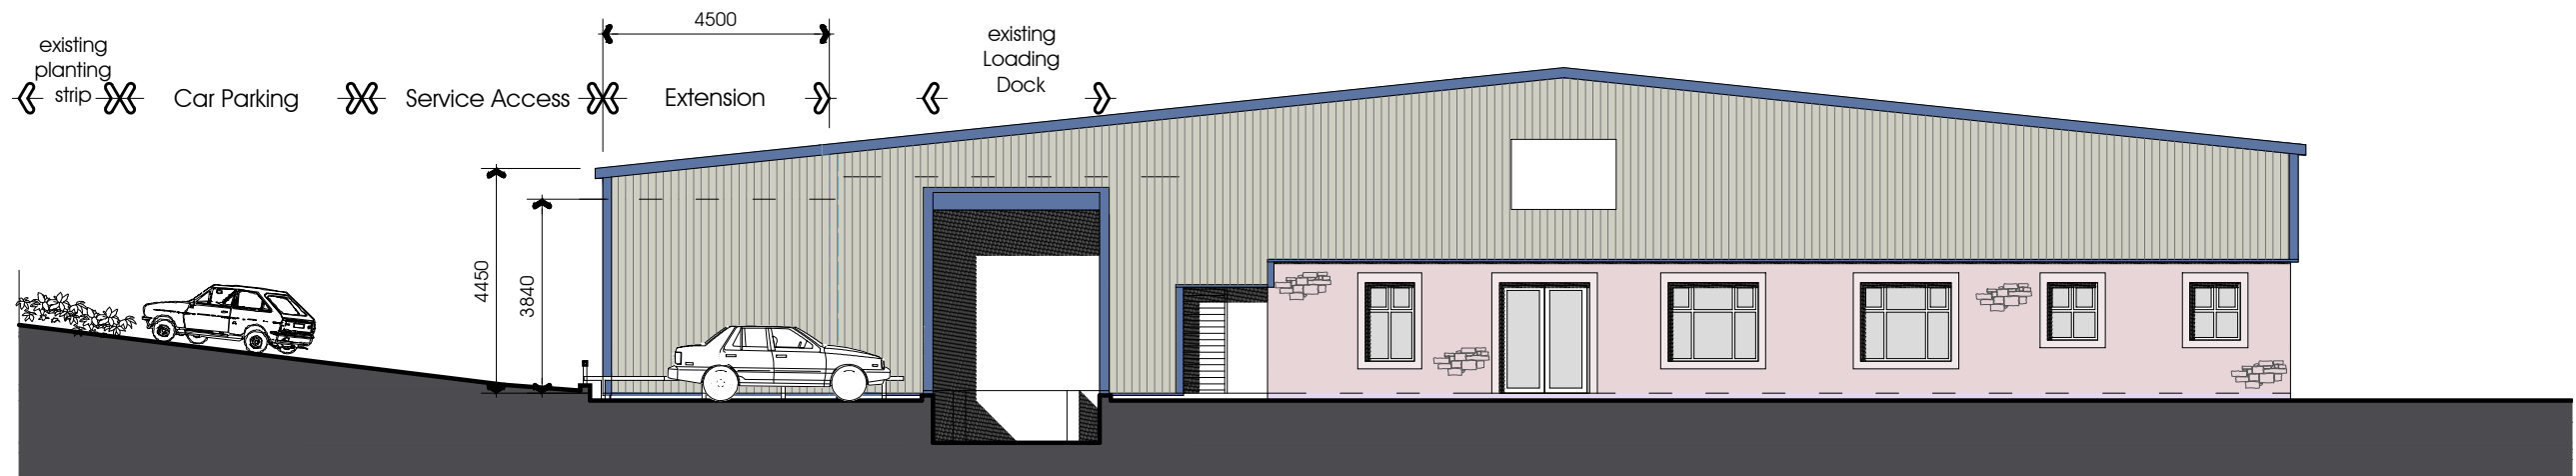

West Elevation

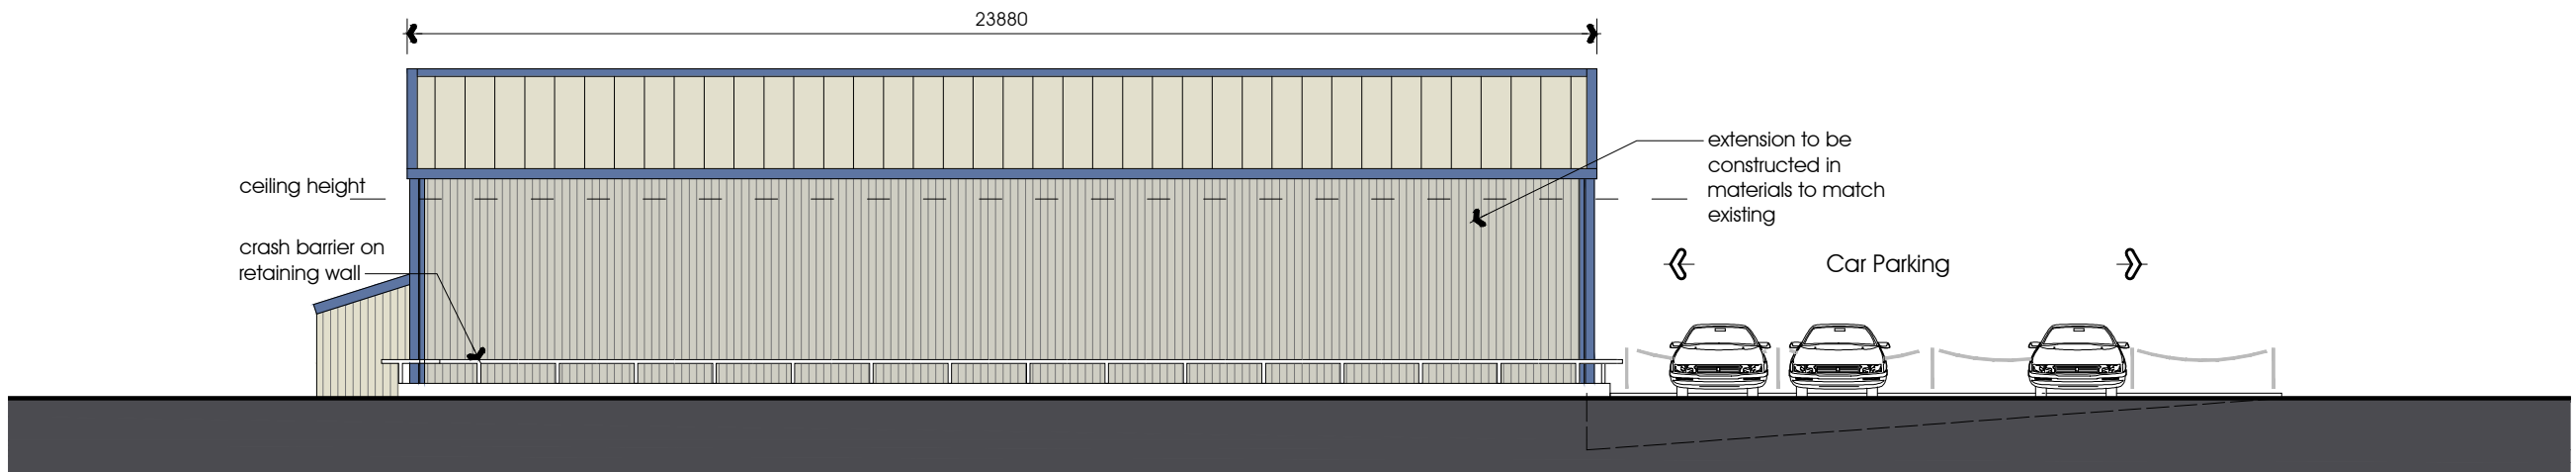 

North Elevation

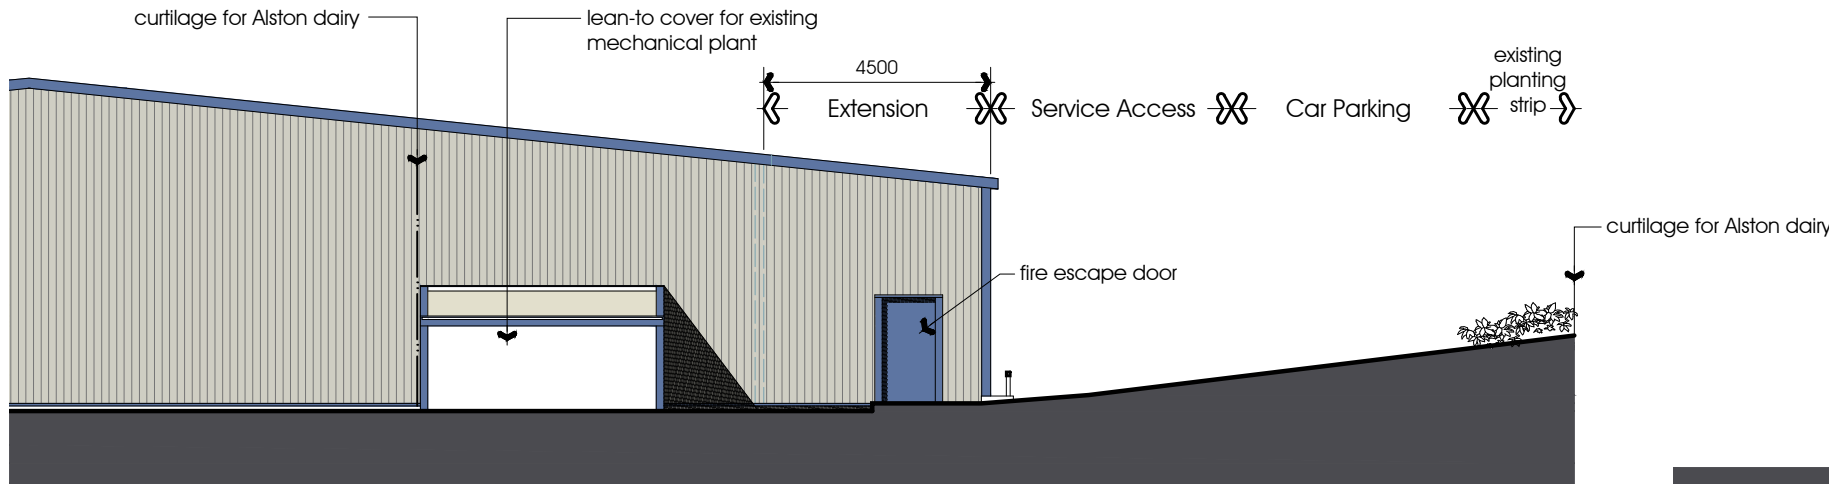

East Elevation

PGB Architectural Services LTD

Lily Cottage
12 Glen Avenue
Knowle Green
Preston
PR3 2ZQ

m. 07866 366565 t. 01254 820092 e. info@pgb-arch.com



CLIENT
Ann Forshaw's Dairy
Bolton Fold Farm
Alston
PR3 2BN


PAPER SIZE A3
DATE 10/2010

PROJECT
Proposed Extension
Bolton Fold Farm

JOB NO. 2555
SCALE 1:150

DRAWING TITLE
Proposed Elevations

DRAWING NO. 04
REVISION

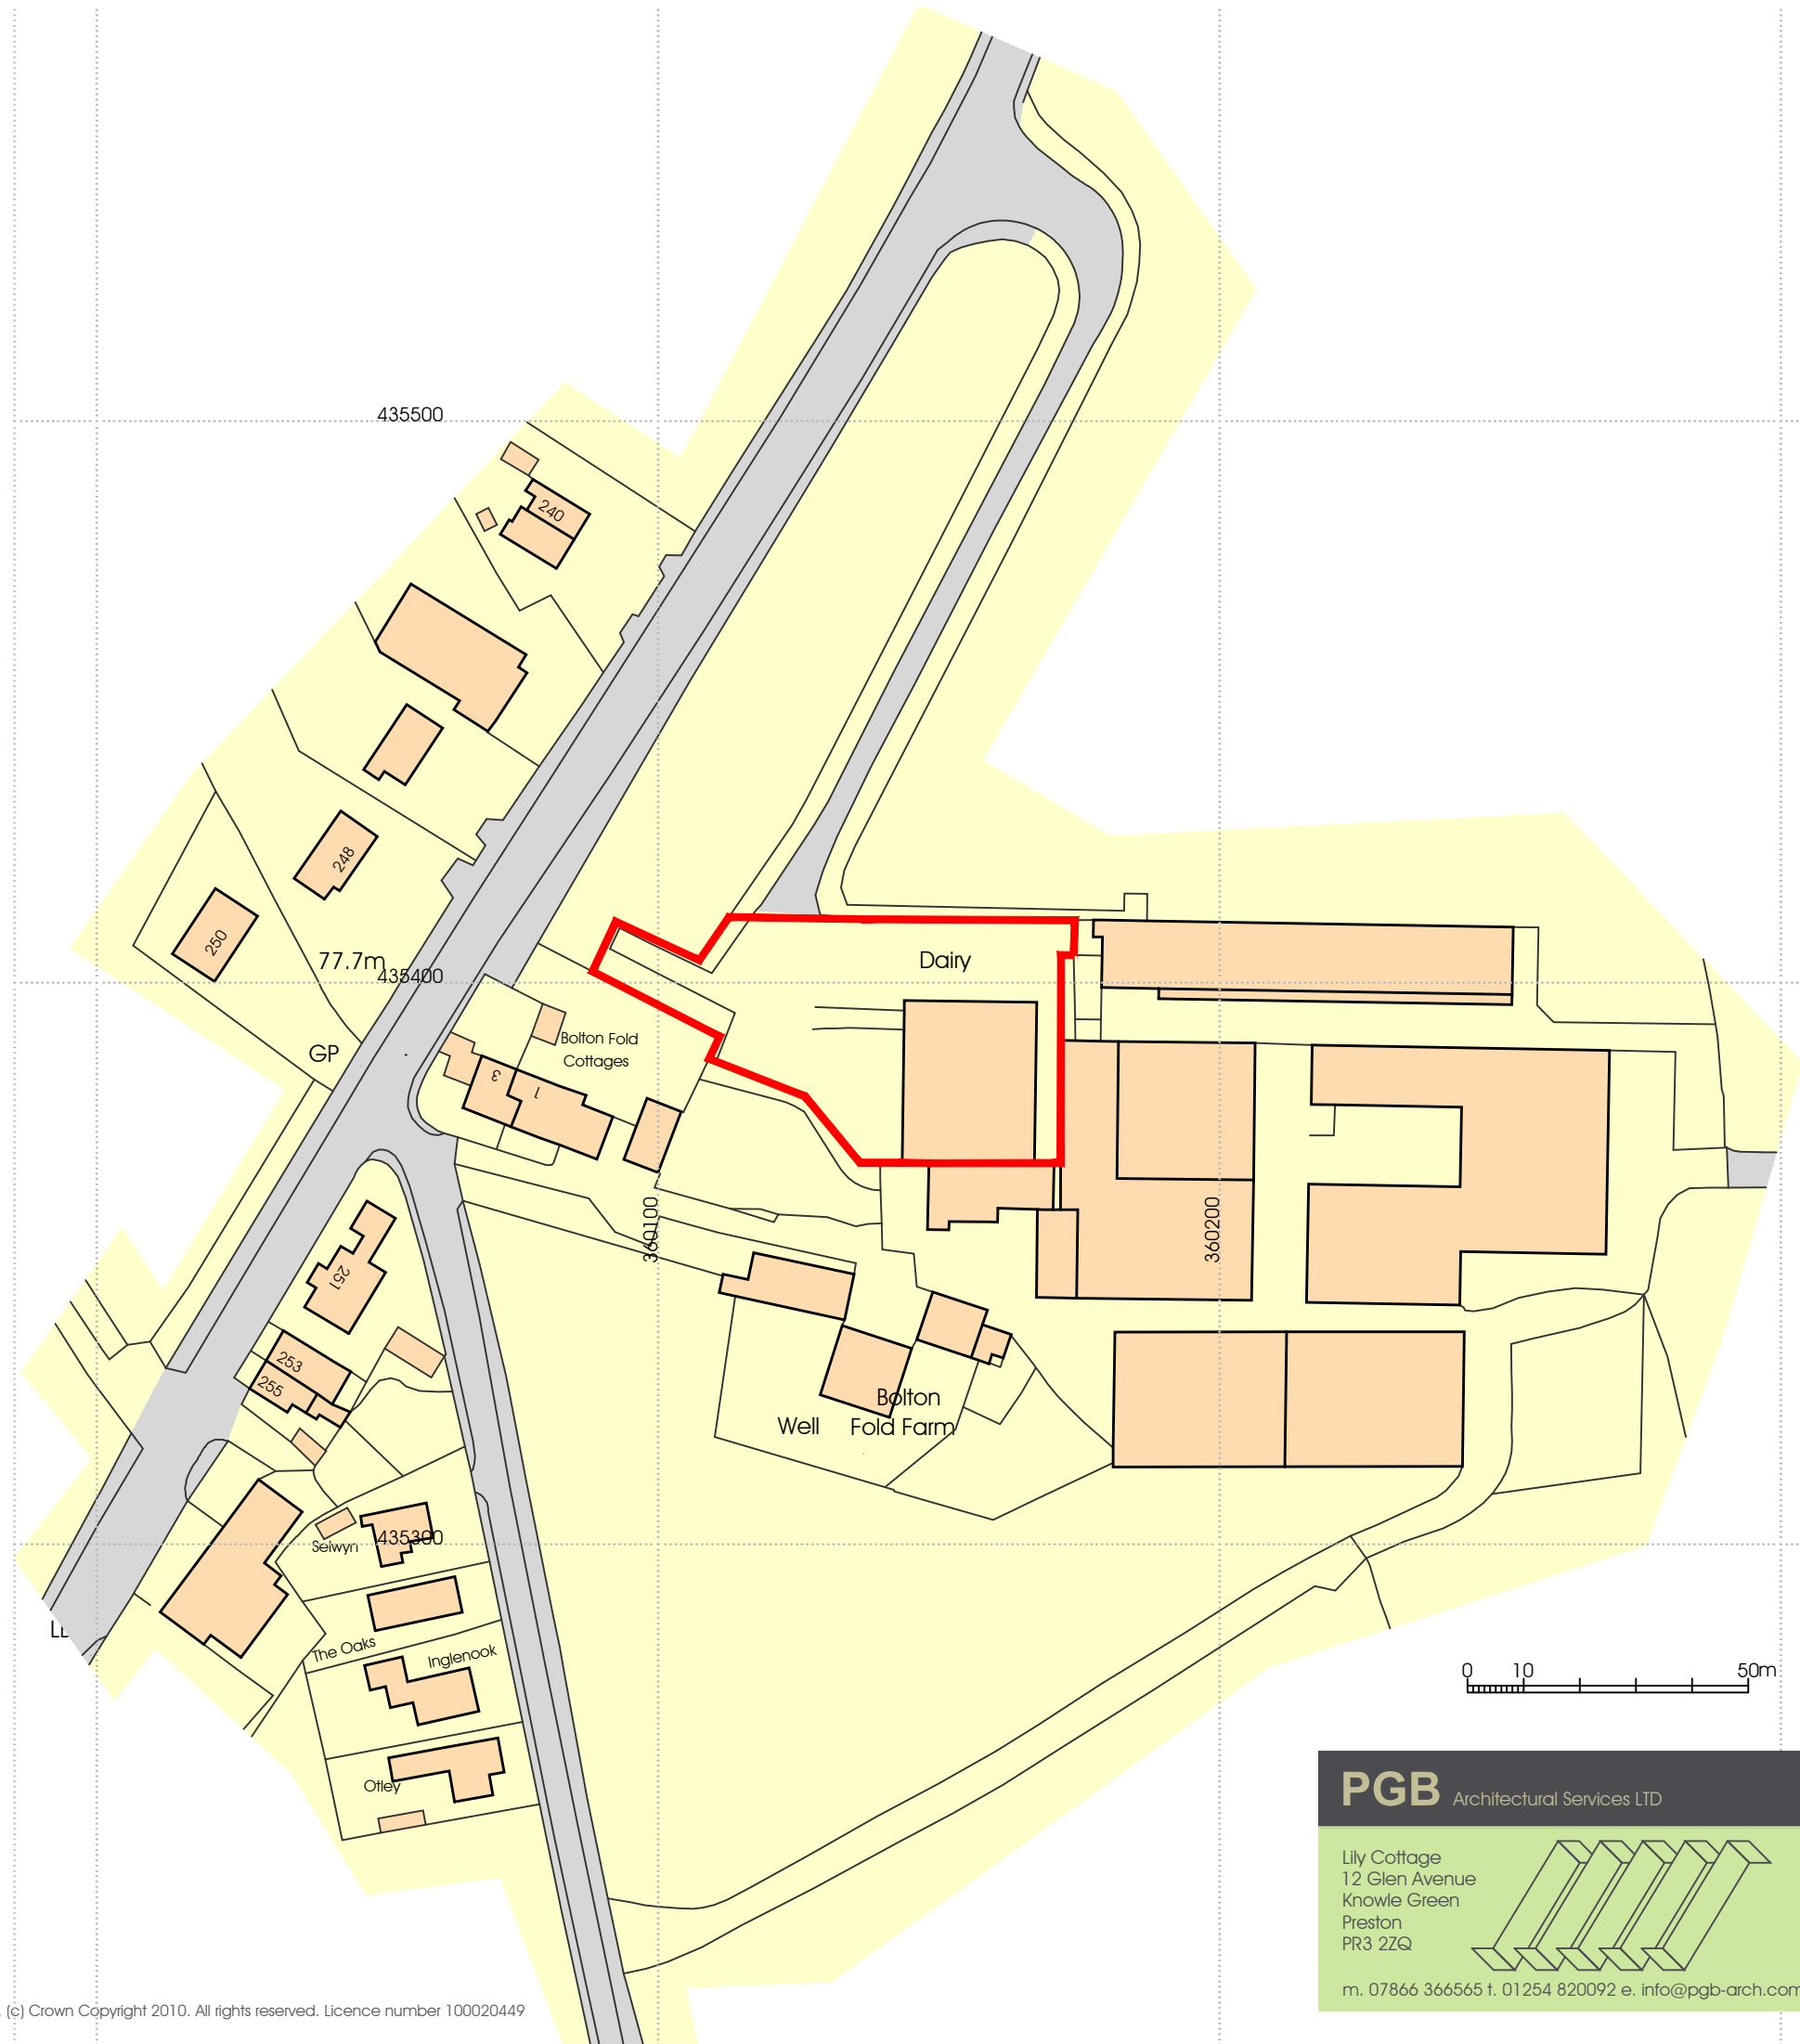

PGB Architectural Services LTD

Lily Cottage
12 Glen Avenue
Knowle Green
Preston
PR3 2ZQ

m. 07866 366565 t. 01254 820092 e. info@pgb-arch.com



CLIENT
Ann Forshaw's Dairy
Bolton Fold Farm
Alston
PR3 2BN

PAPER SIZE A3
DATE 10/2010

PROJECT
Proposed Extension
Bolton Fold Farm

JOB NO. 2555
SCALE 1:1250

DRAWING TITLE
Location Plan

DRAWING NO. 05
REVISION