



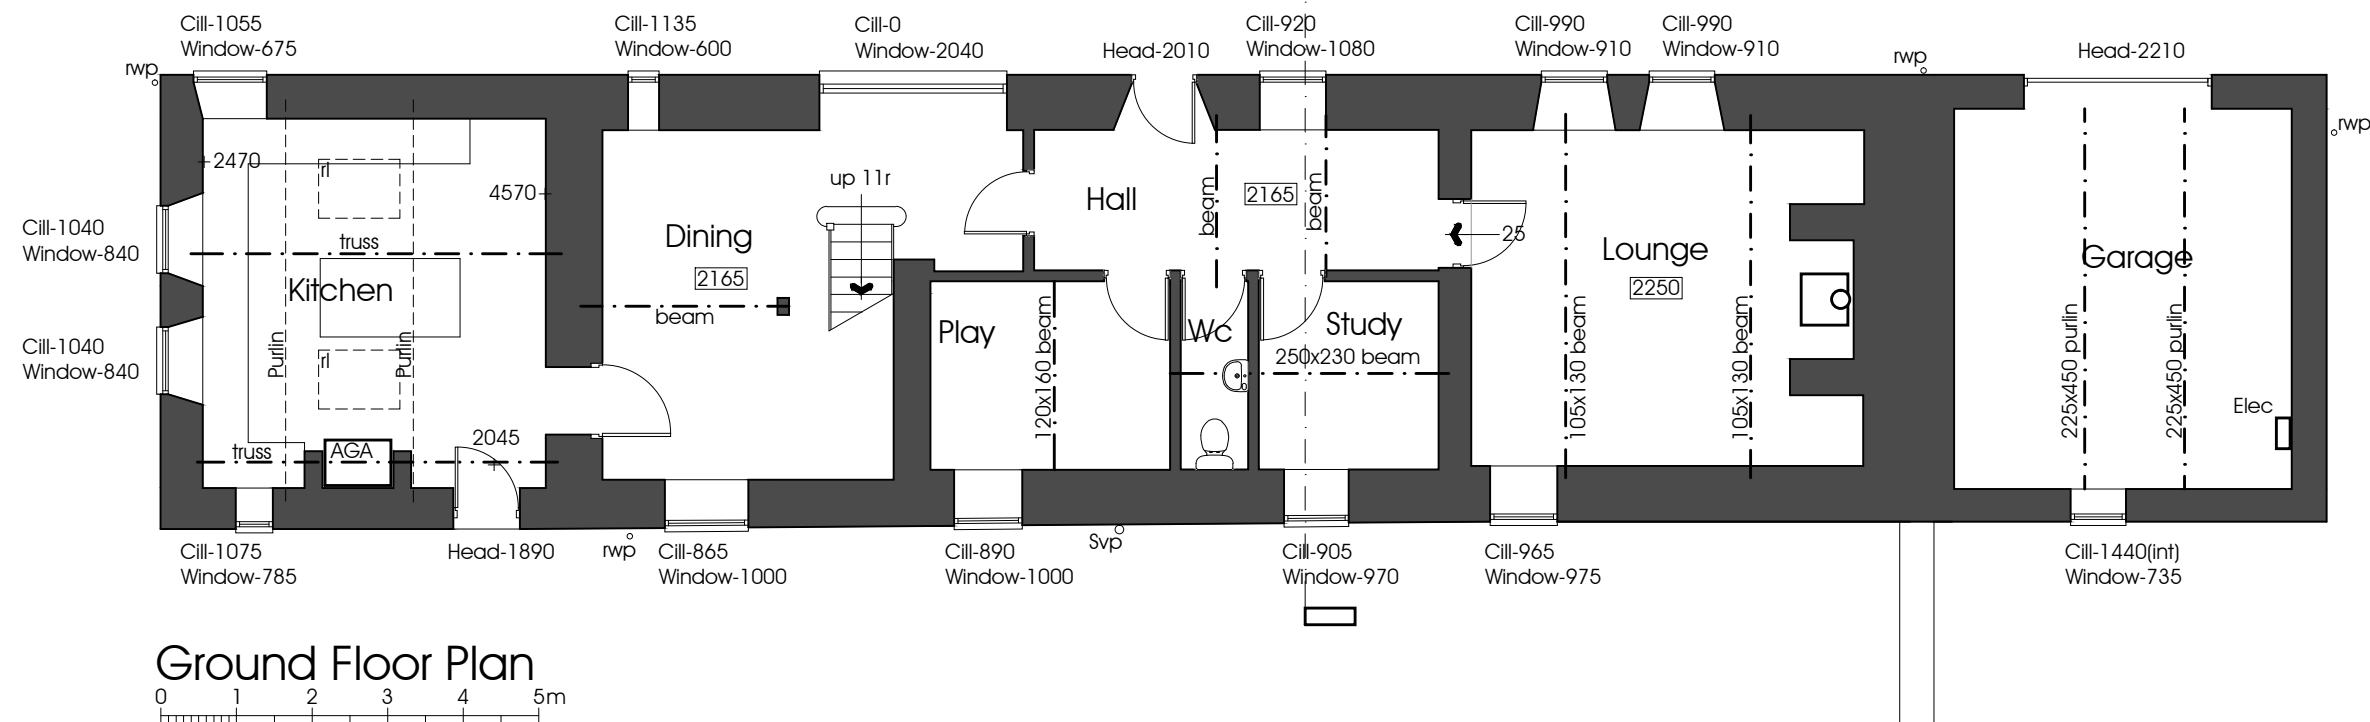

PGB Architectural Services LTD

Lily Cottage
12 Glen Avenue
Knowle Green
Preston
PR3 2ZQ

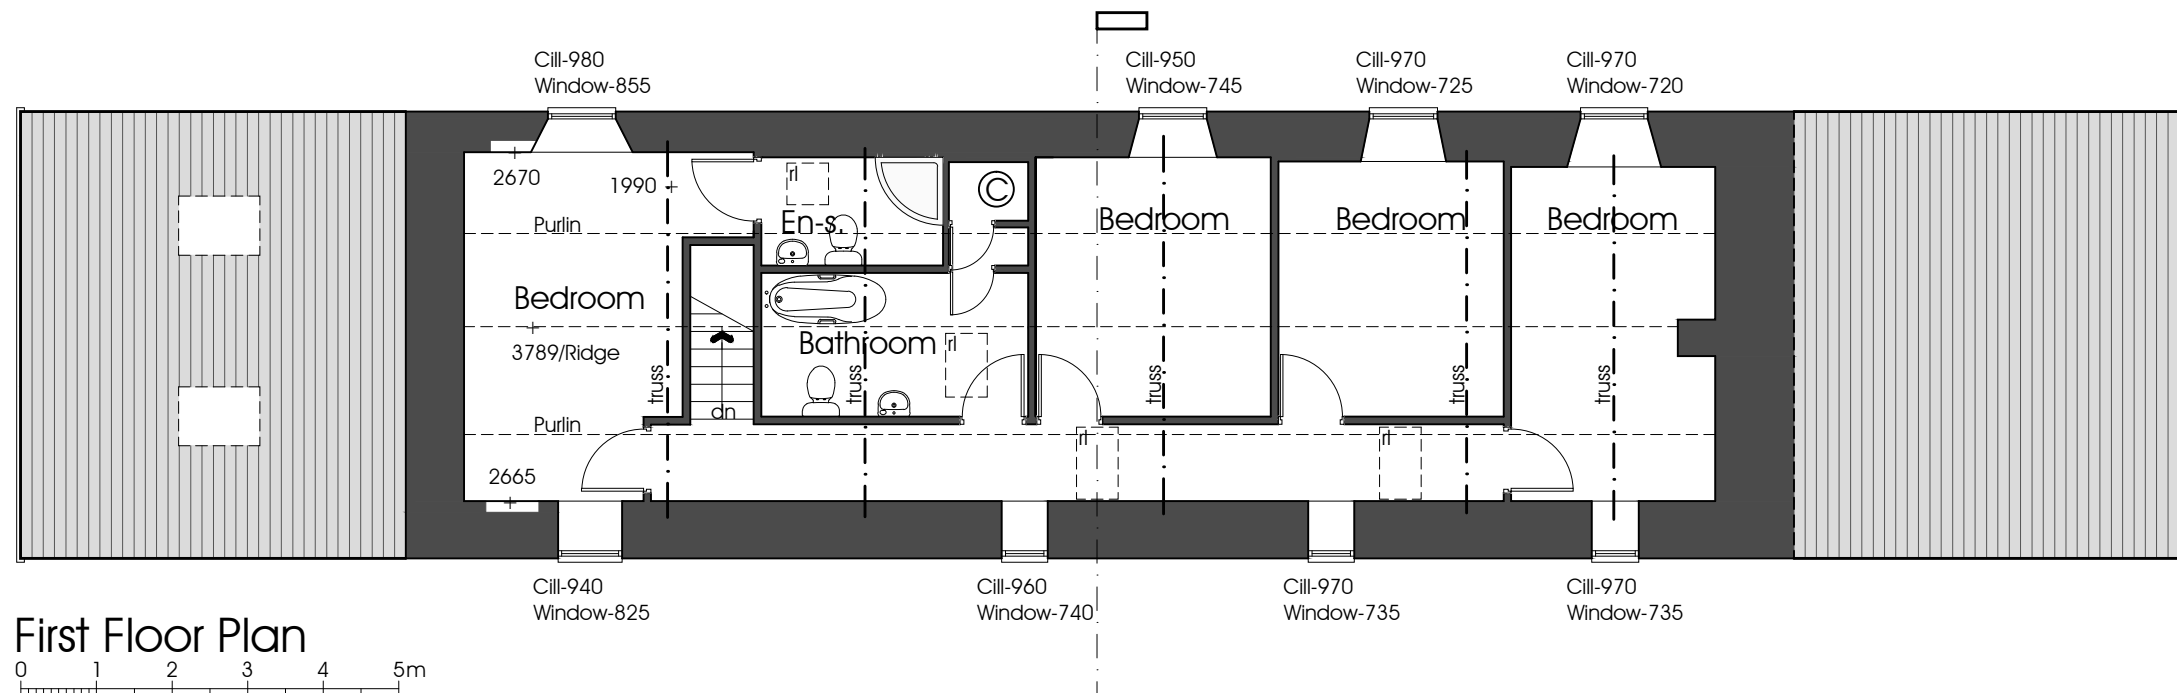

m. 07866 366565 t. 01254 820092 e. info@pgb-arch.com

CLIENT
Mr & Mrs R & T Bamber
Willow Brook Barn
Clitheroe Road
Dutton; PR3 2YT


PAPER SIZE A3
DATE July 2010

PROJECT
Rear Extension
and internal Alterations

JOB NO. 2524
SCALE 1:100


DRAWING TITLE
Plans as Existing
Ground and First

DRAWING NO. 02
REVISION

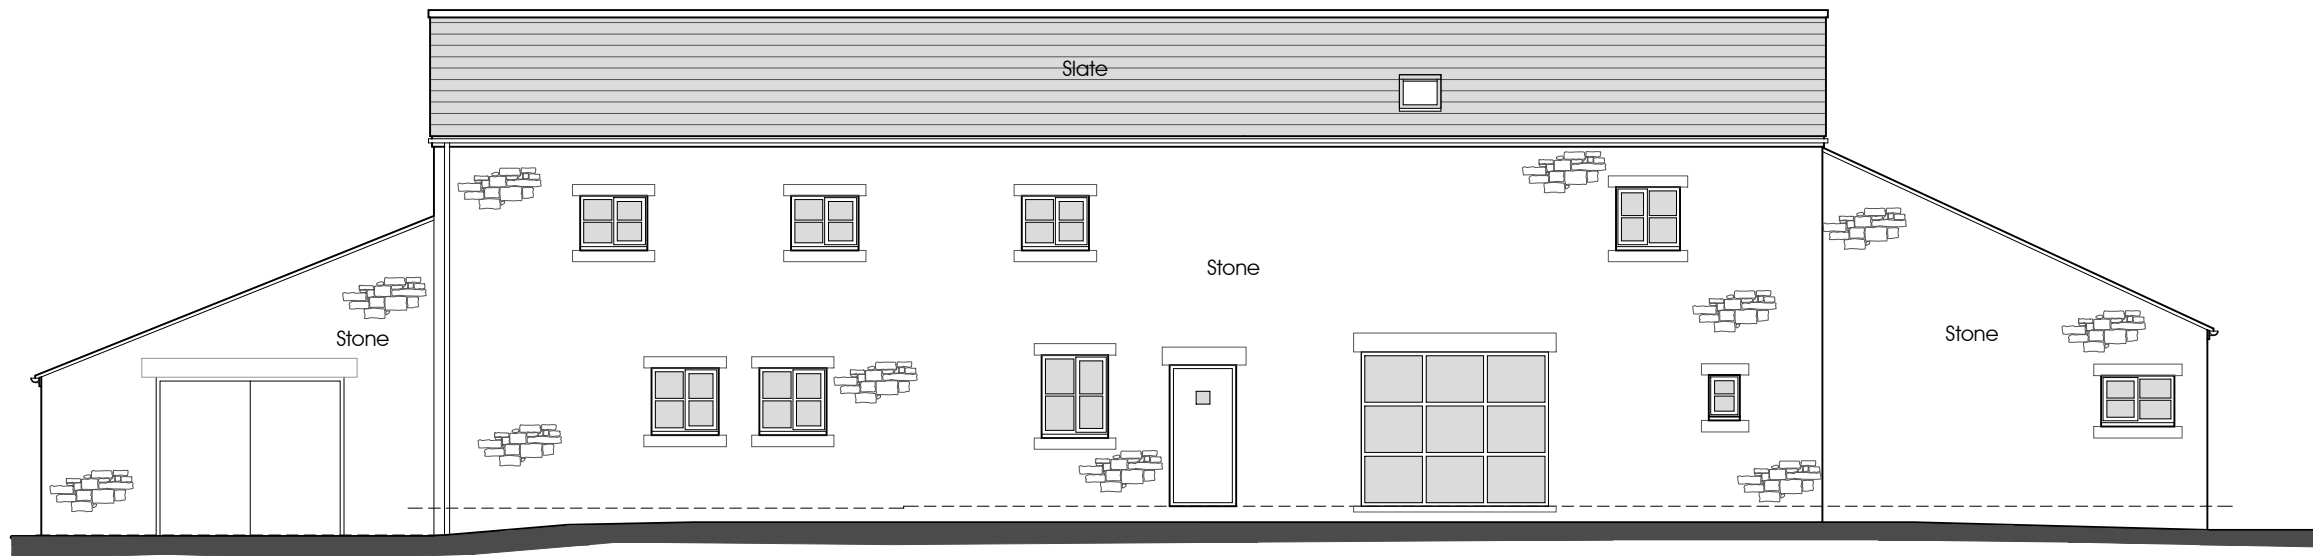


Front Elevation

0 1 2 3 4 5m

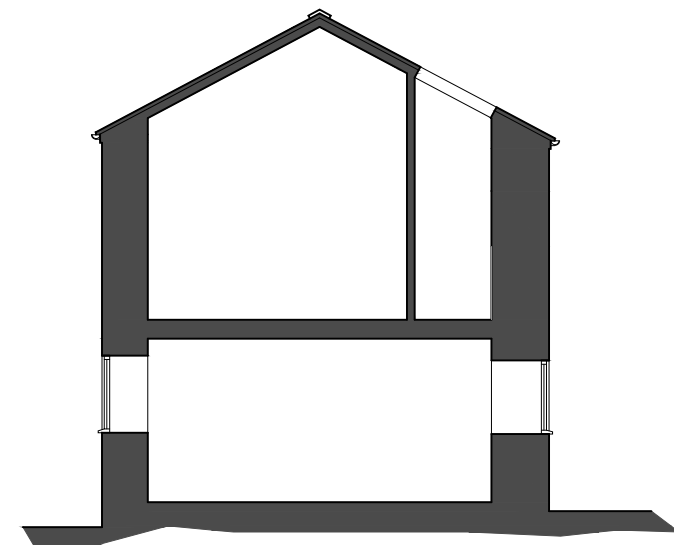


Typical Section

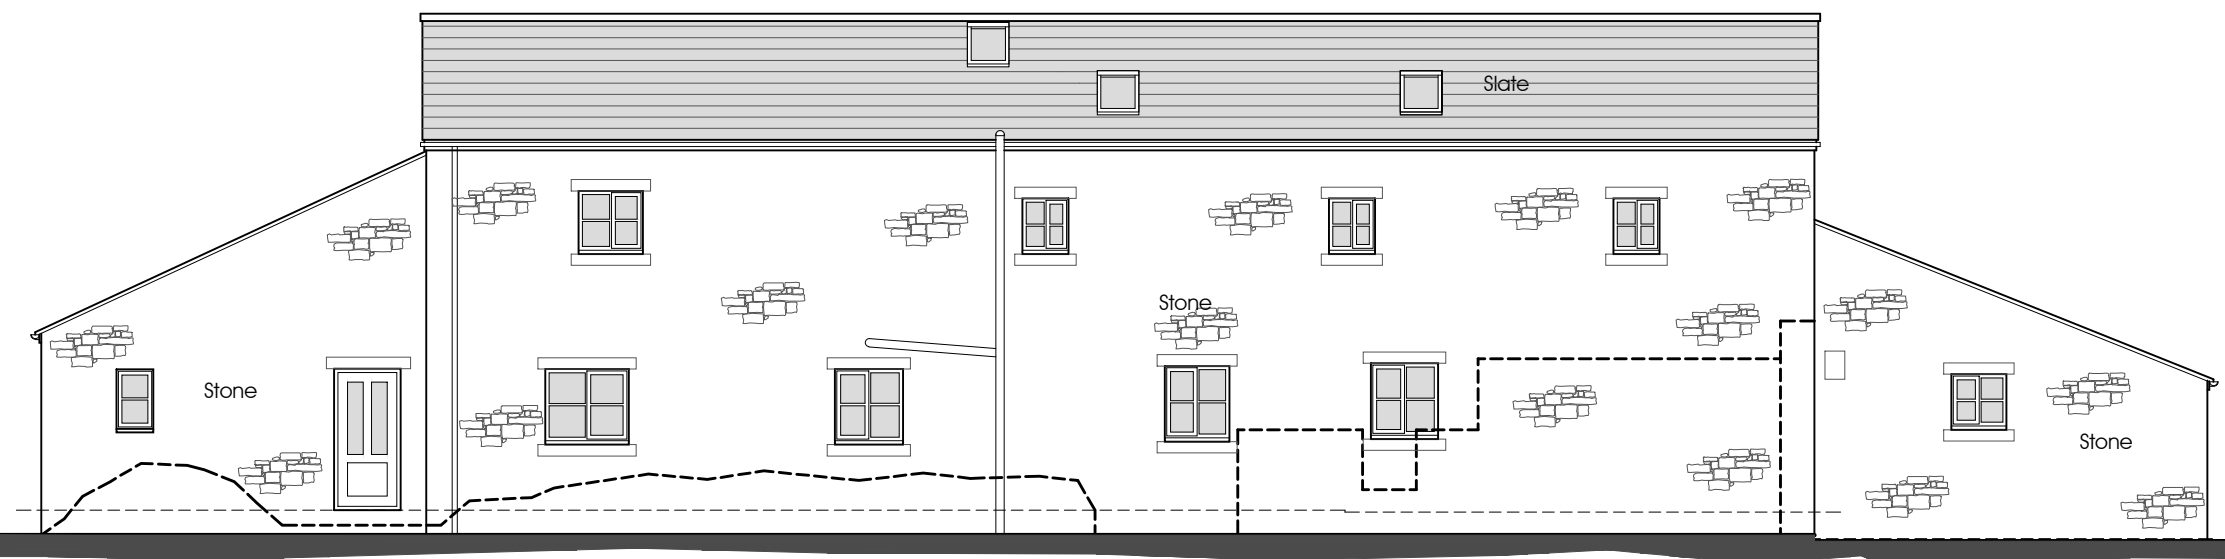


Rear Elevation


0 1 2 3 4 5m

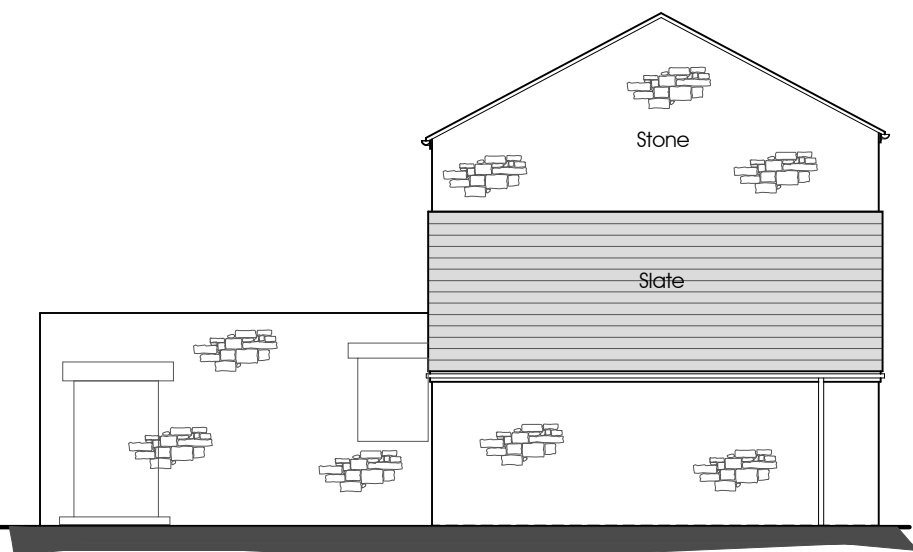



Side Elevation

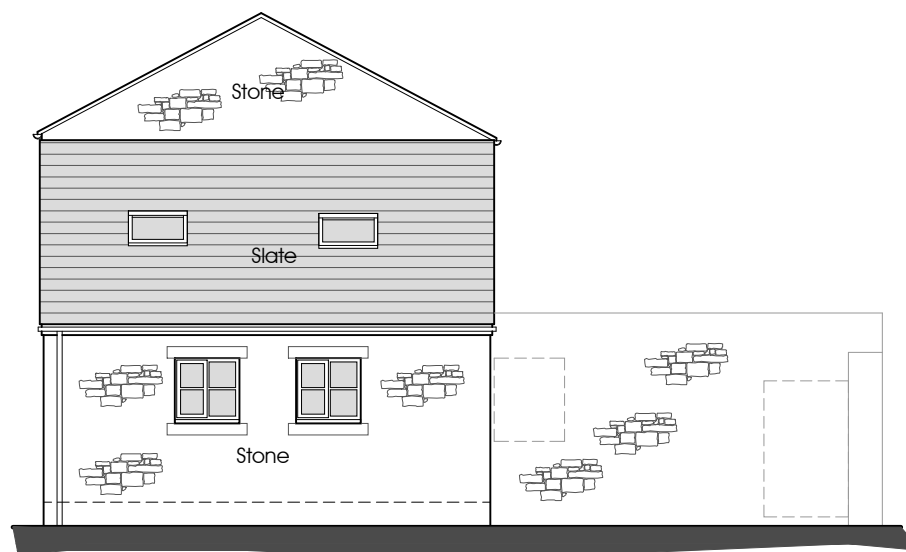

Side Elevation

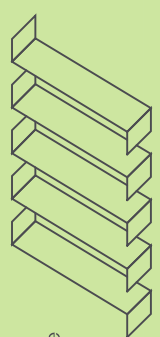PGB Architectural Services LTD 	CLIENT Mr R Bamber Willow Brook Barn Clitheroe Road Dutton, PR3 2YT	PAPER SIZE A3	DATE July 2010	JOB NO. 2524	SCALE 1:100	DRAWING TITLE Elevations as Existing	DRAWING NO. 03
						PROJECT Rear Extension and internal Alterations	REVISION

Lily Cottage
 12 Glen Avenue
 Knowle Green
 Preston
 PR3 2ZQ
 m. 07866 366565 t. 01254 820092 e. info@pgb-arch.com

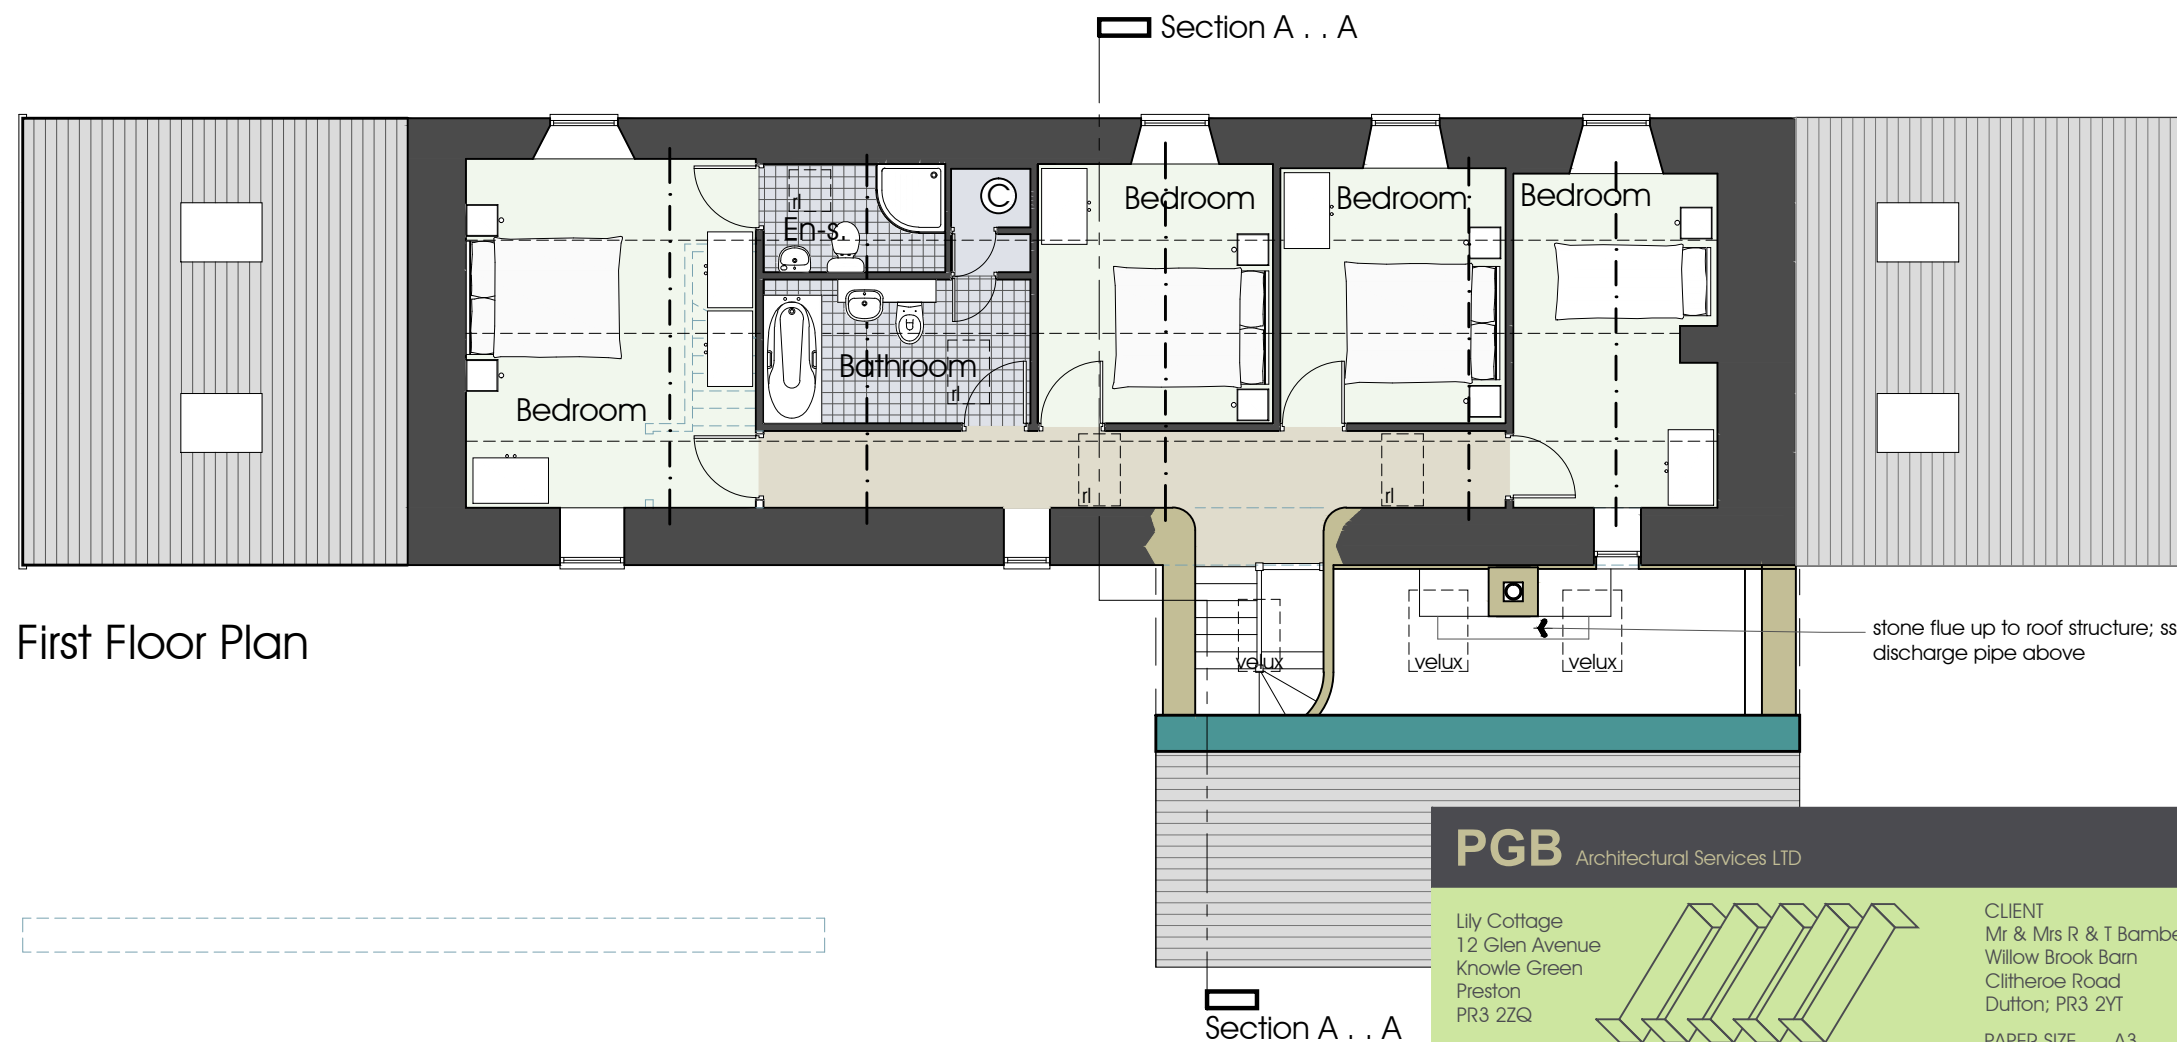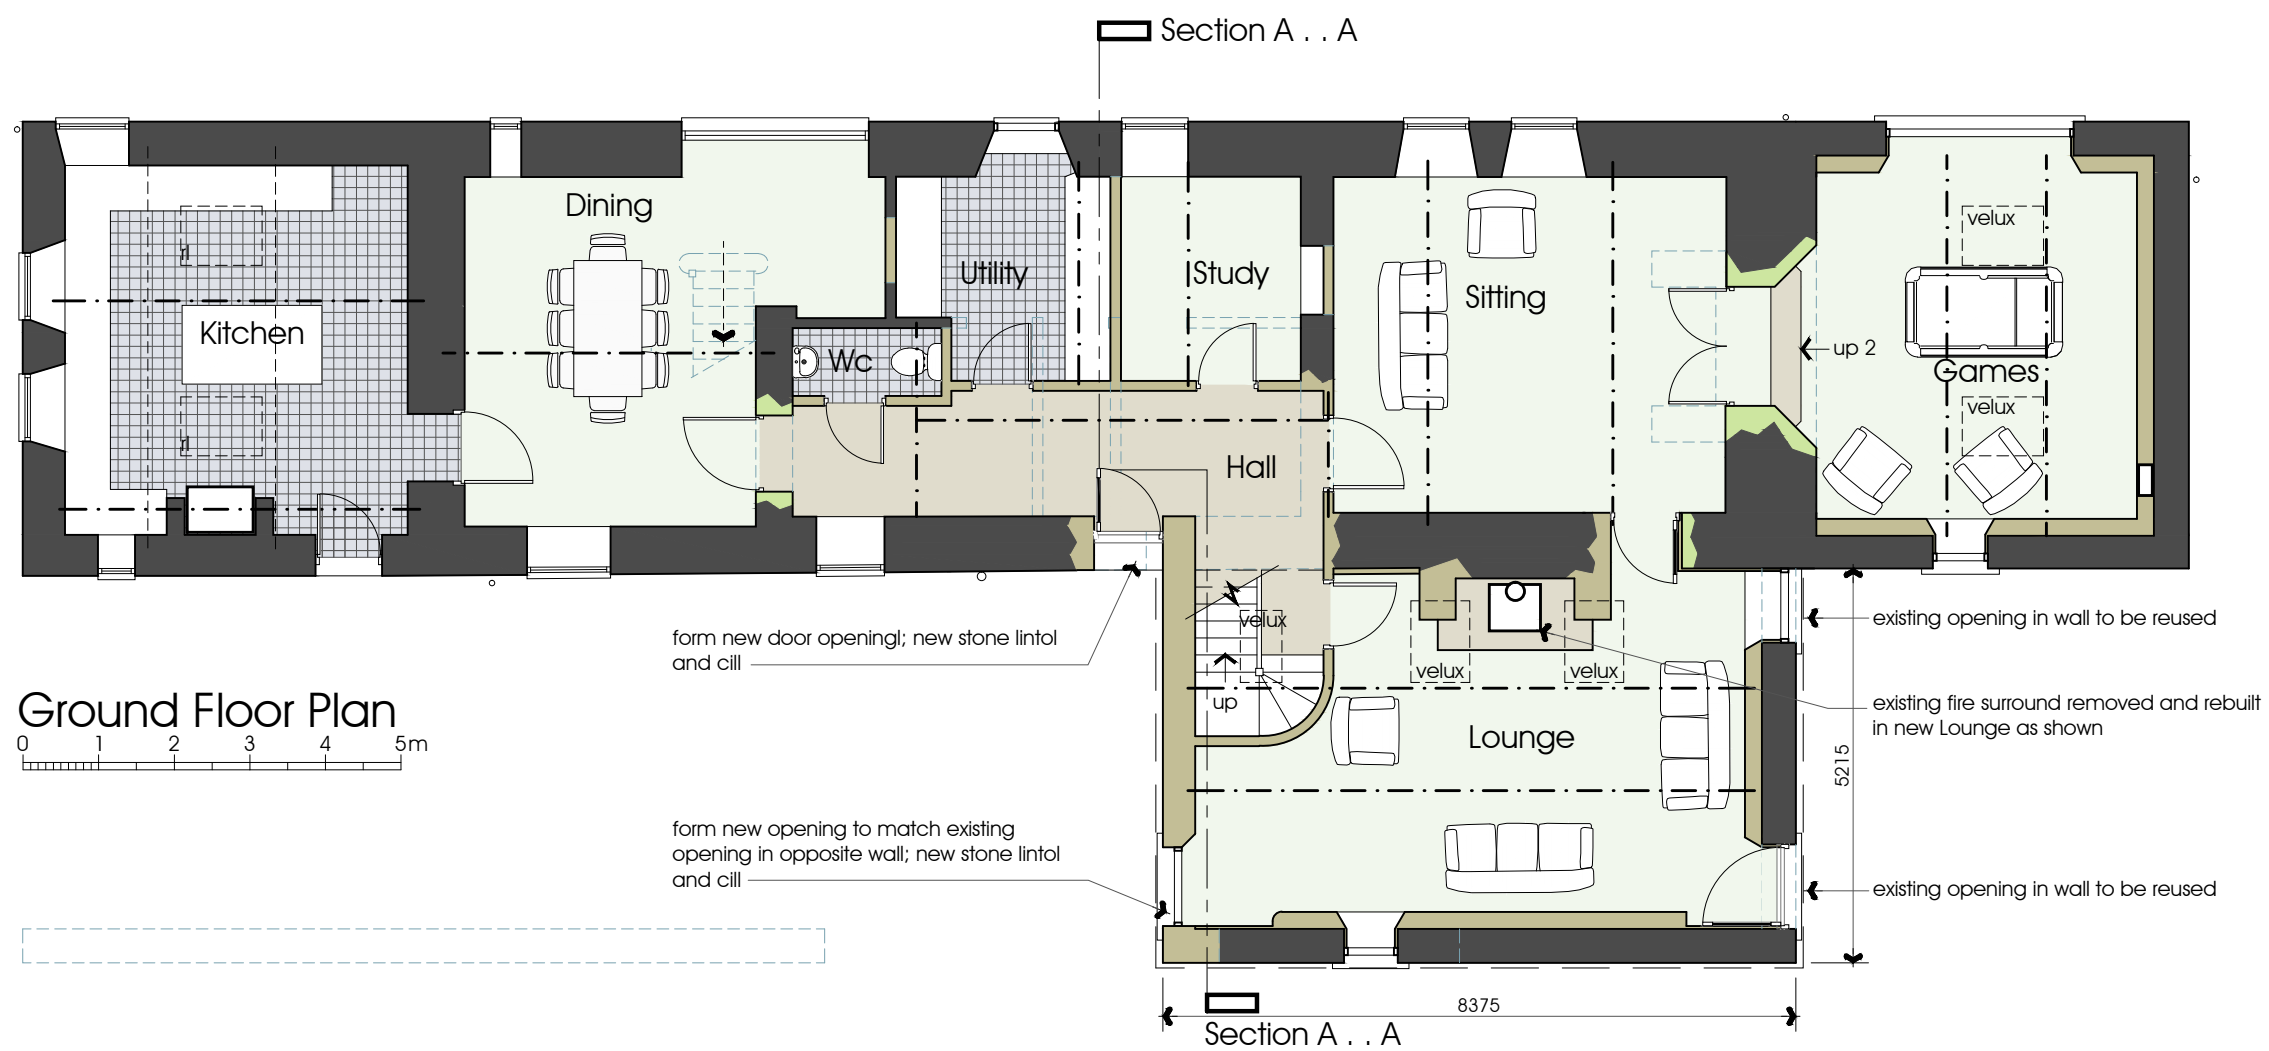

PGB Architectural Services LTD

Lily Cottage
12 Glen Avenue
Knowle Green
Preston
PR3 2ZQ

m. 07866 366565 t. 01254 820092 e. info@pgb-arch.com


CLIENT
Mr & Mrs R & T Bamber
Willow Brook Barn
Clitheroe Road
Dutton; PR3 2YT

PROJECT
Rear Extension
and internal Alterations

JOB NO. 2524
SCALE 1:100

DRAWING TITLE
Proposed Plans
Ground and First

DRAWING NO. 04
REVISION A

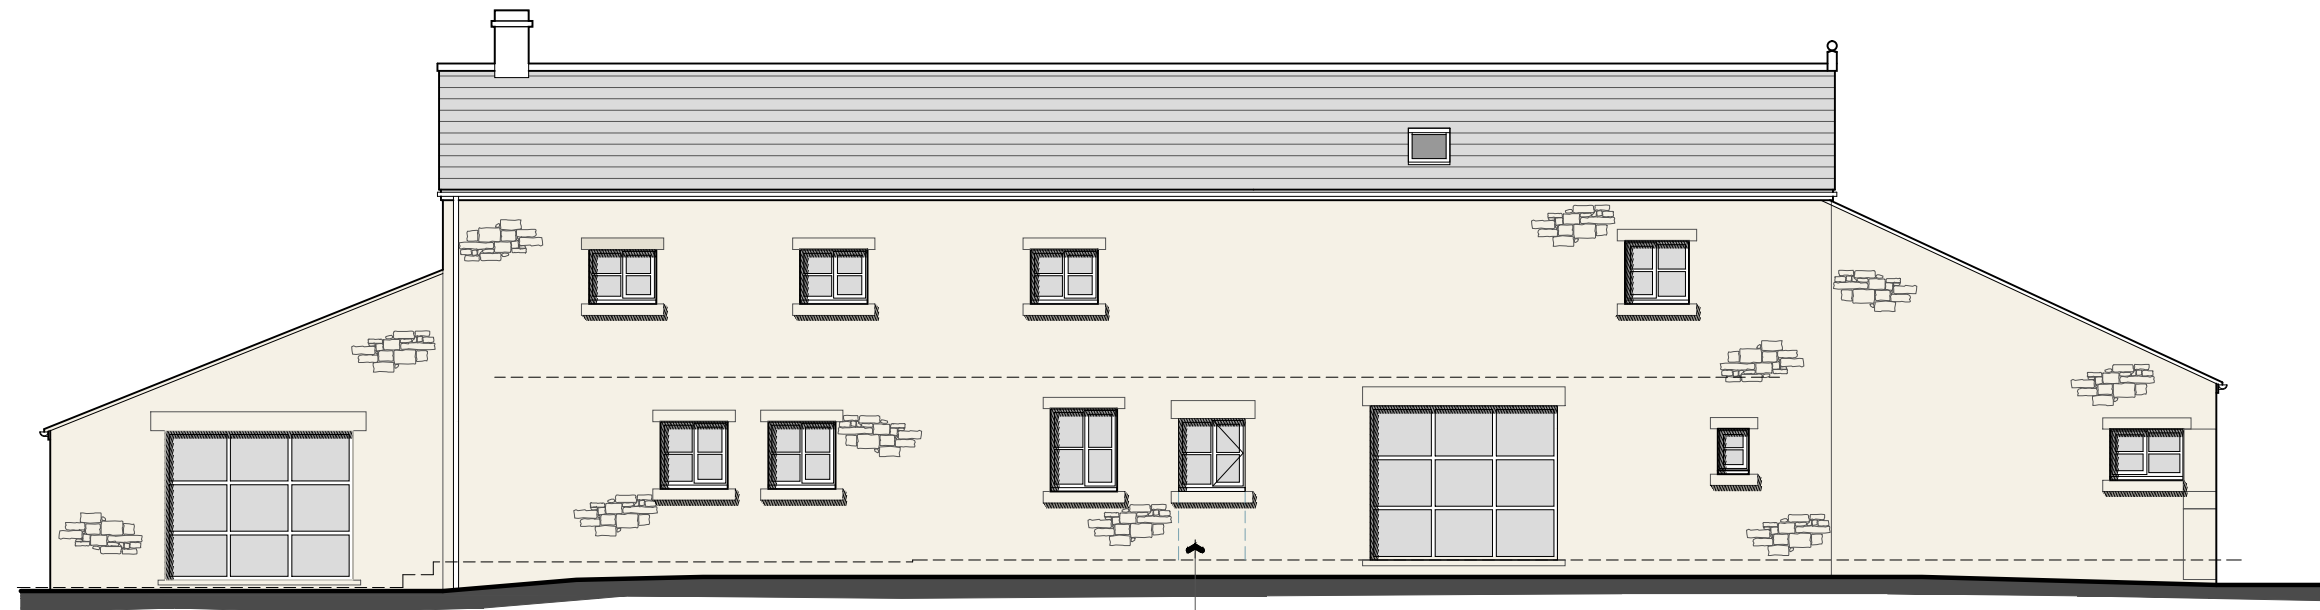

South East Elevation

0 1 2 3 4 5m

existing door removed; infill with reclaimed stone and window cill to match existing building



North West Elevation

outline of existing delapidated stone wall to be removed; stone to be reused

existing opening in wall to be used for new window

roof slates to new extension to match existing building in size and colour

new wall constructed from reclaimed stone

PGB Architectural Services LTD

Lily Cottage
12 Glen Avenue
Knowle Green
Preston
PR3 2ZQ

m. 07866 366565 t. 01254 820092 e. info@pgb-arch.com



CLIENT
Mr R Bamber
Willow Brook Barn
Clitheroe Road
Dutton; PR3 2YT


PAPER SIZE A3
DATE Aug 2010

PROJECT
Rear Extension
and internal Alterations


JOB NO. 2524
SCALE 1:100

DRAWING TITLE
Proposed
Elevations


DRAWING NO. 05
REVISION A

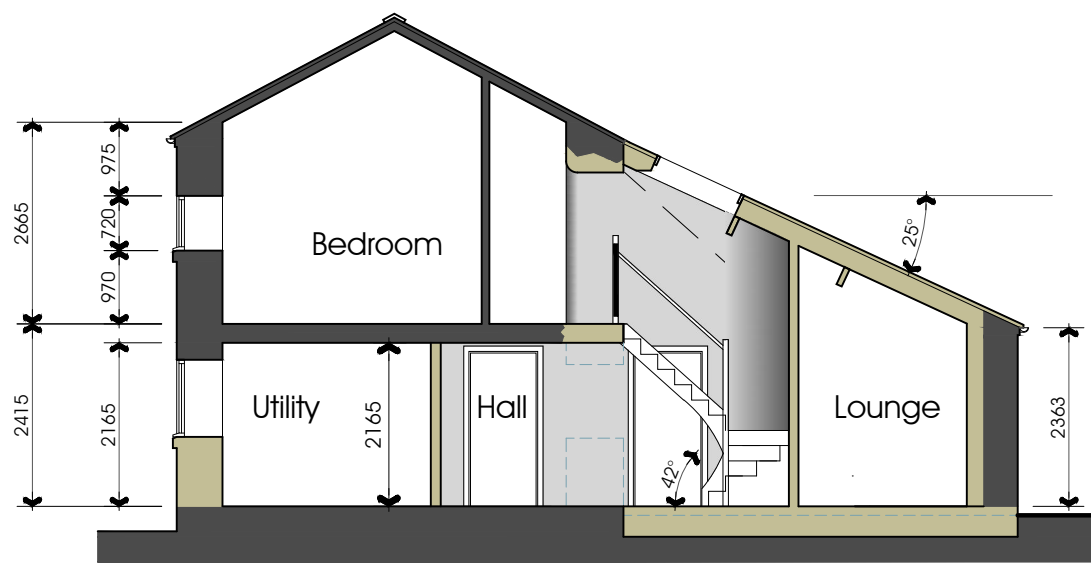


Section A . . A

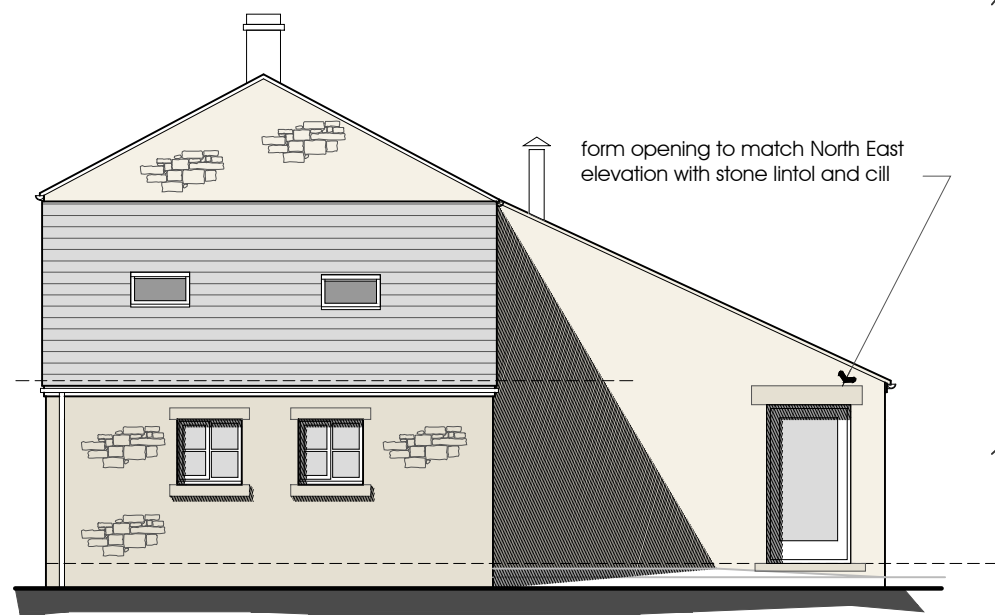

North East Elevation

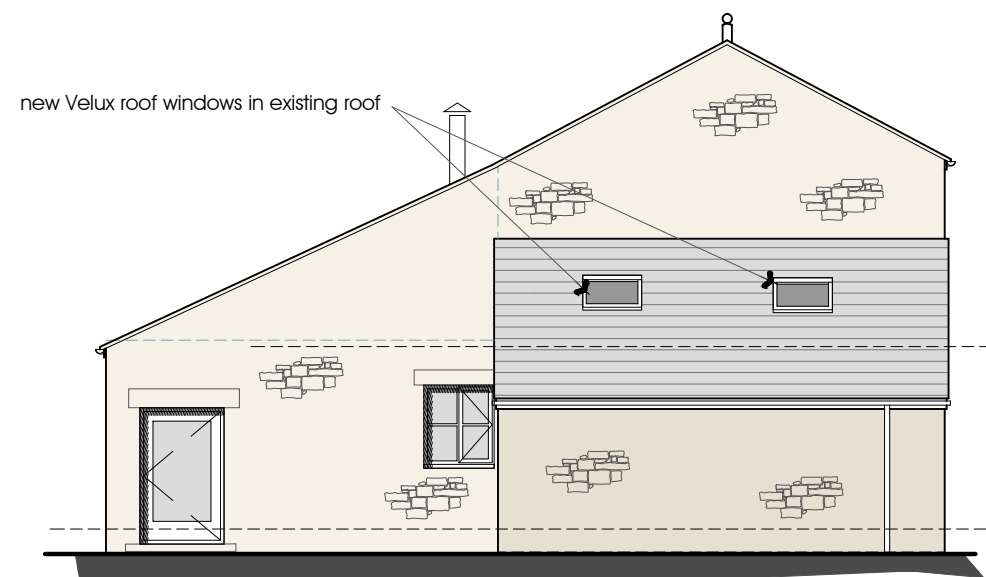

South West Elevation

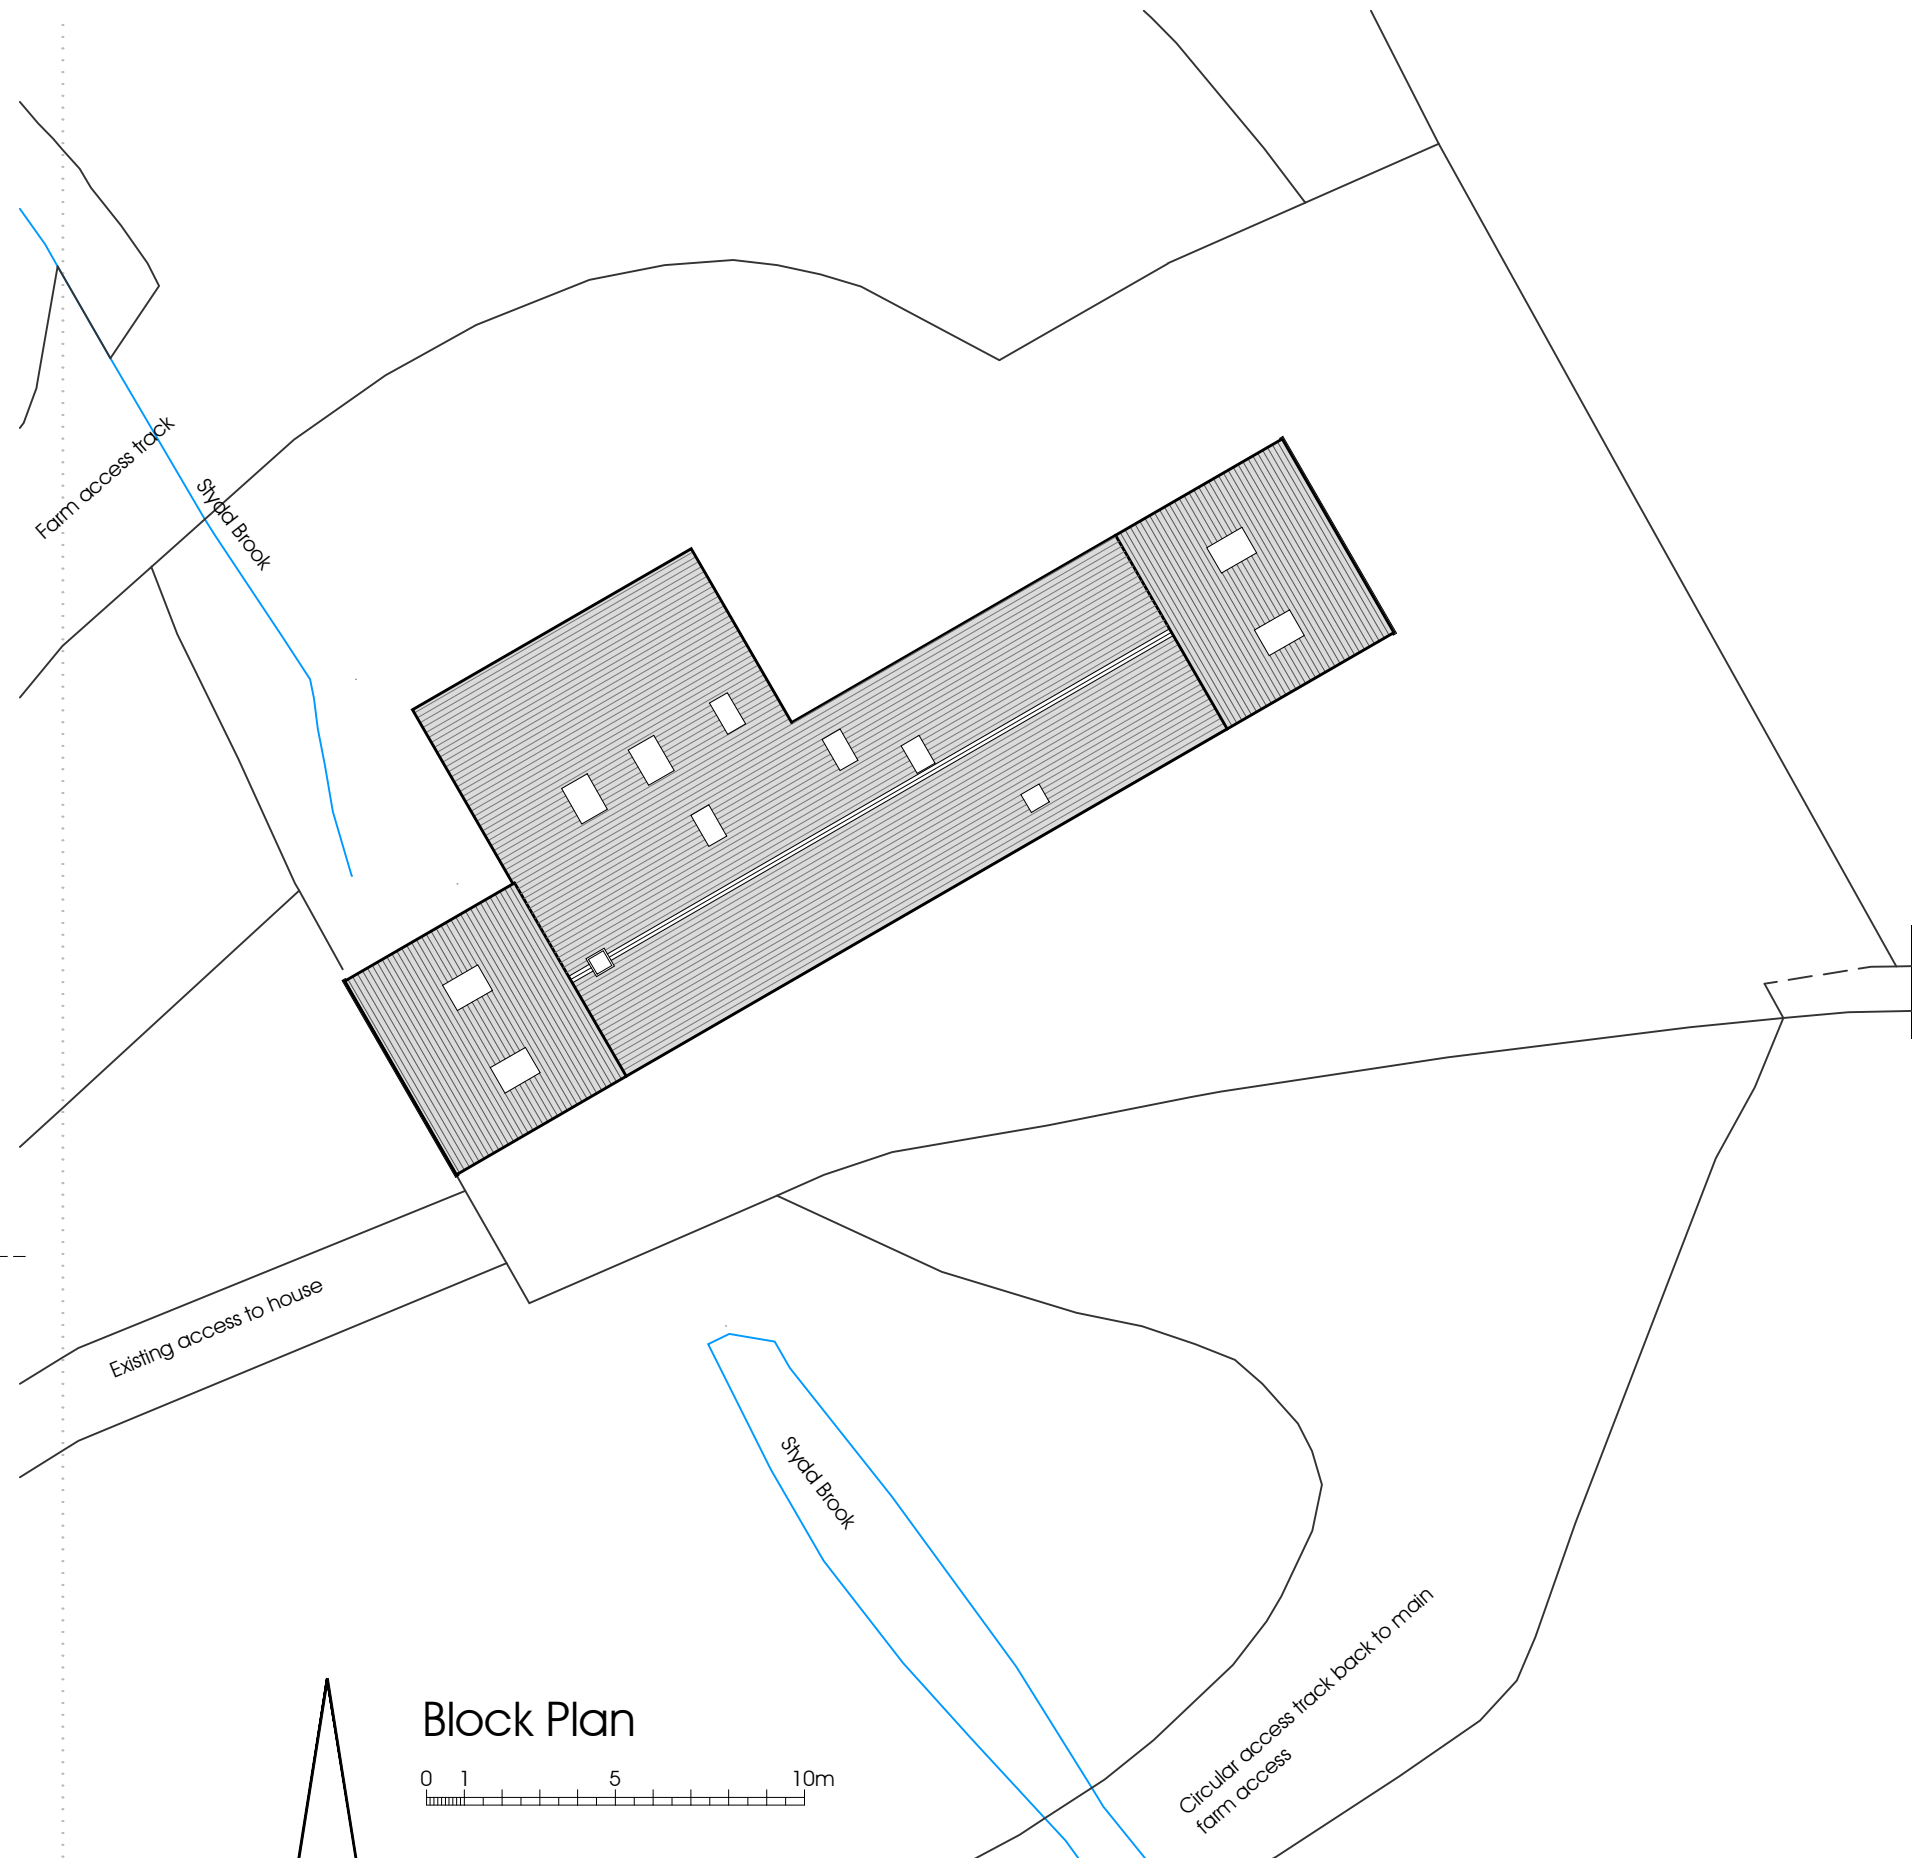

Block Plan

PGB Architectural Services LTD

Lily Cottage
12 Glen Avenue
Knowle Green
Preston
PR3 2ZQ

m. 07866 366565 t. 01254 820092 e. info@pgb-arch.com



CLIENT
Mr & Mrs R and T Bamber
Willow Brook Barn
Clitheroe Road
Dutton; PR3 2YT

PAPER SIZE A3
DATE Aug 2010

PROJECT
Rear Extension
and internal Alterations

JOB NO. 2524
SCALE 1:100; 1:200

DRAWING TITLE
Section A . . A
Elevations SW & NE
Block Plan

DRAWING NO. 06
REVISION A