




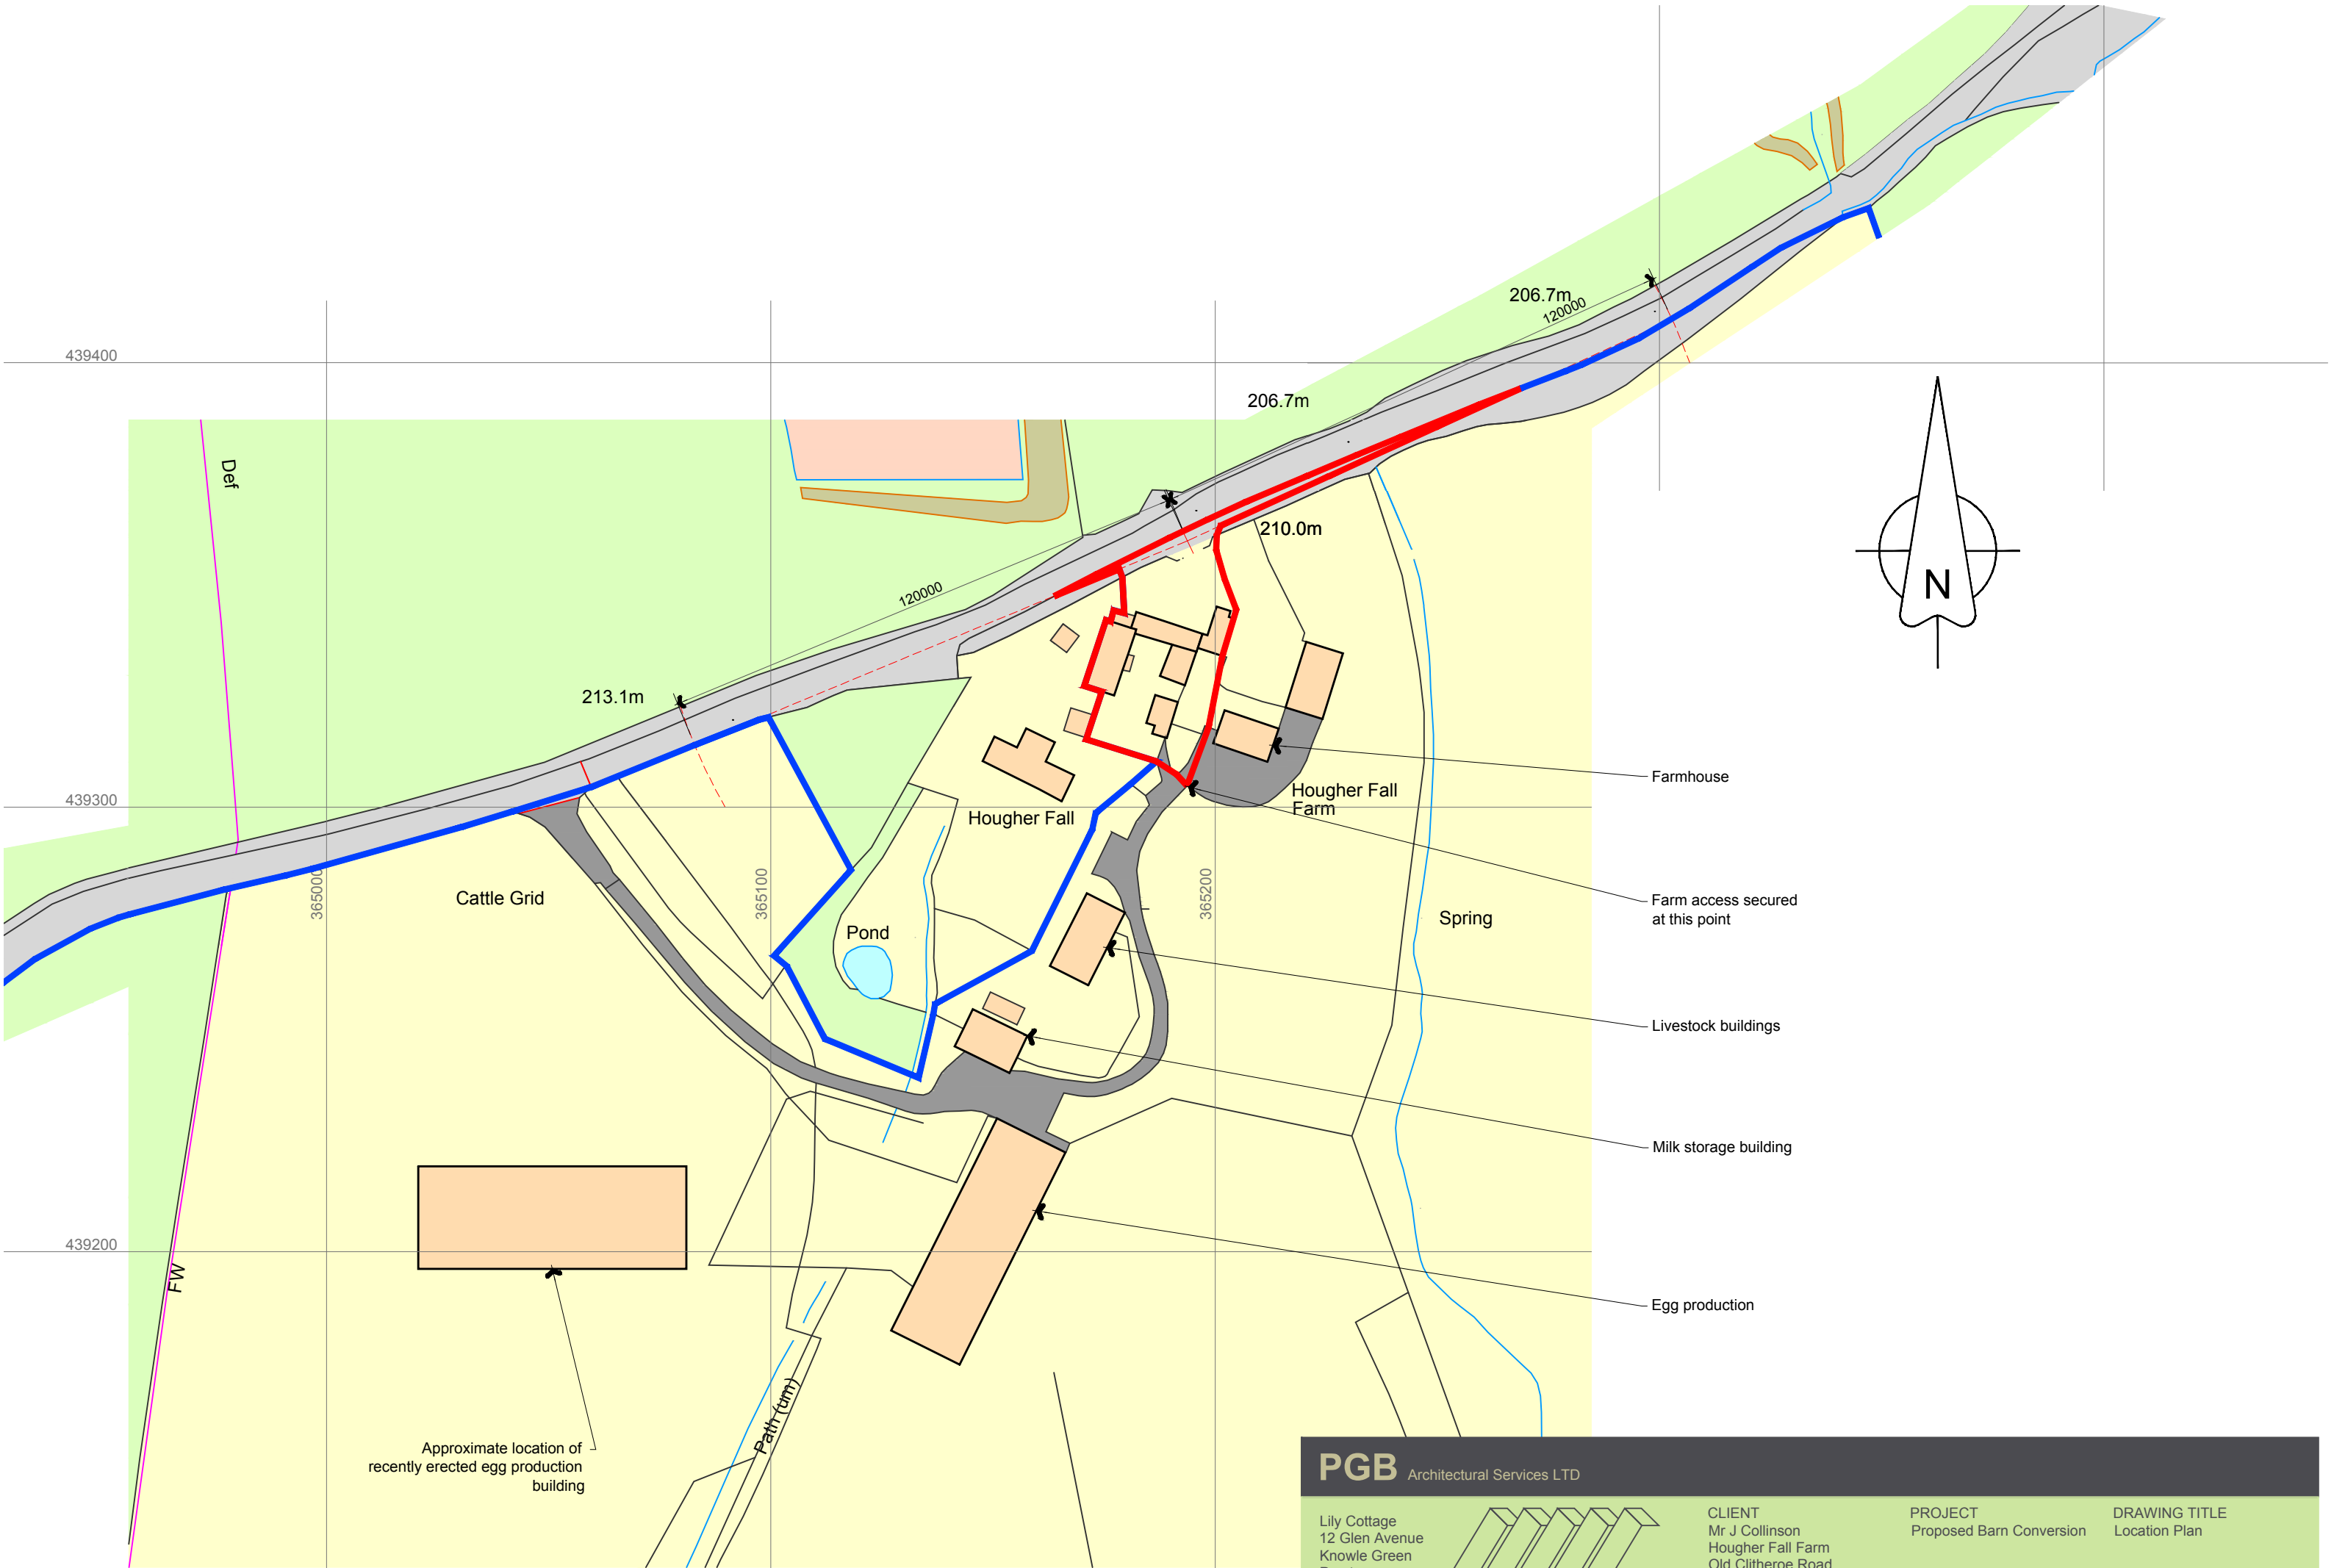

Ordnance Survey, (c) Crown Copyright 2010. All rights reserved. Licence number 100020449

 

PGB Architectural Services LTD

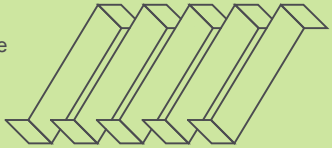

Lily Cottage
12 Glen Avenue
Knowle Green
Preston
PR3 2ZQ

m. 07866 366565 t. 01254 820092 e. info@pgb-arch.com

CLIENT
Mr J Collinson
Hougher Fall Farm
Old Clitheroe Road
Dutton PR3 2YU

PAPER SIZE A3
DATE 06/2011

PROJECT
Proposed Barn Conversion

JOB NO. 2536
SCALE 1:1250


DRAWING TITLE
Location Plan

DRAWING NO. 200
REVISION -

PGB

Architectural Services LTD

Clay Cottages
12 Glen Avenue
Knowle Green
Preston
PR3 2ZQ

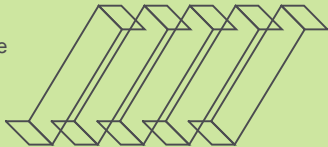

CLIENT
Mr Collinson
Hougher Fall Farm
Old Clithereoe Road
Ribchester PR3 2YU

PAPER SIZE A3
DATE May 10


m. 07866 366565 t. 01254 820092 e. info@pgb-arch.com


PROJECT
Barn Conversion

JOB NO. 2536
SCALE 1:100


DRAWING TITLE
Plans as Existing
Floor plans

DRAWING NO. 01
REVISION .

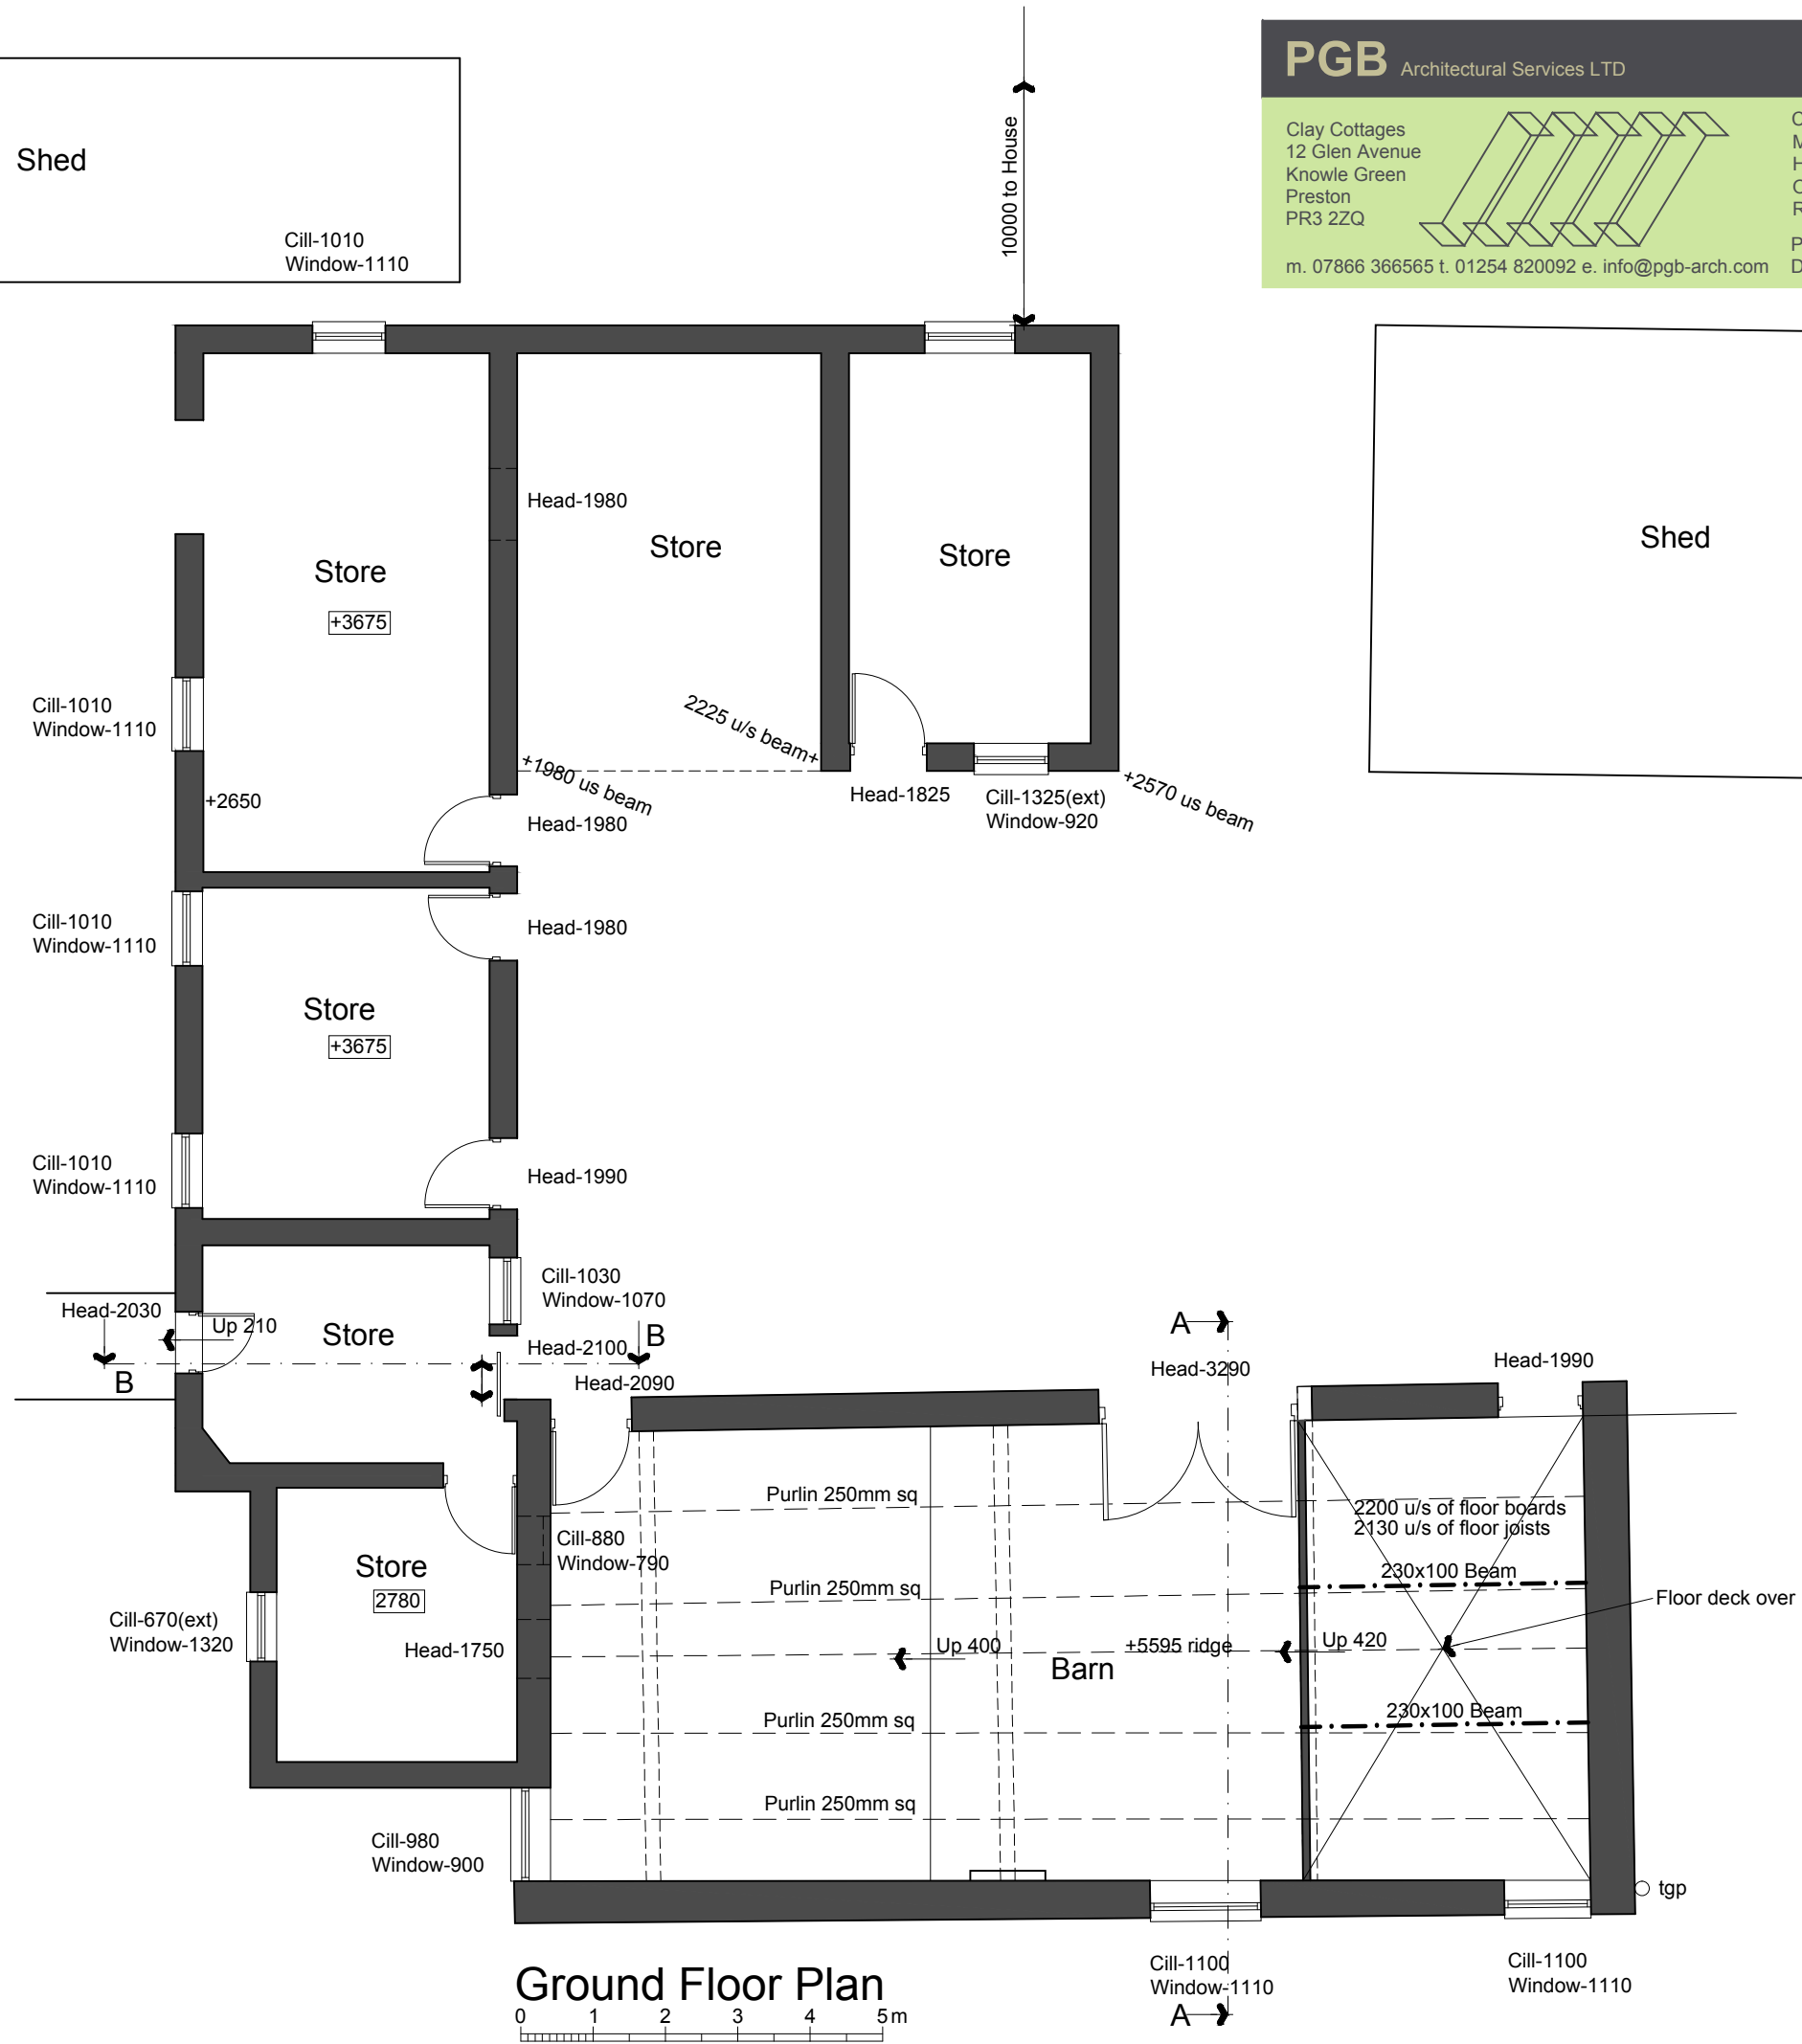


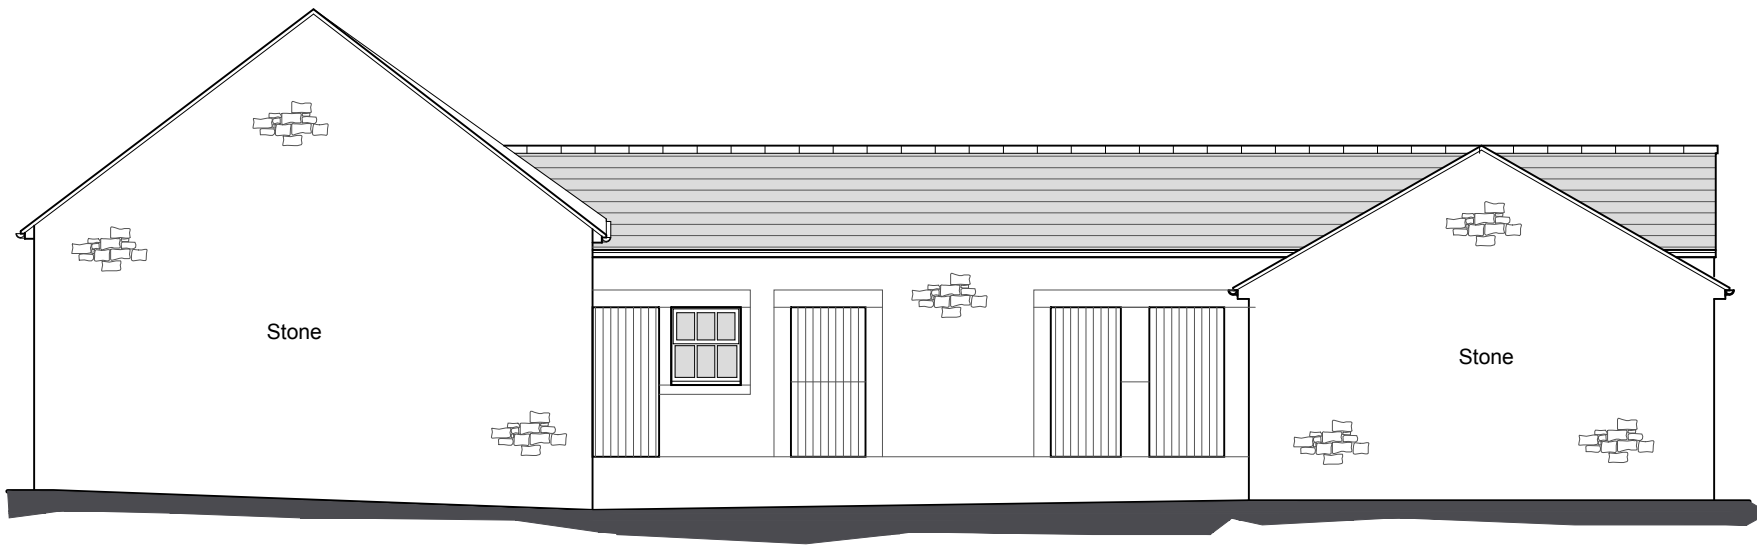


Front Elevation

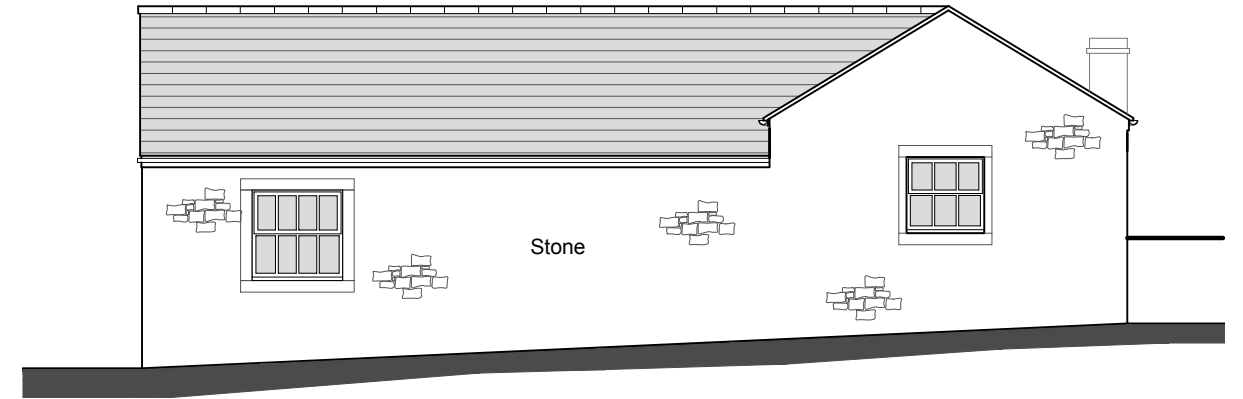

Side Elevation

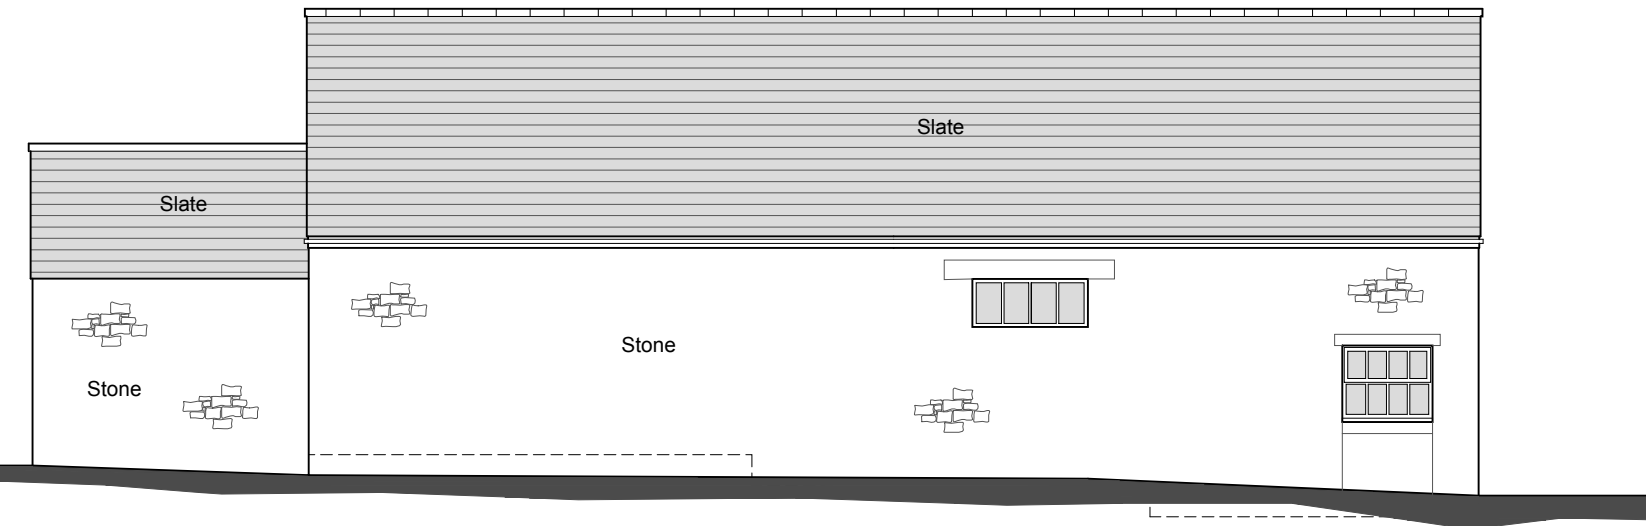

Side Elevation

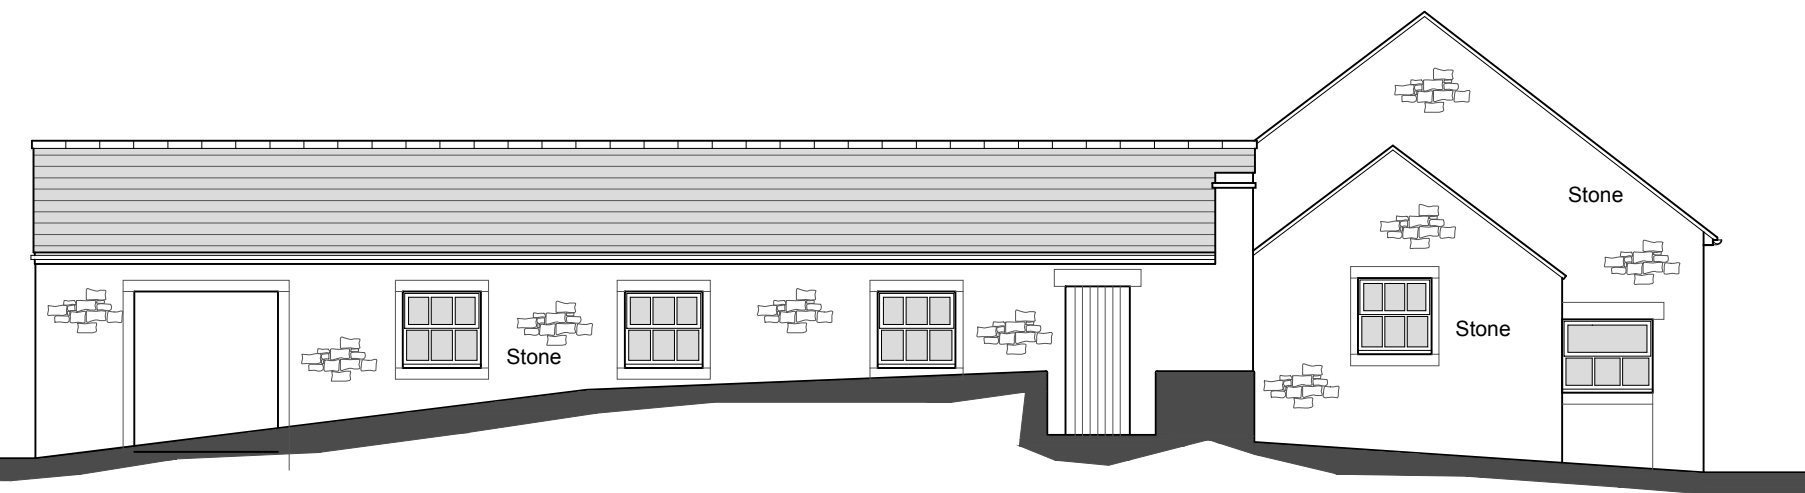

Rear Elevation

PGB Architectural Services LTD

Clay Cottages
12 Glen Avenue
Knowle Green
Preston
PR3 2ZQ



m. 07866 366565 t. 01254 820092 e. info@pgb-arch.com

CLIENT
Mr Collinson
Hougher Fall Farm
Old Clitheroe Road
Ribchester PR5 2YU


PAPER SIZE A3
DATE May 10

PROJECT
Barn Conversion

JOB NO. 2536
SCALE 1:100

DRAWING TITLE
Plans as Existing
Elevations


DRAWING NO. 02
REVISION .

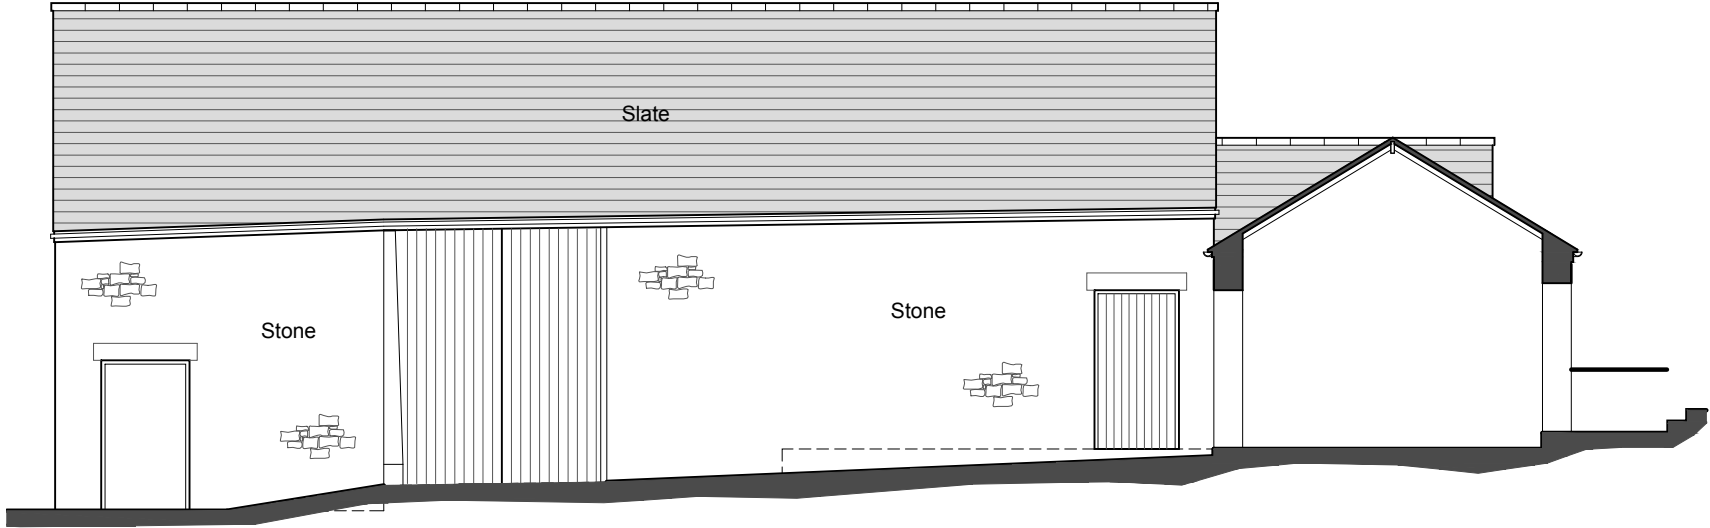

Court yard Elevation






Court yard Elevation

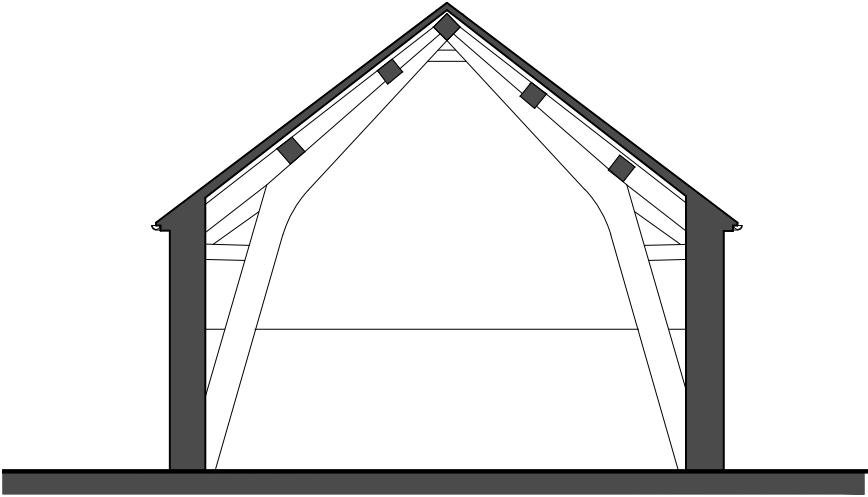

Section A - A
0 1 2 3 4 5m

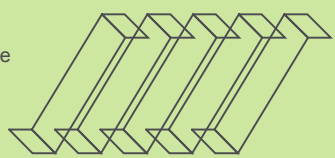


PGB Architectural Services LTD			
Lily Cottage 12 Glen Avenue Knowle Green Preston PR3 2ZQ m. 07866 366565 t. 01254 820092 e. info@pgb-arch.com		CLIENT Mr Collinson Hougher Fall Farm Old Clitheroe Road Ribchester PR3 2YU PAPER SIZE A3 DATE 07/2010	PROJECT Barn Conversion Hougher Fall Farm Old Clitheroe Road JOB NO. 2536 SCALE 1:100 DRAWING NO. 04 REVISION

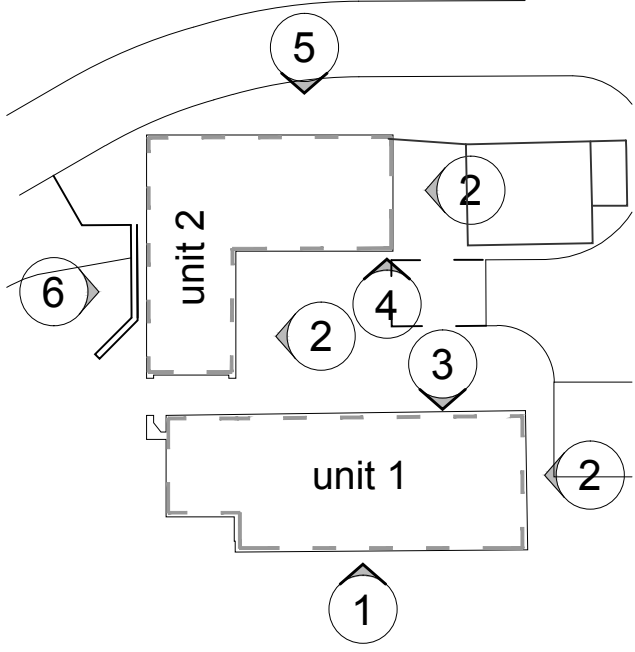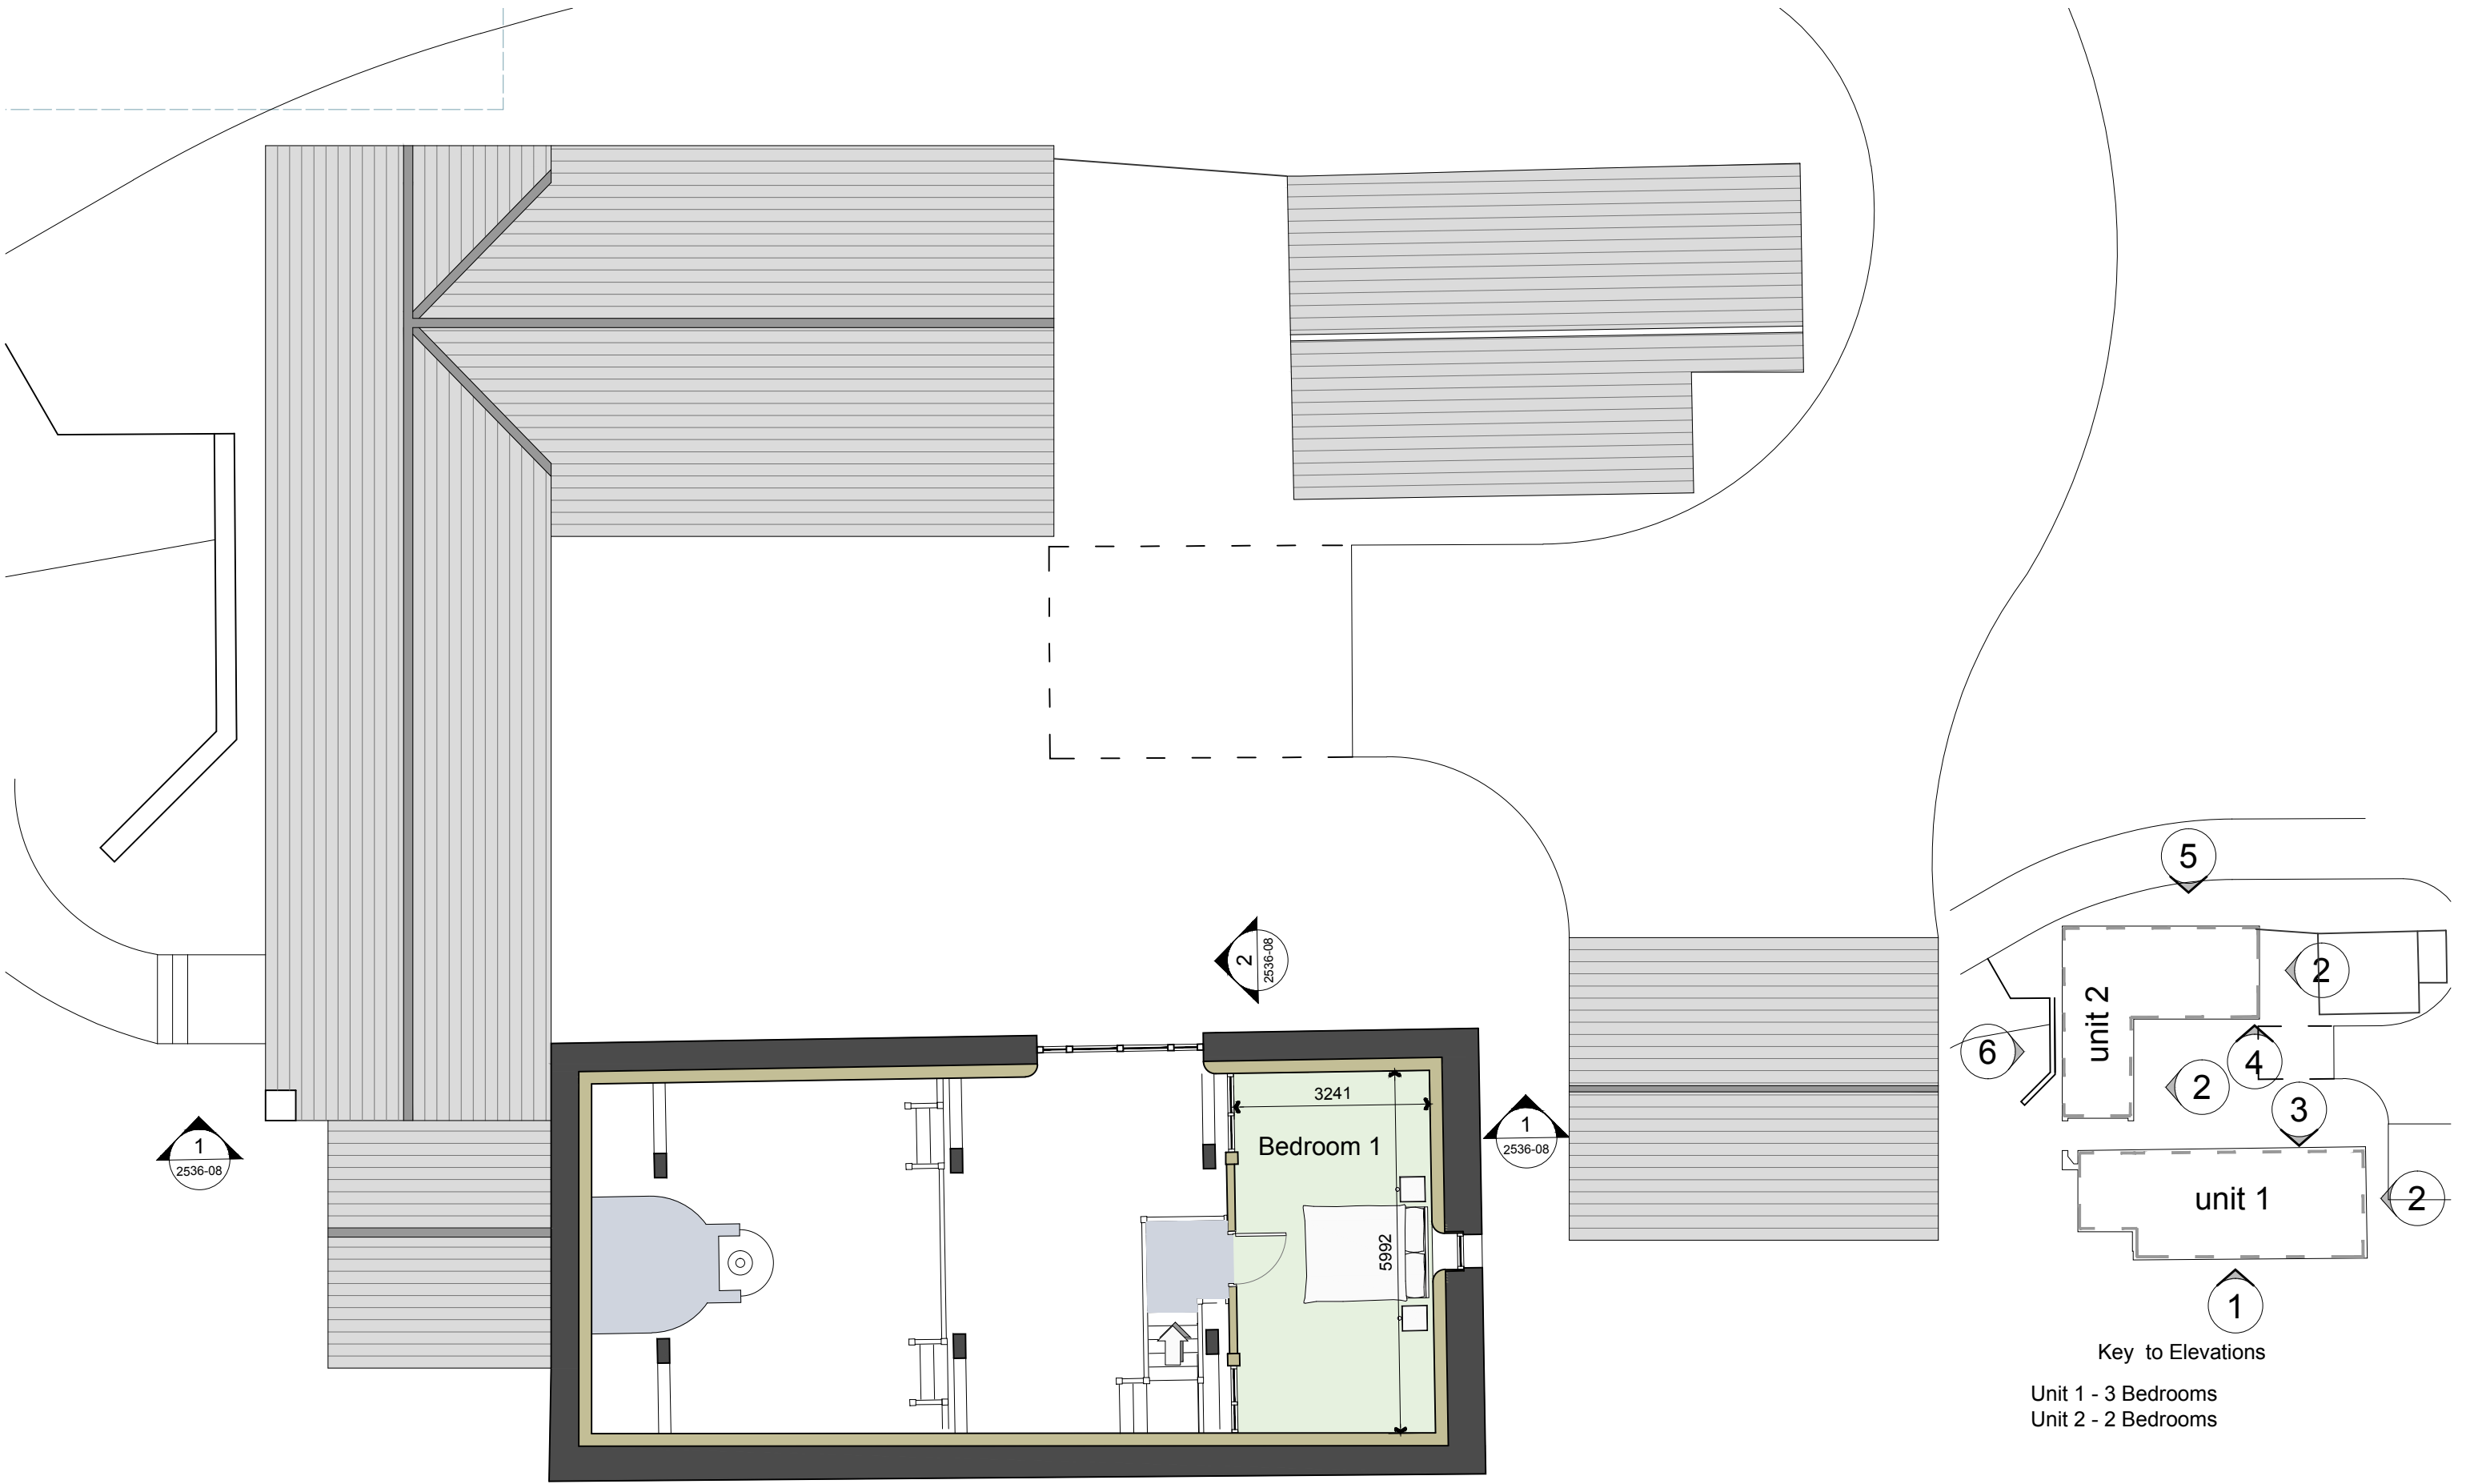

Key to Elevations
Unit 1 - 3 Bedrooms
Unit 2 - 2 Bedrooms

First Floor Plan

 

PGB Architectural Services LTD

Lily Cottage
12 Glen Avenue
Knowle Green
Preston
PR3 2ZQ

m. 07866 366565 t. 01254 820092 e. info@pgb-arch.com

CLIENT
Mr Collinson
Hougher Fall Farm
Old Clitheroe Road
Ribchester PR3 2YU


PAPER SIZE A3
DATE 07/2010

PROJECT
Barn Conversion
Hougher Fall Farm
Old Clitheroe Road


JOB NO. 2536
SCALE 1:100

DRAWING TITLE
First Floor Plan

DRAWING NO. 05
REVISION .

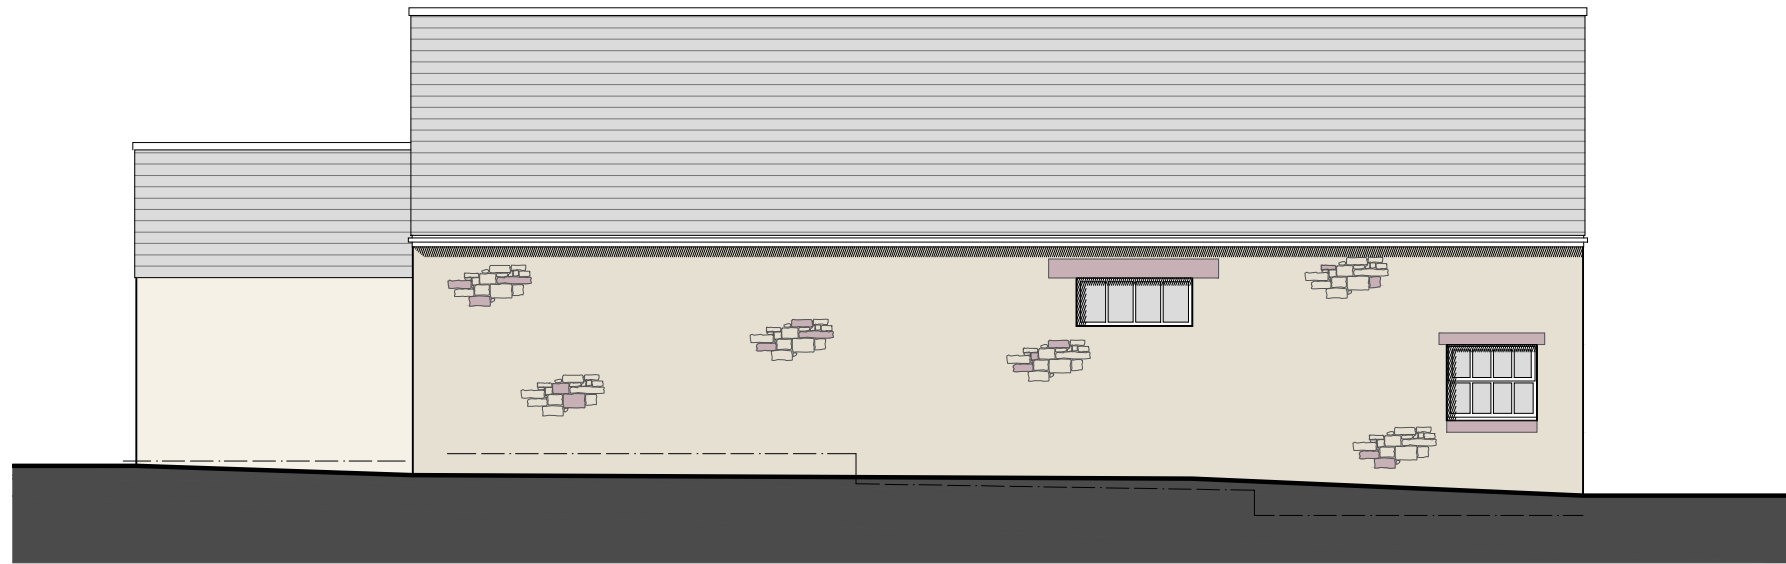


1 Elevation 1

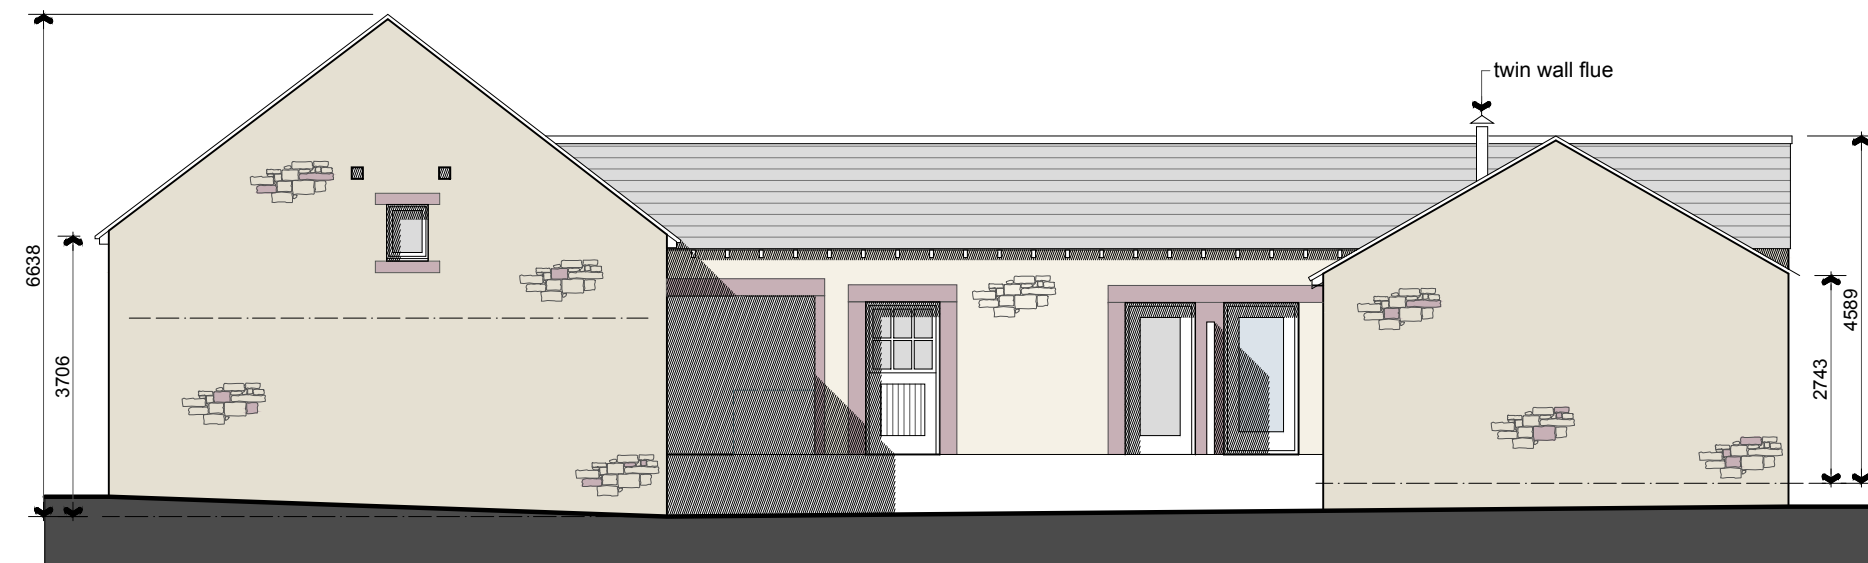

2 Elevation 2



3 Elevation 3

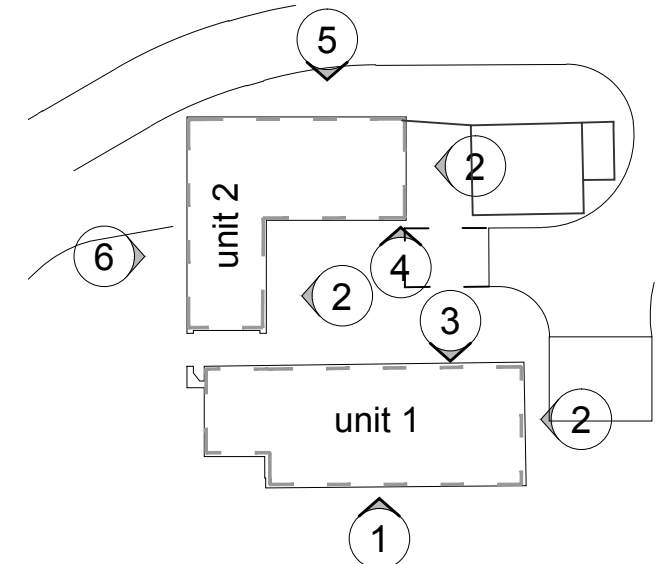

Key to Elevations

PGB Architectural Services LTD

Lily Cottage
12 Glen Avenue
Knowle Green
Preston
PR3 2ZQ



m. 07866 366565 t. 01254 820092 e. info@pgb-arch.com

CLIENT
Mr Collinson
Hougher Fall Farm
Old Clitheroe Road
Ribchester PR3 2YU


PAPER SIZE A3
DATE 07/2010

PROJECT
Barn Conversion
Hougher Fall Farm
Old Clitheroe Road


JOB NO. 2536
SCALE 1:100

DRAWING TITLE
Elevations 1 - 3


DRAWING NO. 06
REVISION

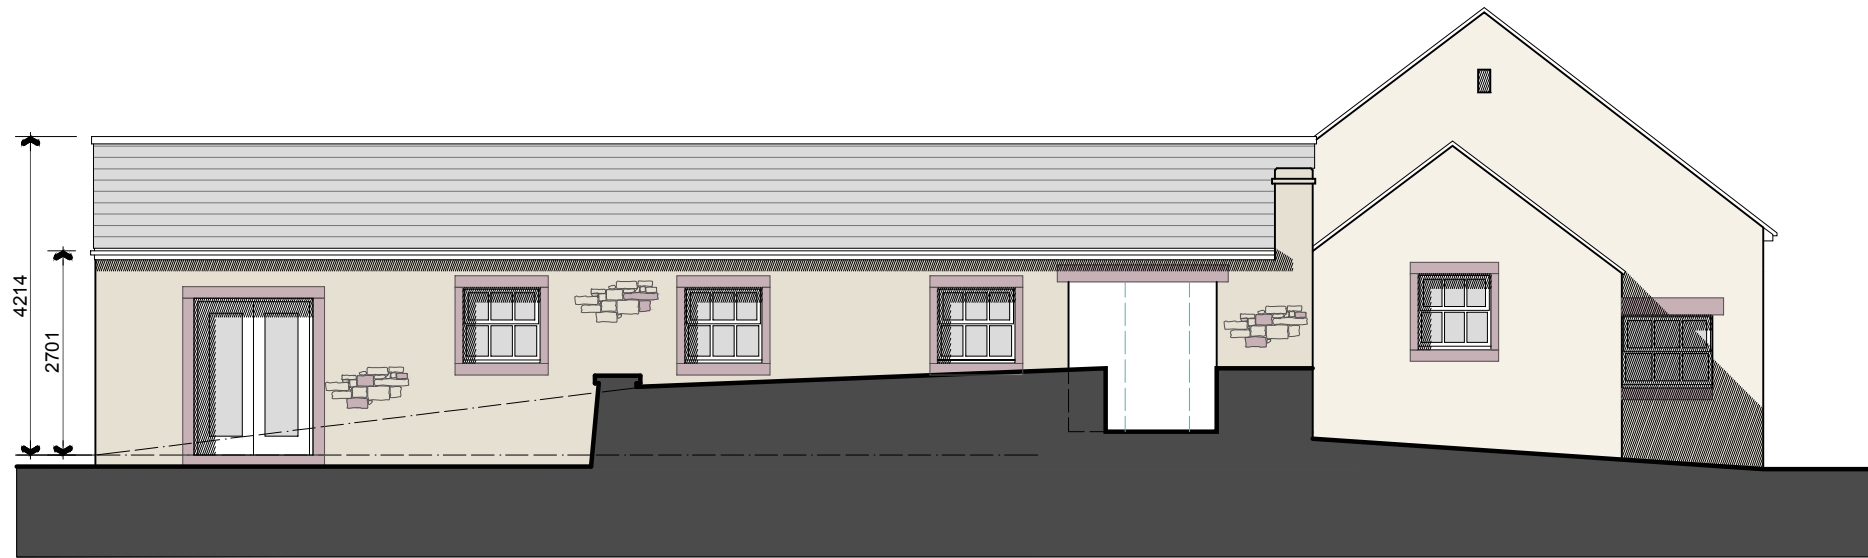


6 Elevation 6

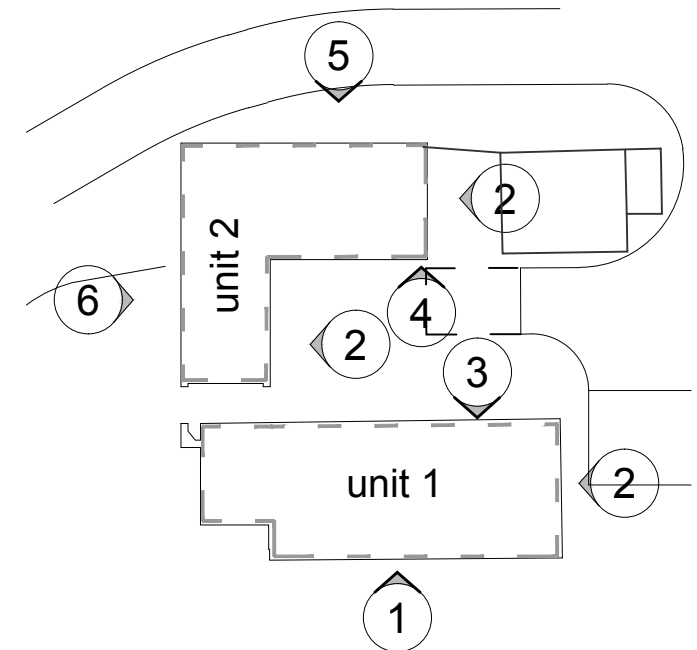

Key to Elevations

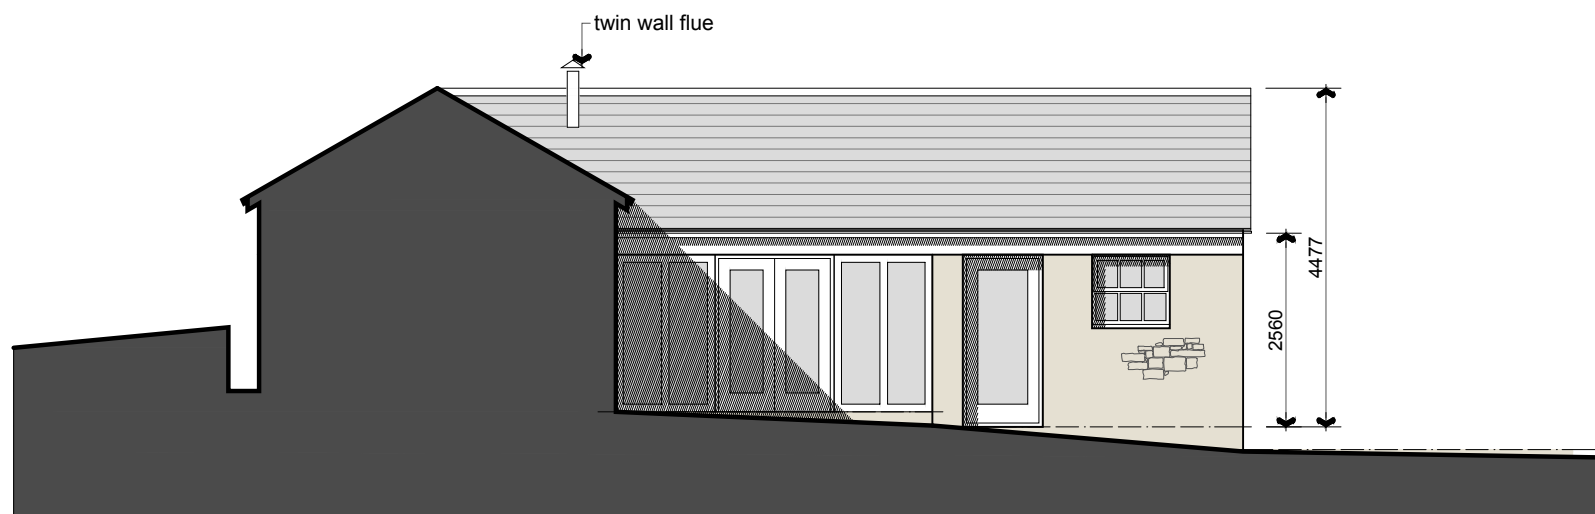


4 Elevation 4

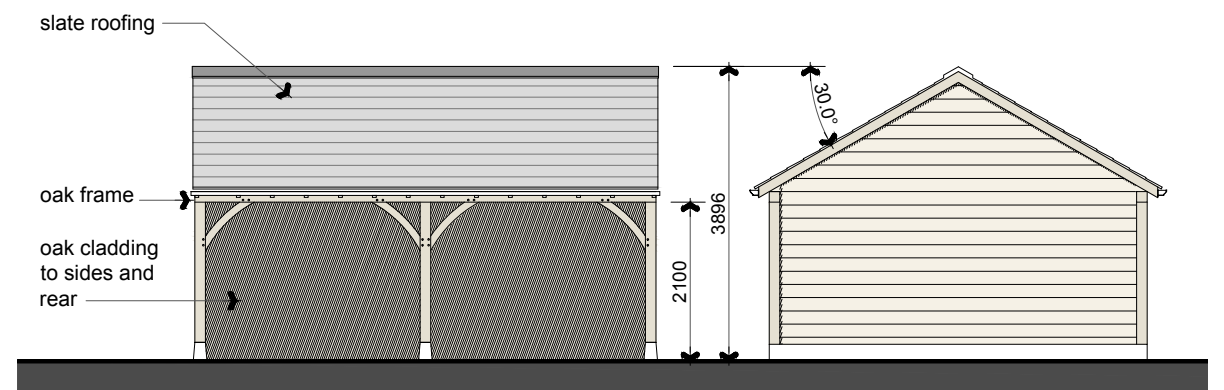


Garage Front

Garage Side

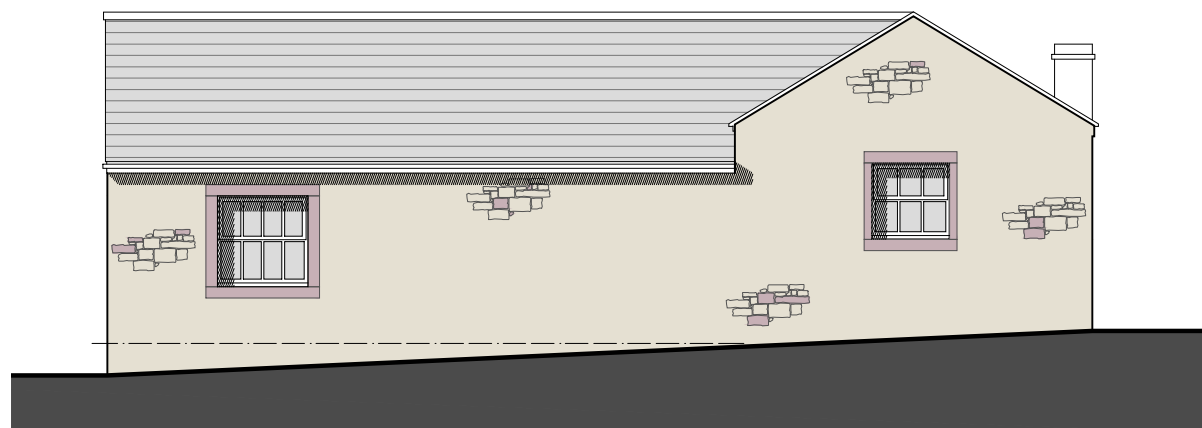

5 Elevation 5

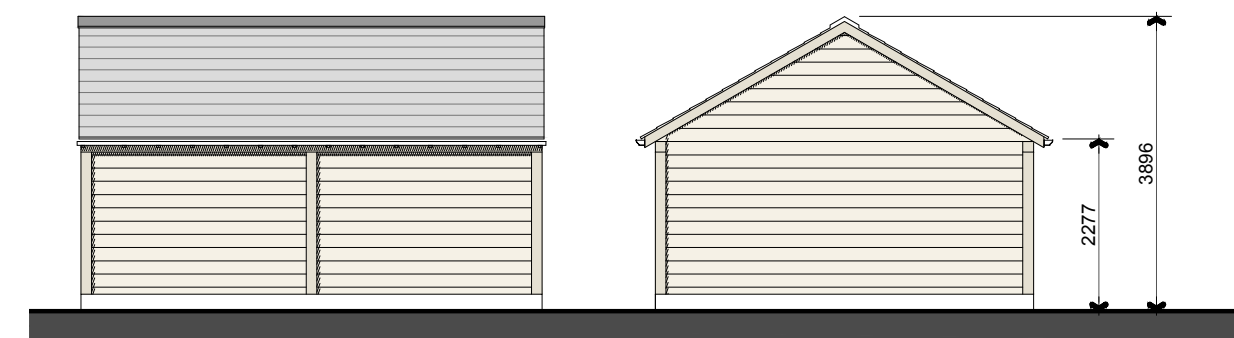

Garage Rear

Garage Side

PGB Architectural Services LTD

Lily Cottage
12 Glen Avenue
Knowle Green
Preston
PR3 2ZQ



m. 07866 366565 t. 01254 820092 e. info@pgb-arch.com

CLIENT
Mr Collinson
Hougher Fall Farm
Old Clitheroe Road
Ribchester PR3 2YU





PAPER SIZE A3
DATE 07/2010


PROJECT
Barn Conversion
Hougher Fall Farm
Old Clitheroe Road

JOB NO. 2536
SCALE 1:100

DRAWING TITLE
Elevations 4 - 6
And Garage

DRAWING NO. 07
REVISION .

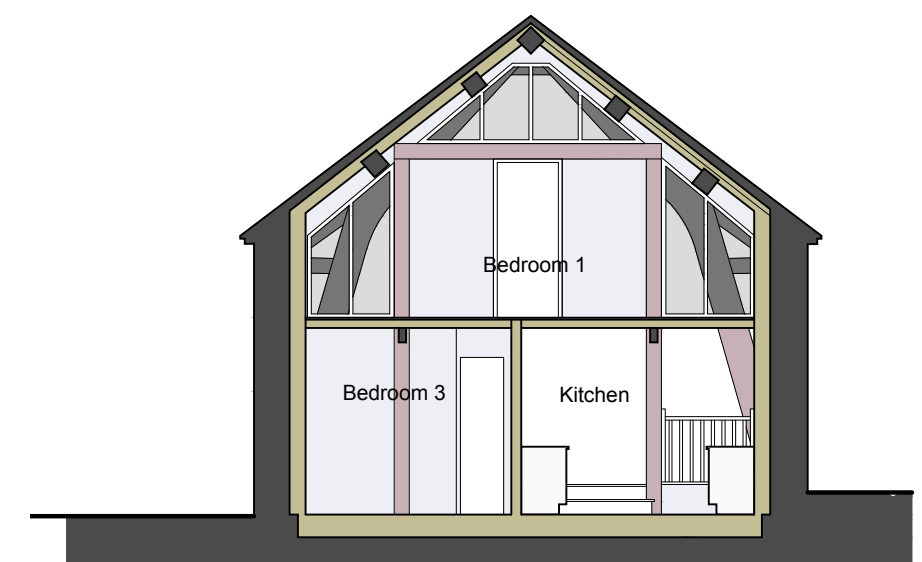 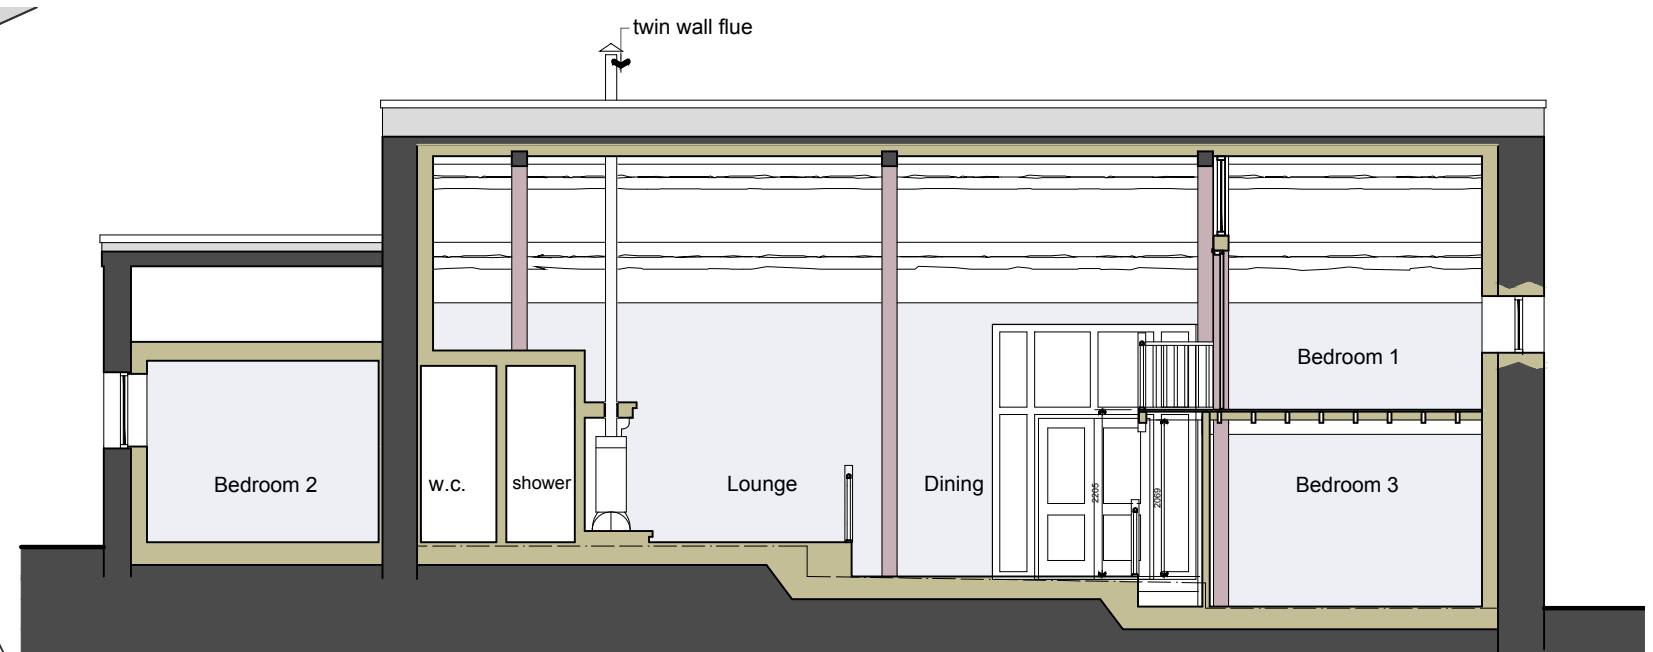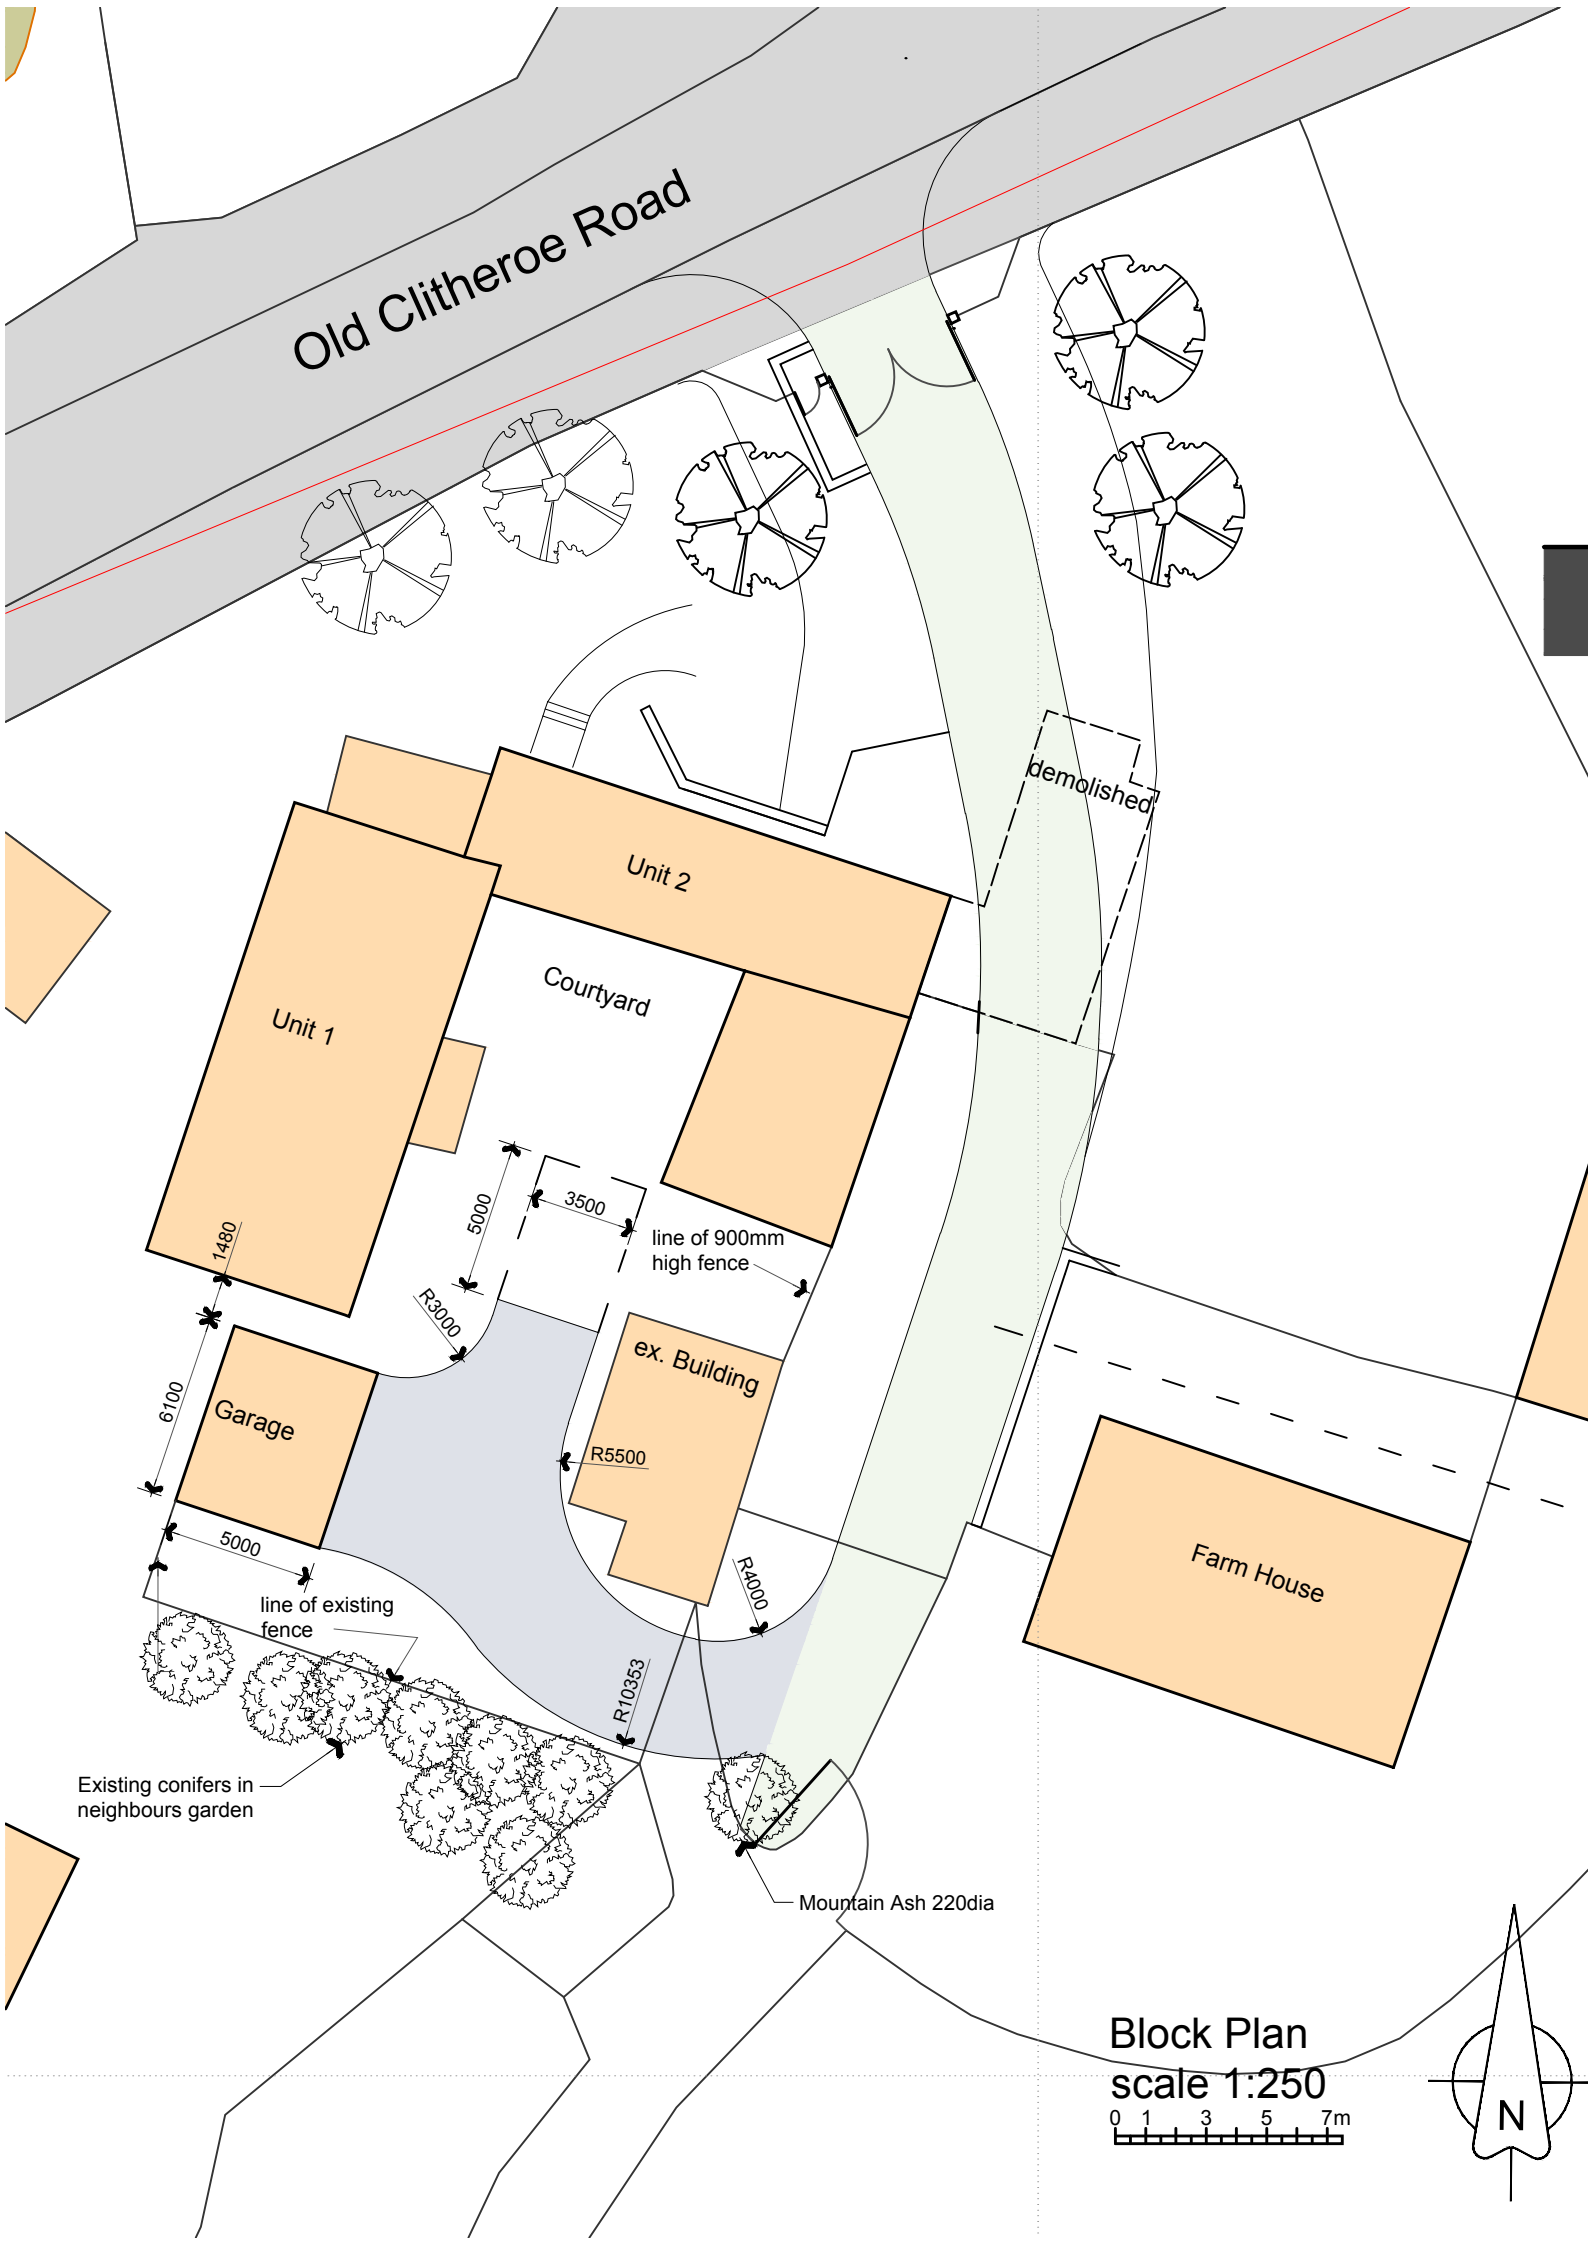

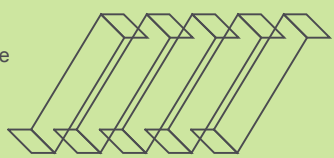PGB Architectural Services LTD				
Lily Cottage 12 Glen Avenue Knowle Green Preston PR3 2ZQ		CLIENT Mr Collinson Hougher Fall Farm Old Clitheroe Road Ribchester PR3 2YU	PROJECT Barn Conversion Hougher Fall Farm Old Clitheroe Road	DRAWING TITLE Sections and Block Plan
		PAPER SIZE A3	JOB NO. 2536	DRAWING NO. 08
		DATE 07/2010	SCALE 1:100 & 1:250	REVISION
m. 07866 366565 t. 01254 820092 e. info@pgb-arch.com				