



Hurst Green

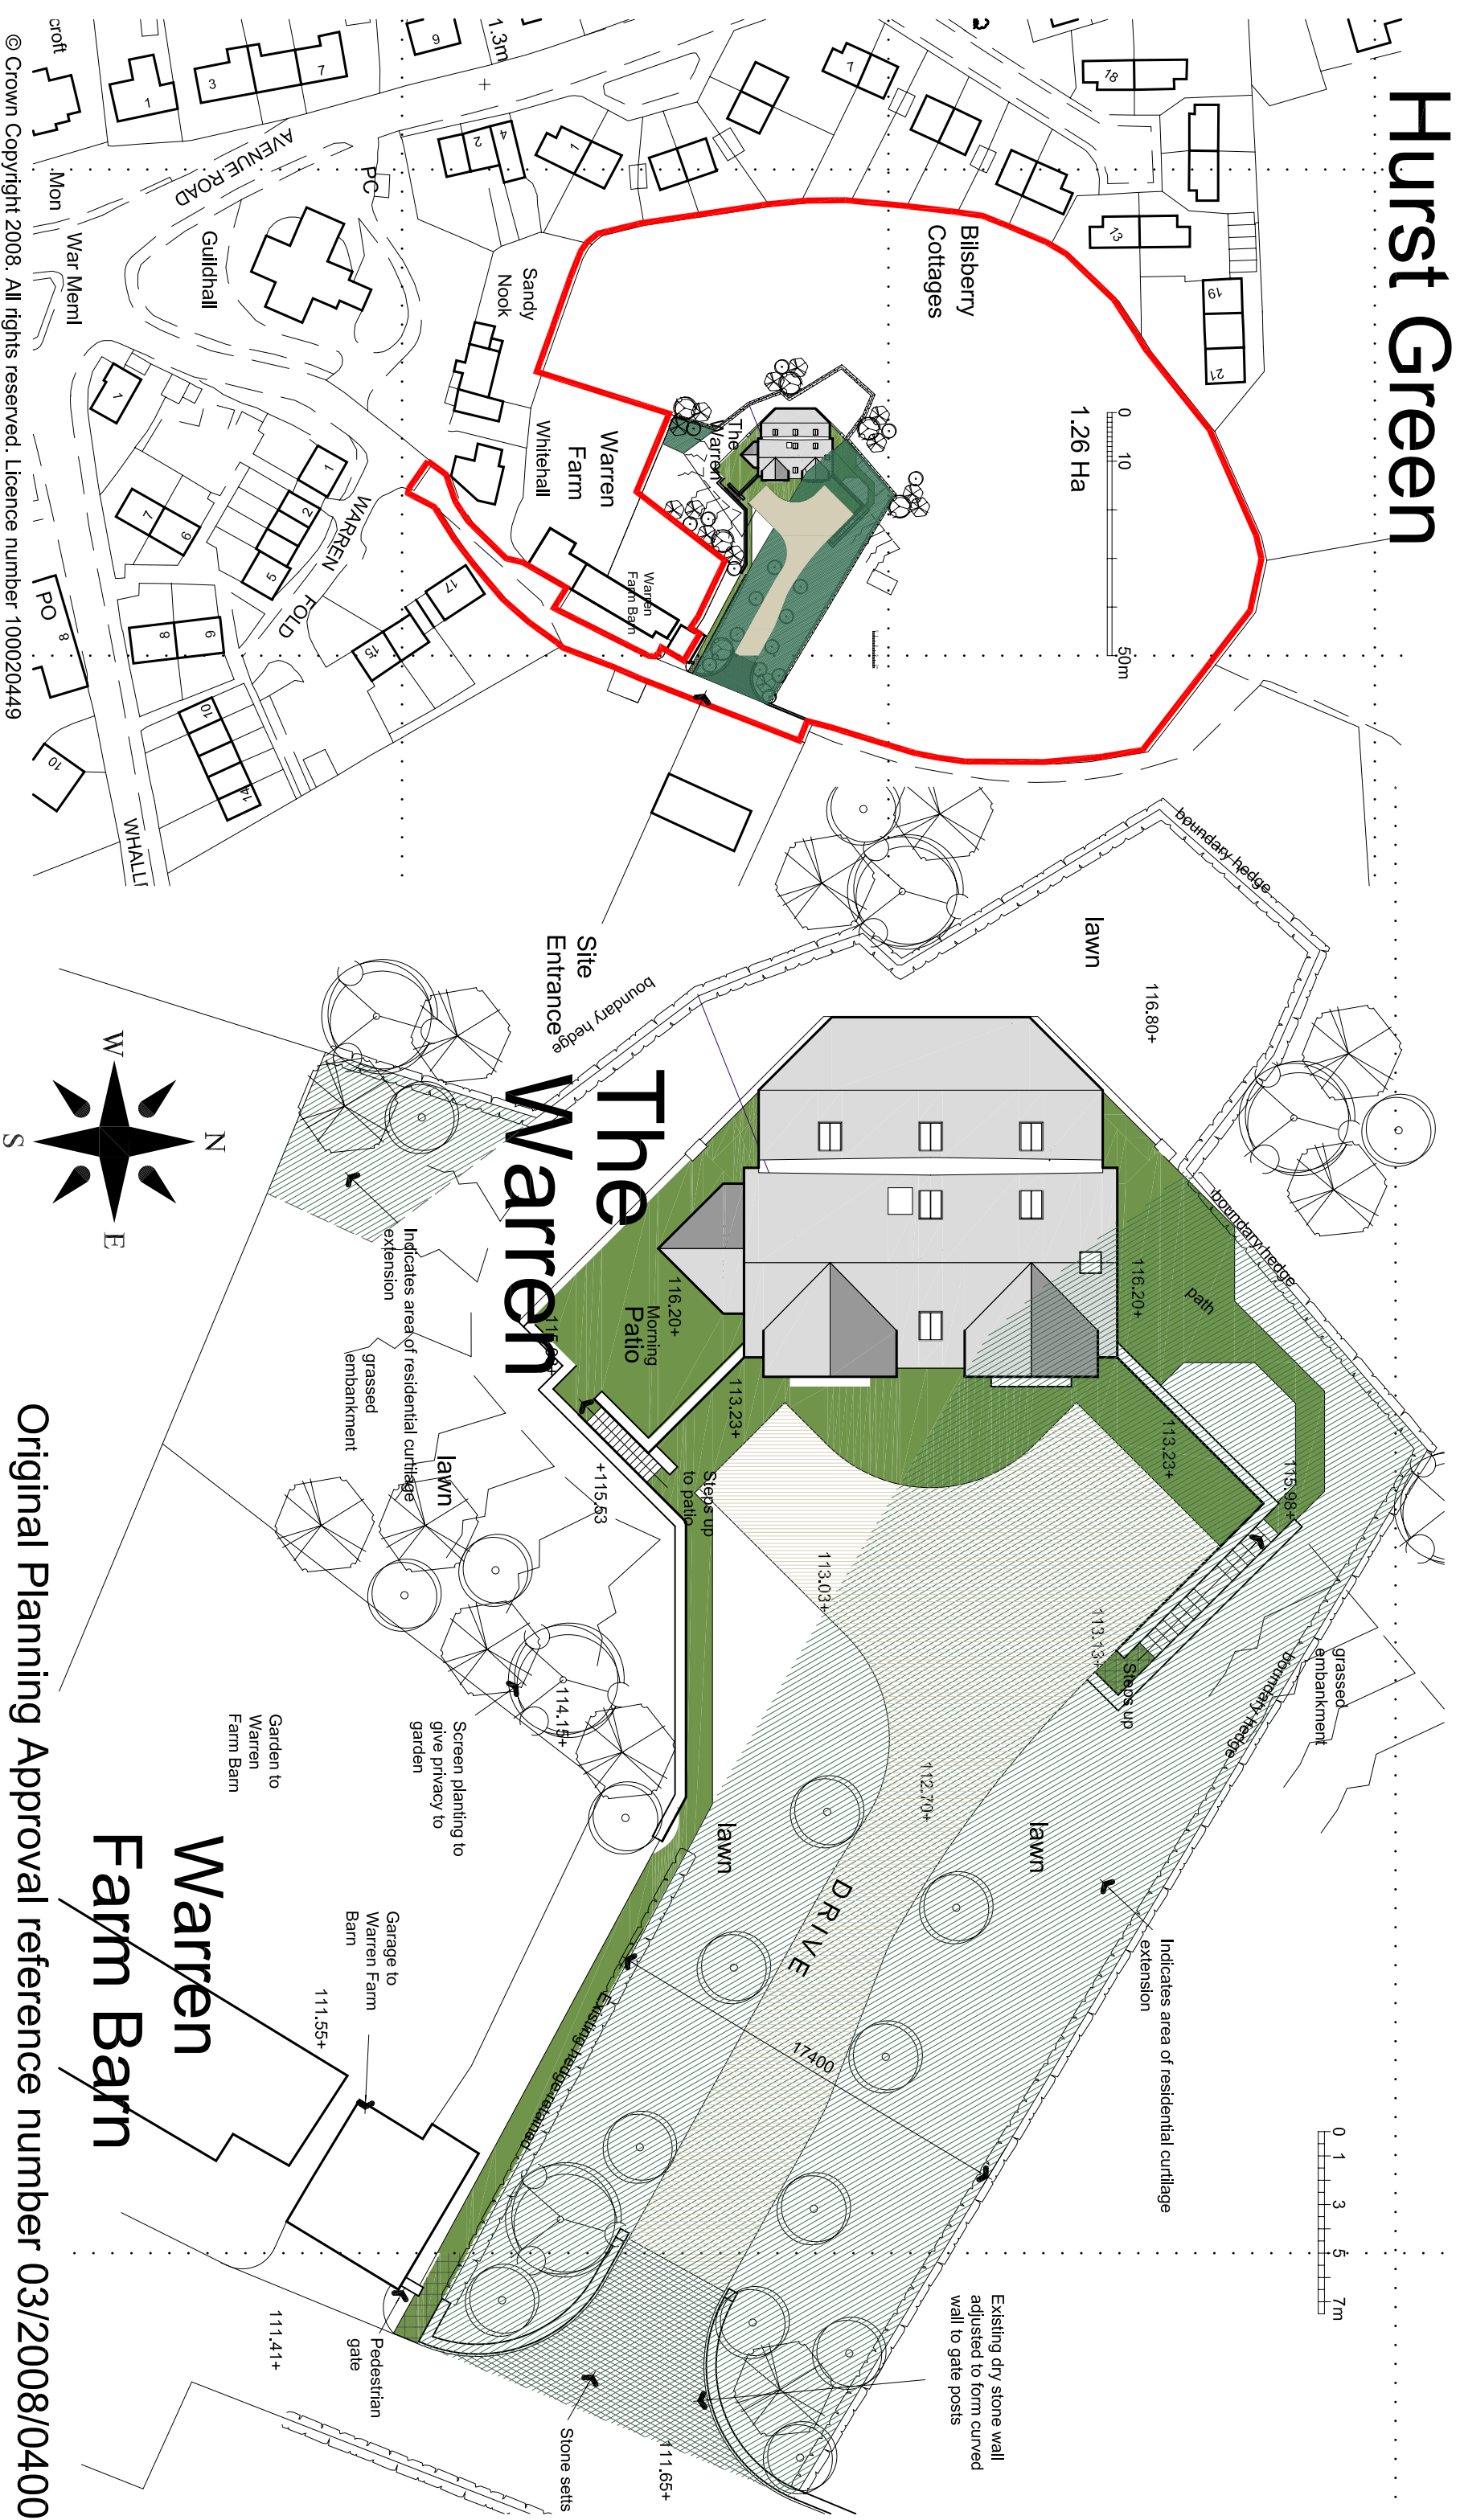

Lily Cottage
12 Glen Avenue
Knowle Green
Preston
PR3 2ZQ

m. 07866 366565 t. 01254 820092 e. info@pgb-arch.com

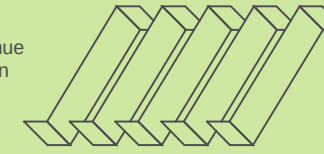

CLIENT
Mr & Mrs Quinn

PAPER SIZE A3
DATE 02/11

PROJECT
First Floor Extension
The Warren
Hurst Green BB7 9QH

JOB NO. 2547
SCALE 1:100

DRAWING TITLE
Basement Plan

DRAWING NO. 11
REVISION



Lily Cottage
12 Glen Avenue
Knowle Green
Preston
PR3 2ZQ



m. 07866 366565 t. 01254 820092 e. info@pgb-arch.com

CLIENT
Mr & Mrs Quinn


PAPER SIZE A3
DATE 02/11

PROJECT
First Floor Extension
The Warren
Hurst Green BB7 9QH

JOB NO. 2547
SCALE 1:100


DRAWING TITLE
Ground Floor Plan

DRAWING NO. 12
REVISION

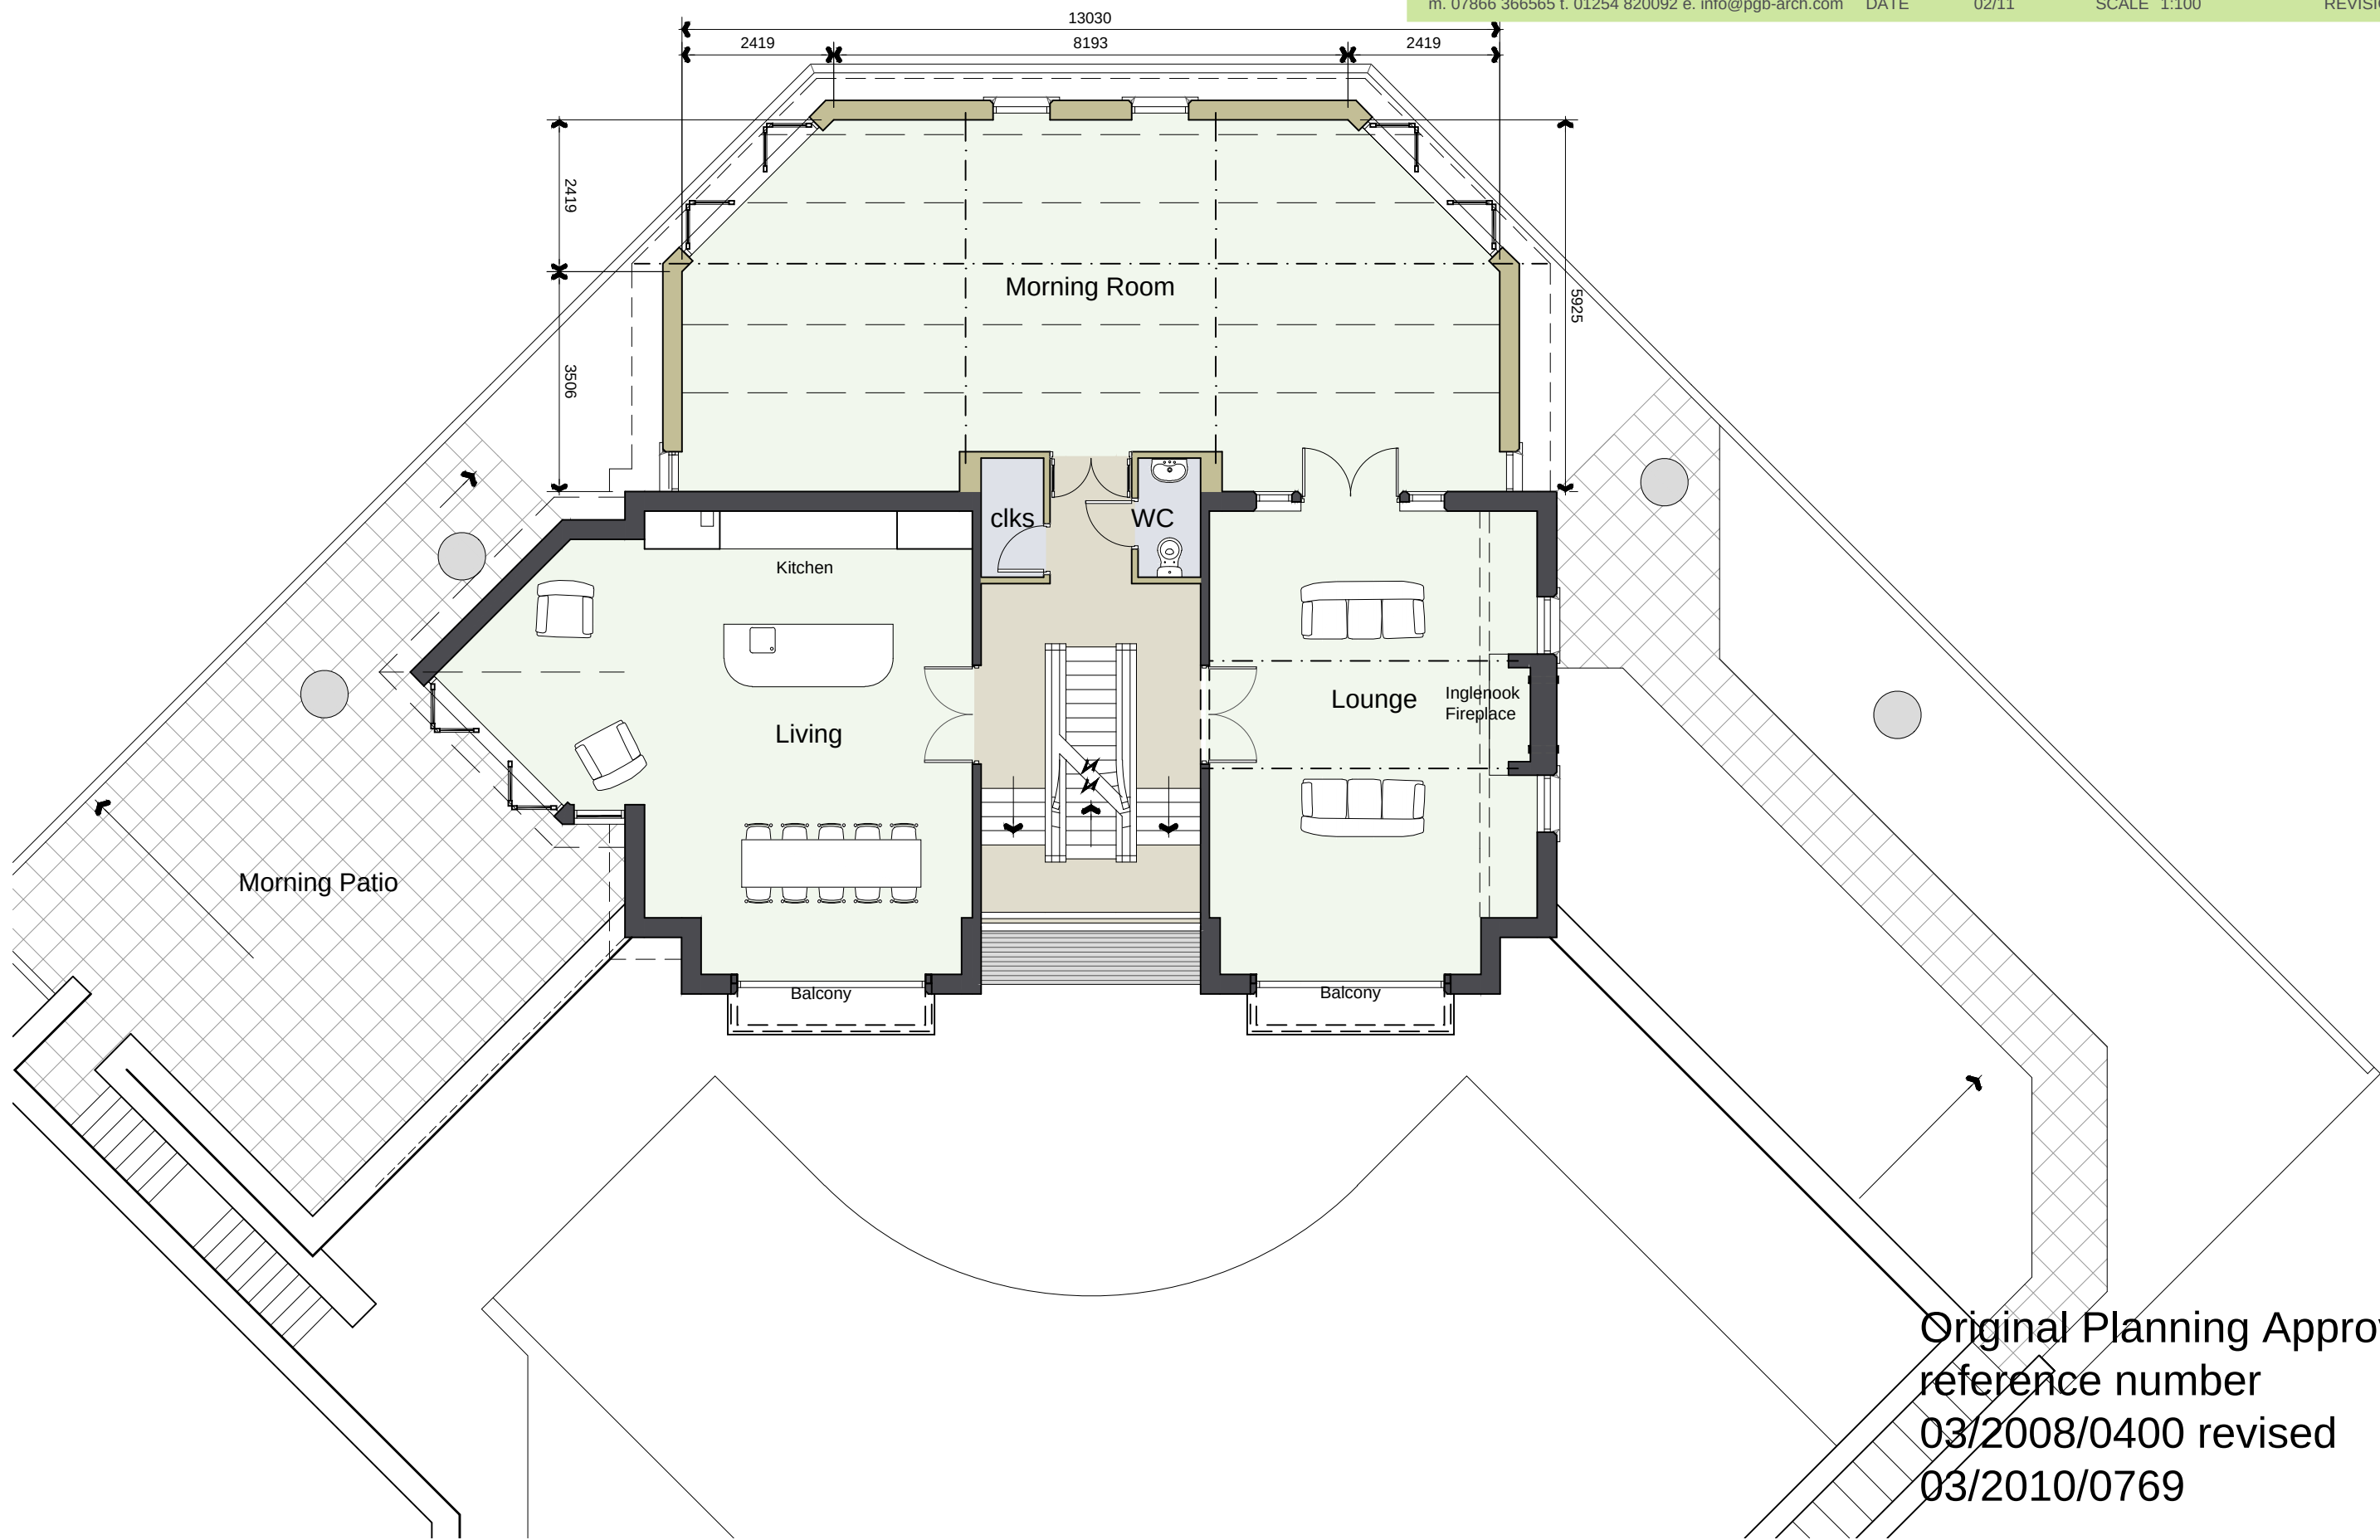

Original Planning Approval
reference number
03/2008/0400 revised
03/2010/0769

Lily Cottage
12 Glen Avenue
Knowle Green
Preston
PR3 2ZQ

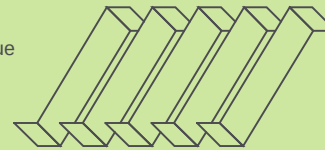

m. 07866 366565 t. 01254 820092 e. info@pgb-arch.com

CLIENT
Mr & Mrs Quinn

PAPER SIZE A3
DATE 02/11

PROJECT
First Floor Extension
The Warren
Hurst Green BB7 9QH

JOB NO. 2547
SCALE 1:100

DRAWING TITLE
First Floor Plan
& Elevations


DRAWING NO. 13
REVISION



Existing House




Extension at First Floor

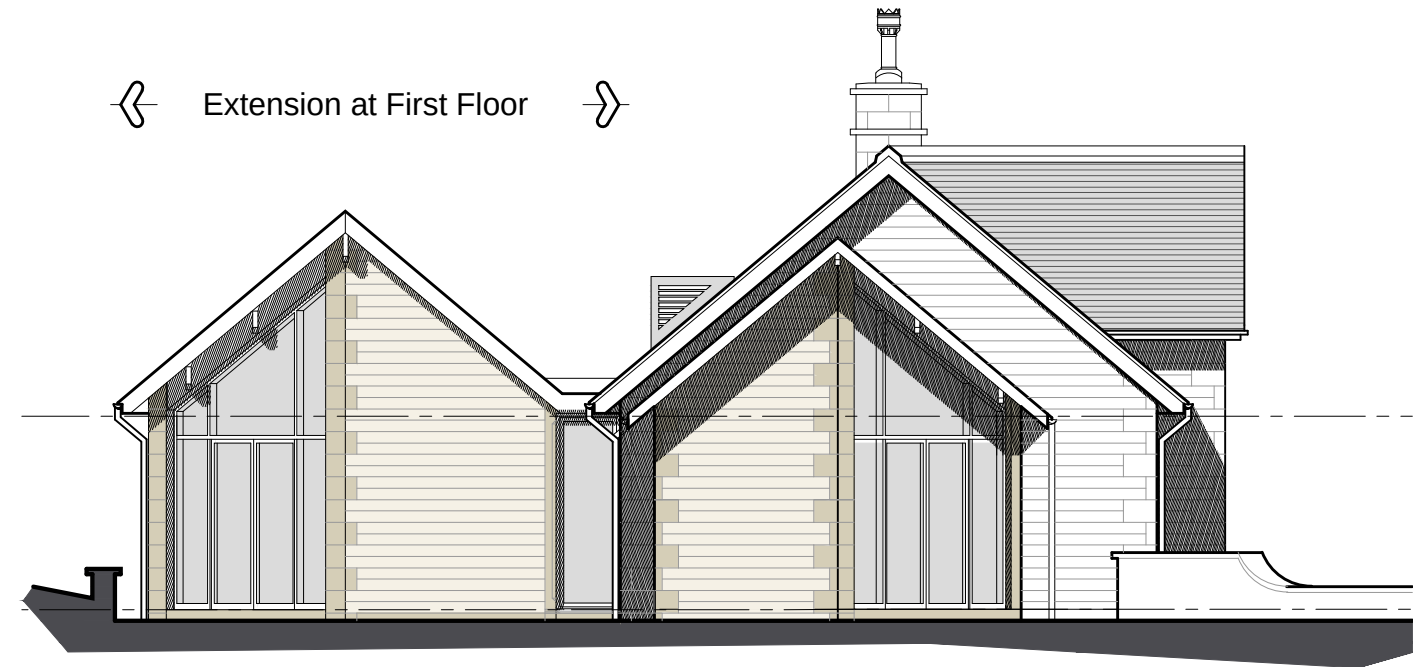

South Elevation

0 1 2 3 4 5m

First Floor Plan

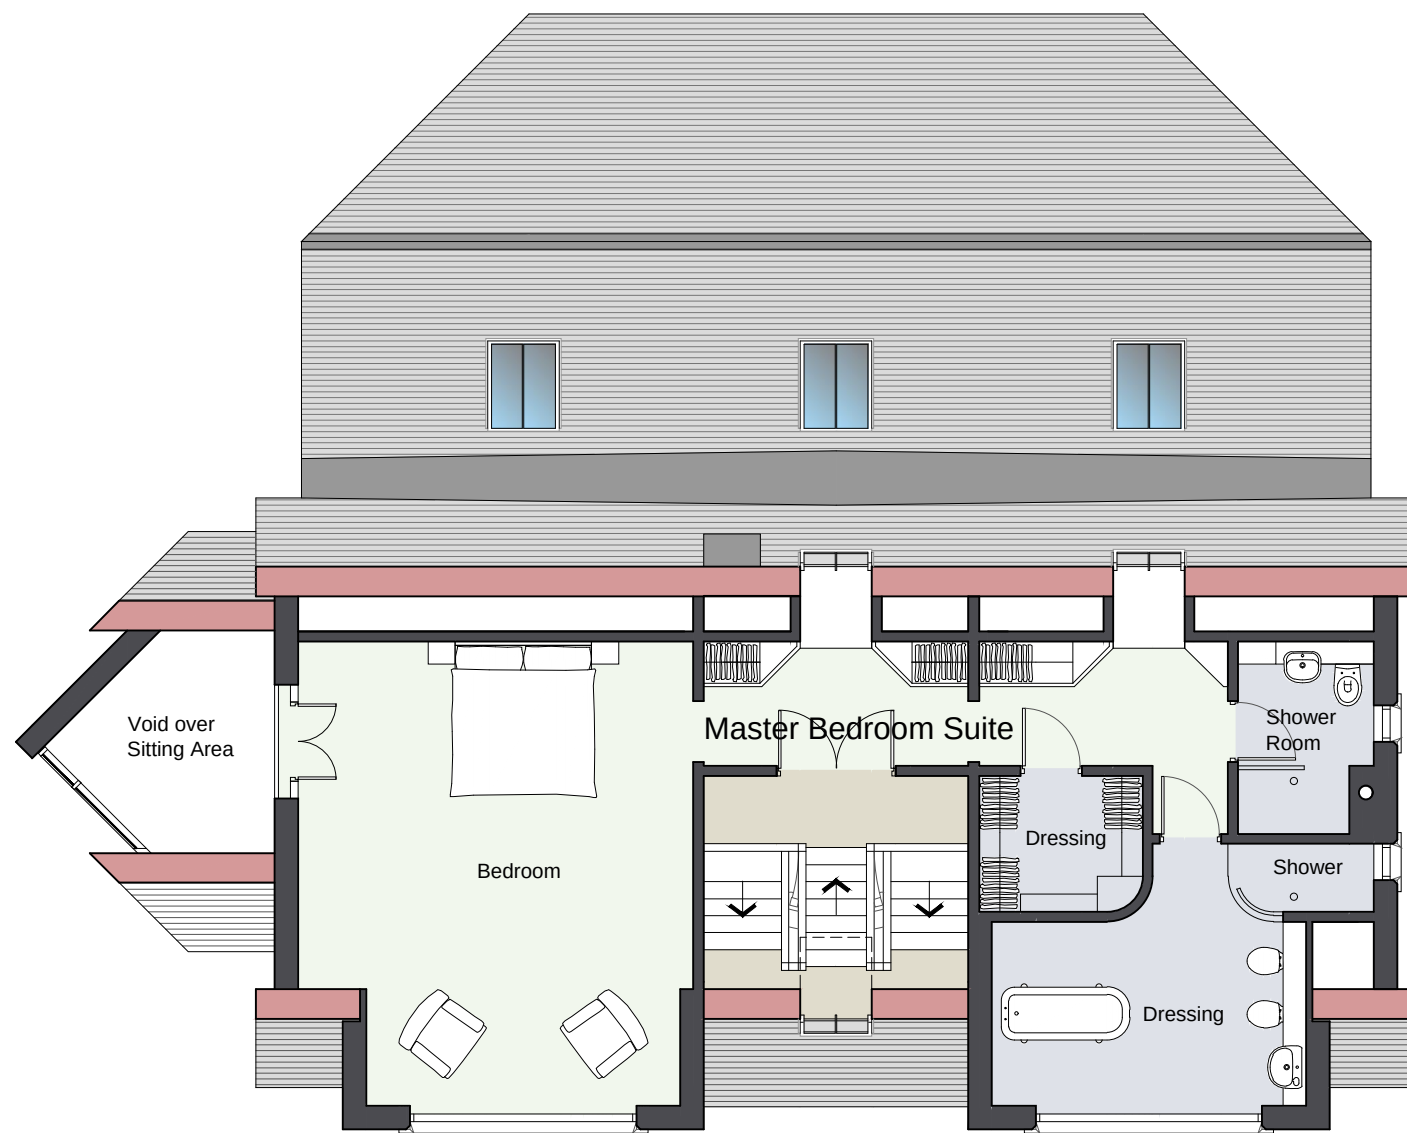

East Elevation


Original Planning
Approval reference
number 03/2008/0400
revised 03/2010/0769

Existing House

PGB Architectural Services LTD

Lily Cottage
12 Glen Avenue
Knowle Green
Preston
PR3 2ZQ

m. 07866 366565 t. 01254 820092 e. info@pgb-arch.com

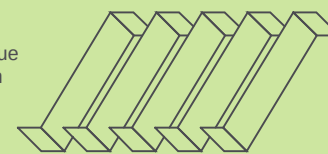

CLIENT
Mr & Mrs Quinn

PAPER SIZE A3
DATE 02/11

PROJECT
First Floor Extension
The Warren
Hurst Green BB7 9QH

JOB NO. 2547
SCALE 1:100

DRAWING TITLE
Sectional Elevation
& Elevations

DRAWING NO. 14
REVISION


Extension at First Floor



Sectional South Elevation

Existing House

Extension at First Floor

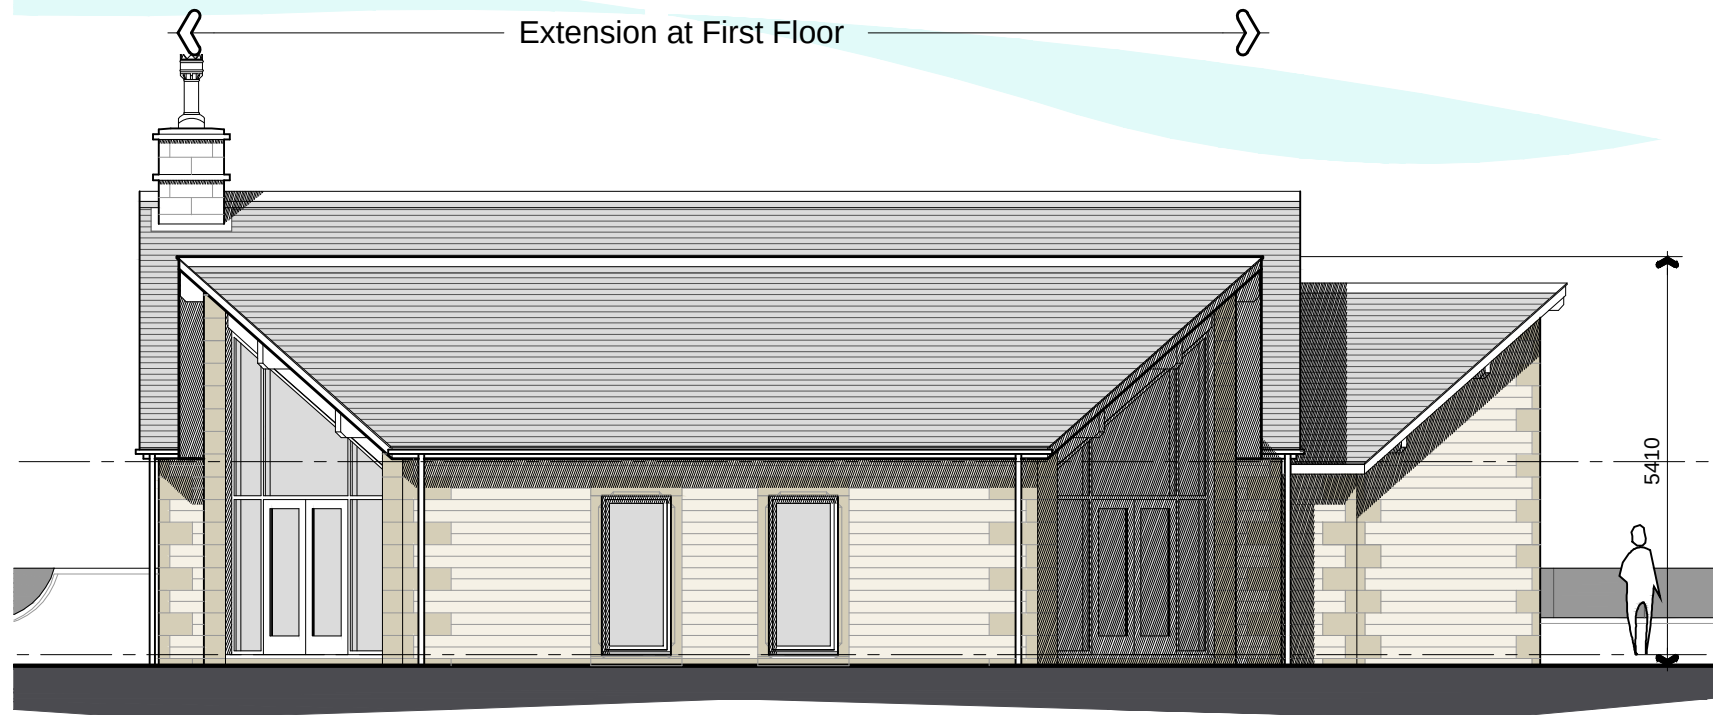

West Elevation

Existing House

Extension at First Floor



North Elevation

Original Planning Approval reference number 03/2008/0400
revised 03/2010/0769

