



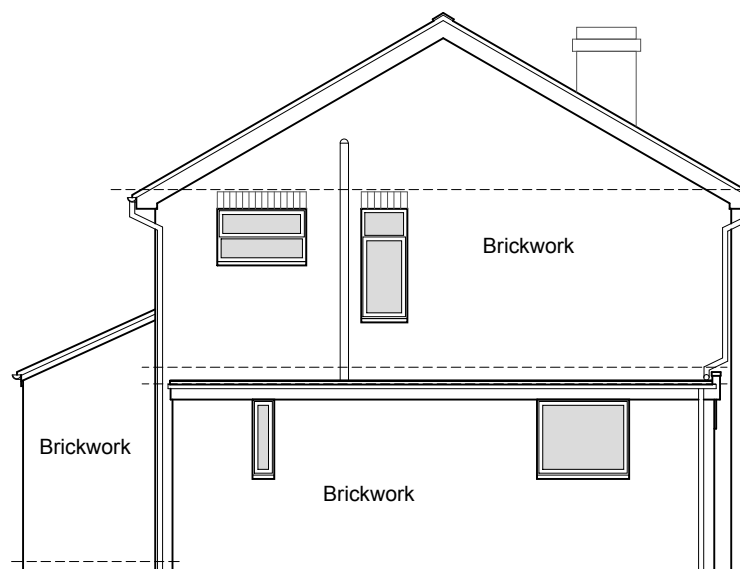


North Elevation

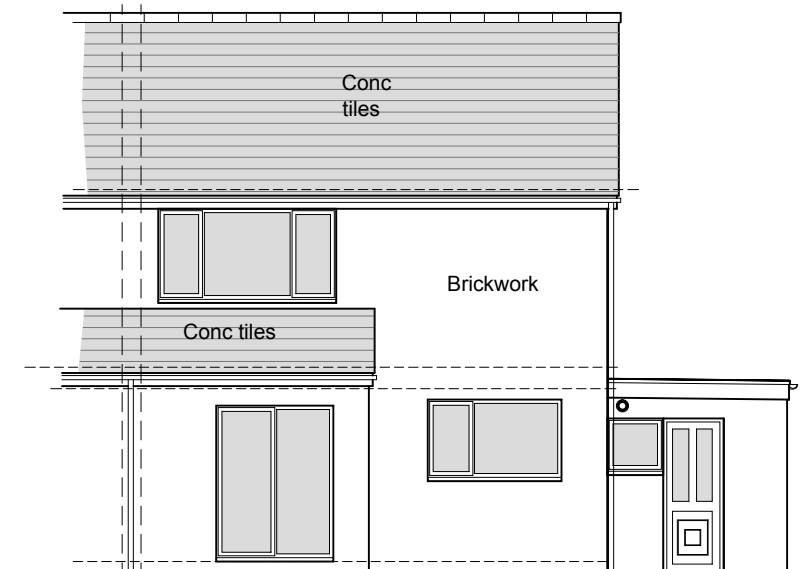


East Elevation



South Elevation

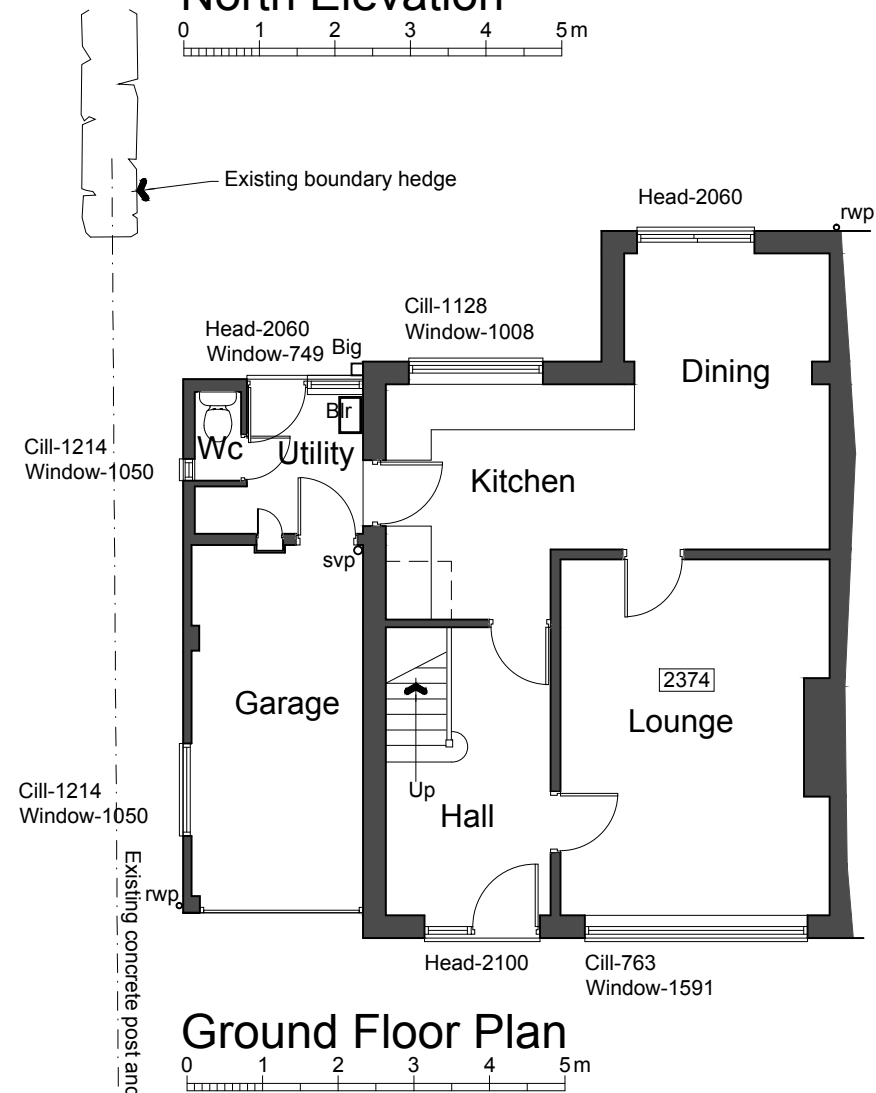

Ground Floor Plan

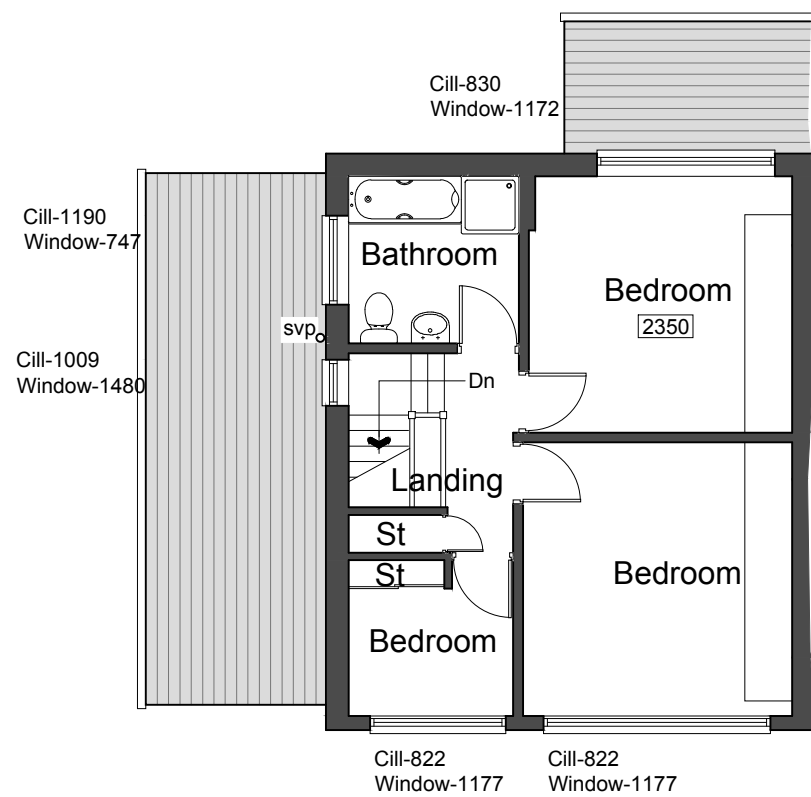

First Floor Plan

PGB Architectural Services LTD

Lily Cottage
12 Glen Avenue
Knowle Green
Preston
PR3 2ZQ

m. 07866 366565 t. 01254 820092 e. info@pgb-arch.com



CLIENT
Mr J Holden
16 Hesketh Road
Longridge
PR3 2PE


PAPER SIZE A3
DATE Mar 2011

PROJECT
Two Storey Side and
Single Storey Rear
Extensions


JOB NO. 2563
SCALE 1:100

DRAWING TITLE
Plans and Elevations
as Existing


DRAWING NO. 01
REVISION

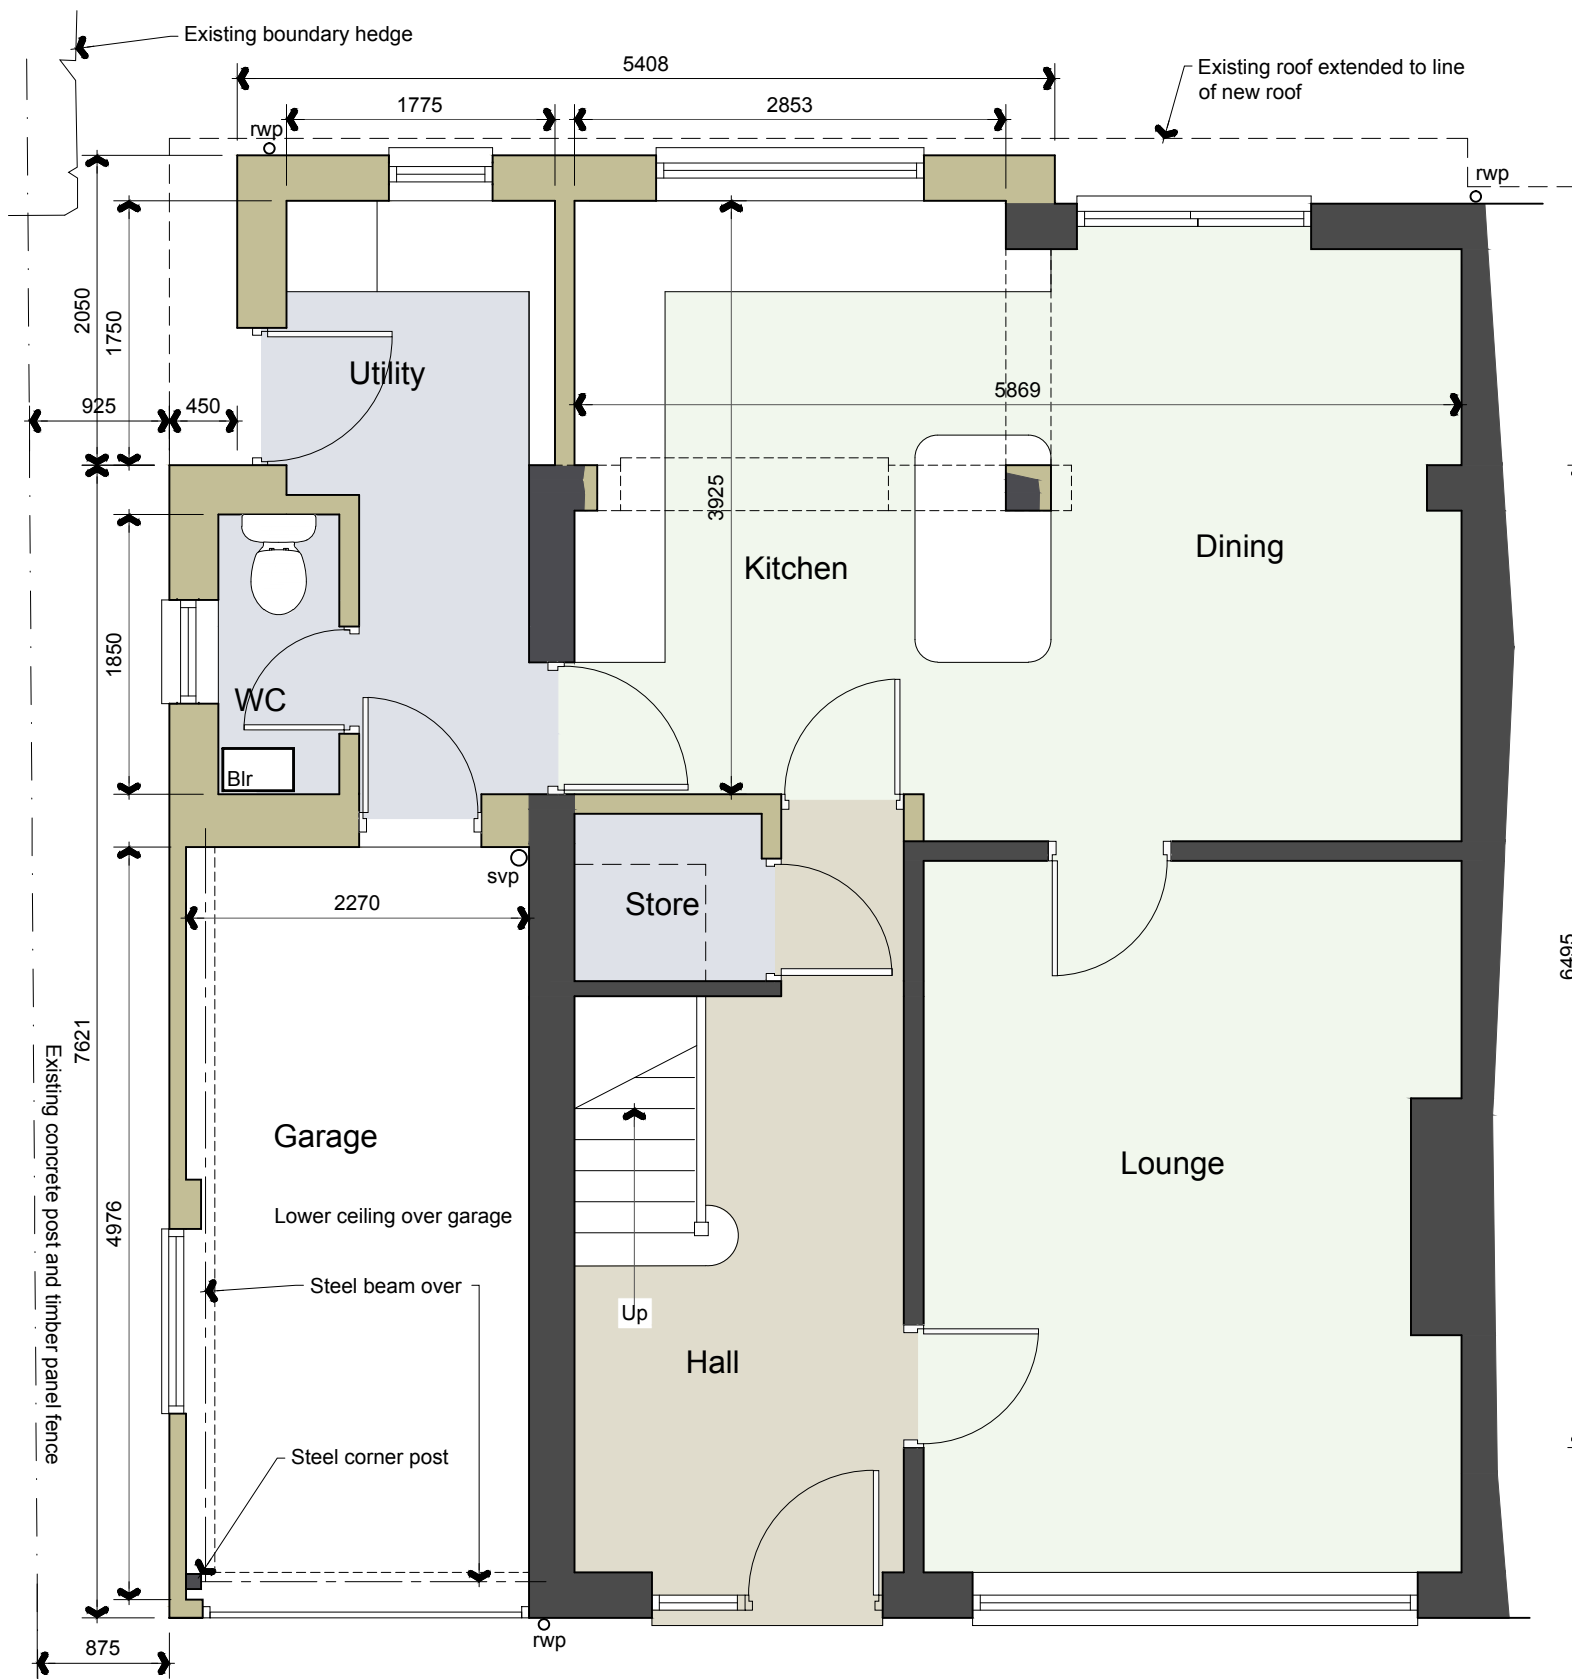

Ground Floor Plan

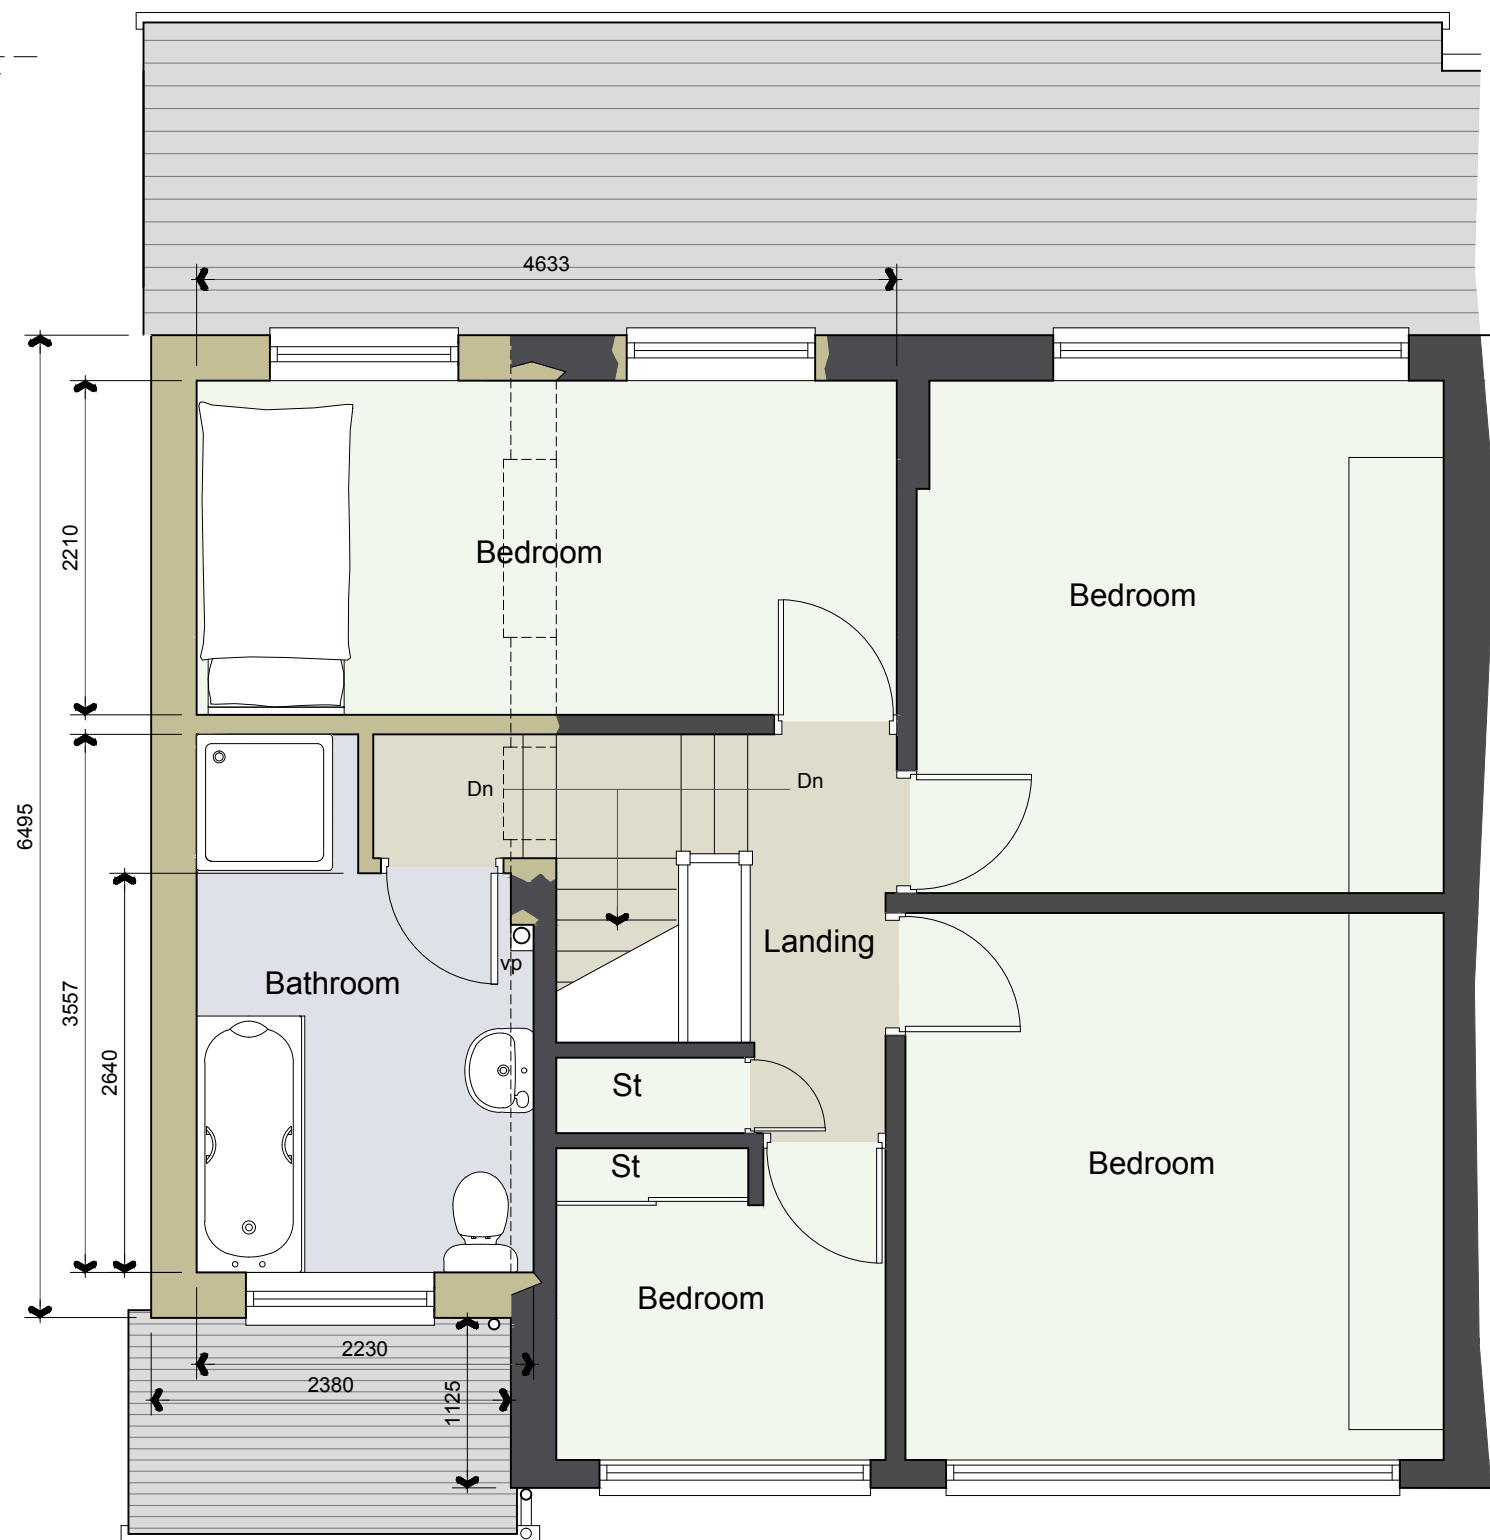

First Floor Plan

 

PGB Architectural Services LTD

Lily Cottage
12 Glen Avenue
Knowle Green
Preston
PR3 2ZQ



m. 07866 366565 t. 01254 820092 e. info@pgb-arch.com

CLIENT
Mr J Holden
16 Hesketh Road
Longridge
PR3 2PE

PAPER SIZE A3
DATE Mar 2011

PROJECT
Two Storey Side and
Single Storey Rear
Extensions



JOB NO. 2563
SCALE 1:50

DRAWING TITLE
Proposed Plans

DRAWING NO. 02
REVISION A




North Elevation

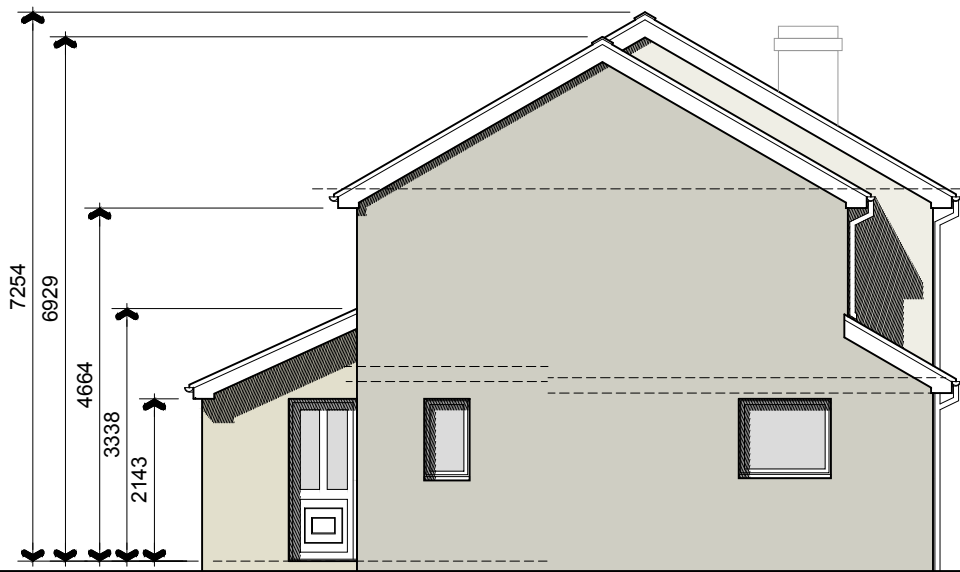 

East Elevation




South Elevation

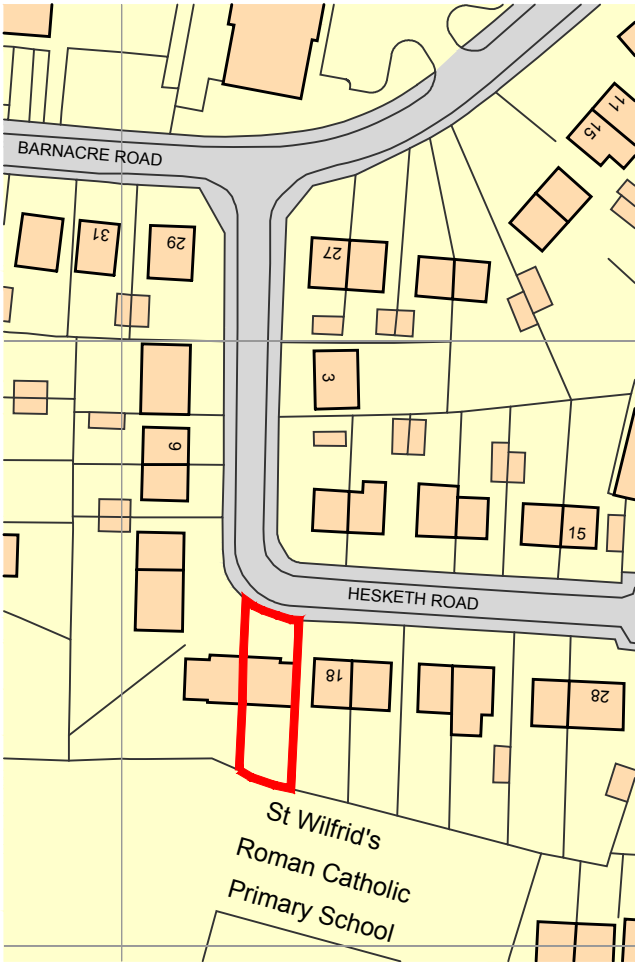


Ordnance Survey, (c) Crown Copyright 2011. All rights reserved. Licence number 100020449



Location Plan

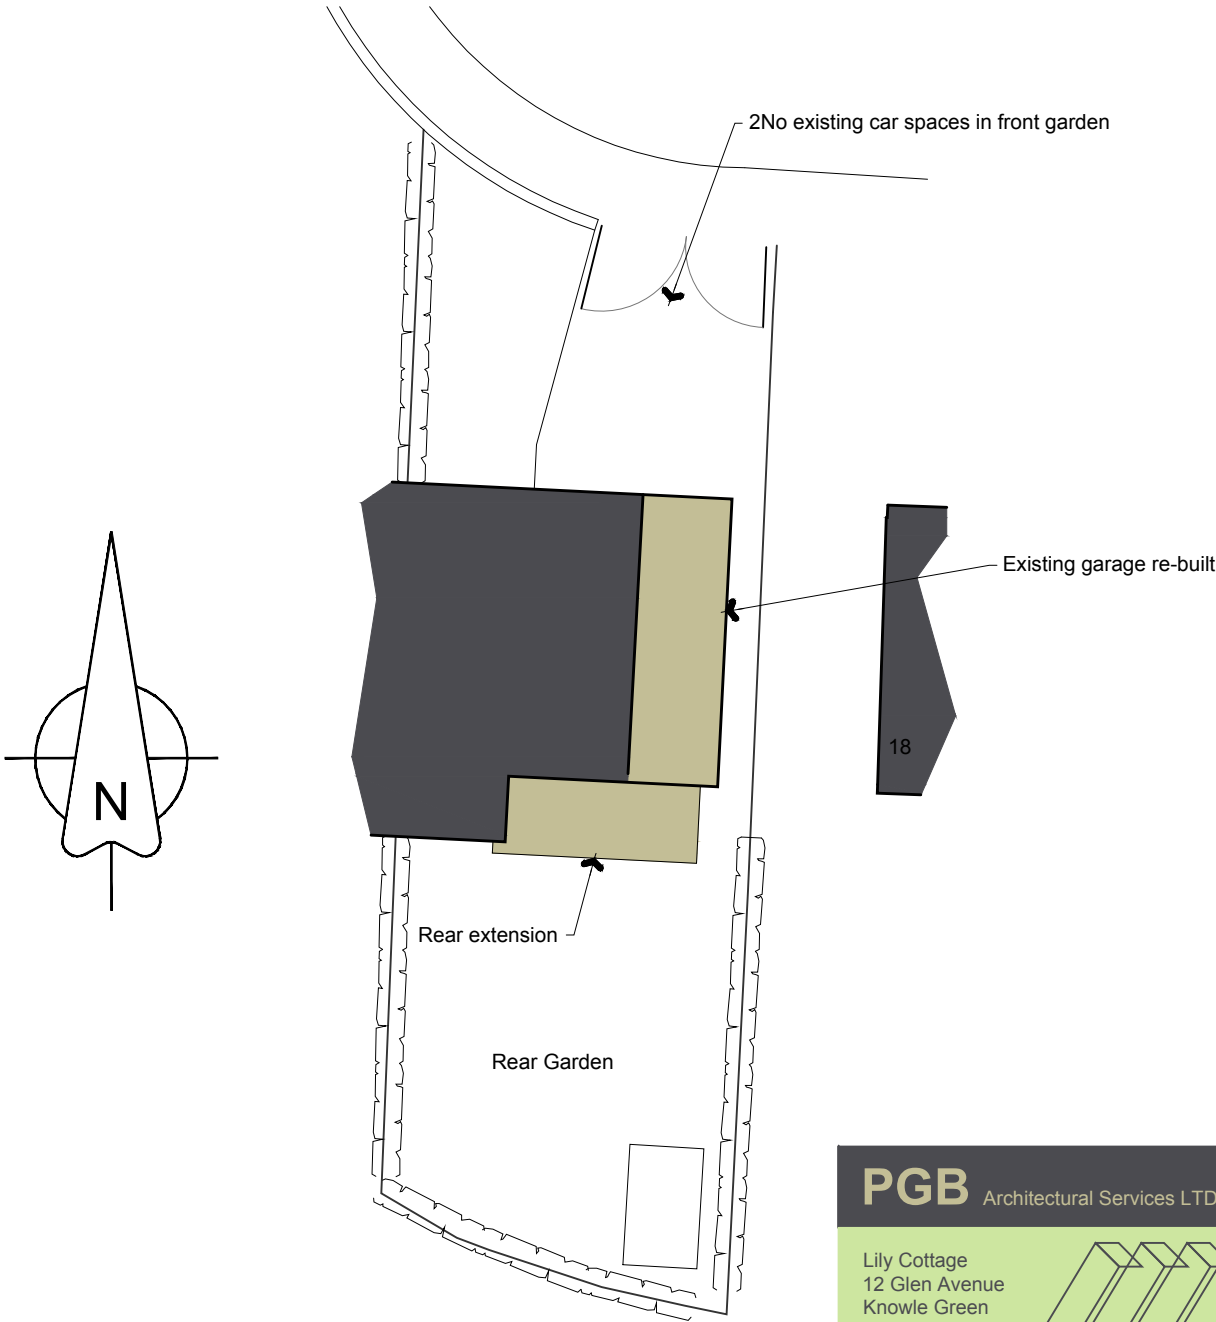

Block Plan

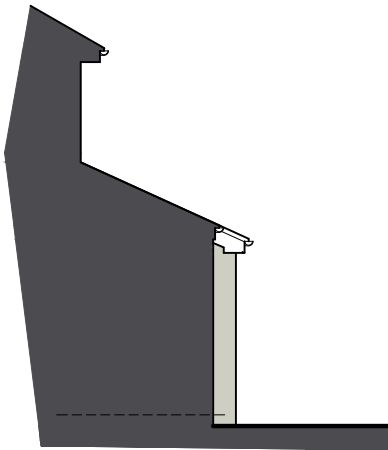

West Elevation

PGB Architectural Services LTD

Lily Cottage
12 Glen Avenue
Knowle Green
Preston
PR3 2ZQ

CLIENT
Mr J Holden
16 Hesketh Road
Longridge
PR3 2PE

PAPER SIZE A3
DATE Mar 2011

m. 07866 366565 t. 01254 820092 e. info@pgb-arch.com

PROJECT
Two Storey Side and
Single Storey Rear
Extensions

JOB NO. 2563
SCALE 1:100, 200, 1250

DRAWING NO. 03
REVISION A