
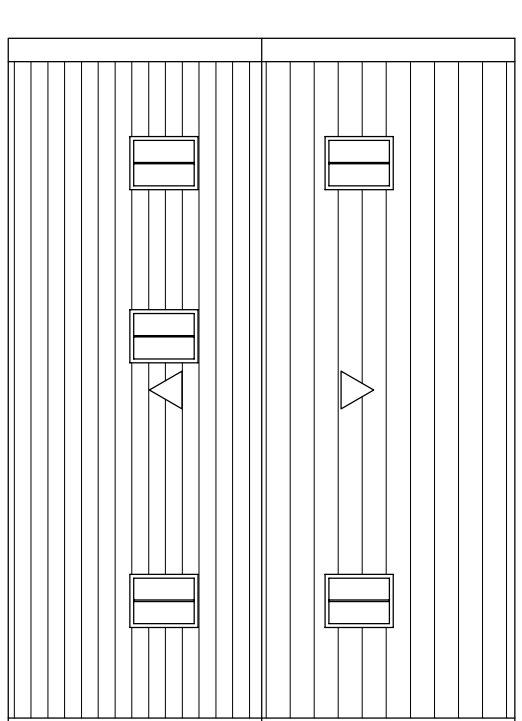
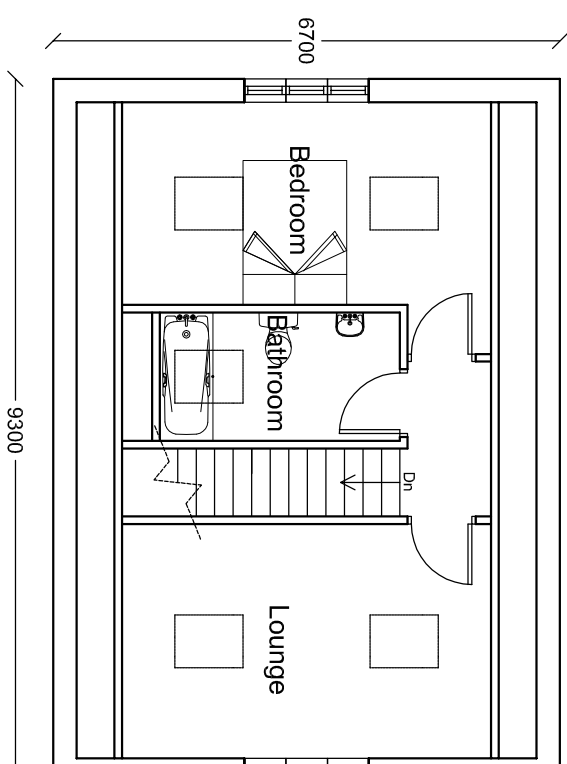
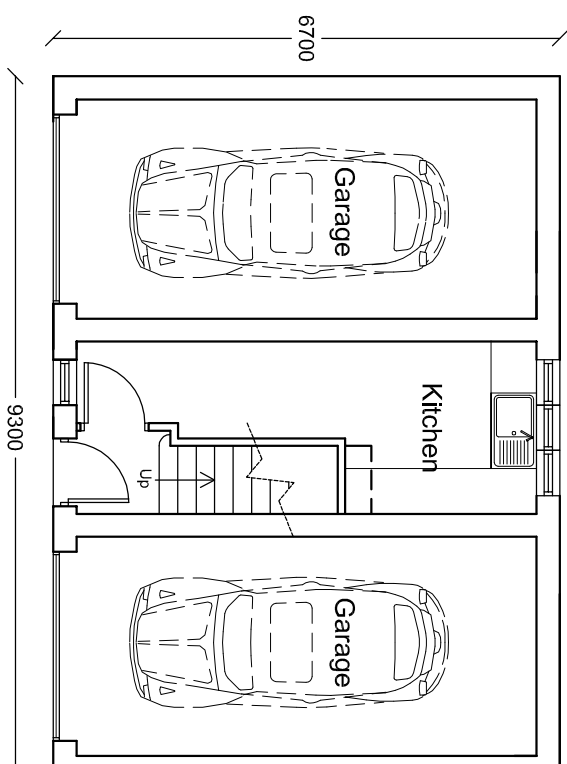
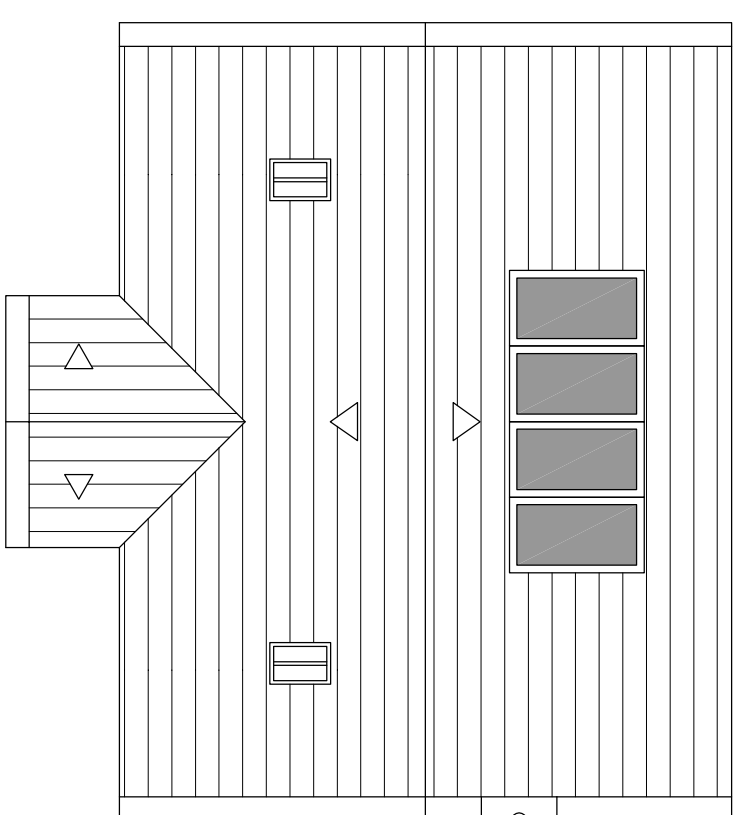
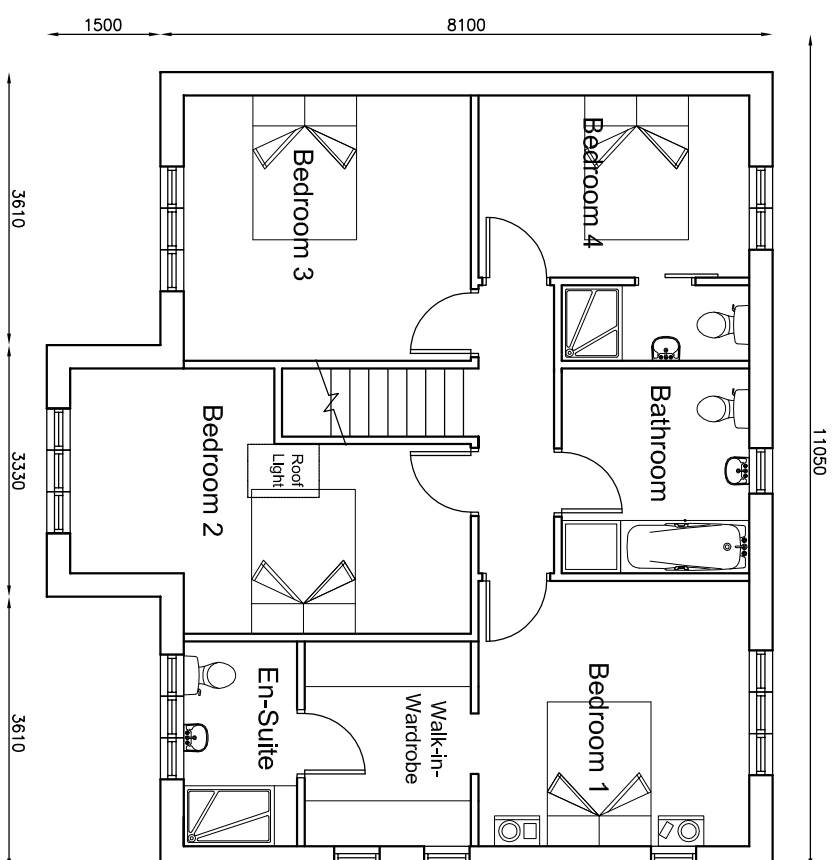


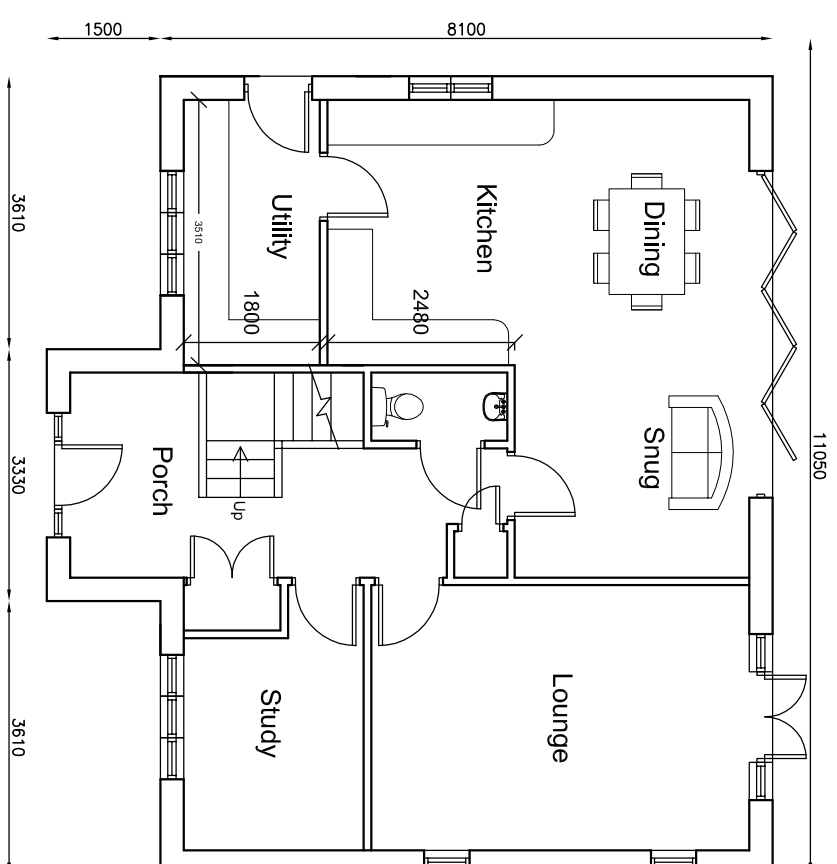

Ground Floor Plan





First Floor Plan

Roof Plan

Ground Floor Plan

First Floor Plan

Roof Plan

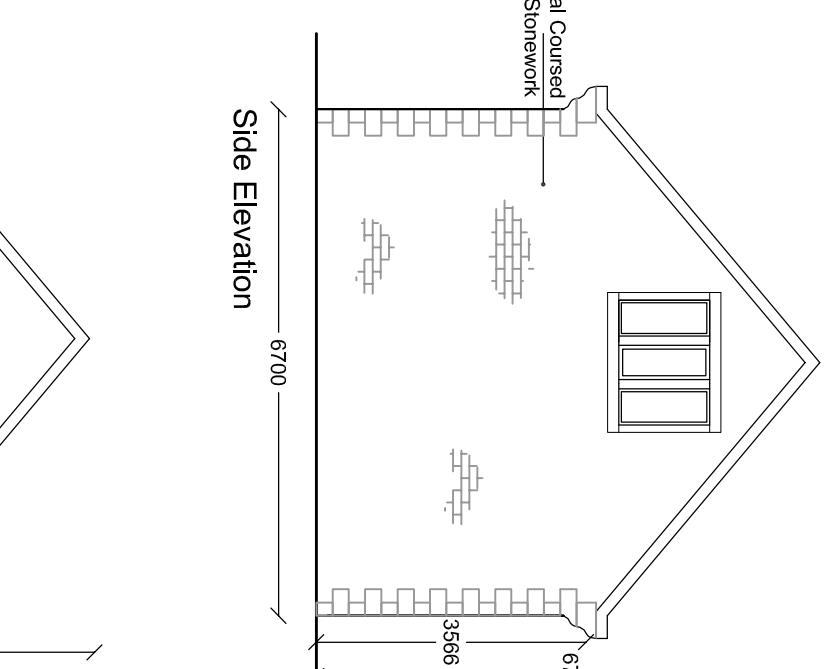
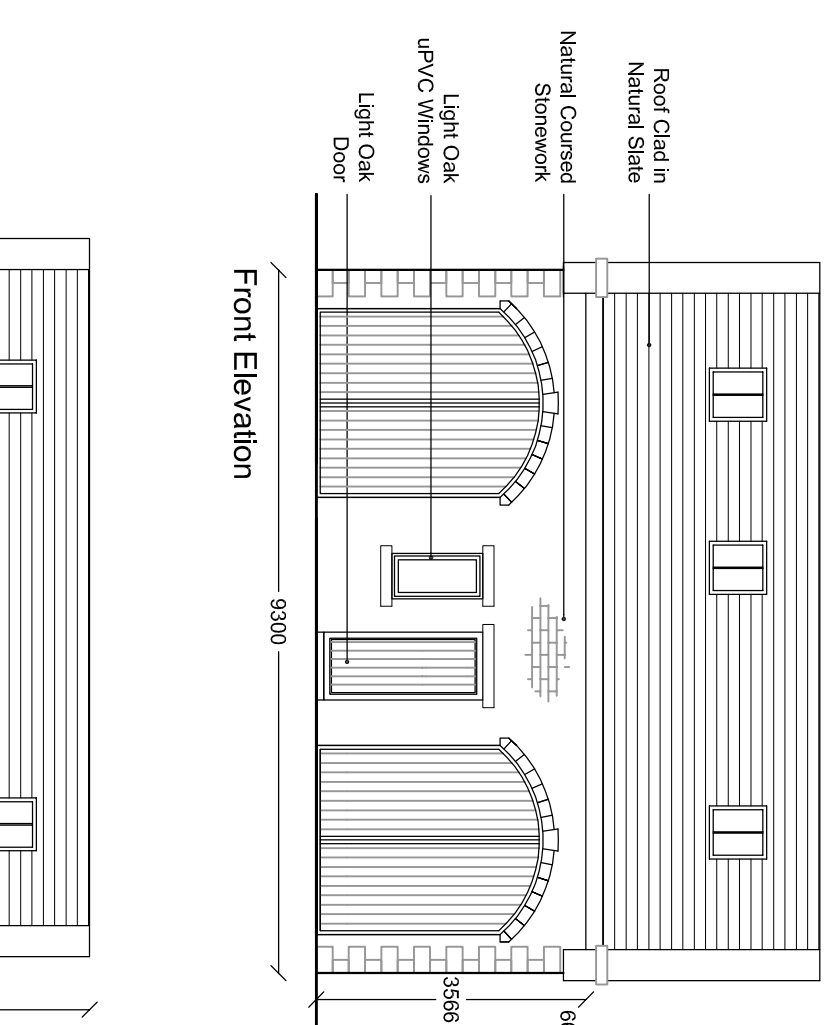
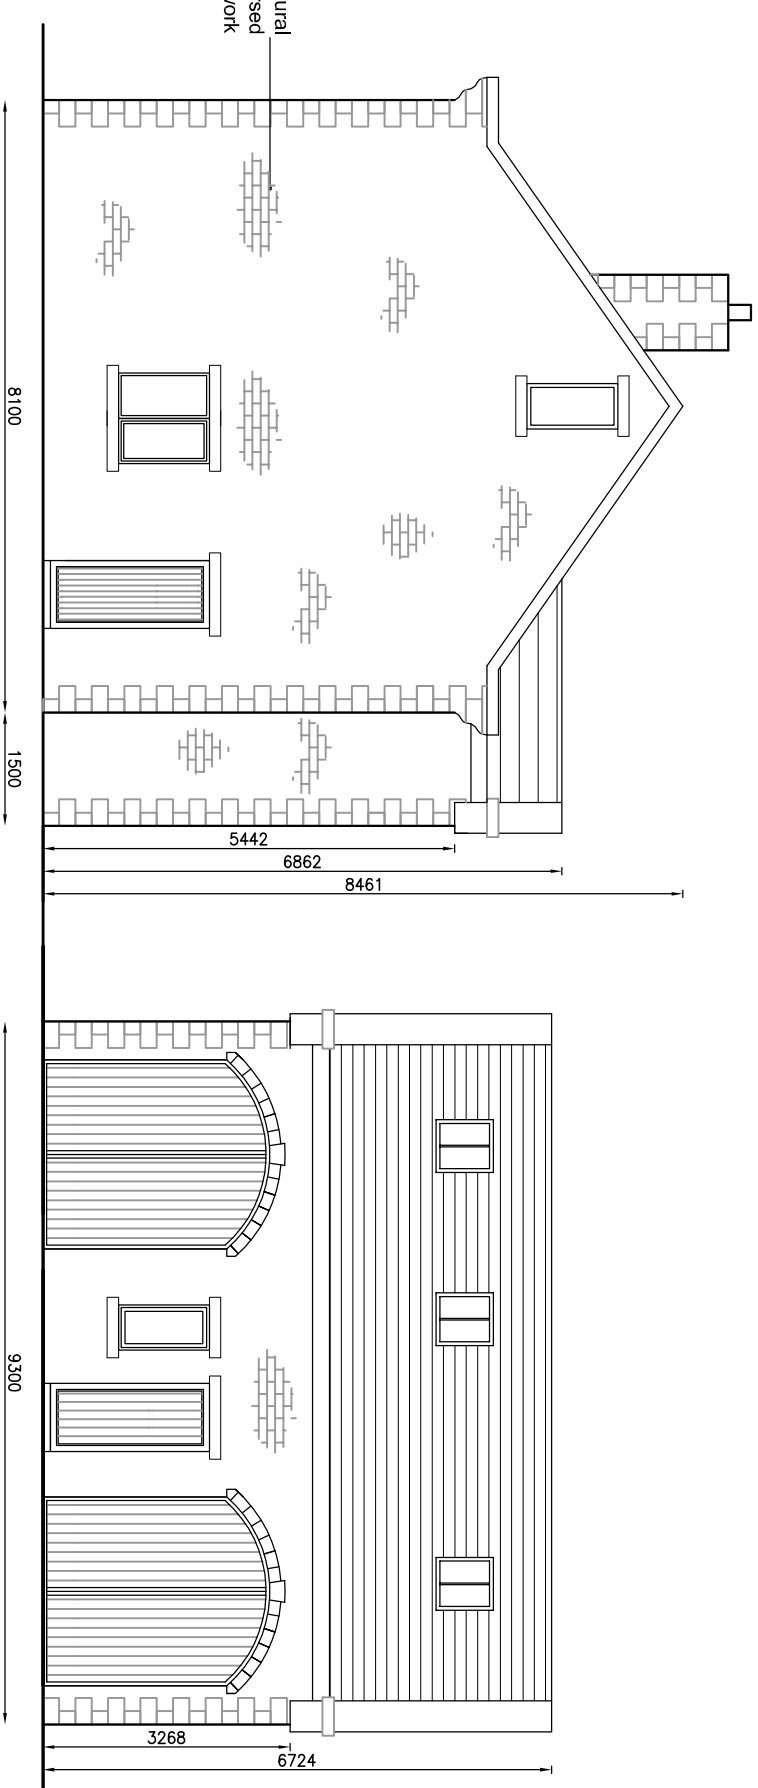
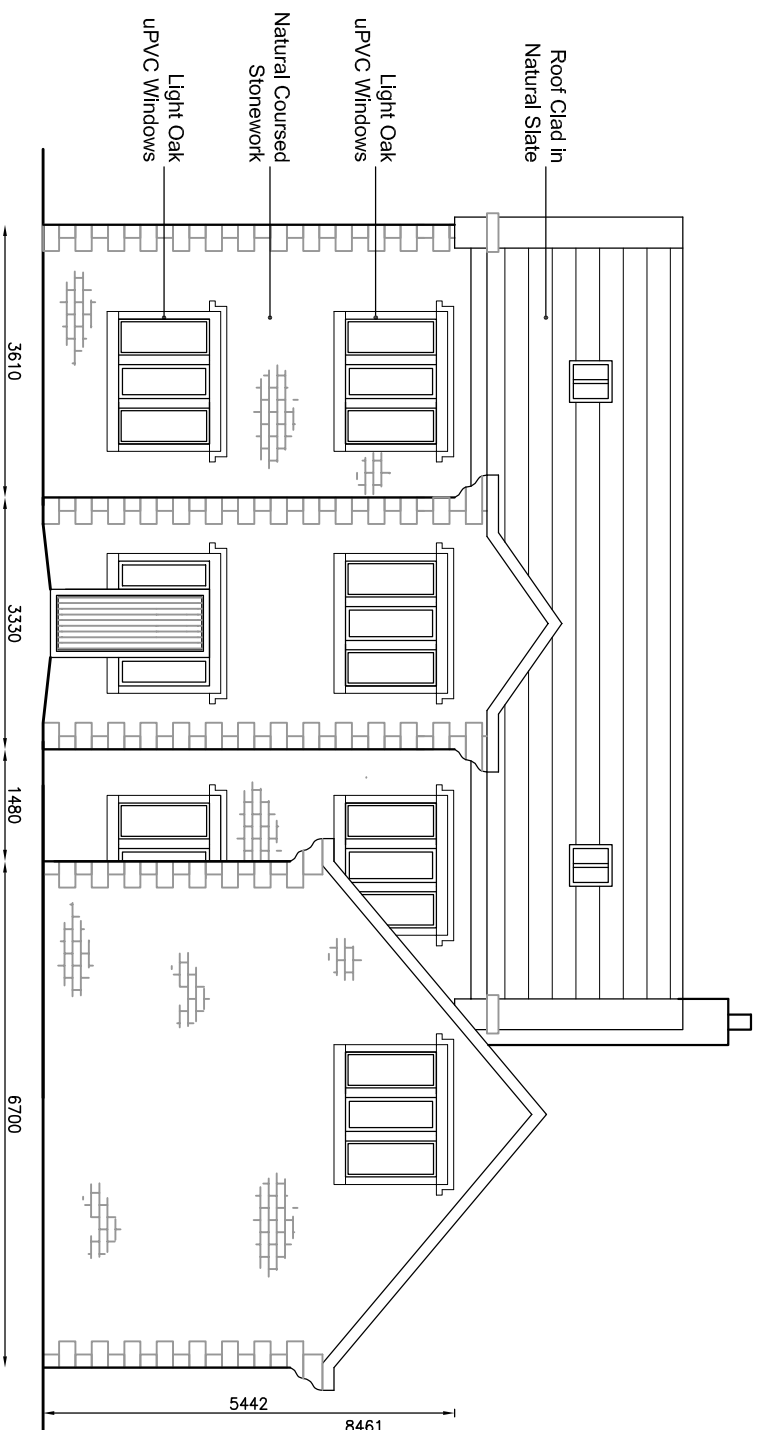


Front Elevation

Side Elevation

Front Elevation

Side Elevation

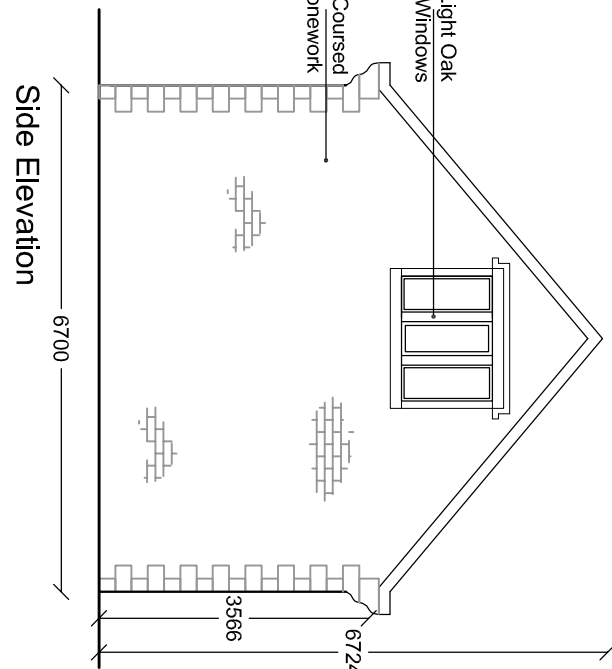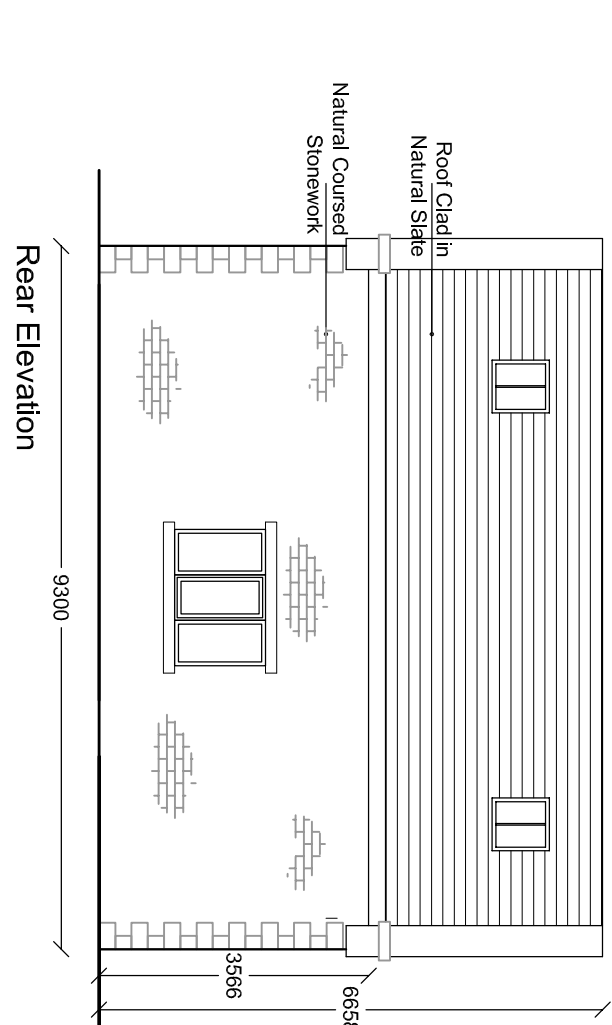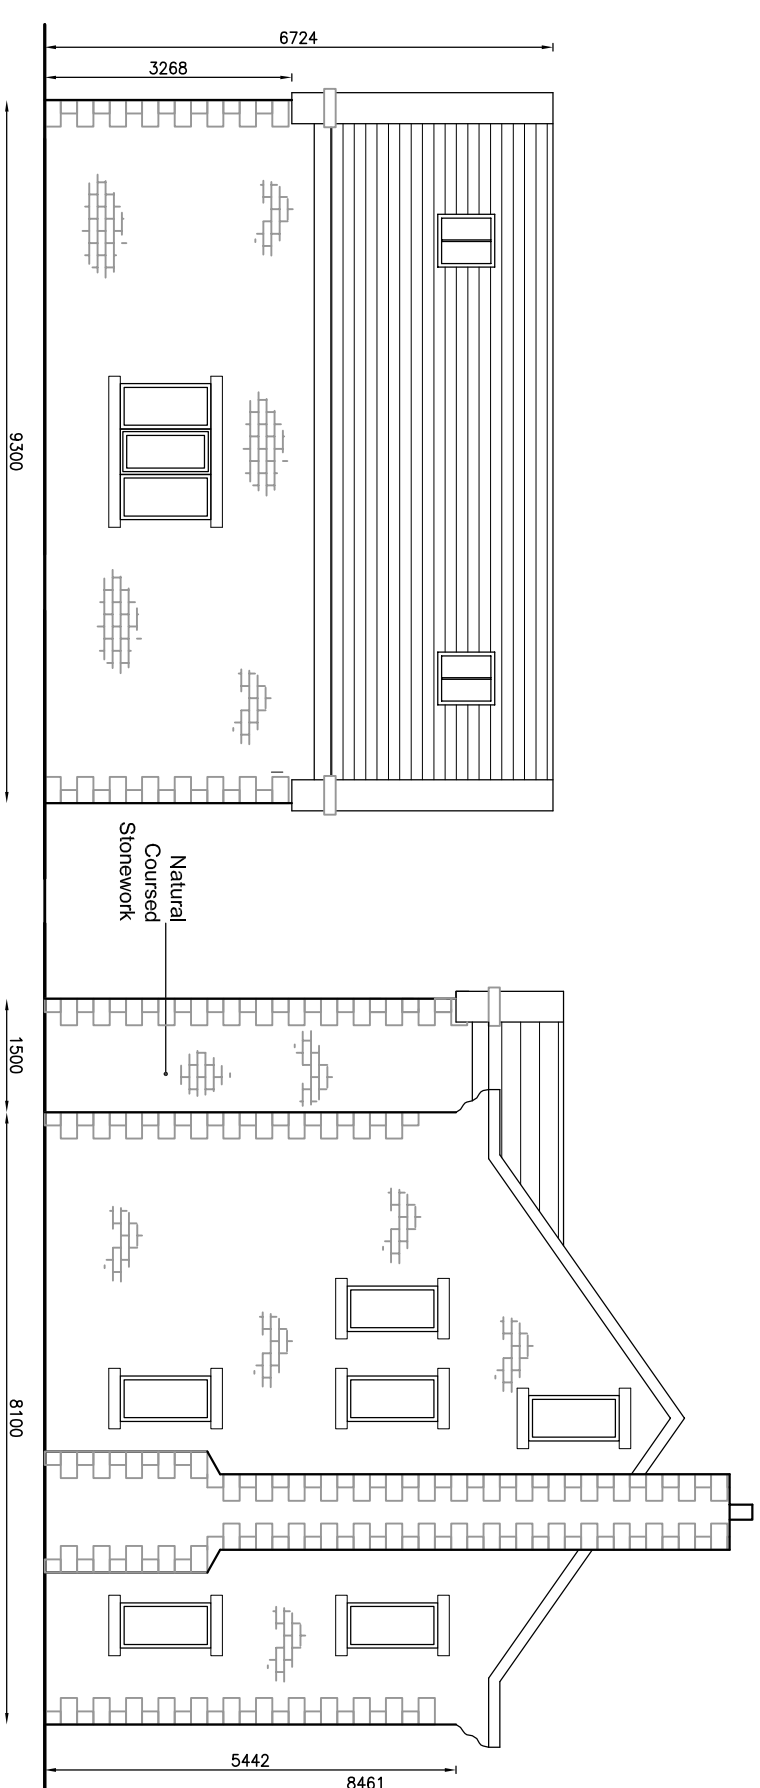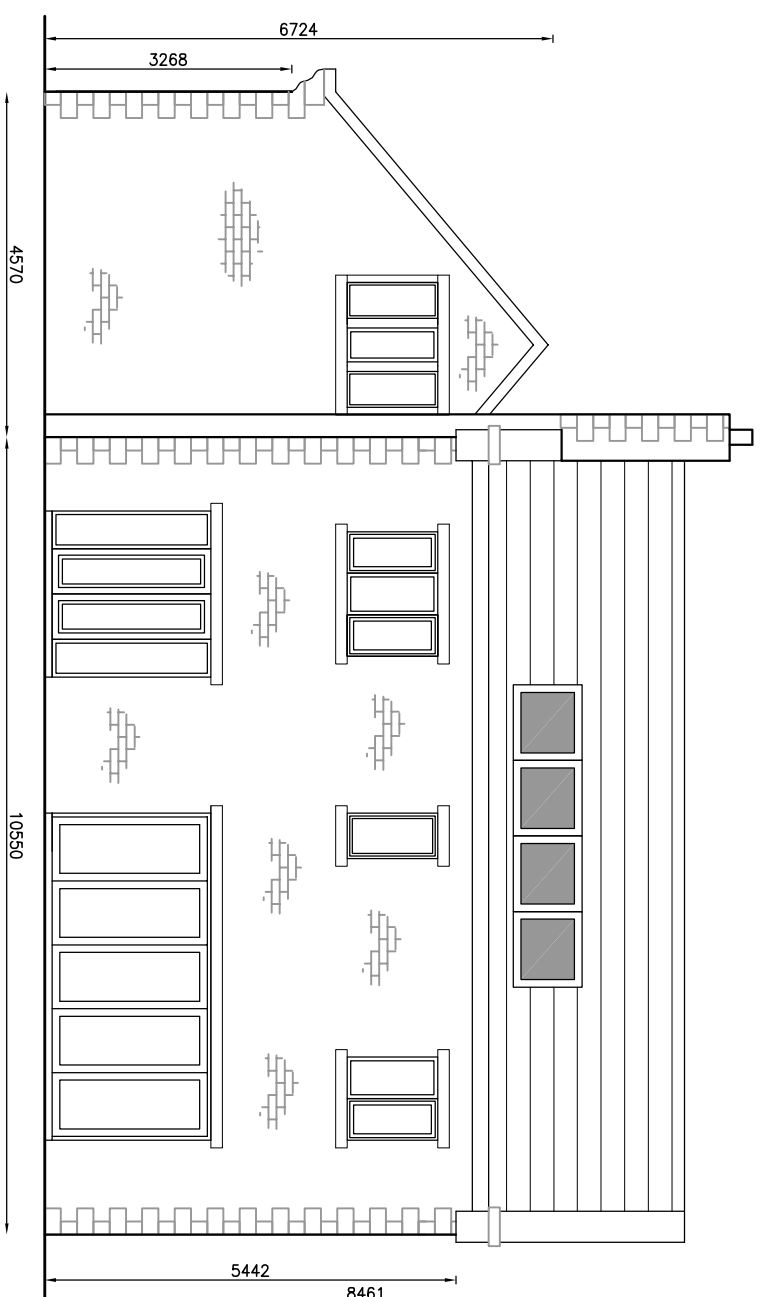


Rear Elevation

Side Elevation

Rear Elevation

Side Elevation

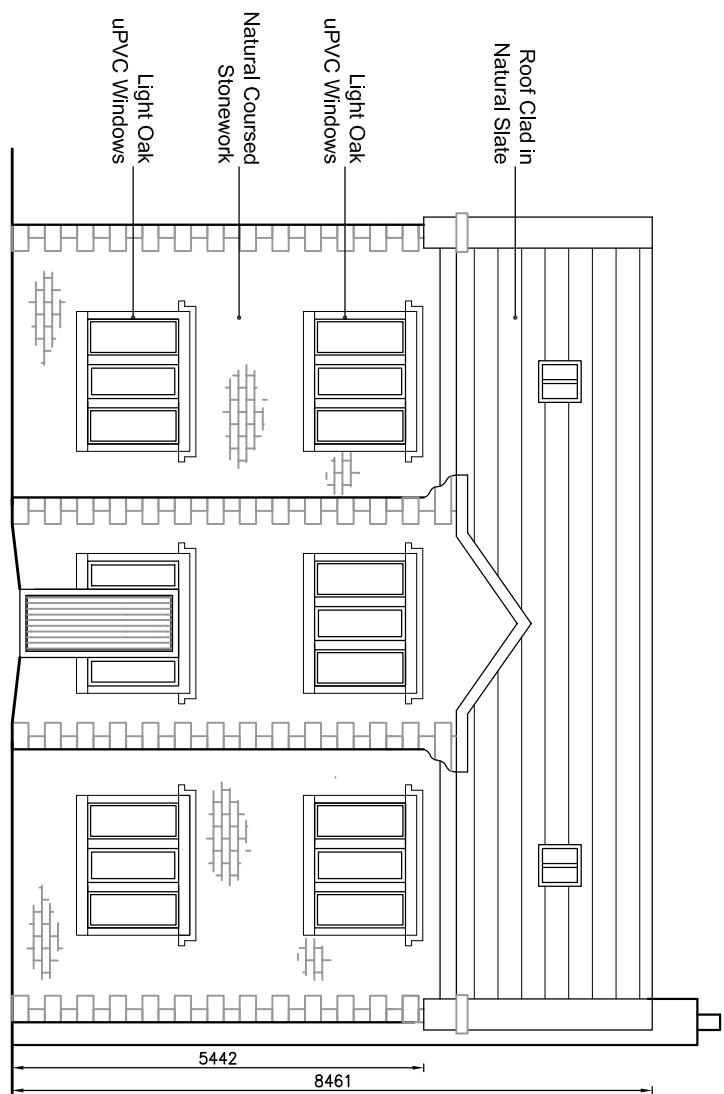

Front Elevation

Notes:

All work is to be carried out to the latest current British standards Codes of Practice and recognised working practices.

All work and materials should comply with Health and Safety legislation and to be approved by the Local Authority Planning / Building Control Officer.

All dimensions are in millimetres unless where explicitly shown otherwise.

The contractor should check and clarify all dimensions as work proceeds and notify the design team of any discrepancies.

Do not scale off the drawings, if in doubt ask.

Avalon Chartered Town Planning are not liable for work undertaken prior to Full Planning Consent and/or Building Regulations Approval

Avalon
RTPI

Chartered Town Planning

Town Planning - Architectural Design - Building Regulations - Surveying

Phone: 01282 834834 Fax: 01282 451666
Web: www.avalon.co.uk Email: planning@avalon.co.uk
2 Riverside Business Centre, Redman Road, Burnley, Lancashire, BB10 2TY

PROPOSED PLANS & ELEVATIONS

Site: Proposed Development
Plot at Elker Mews,
Billington
BB7 9NF

Client: WHALLEY DEVELOPMENTS LTD

Date: 04.03.13

Scale: 1:100 @ A1

Project No: WHA/02 Dwg 03

nm: NYB

Amendments: