


north west

south west

north east


south east

proposed elevations

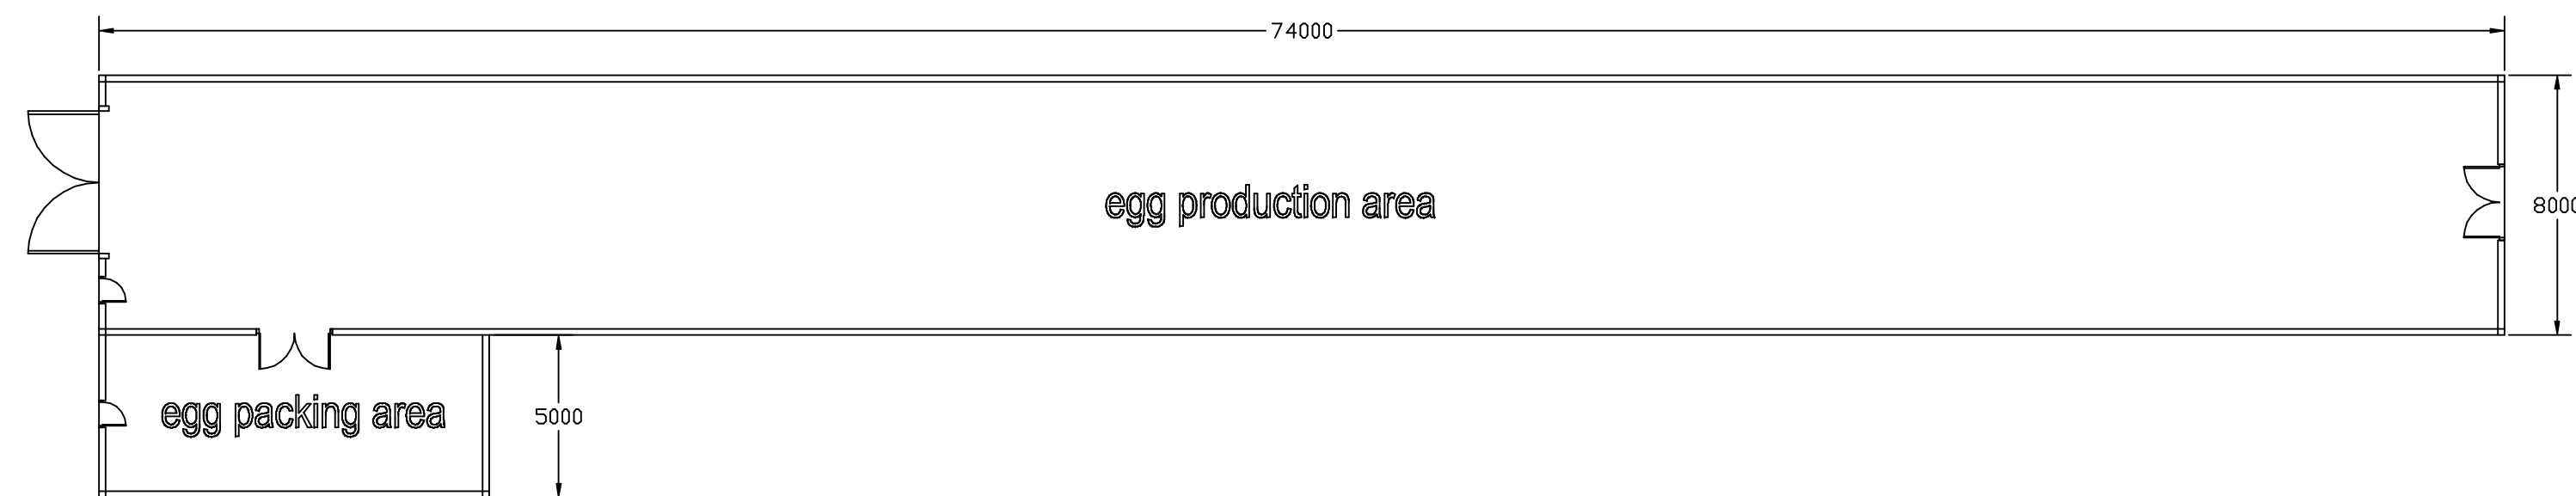

floor plan

scale 1:200

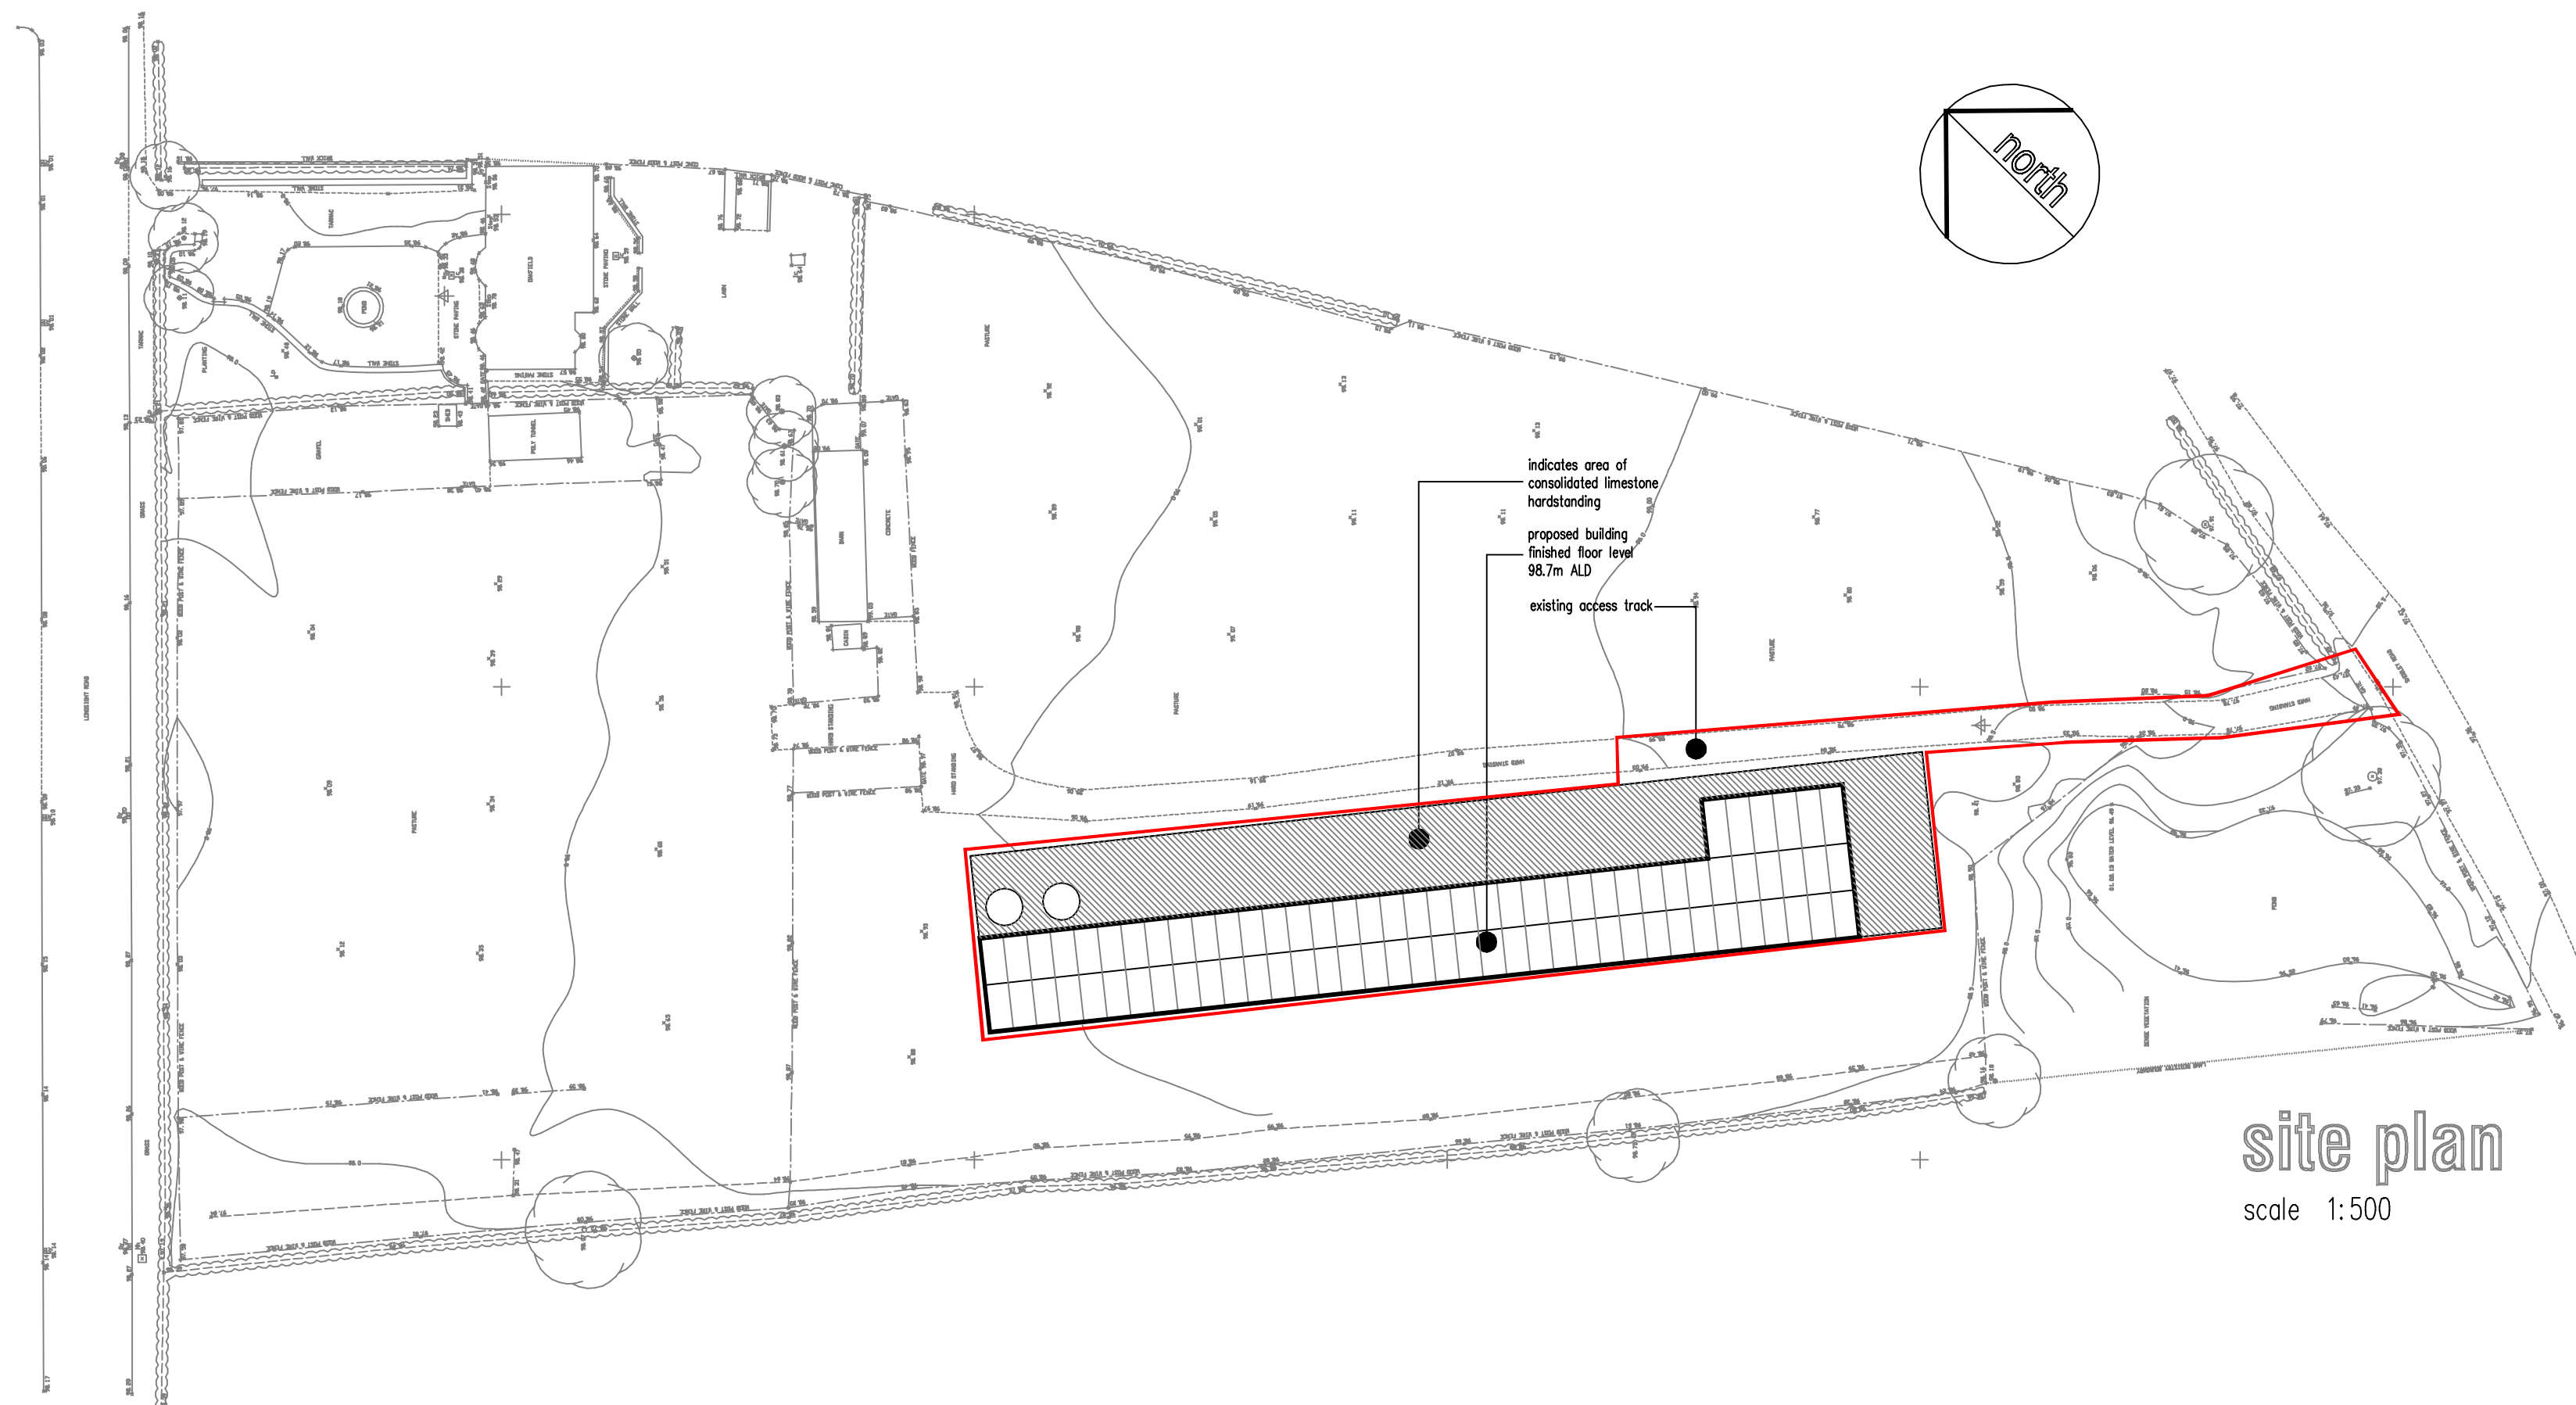

site plan

scale 1:500

site for proposed poultry unit at
Longsight Road
Clayton-le-Dale

scale 1:500 1:200

0m 50m
linear scale 1:500 @ A1

Rae Connell Associates Building Design and Planning Consultants
214 Burnley Road Bacup Lancashire 01706 873000