


Proposed Elavation C

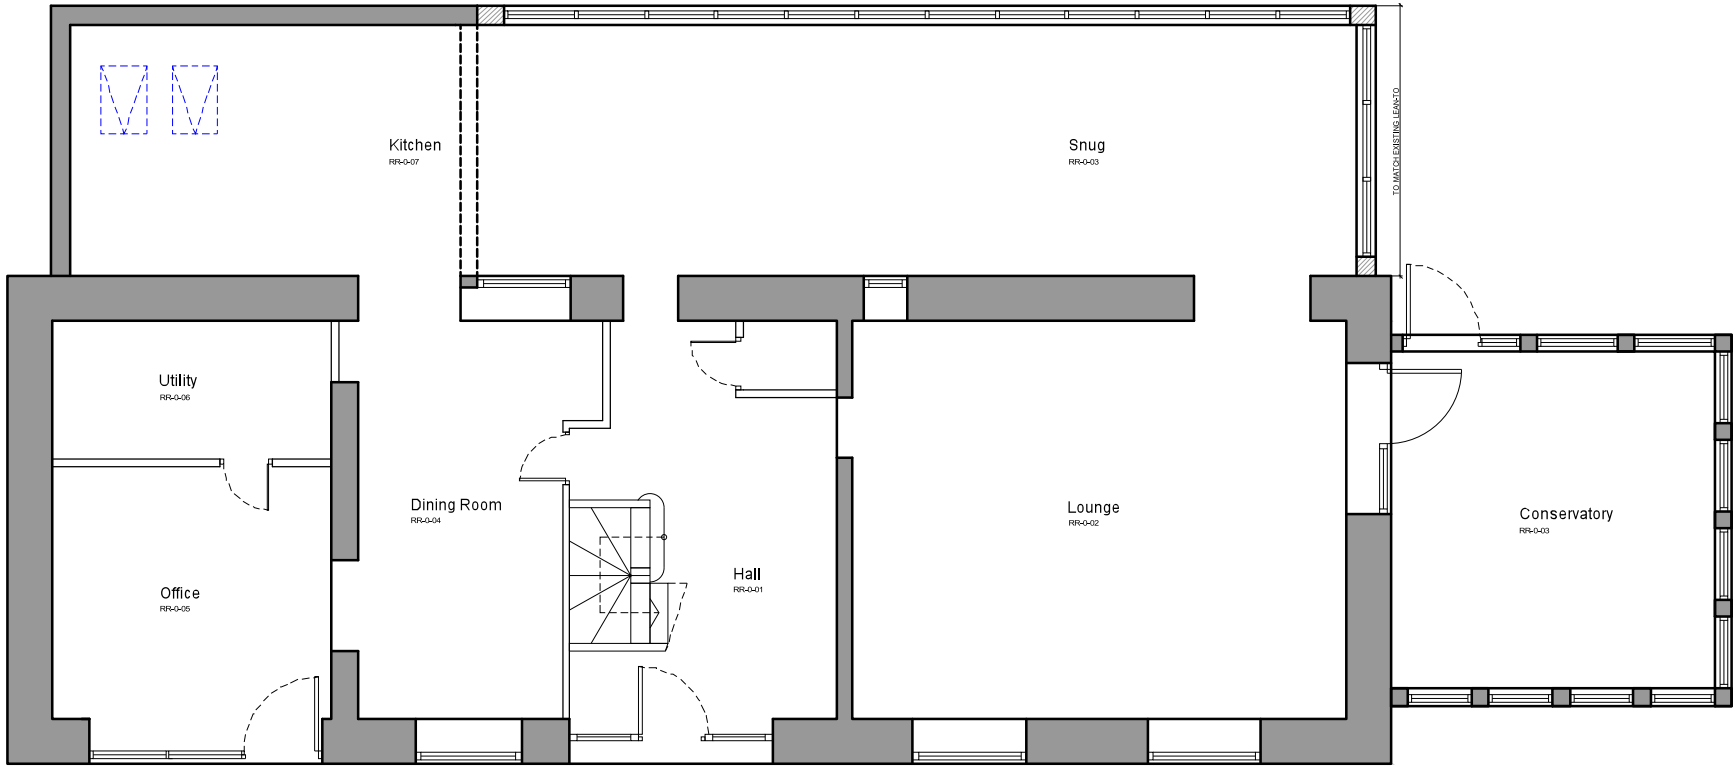

Proposed Elavation A



Proposed Elavation B

Notes:  
Dimensions are not to be scaled from this drawing, all discrepancies on this drawing are to be reported to the architect.  
This drawing and design is copyright of ARKHbuild Ltd and must not be copied or reproduced without prior approval and consent.  
Do not modify any element of this CAD drawing.  
Drawing only to be used for the purposes it was issued for.

|    |                      |
|----|----------------------|
| No | Design Risk Register |
|    |                      |

0

Meters

5

Scale

|     |      |                |
|-----|------|----------------|
| Rev | Date | Revision Notes |
|     |      |                |

Project

The Hawthorns, Kiln Lane, Paythorne  
Clitheroe, BB7 4JD

Client

Mr Lewis Culver  
-

Contractor

ARKHbuild Ltd

architects + construction

www.arkhibuild.com

Drawing Title

Proposed Ground Floor Plan

|          |                   |          |
|----------|-------------------|----------|
| Job No   | Date (Year/Month) | Scale@A3 |
| AB_12083 | 2013/03           | 1/100    |

Status

Lawful Development Application

|            |      |       |      |         |            |     |
|------------|------|-------|------|---------|------------|-----|
| Drawing No |      |       |      |         |            | Rev |
| Origin     | Zone | Level | Type | Content | Sequential |     |
| AR         | XX   | 00    | PL   | 100     | 004        | -   |