

project:No 3 Chapel Hill Cottages,
Lower Lane, Longridge,
PR3 3SL

client:Mr Mark Sumner

drawing title:Proposed two storey side
extension

scale:1:50 @ A2


drawn by:JWM

date:01 DEC 2012

320130255P

PROPOSED
FIRST FLOOR PLAN

Scale 1:50 at ISO A2

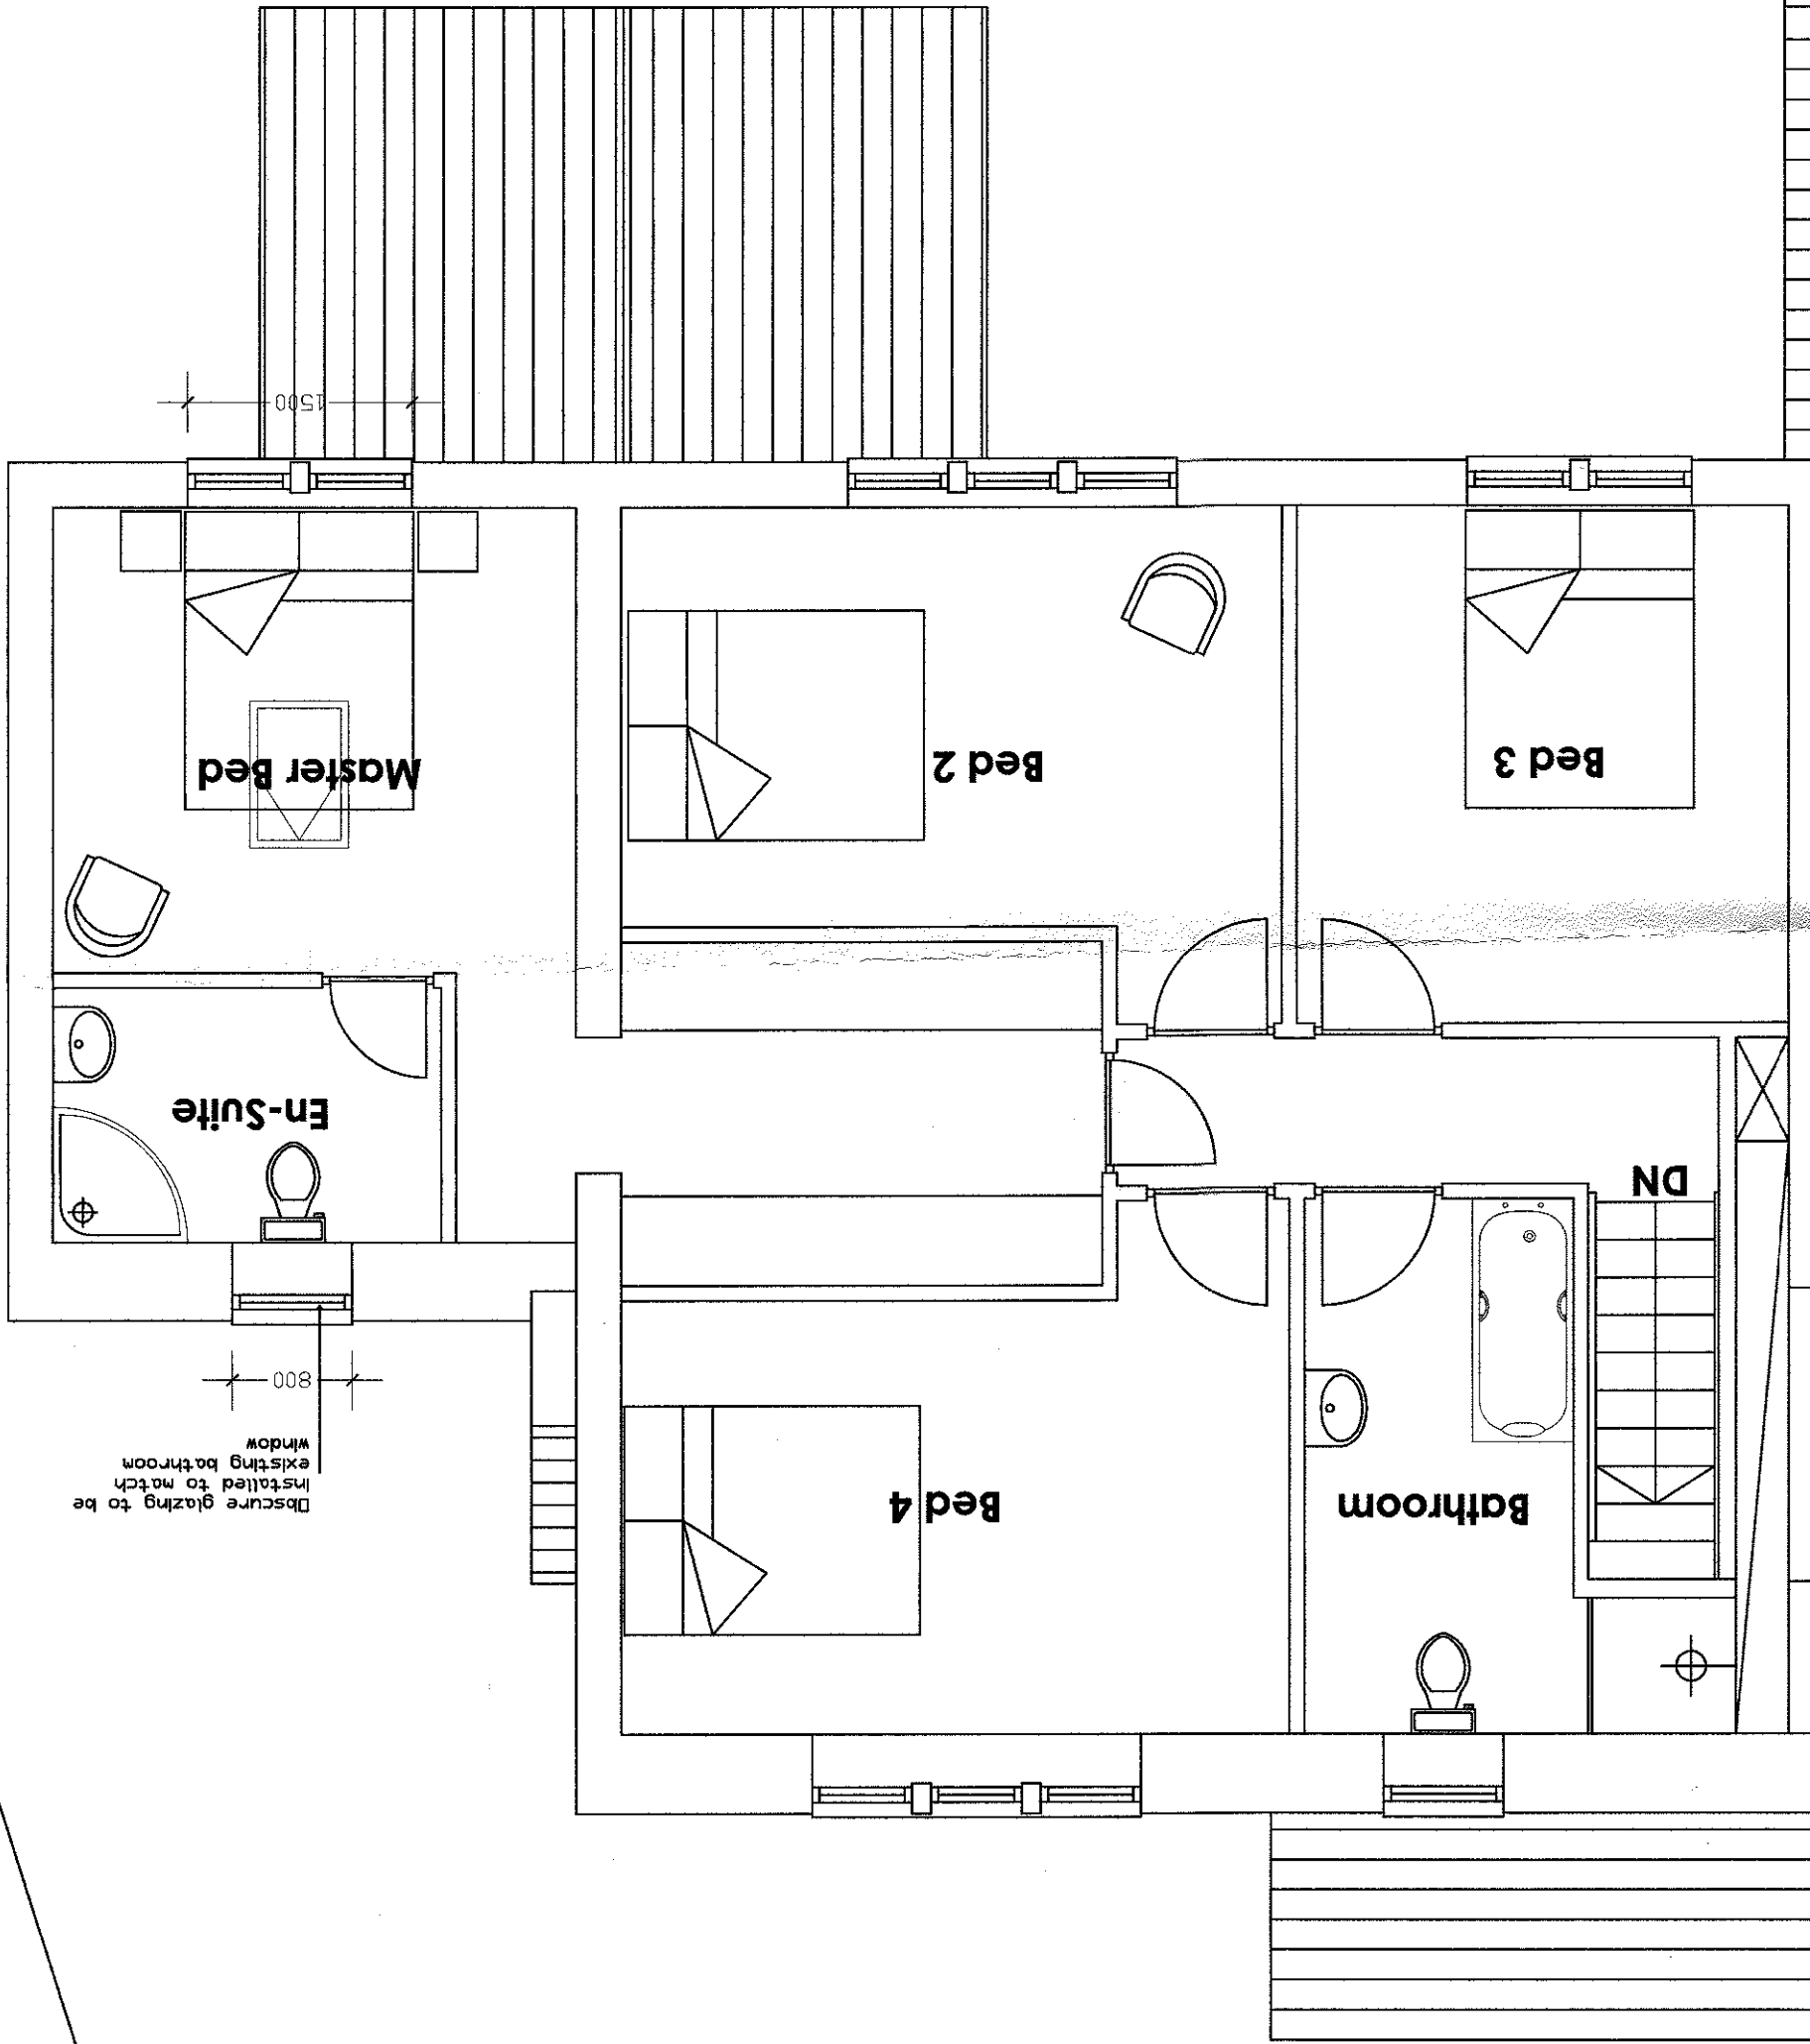

PROPOSED
GROUND FLOOR PLAN

Scale 1:50 at ISO A2

