




EAST ELEVATION

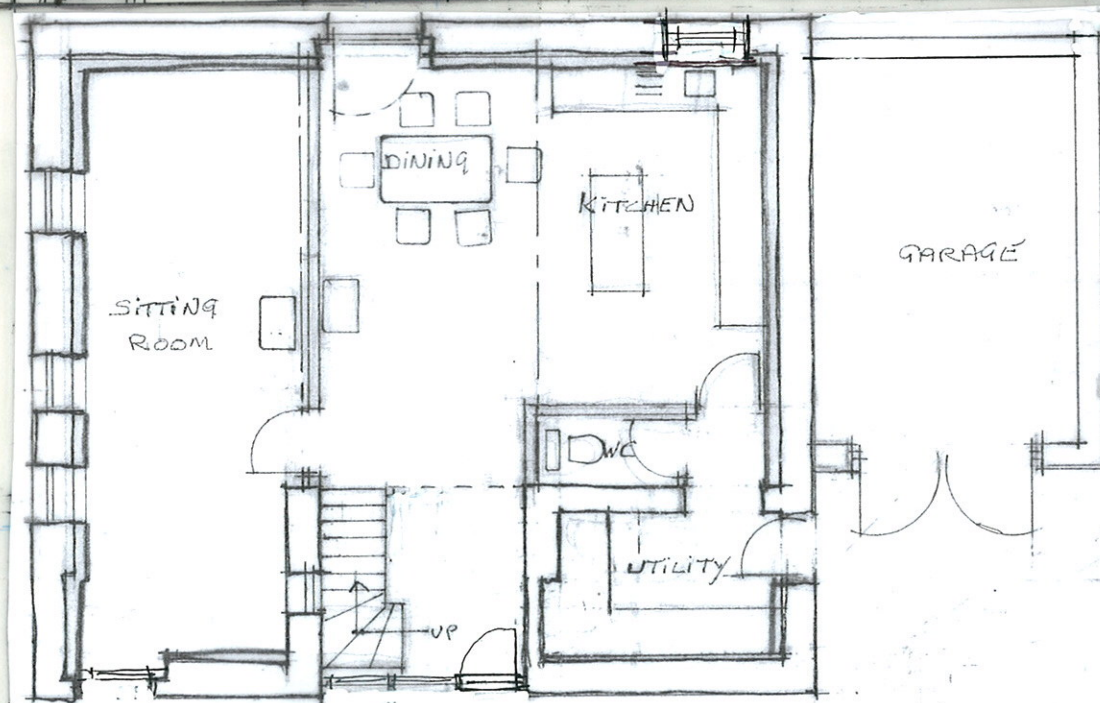

NORTH ELEVATION

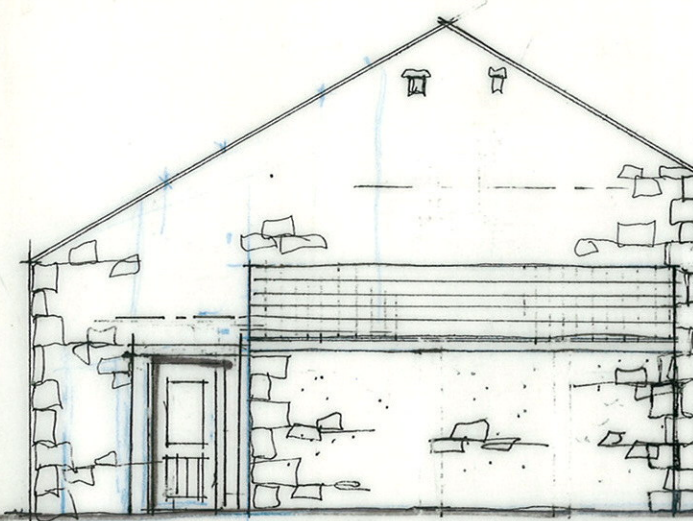


GROUND FLOOR PLAN

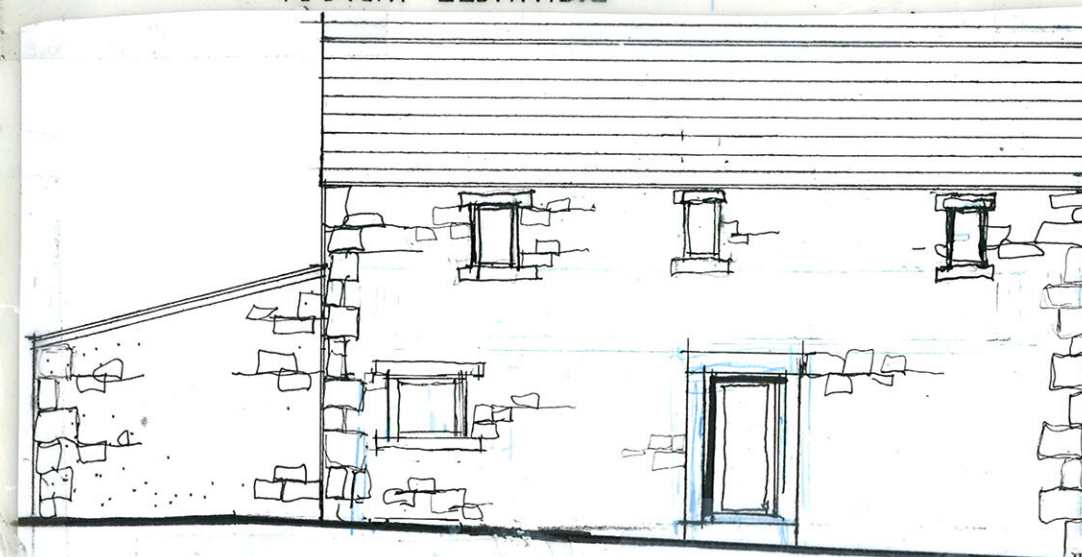


WEST ELEVATION

A - AMENDED 18/3/13

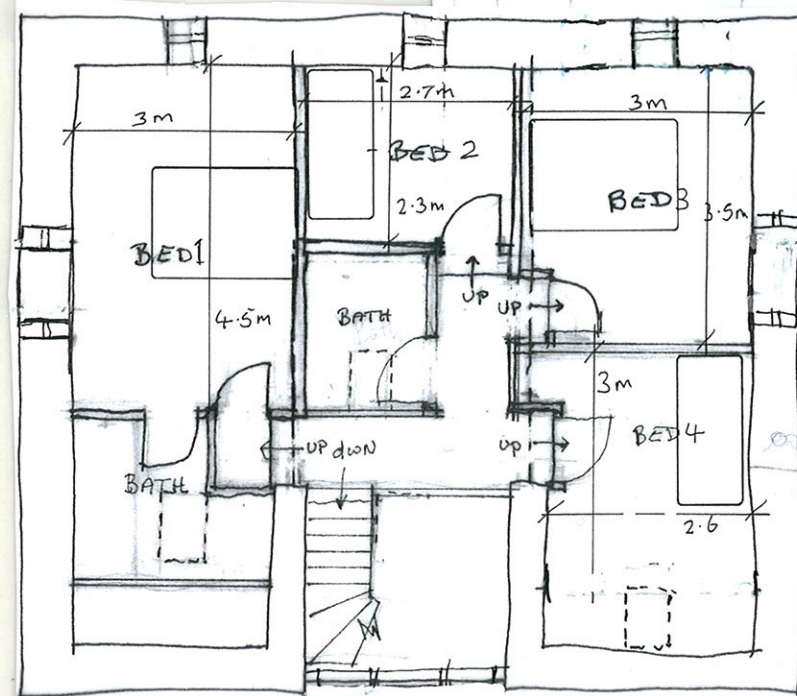

FIRST FLOOR PLAN

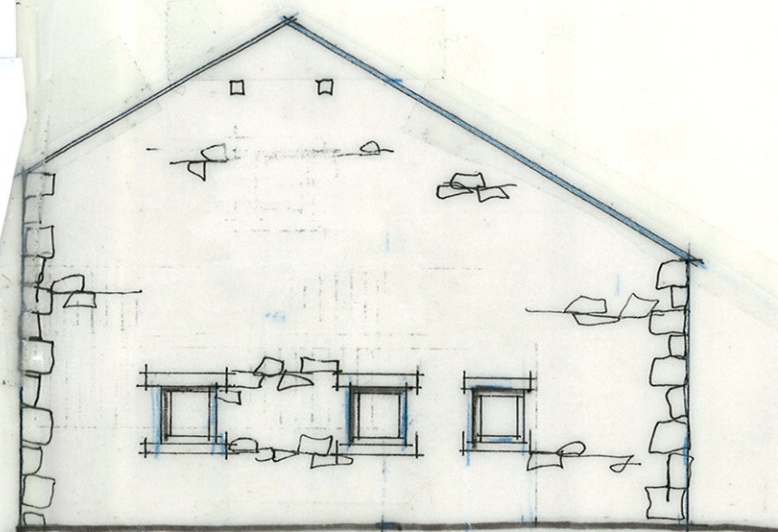

SOUTH ELEVATION

MR & MRS MARSDEN

Drawing Title
PROPOSED PLANS AND ELEVATIONS
HIGHER CLASS BARN

Scale 1:100	Date APRIL 2013	Drawn LKR
----------------	--------------------	--------------

125 - 02 A/B/C