



All dimensions are nominal to indicate design intent
& should be checked on site before any work commences

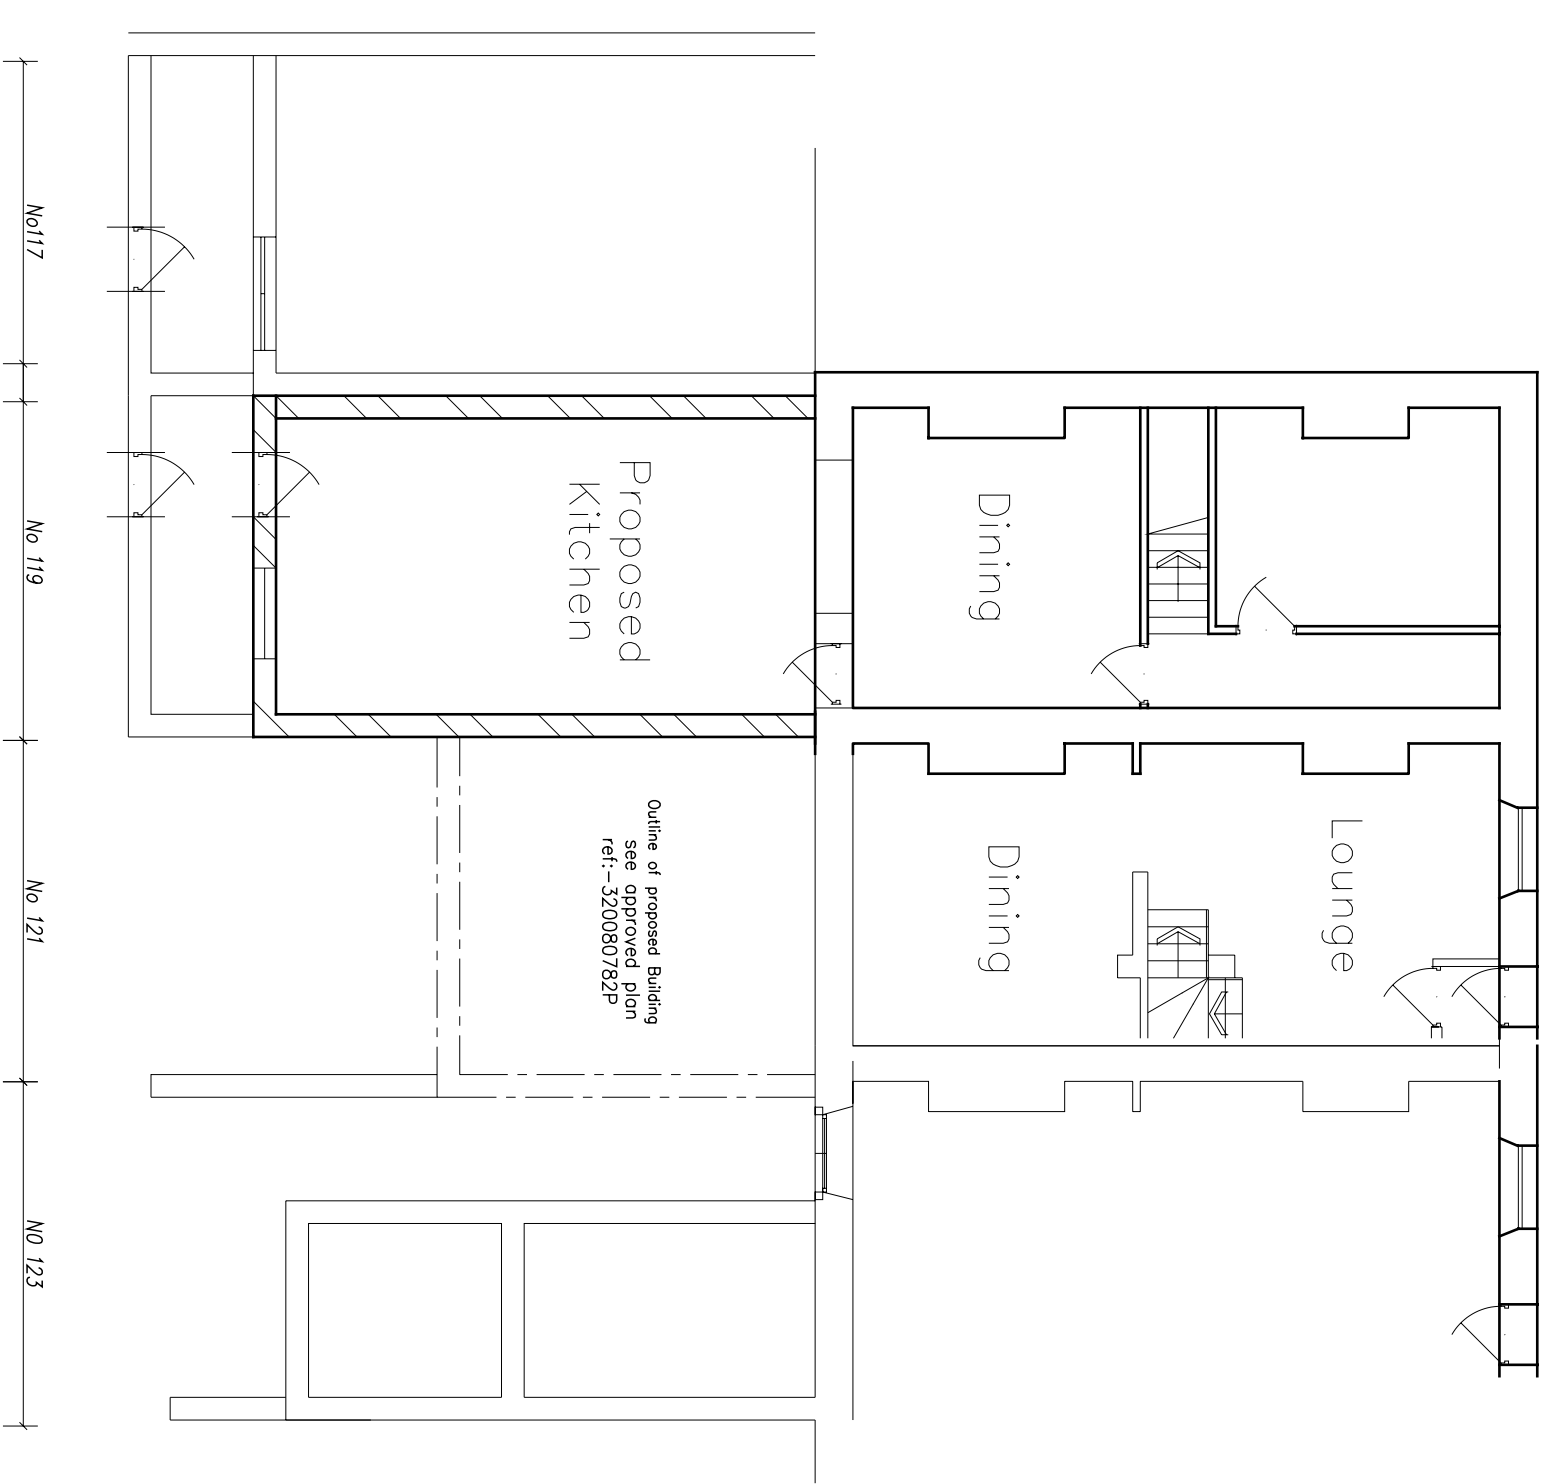

Proposed Ground Floor Plan

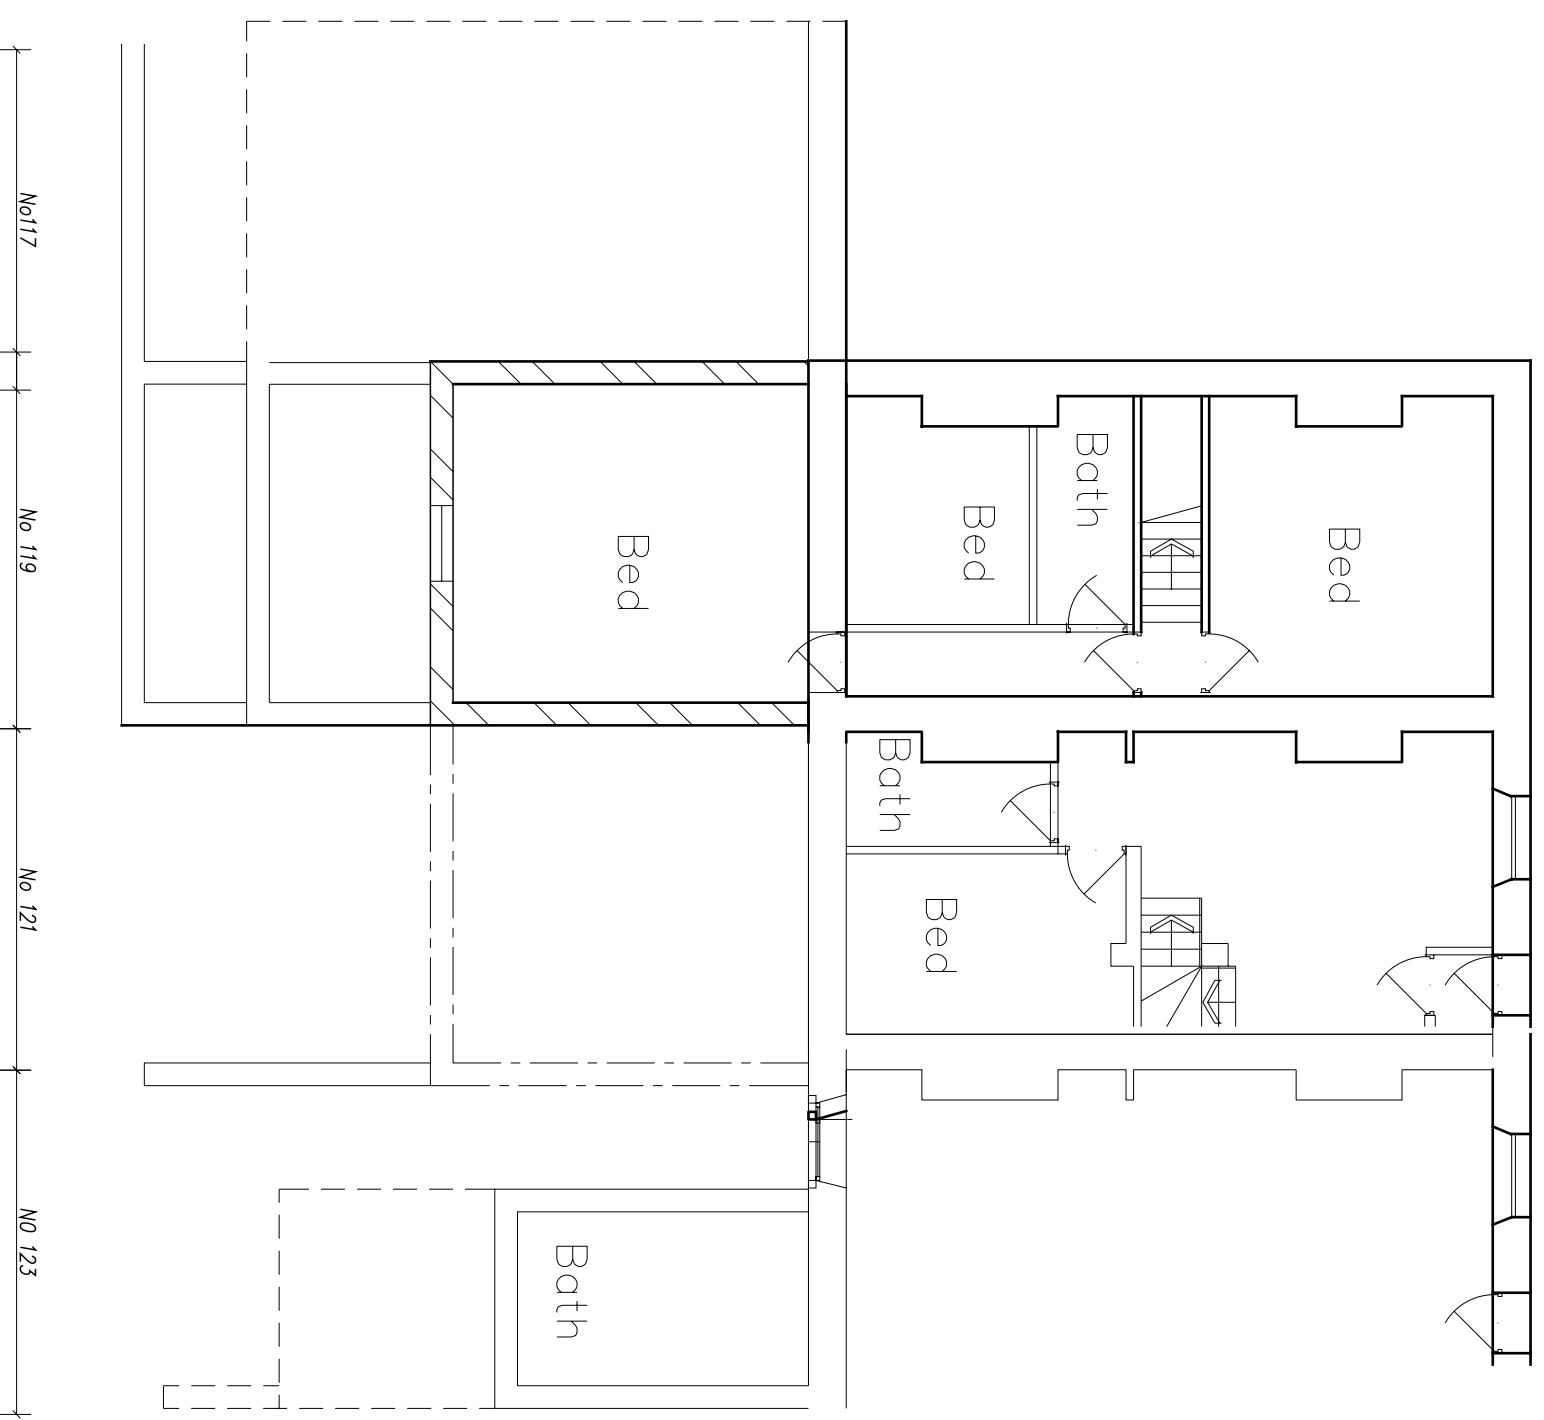

Proposed First Floor Plan

Client Mr S Parsons			
Site 119 Whalley Rd Sabden BB7 9EA			
Project 2 Storey Rear Extension			

Calder Design Associates			
2 TOP ROW,SABDEN,CLITHEROE,LANCS. BB79HL			
Tel 01282 771907, E-mail calder@freenet.co.uk			
TITLE Proposed Plans		Drawn P.Lord	Drawing No
		Date 10.01.10	Rev
		Scale 1: 100@A3	66/1/2

