


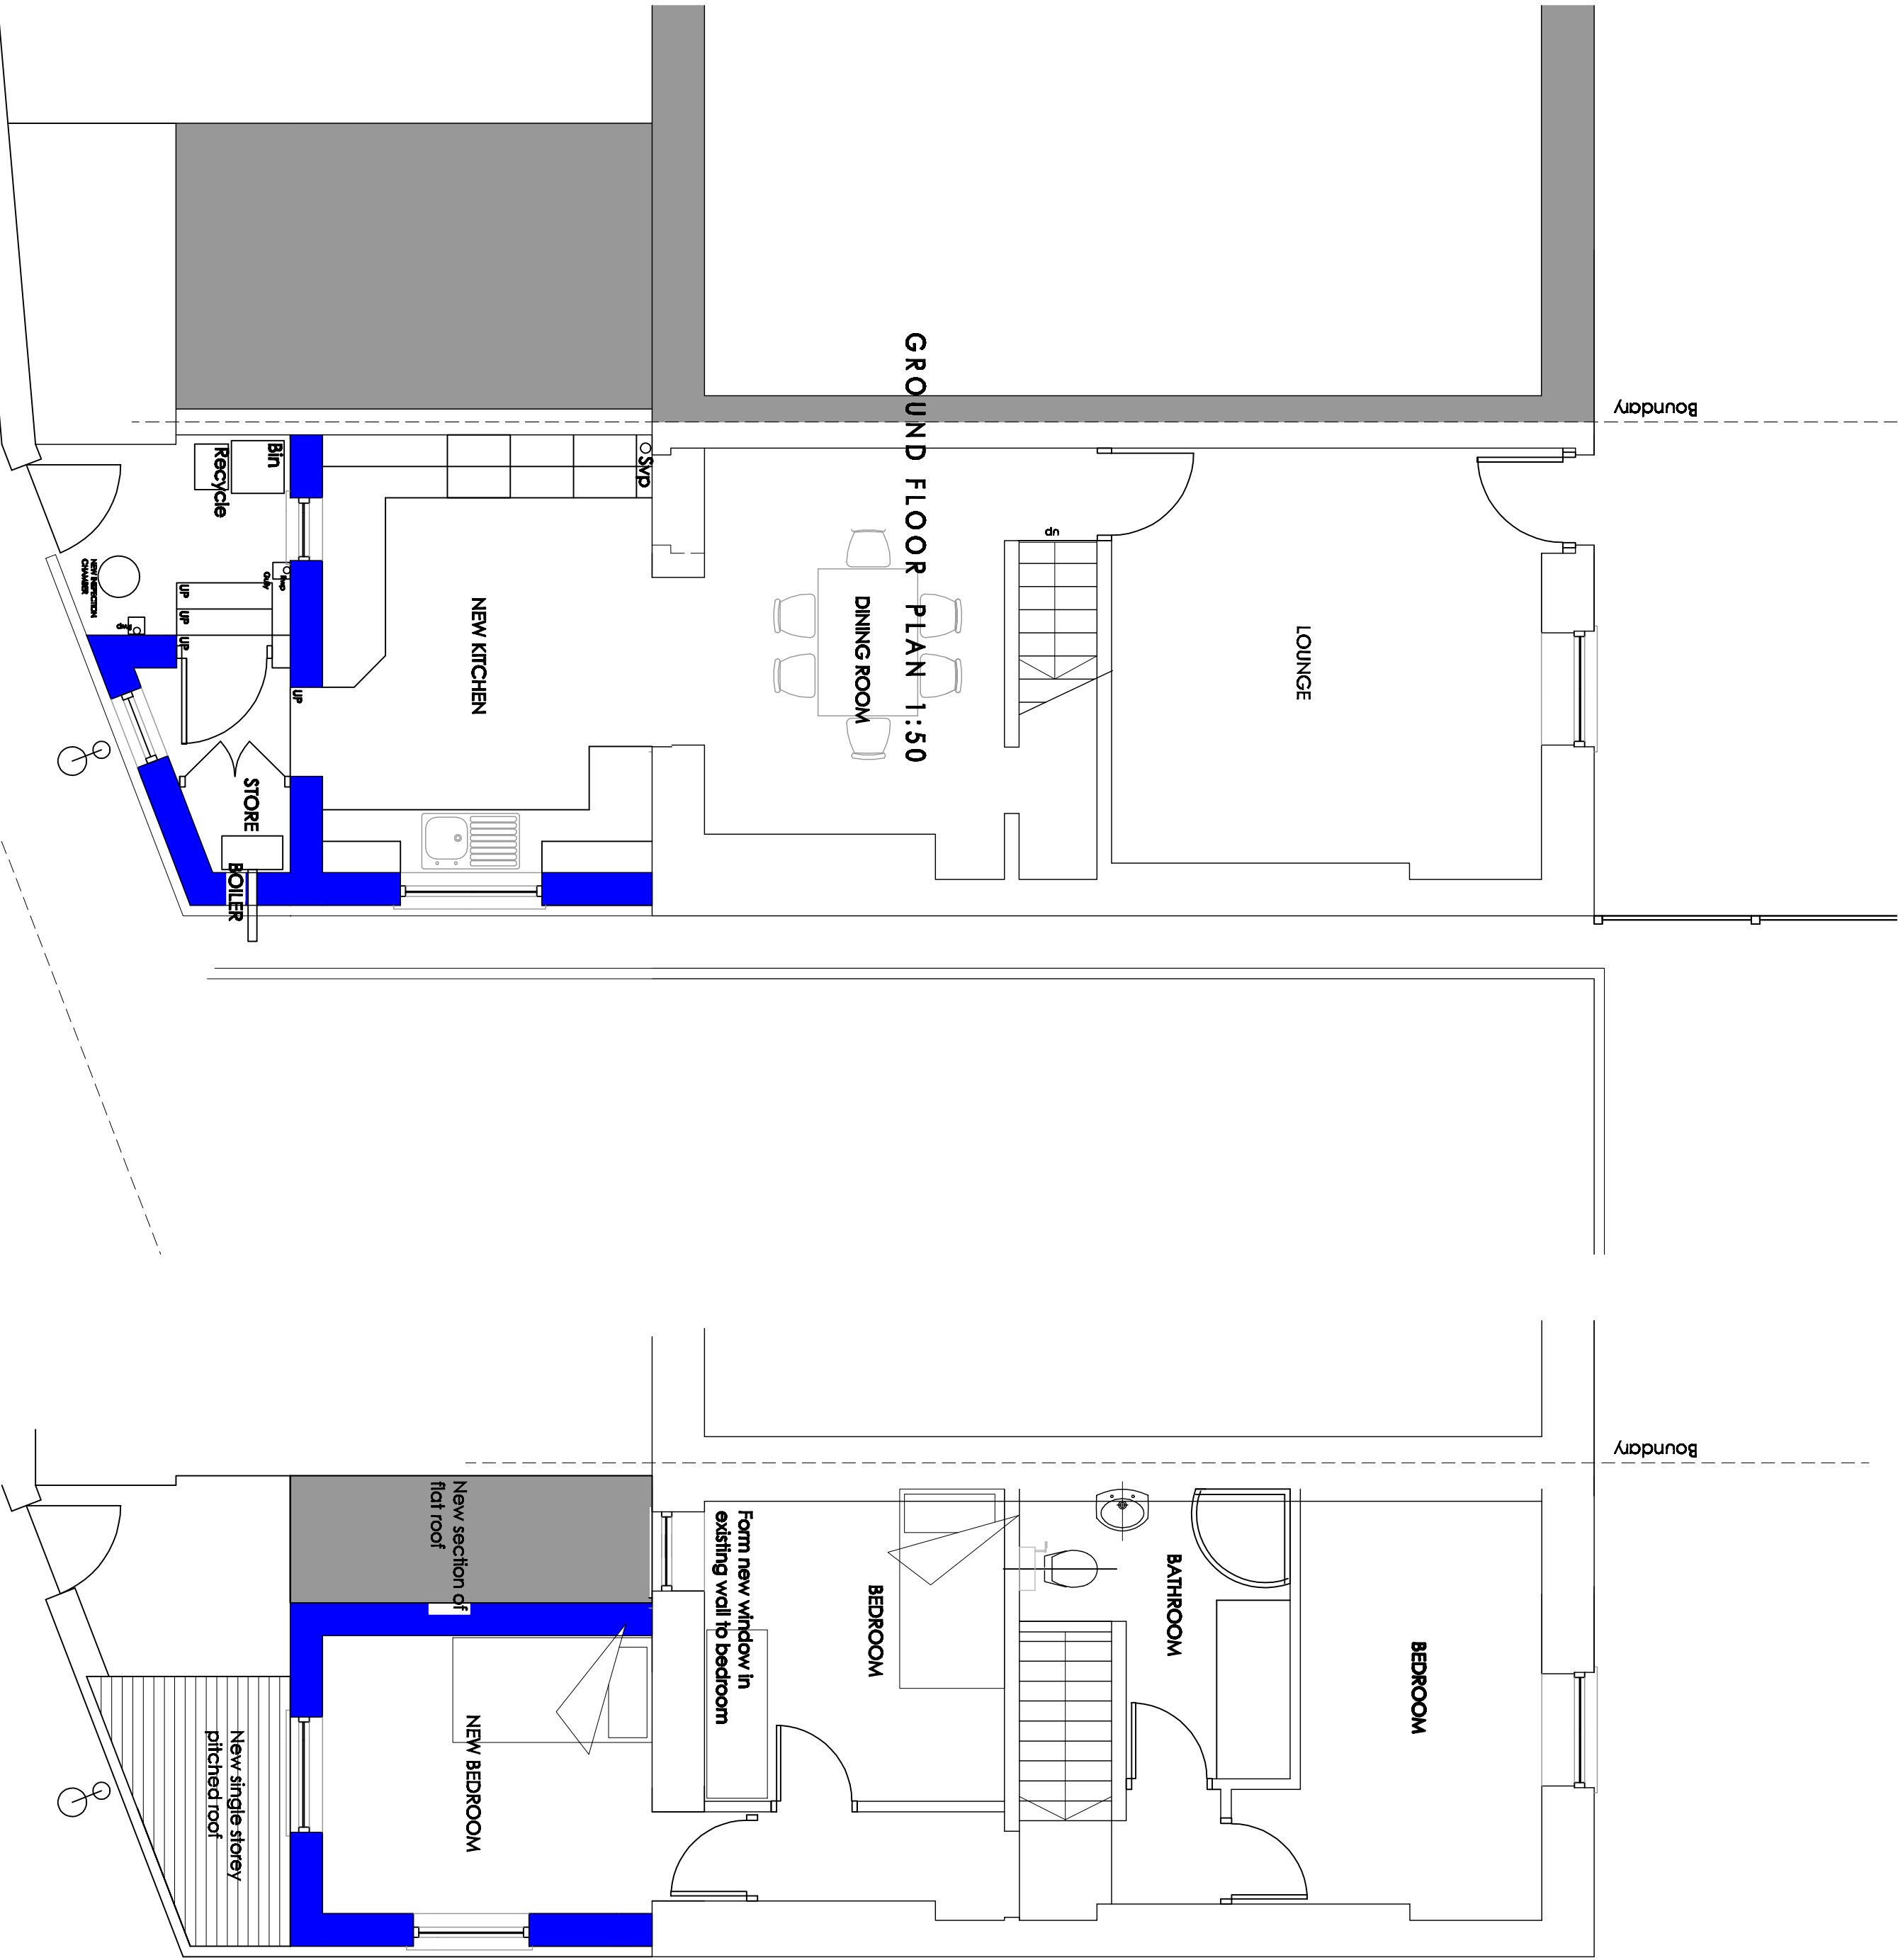

GROUND FLOOR PLAN 1:50

FIRST FLOOR PLAN 1:50



REAR ELEVATION 1:50

REAR ELEVATION BEYOND WALL TO ALLEY 1:50

THESE DRAWINGS ARE INTENDED FOR PLANNING AND/OR BUILDING REGULATION APPROVALS THROUGH THE LOCAL AUTHORITY ONLY. ONE SHOULD BE SATISFIED WITH THE CAPABILITY OF THE CHOSEN CONTRACTOR TO CARRY OUT ALL CONSTRUCTION WORKS AS NO RESPONSIBILITY IS TAKEN FOR SITE OPERATION WORKS. ACCURATE UNDERGROUND DRAINAGE RUNS AND CONNECTIONS SHOULD BE CHECKED PRIOR TO WORKS COMMENCING ON SITE. ALL FOUNDATIONS NEW AND EXISTING ARE TO BE APPROVED BY THE LOCAL AUTHORITY BUILDING INSPECTOR AND NO WORKS SHOULD PROGRESS ANY FURTHER UNTIL FOUNDATIONS HAVE BEEN GRANTED APPROVAL. ALL WORK TO COMPLY WITH CURRENT BUILDING REGULATIONS, BRITISH STANDARDS AND CODES OF PRACTICE.

Project
Proposed extension to
8 Cross Street Clitheroe
client
for Mr. + Mrs Kershaw

drawing title
PROPOSALS

job no. dwg no. rev. scale date
GK 03 1:50@A1 05/13

©