


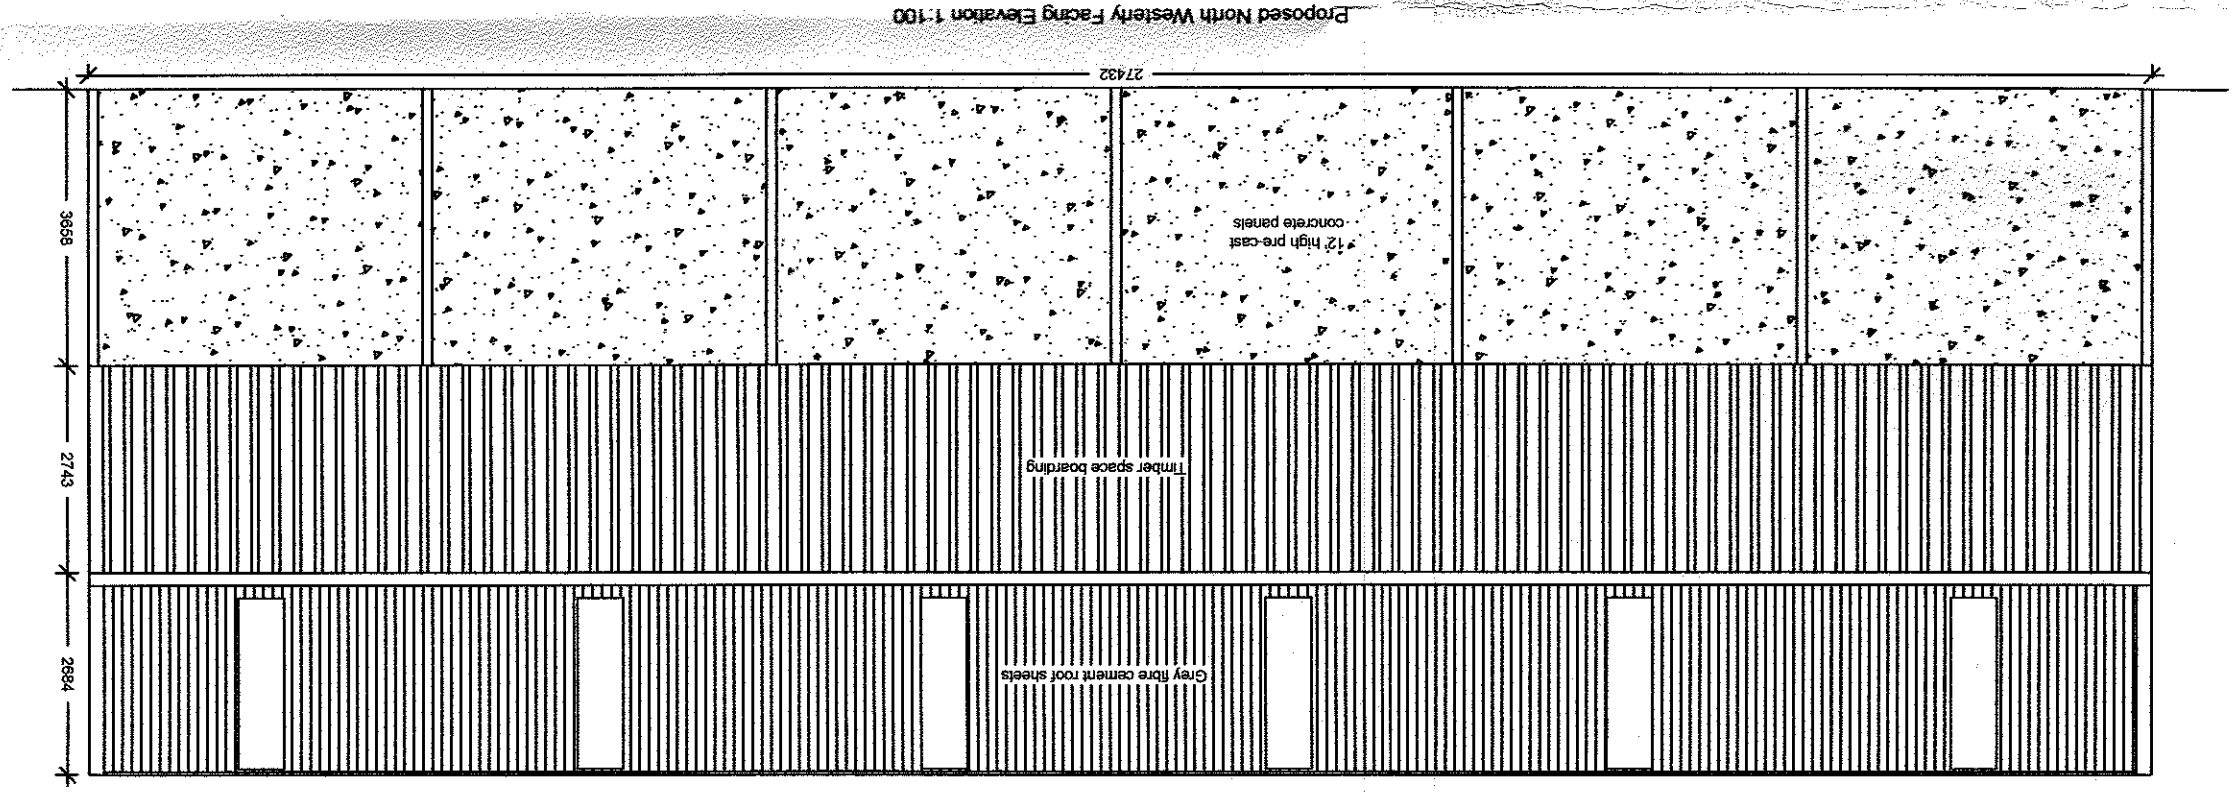
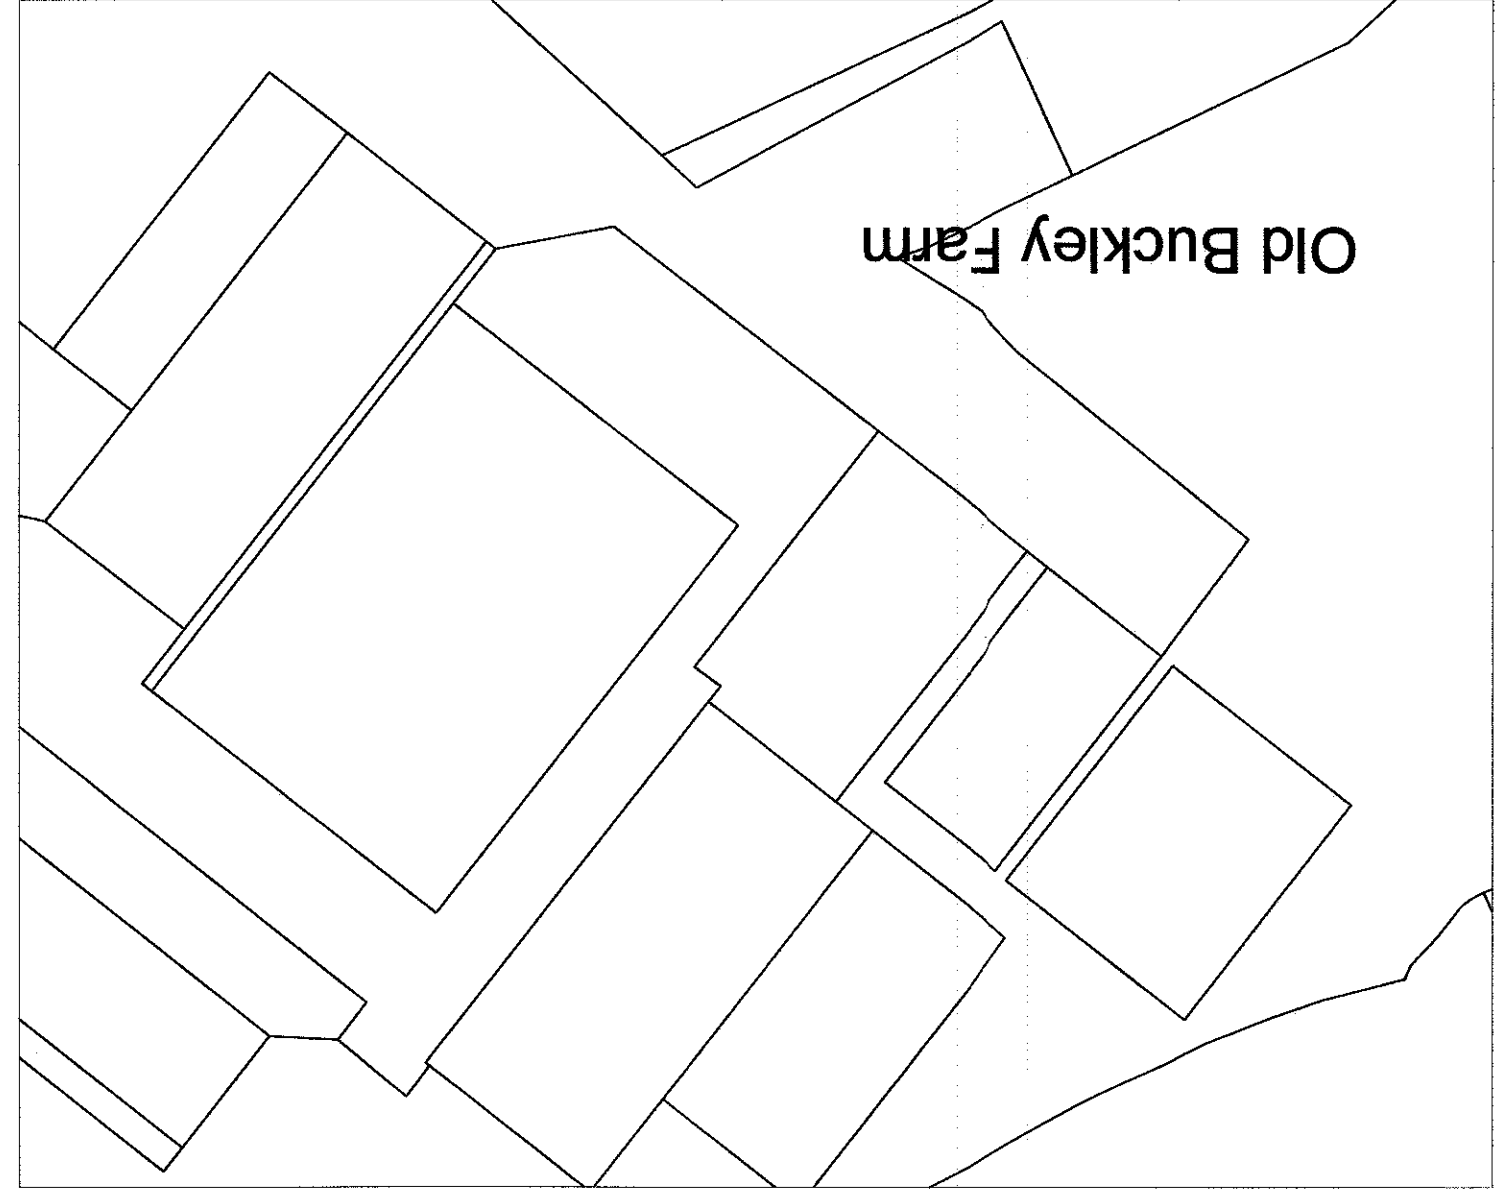
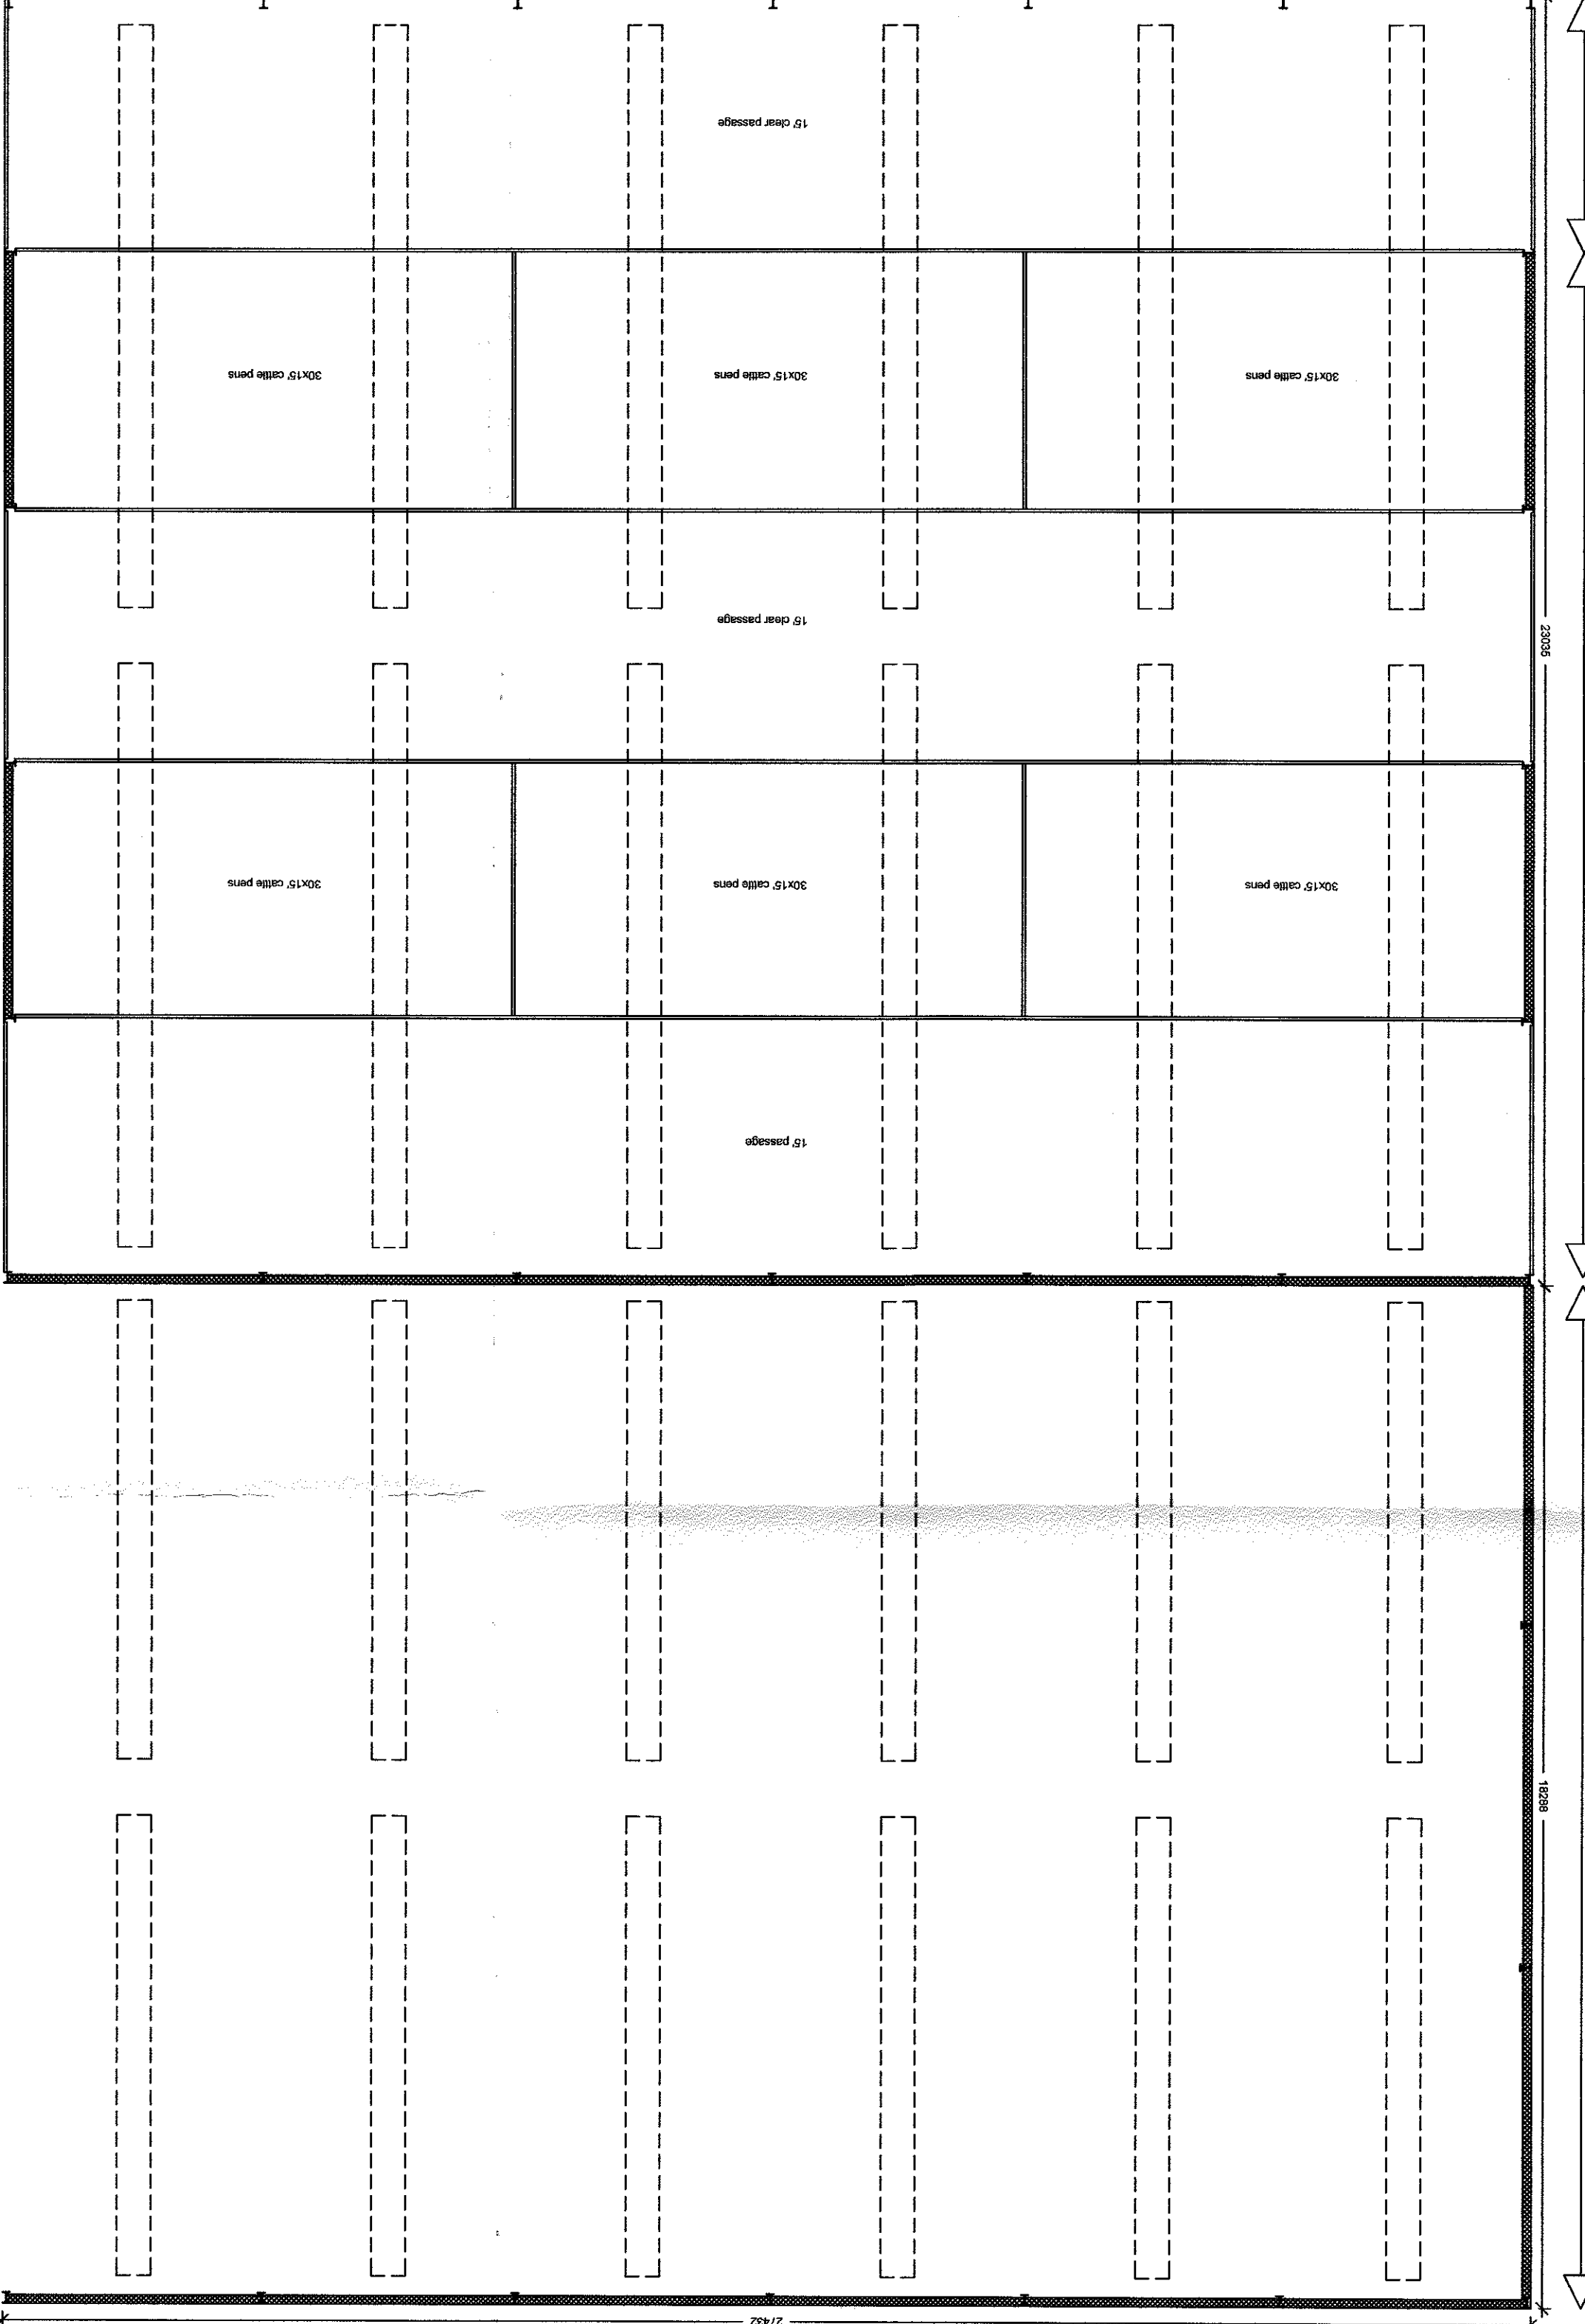
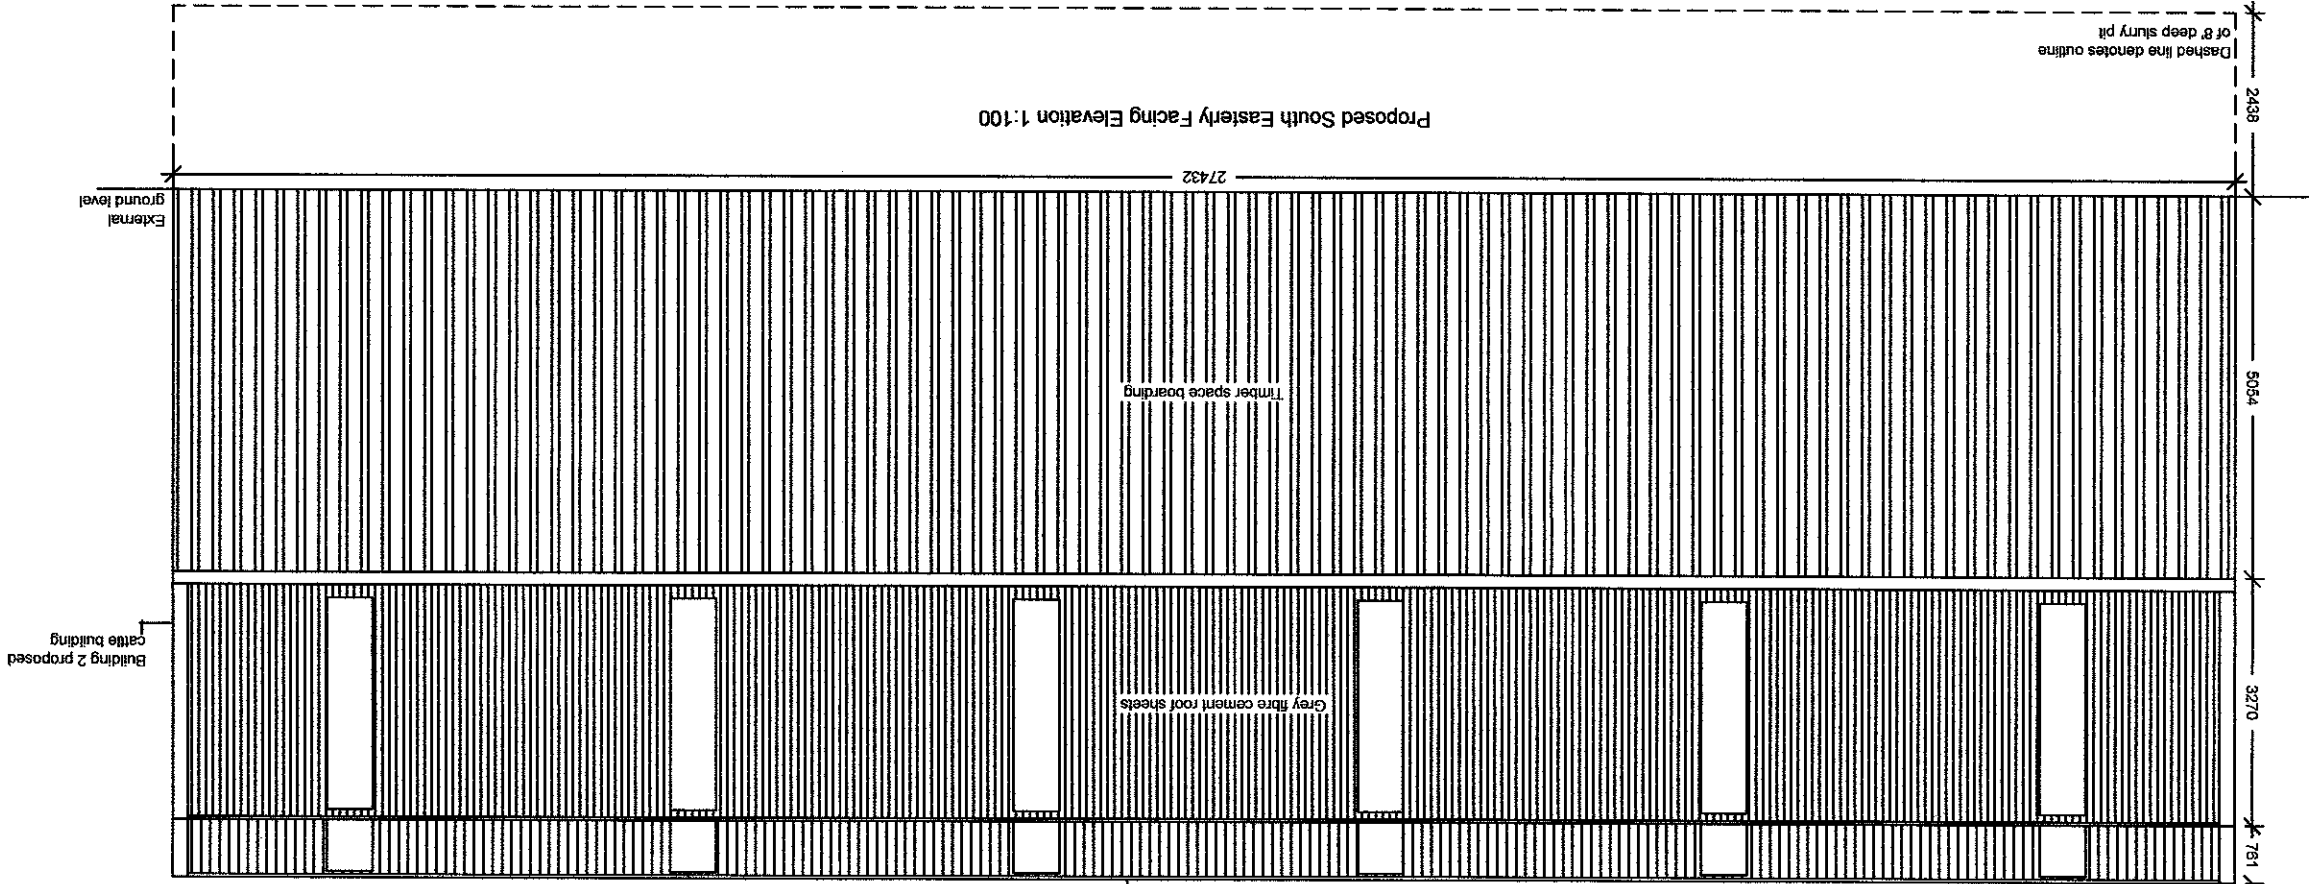
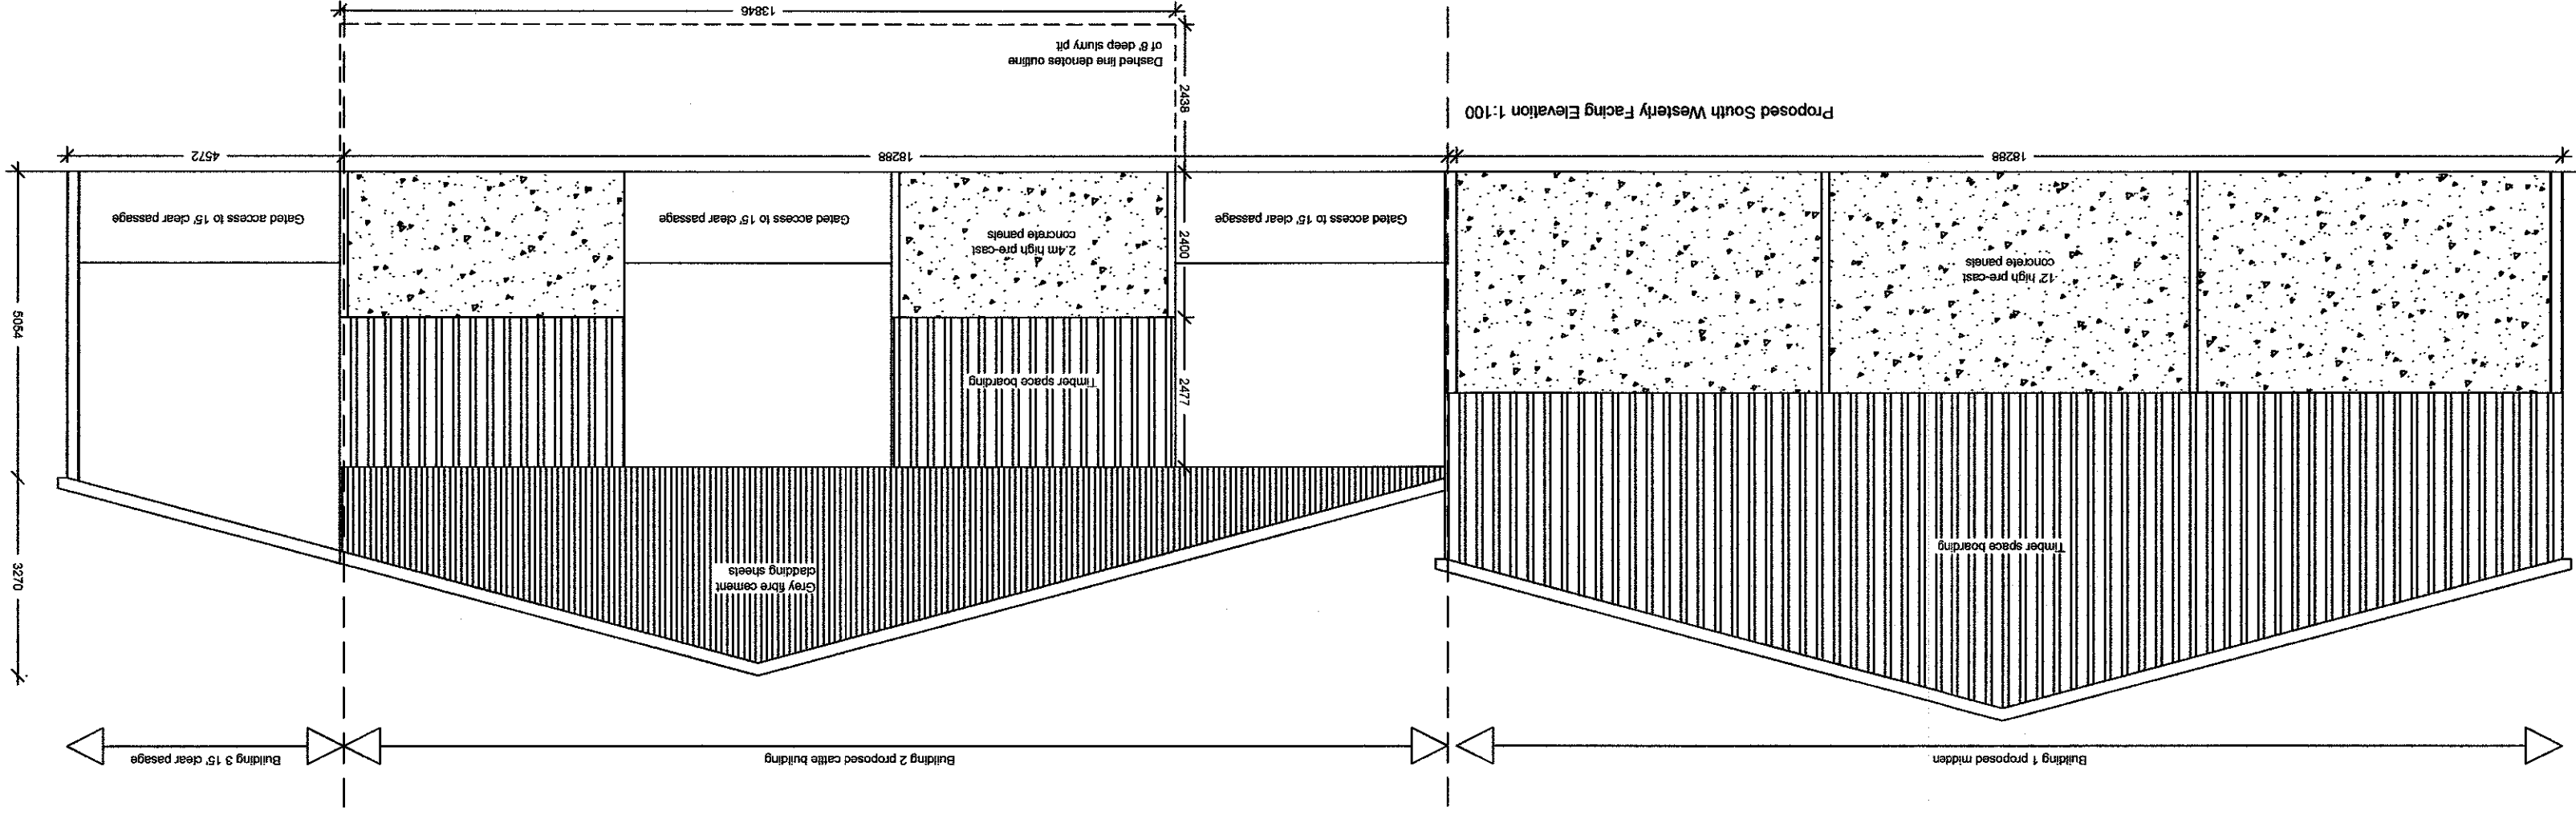


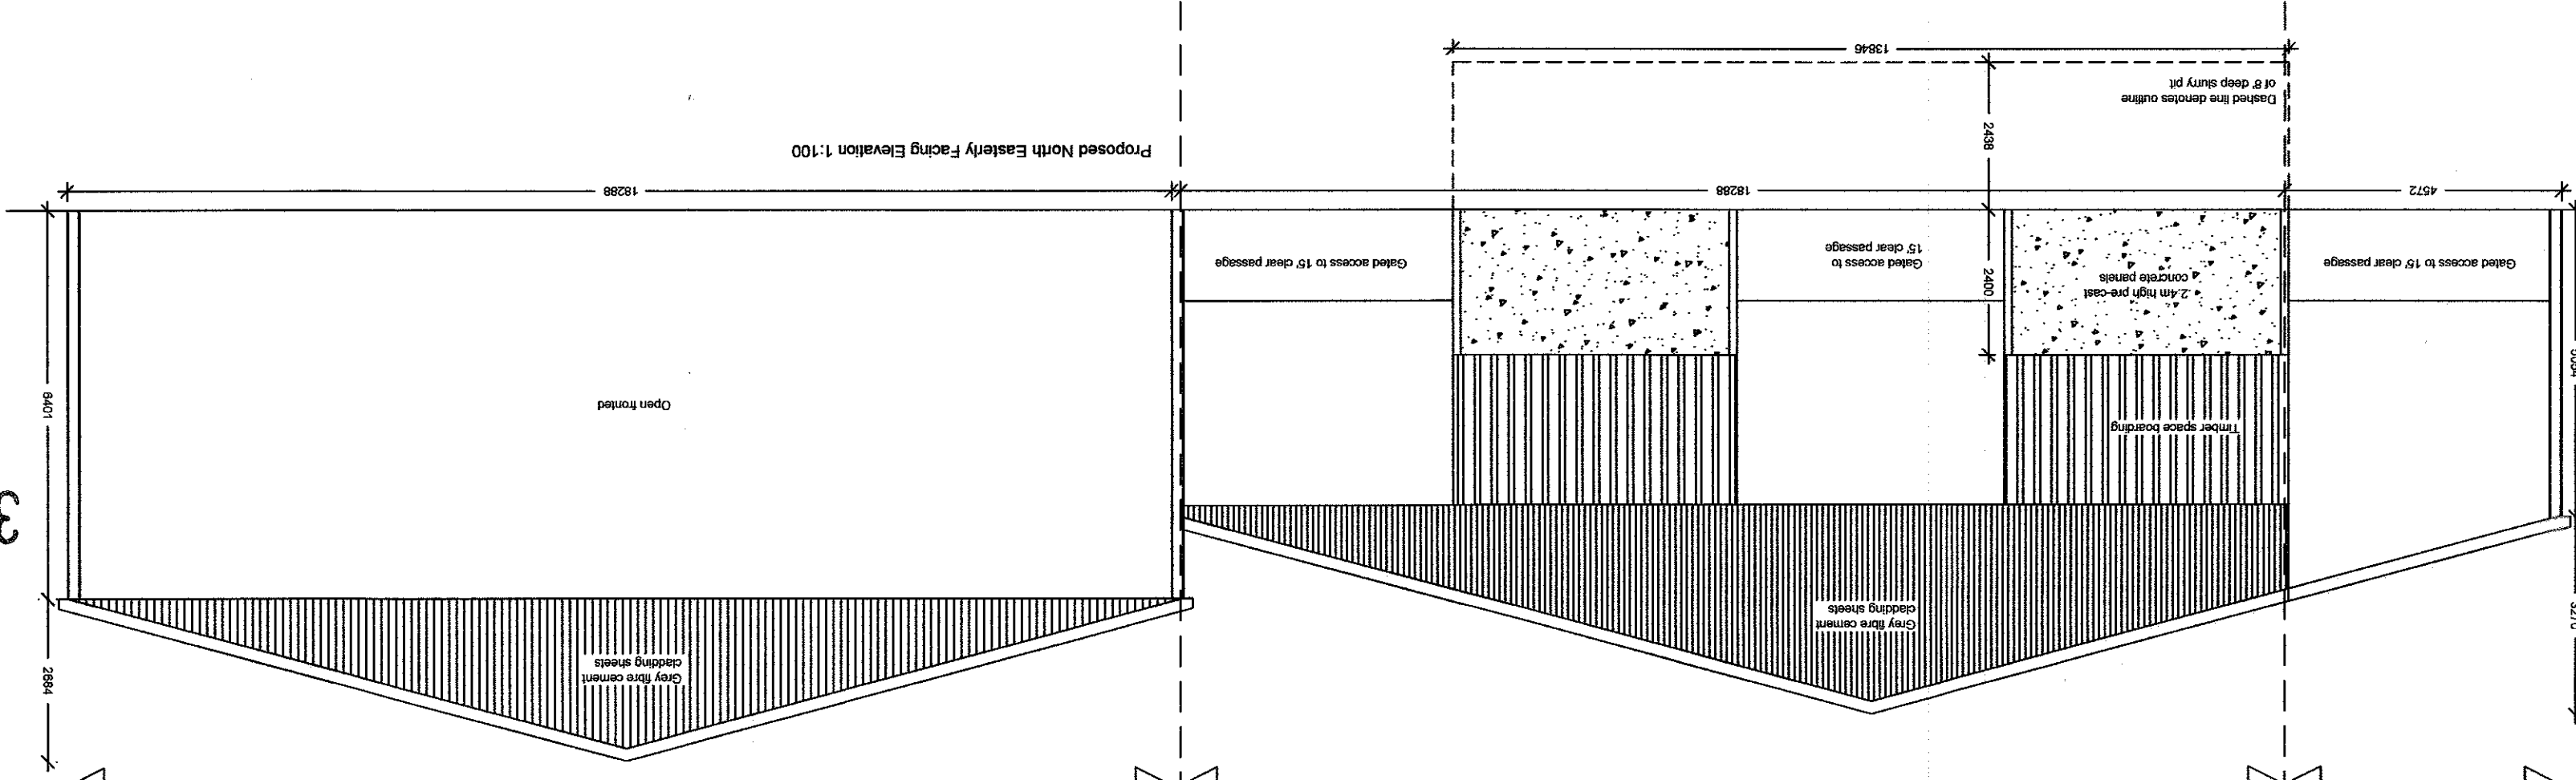

Building 3 15' clear passage
Building 2 proposed cable building
Building 1 proposed midspan

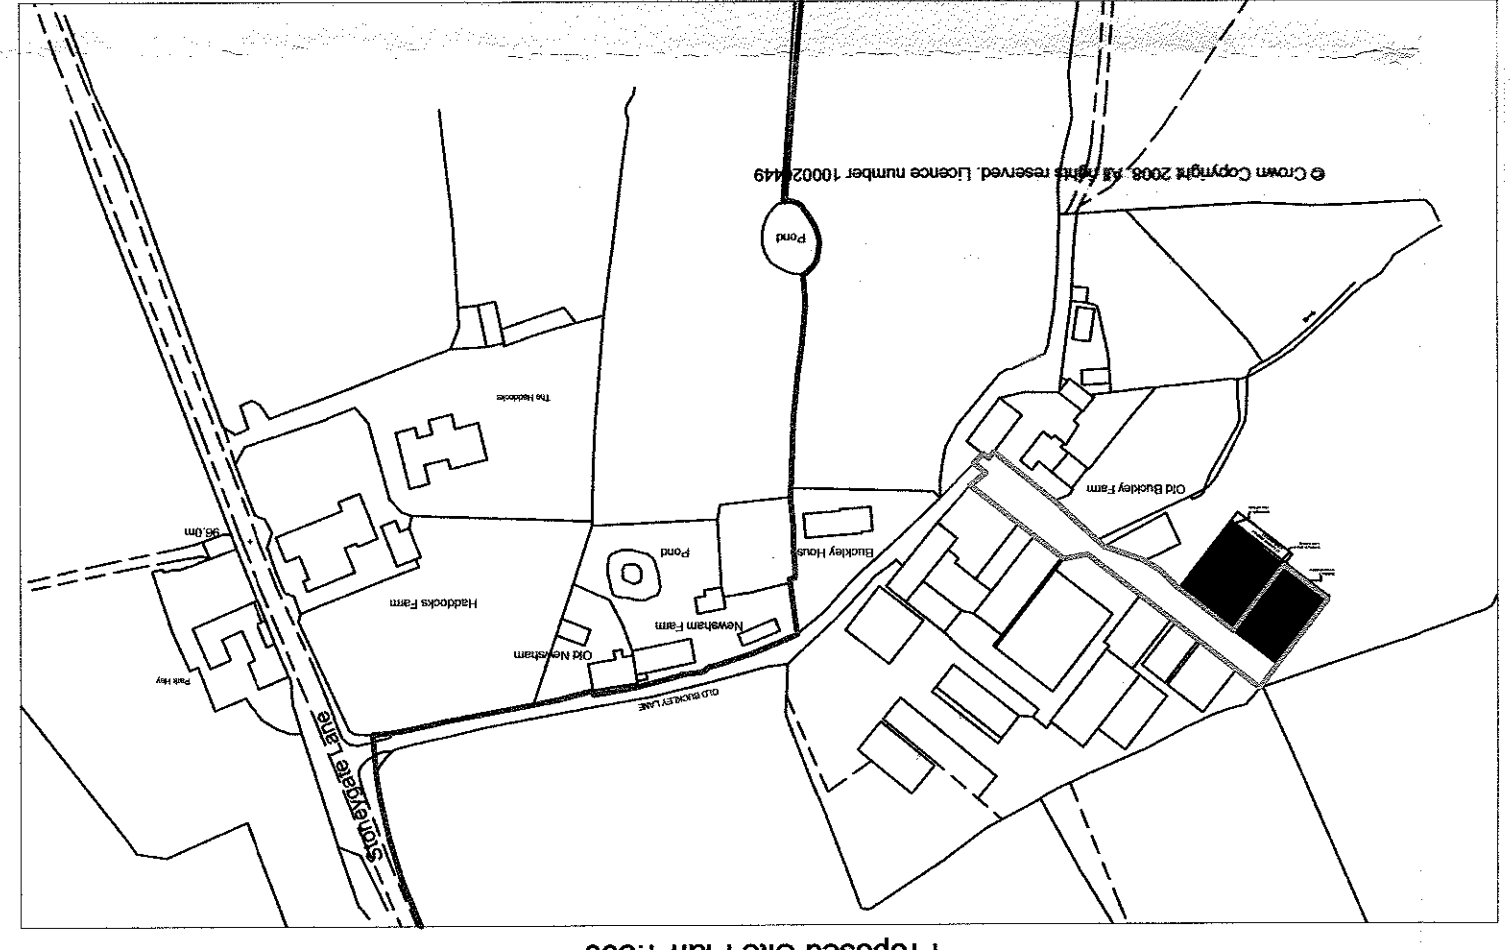

Building 3 15' clear passage
Building 2 proposed cable building
Building 1 proposed midspan

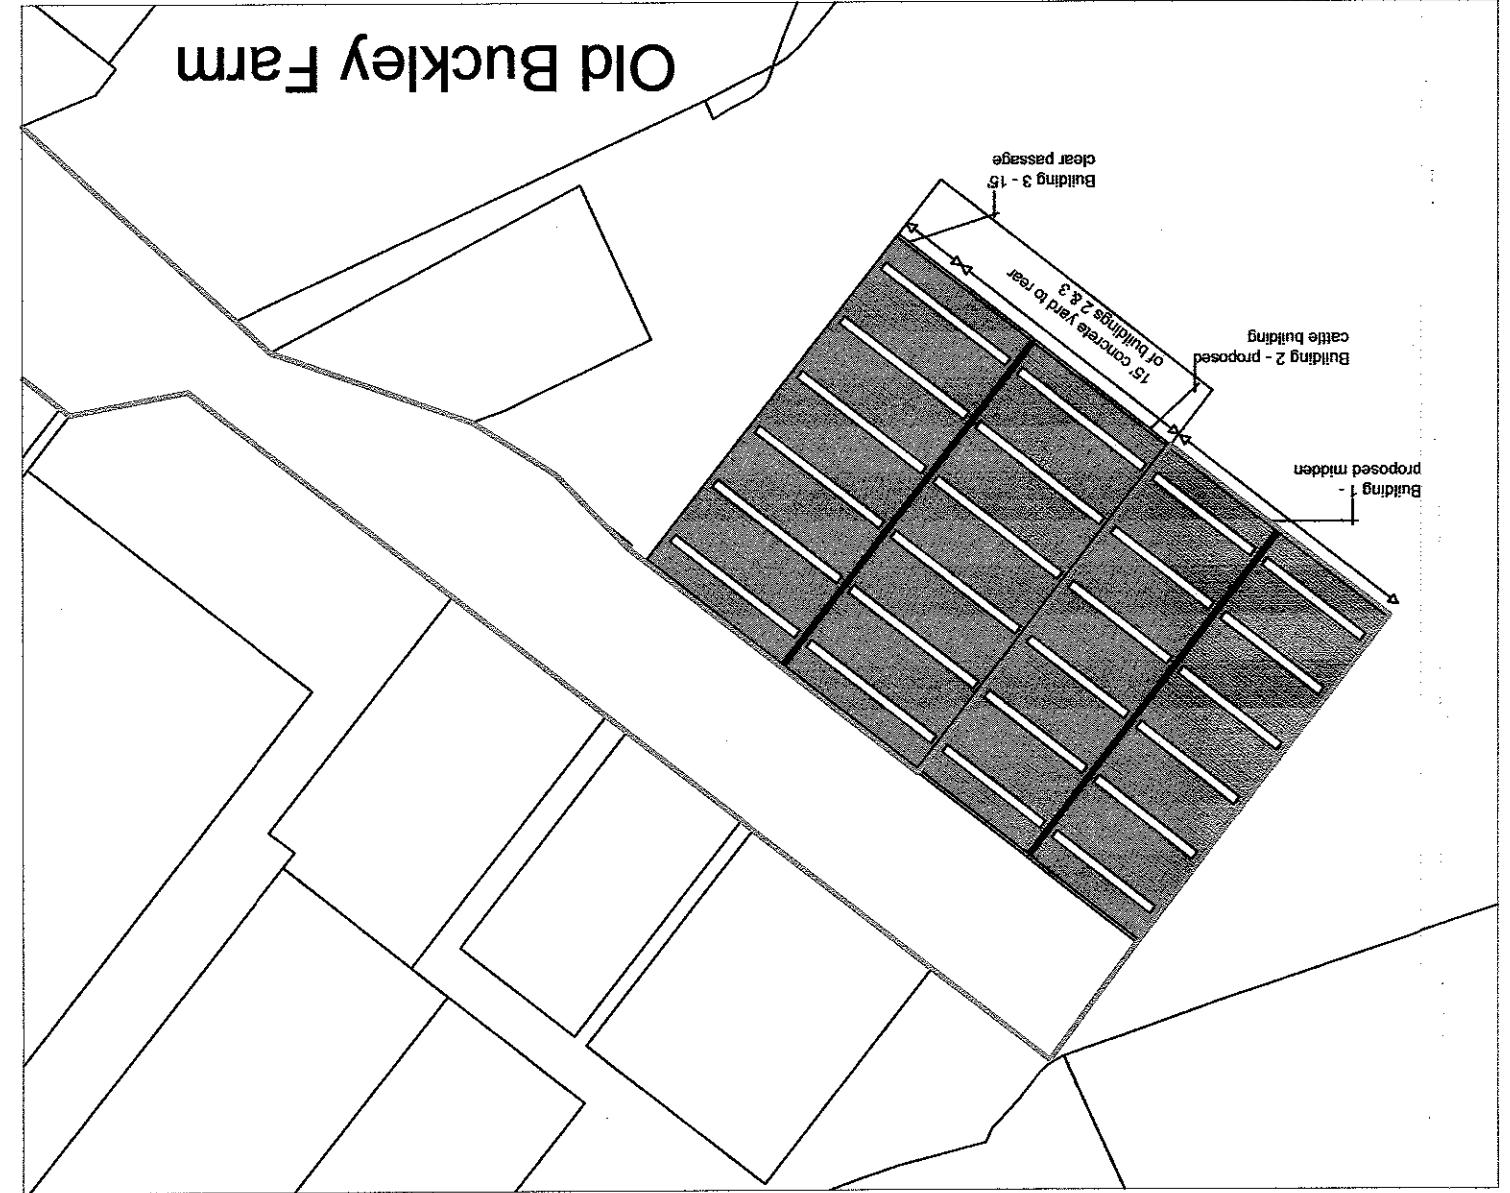

Amendments:

No.	Description
2500	Scale: 1:100/500/

Date: 24.1.13
Client: Mr A. Coates
Drawing No: Coa/056/139301
Drawn: A.M.
Title: Proposed floor plan, elevations & site & location plans - Building 1
Project: Manure store & slurry pit building at Old Buckley Farm, Ribchester, Stonegate Lane, Preston, PR3 2ZS
Project: Manure store & slurry pit building at Old Buckley Farm, Ribchester, Stonegate Lane, Preston, PR3 2ZS
Email: info@ghaonline.co.uk
T: 01200 442301
F: 01200 442976
Chartered Surveyors
6-8 Church Street
Lancashire BB7 2DG
G H A
Do not scale off the drawings, if in doubt ask.

Notes:

All work is to be carried out to the latest current British standards Codes of Practice and recognised working practices.

At work and materials should comply with Health and Safety legislation.

All dimensions are to millimetres where explicitly shown otherwise.

The contractor should check and carry all dimensions as work proceeds.

and notify the architect of any discrepancies.

Do not scale off the drawings, if in doubt ask.

