



Building 1 proposed midden

 

Proposed Floor Plan 1:100

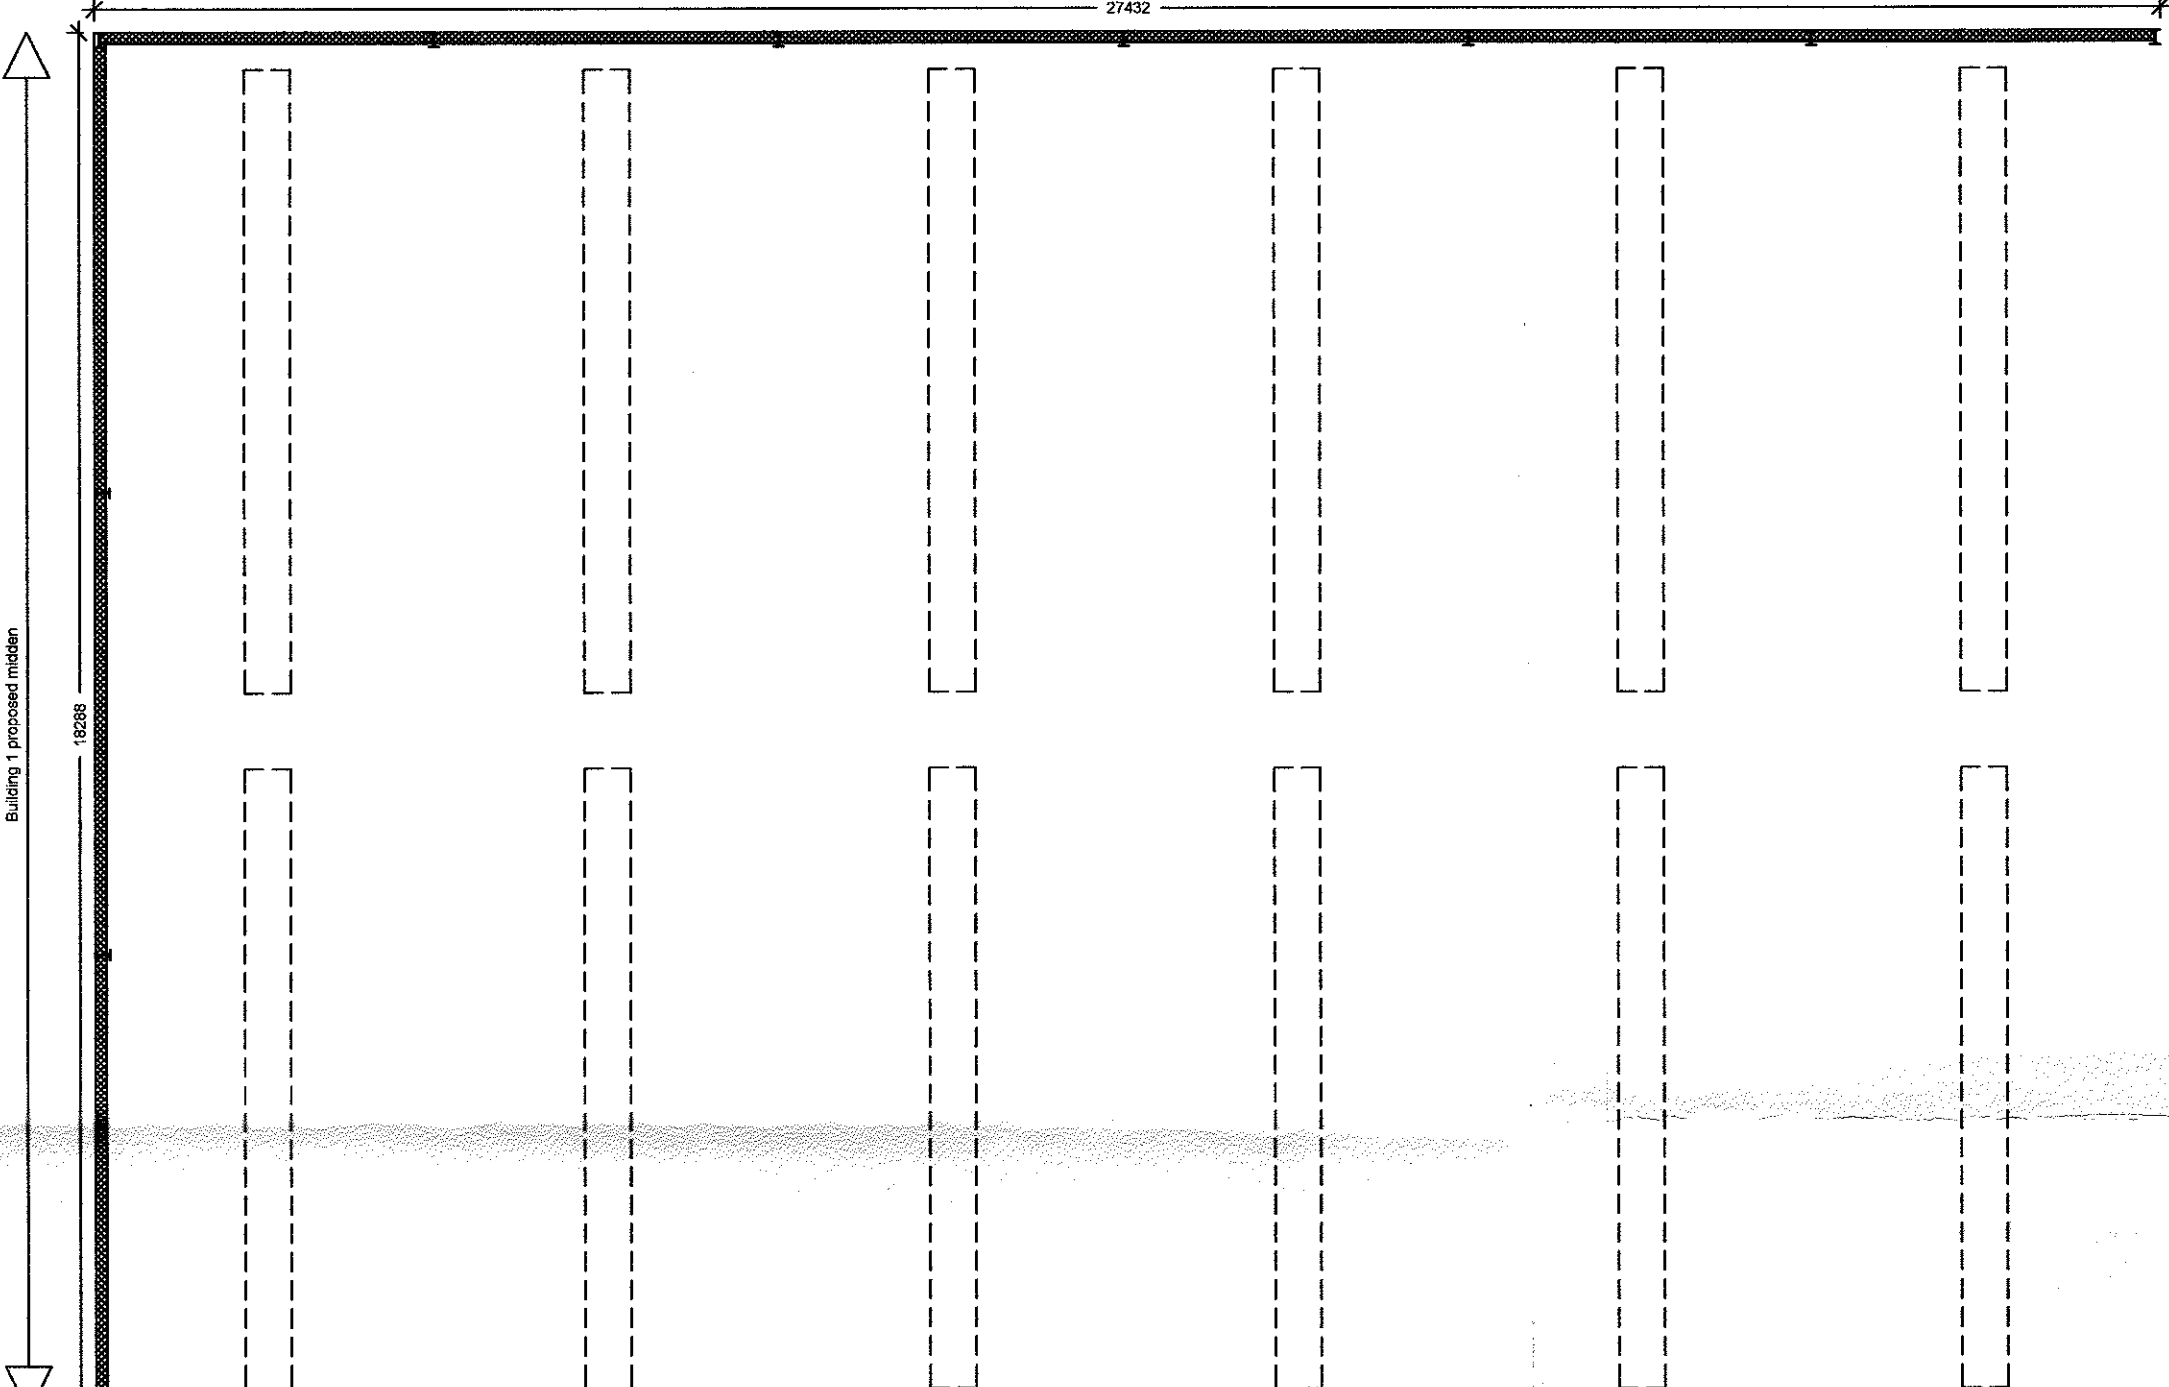

Existing Site Plan 1:500




Proposed Site Plan 1:500



Proposed Location Plan 1:2500

320130281 P_A

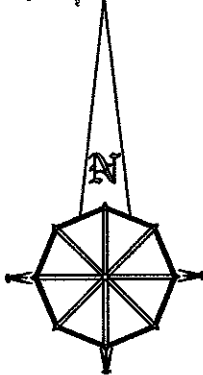

Notes:

All work is to be carried out to the latest current British standards Codes of Practice and recognised working practices.

All work and materials should comply with Health and Safety legislation.

All dimensions are in millimetres where explicitly shown otherwise.

The contractor should check and certify all dimensions as work proceeds and notify the architect of any discrepancies.

Do not scale off the drawings, if in doubt ask.



Chartered Surveyors
6 - 8 Church Street
Clitheroe
Lancashire BB7 2DG

T: 01200 442301
F: 01200 442976
Email: info@ghaonline.co.uk

Project:
Manure store & slurry pit building at
Old Buckley Farm
Stoneygate Lane
Ribchester
Preston
PR3 2ZS

Title: Proposed floor plan, elevations & site & location plans - Building 2

Drawing No: Coa/065/1393/02

Drawn: AJM

Client: Mr A. Coates

Scale: 1:100/500.
2500

Amendments