






proposed front elevation




proposed rear elevation

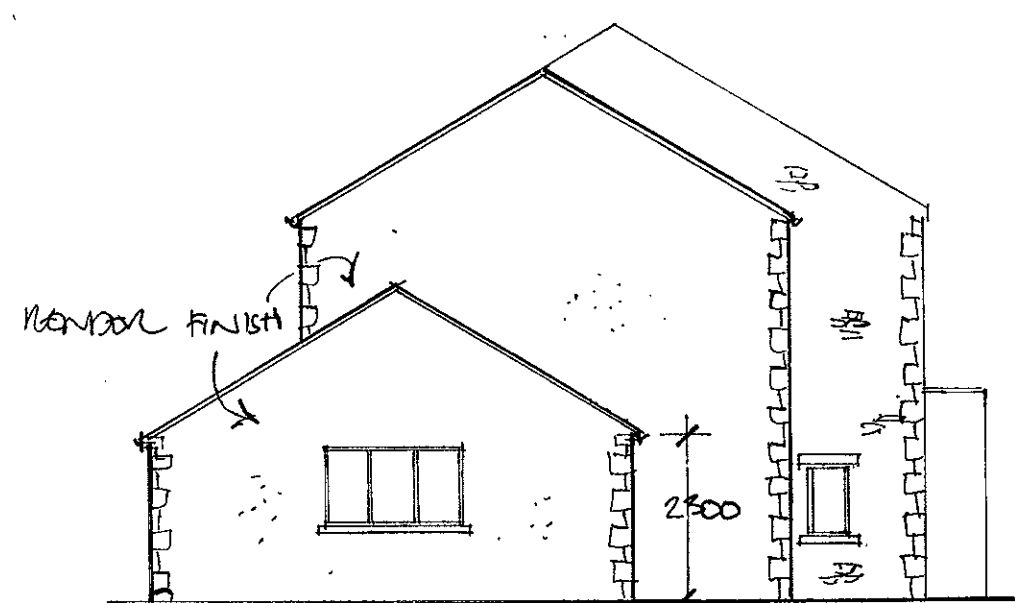


proposed side elevation

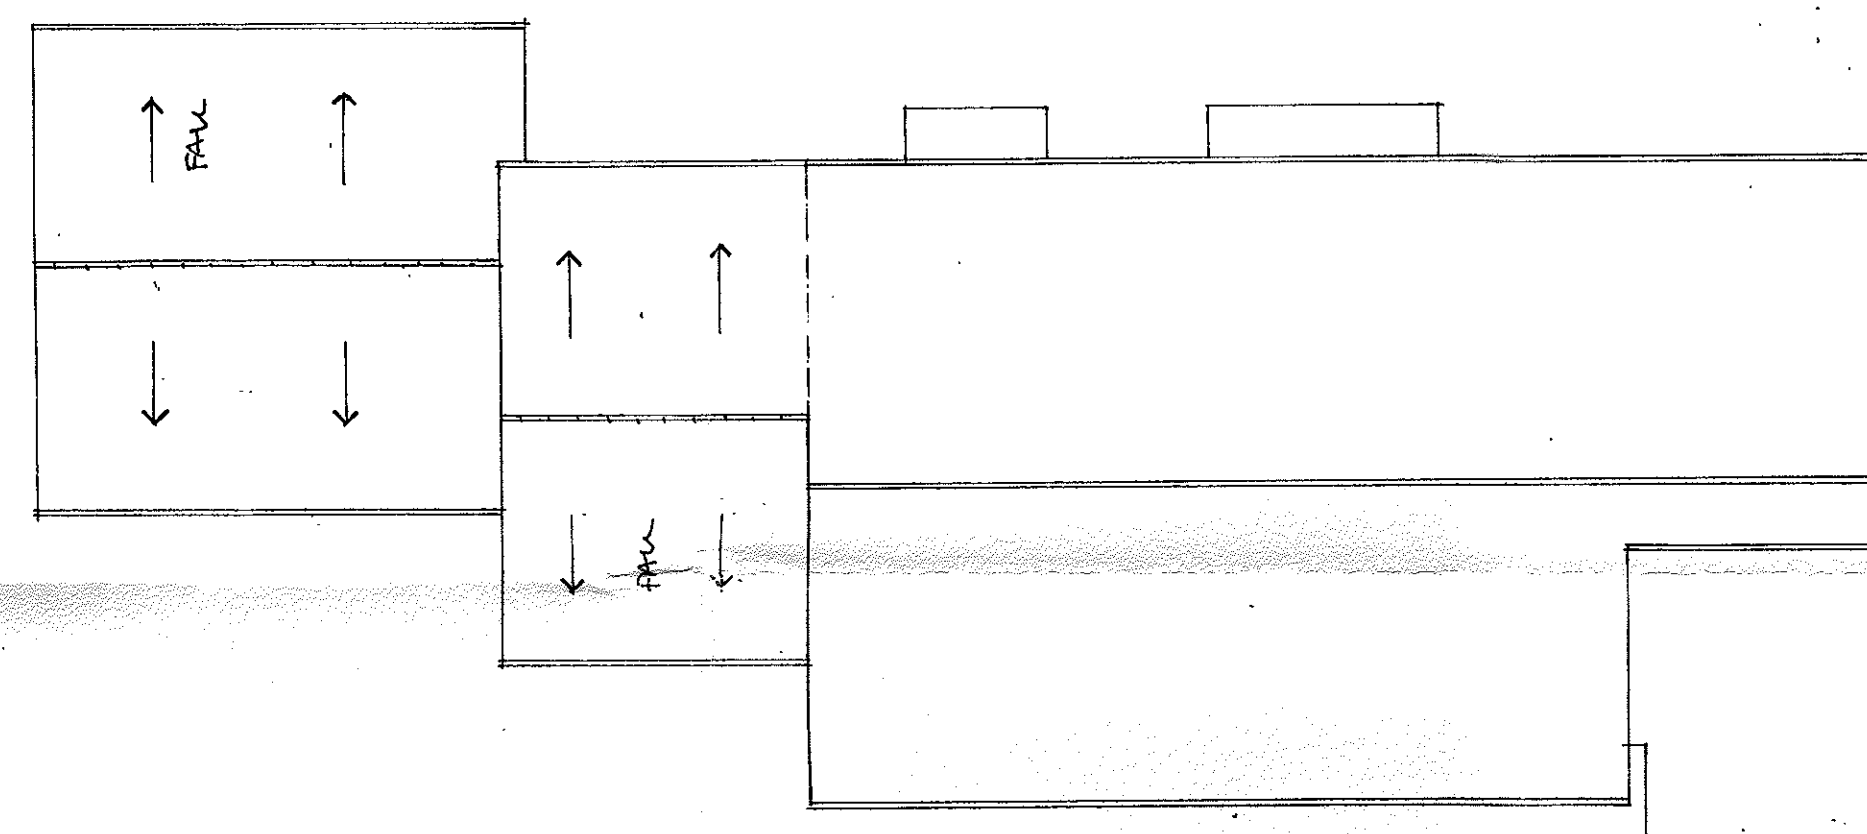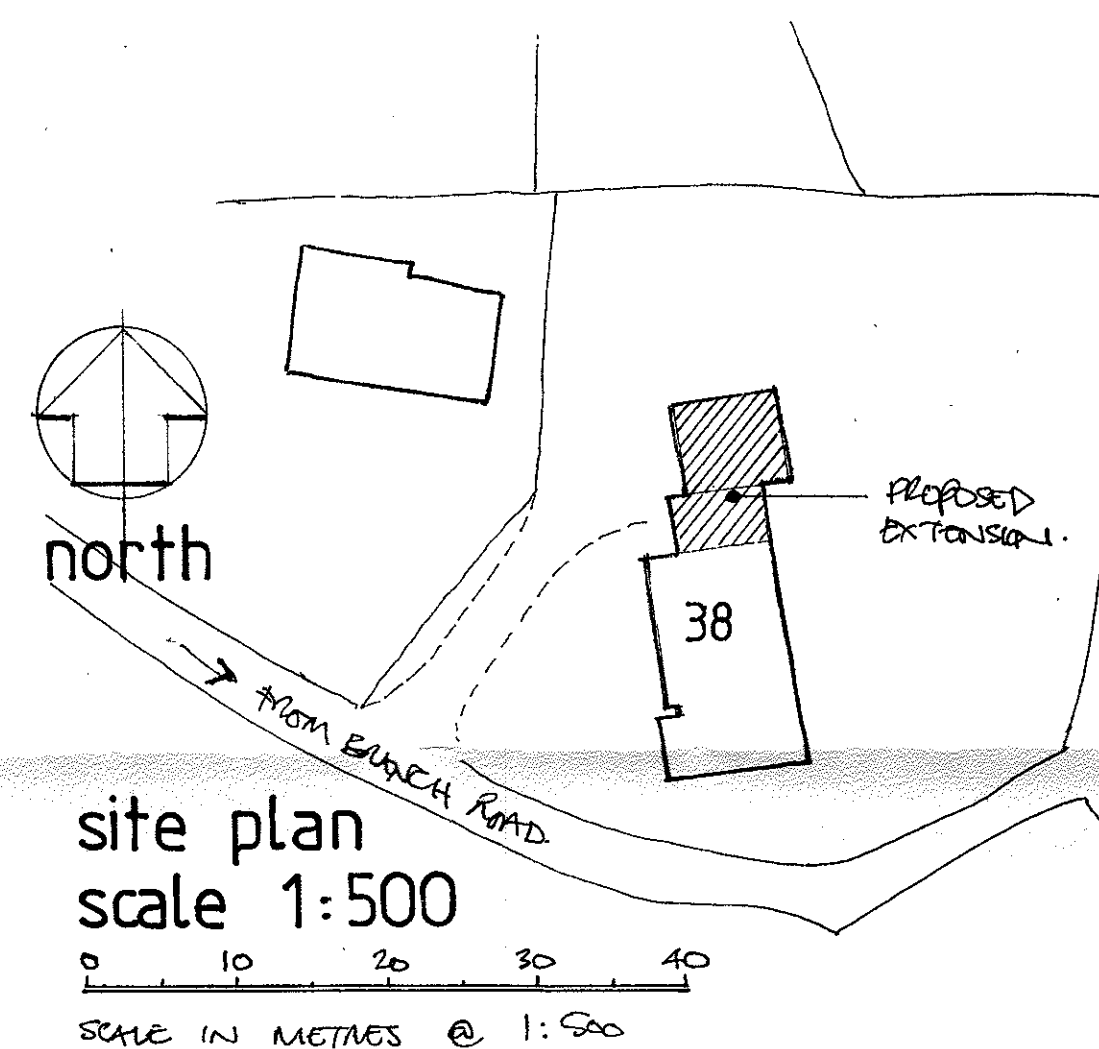


PROPOSED ROOF PLAN

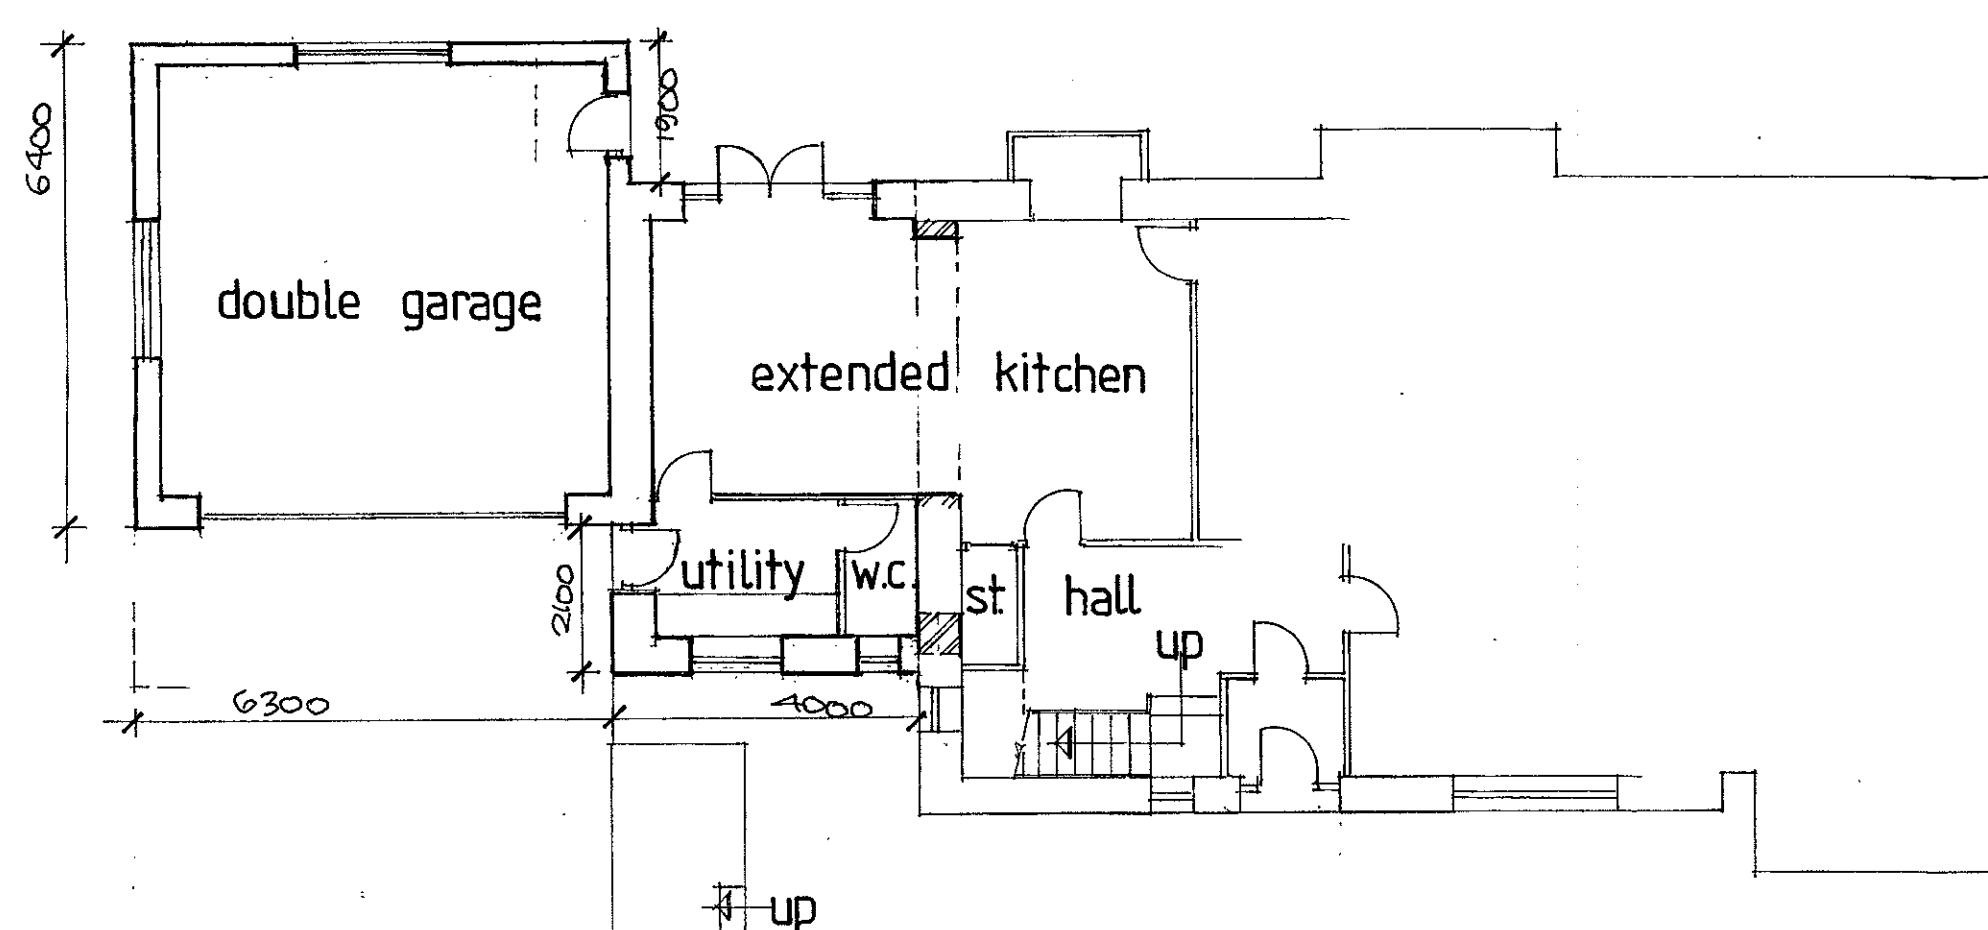

PROPOSED GROUND FLOOR PLAN

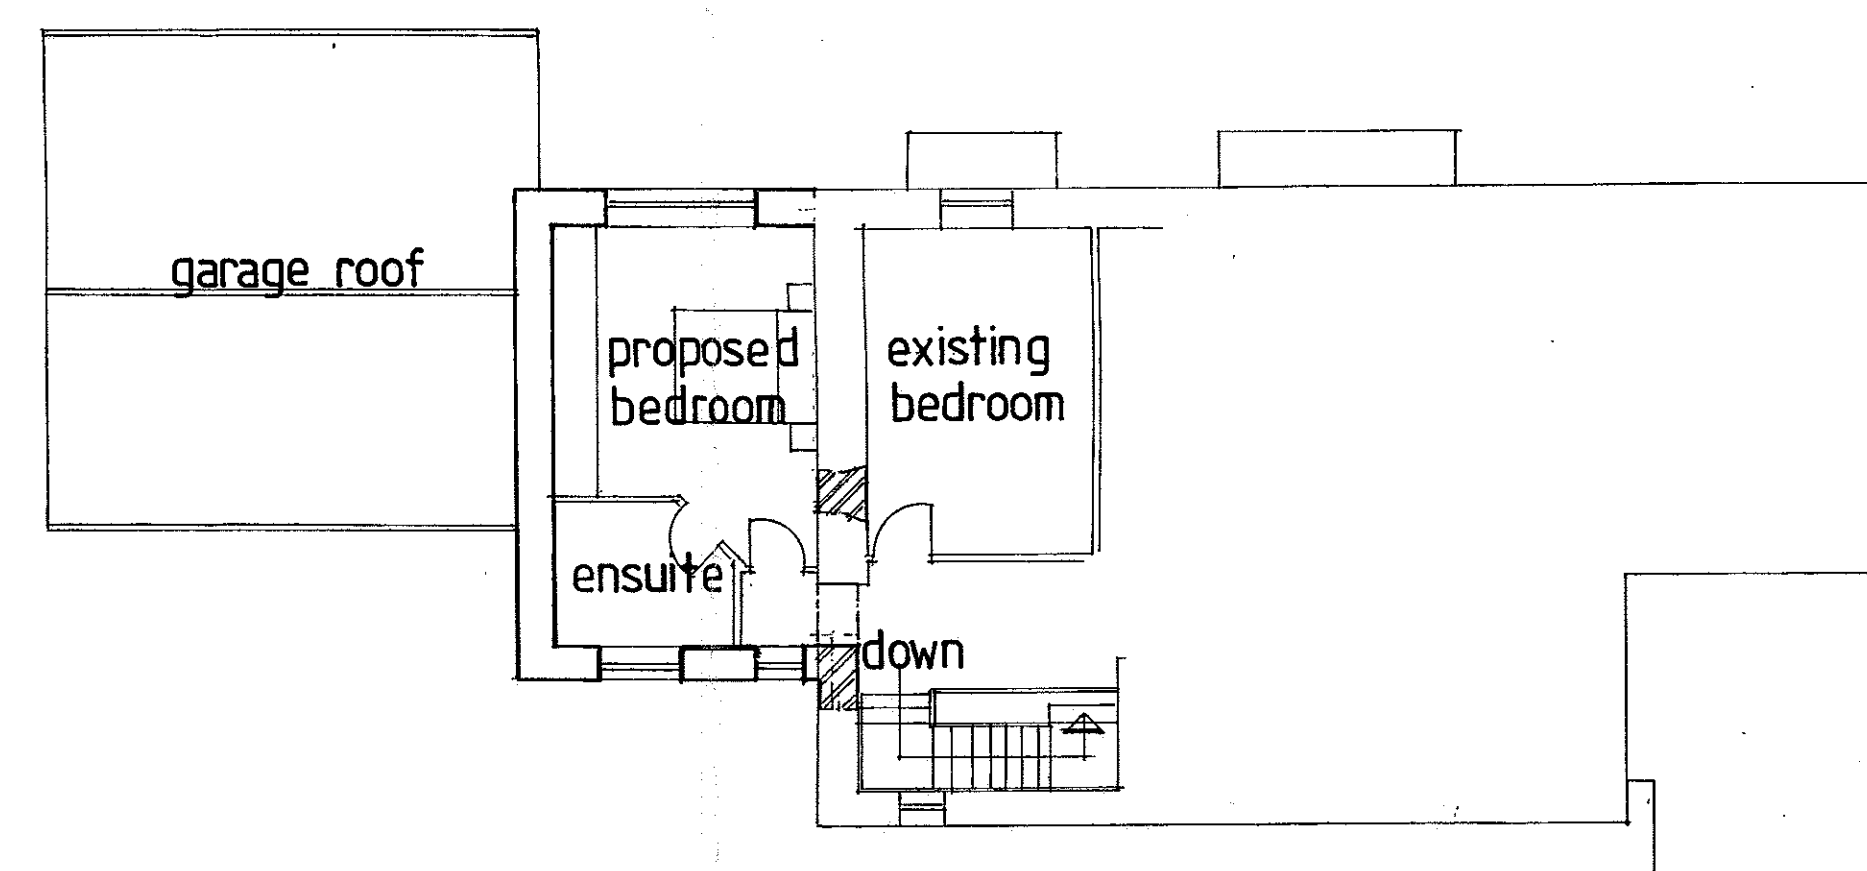

PROPOSED FIRST FLOOR PLAN

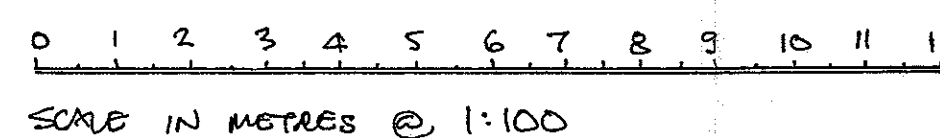

320130292P

drawn by - P. HOLGATE