




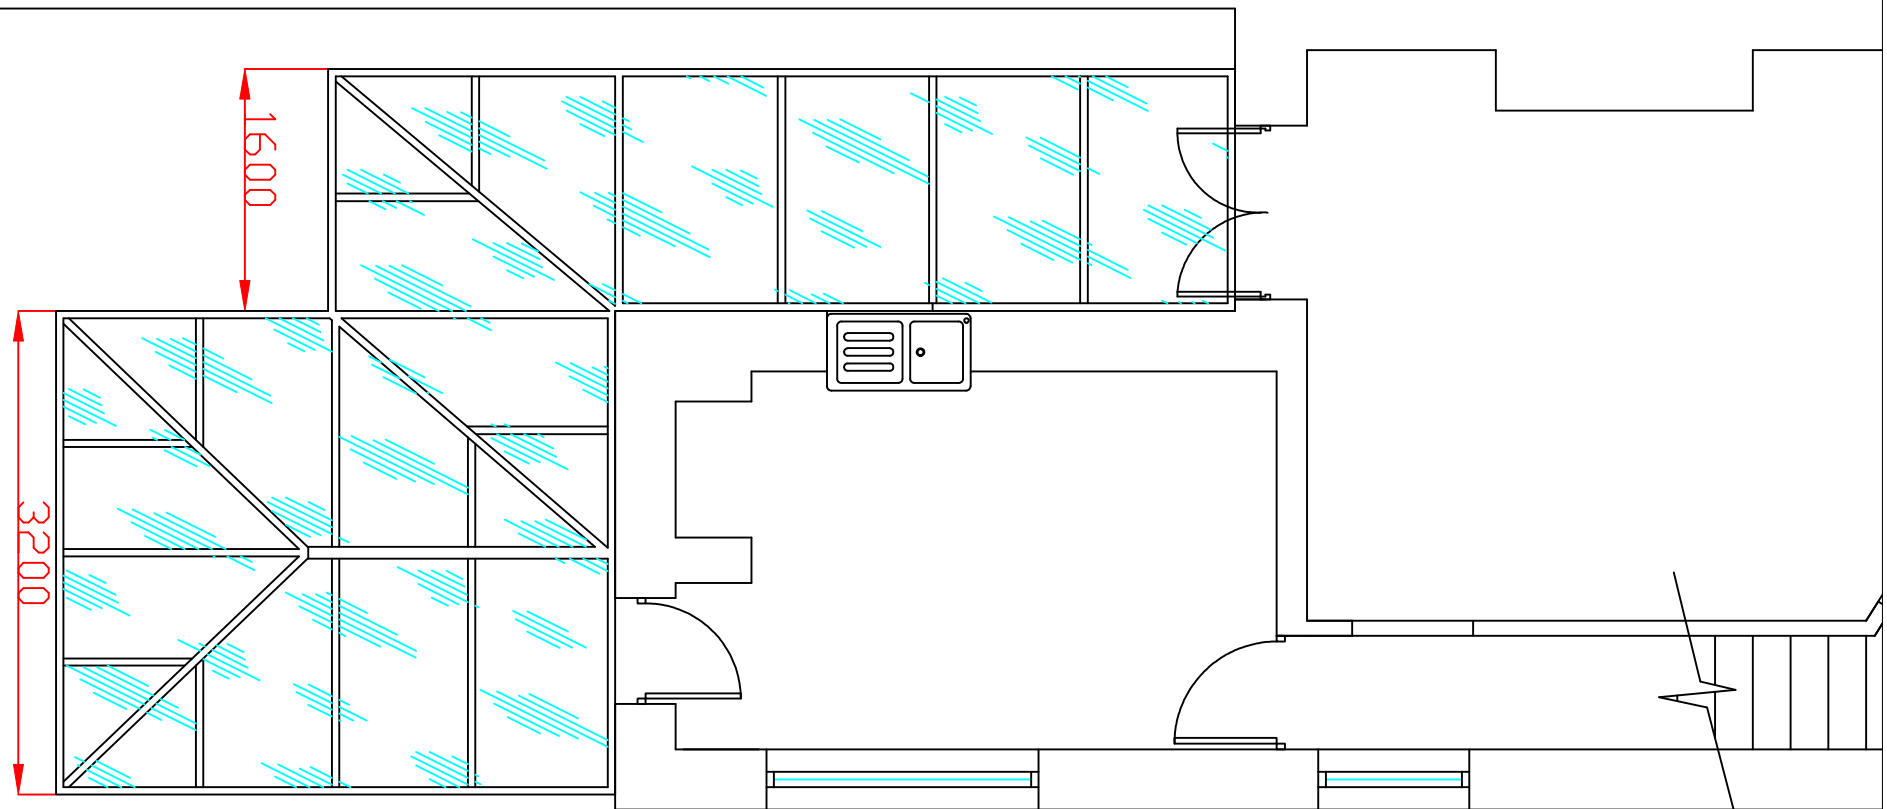


GROUND FLOOR

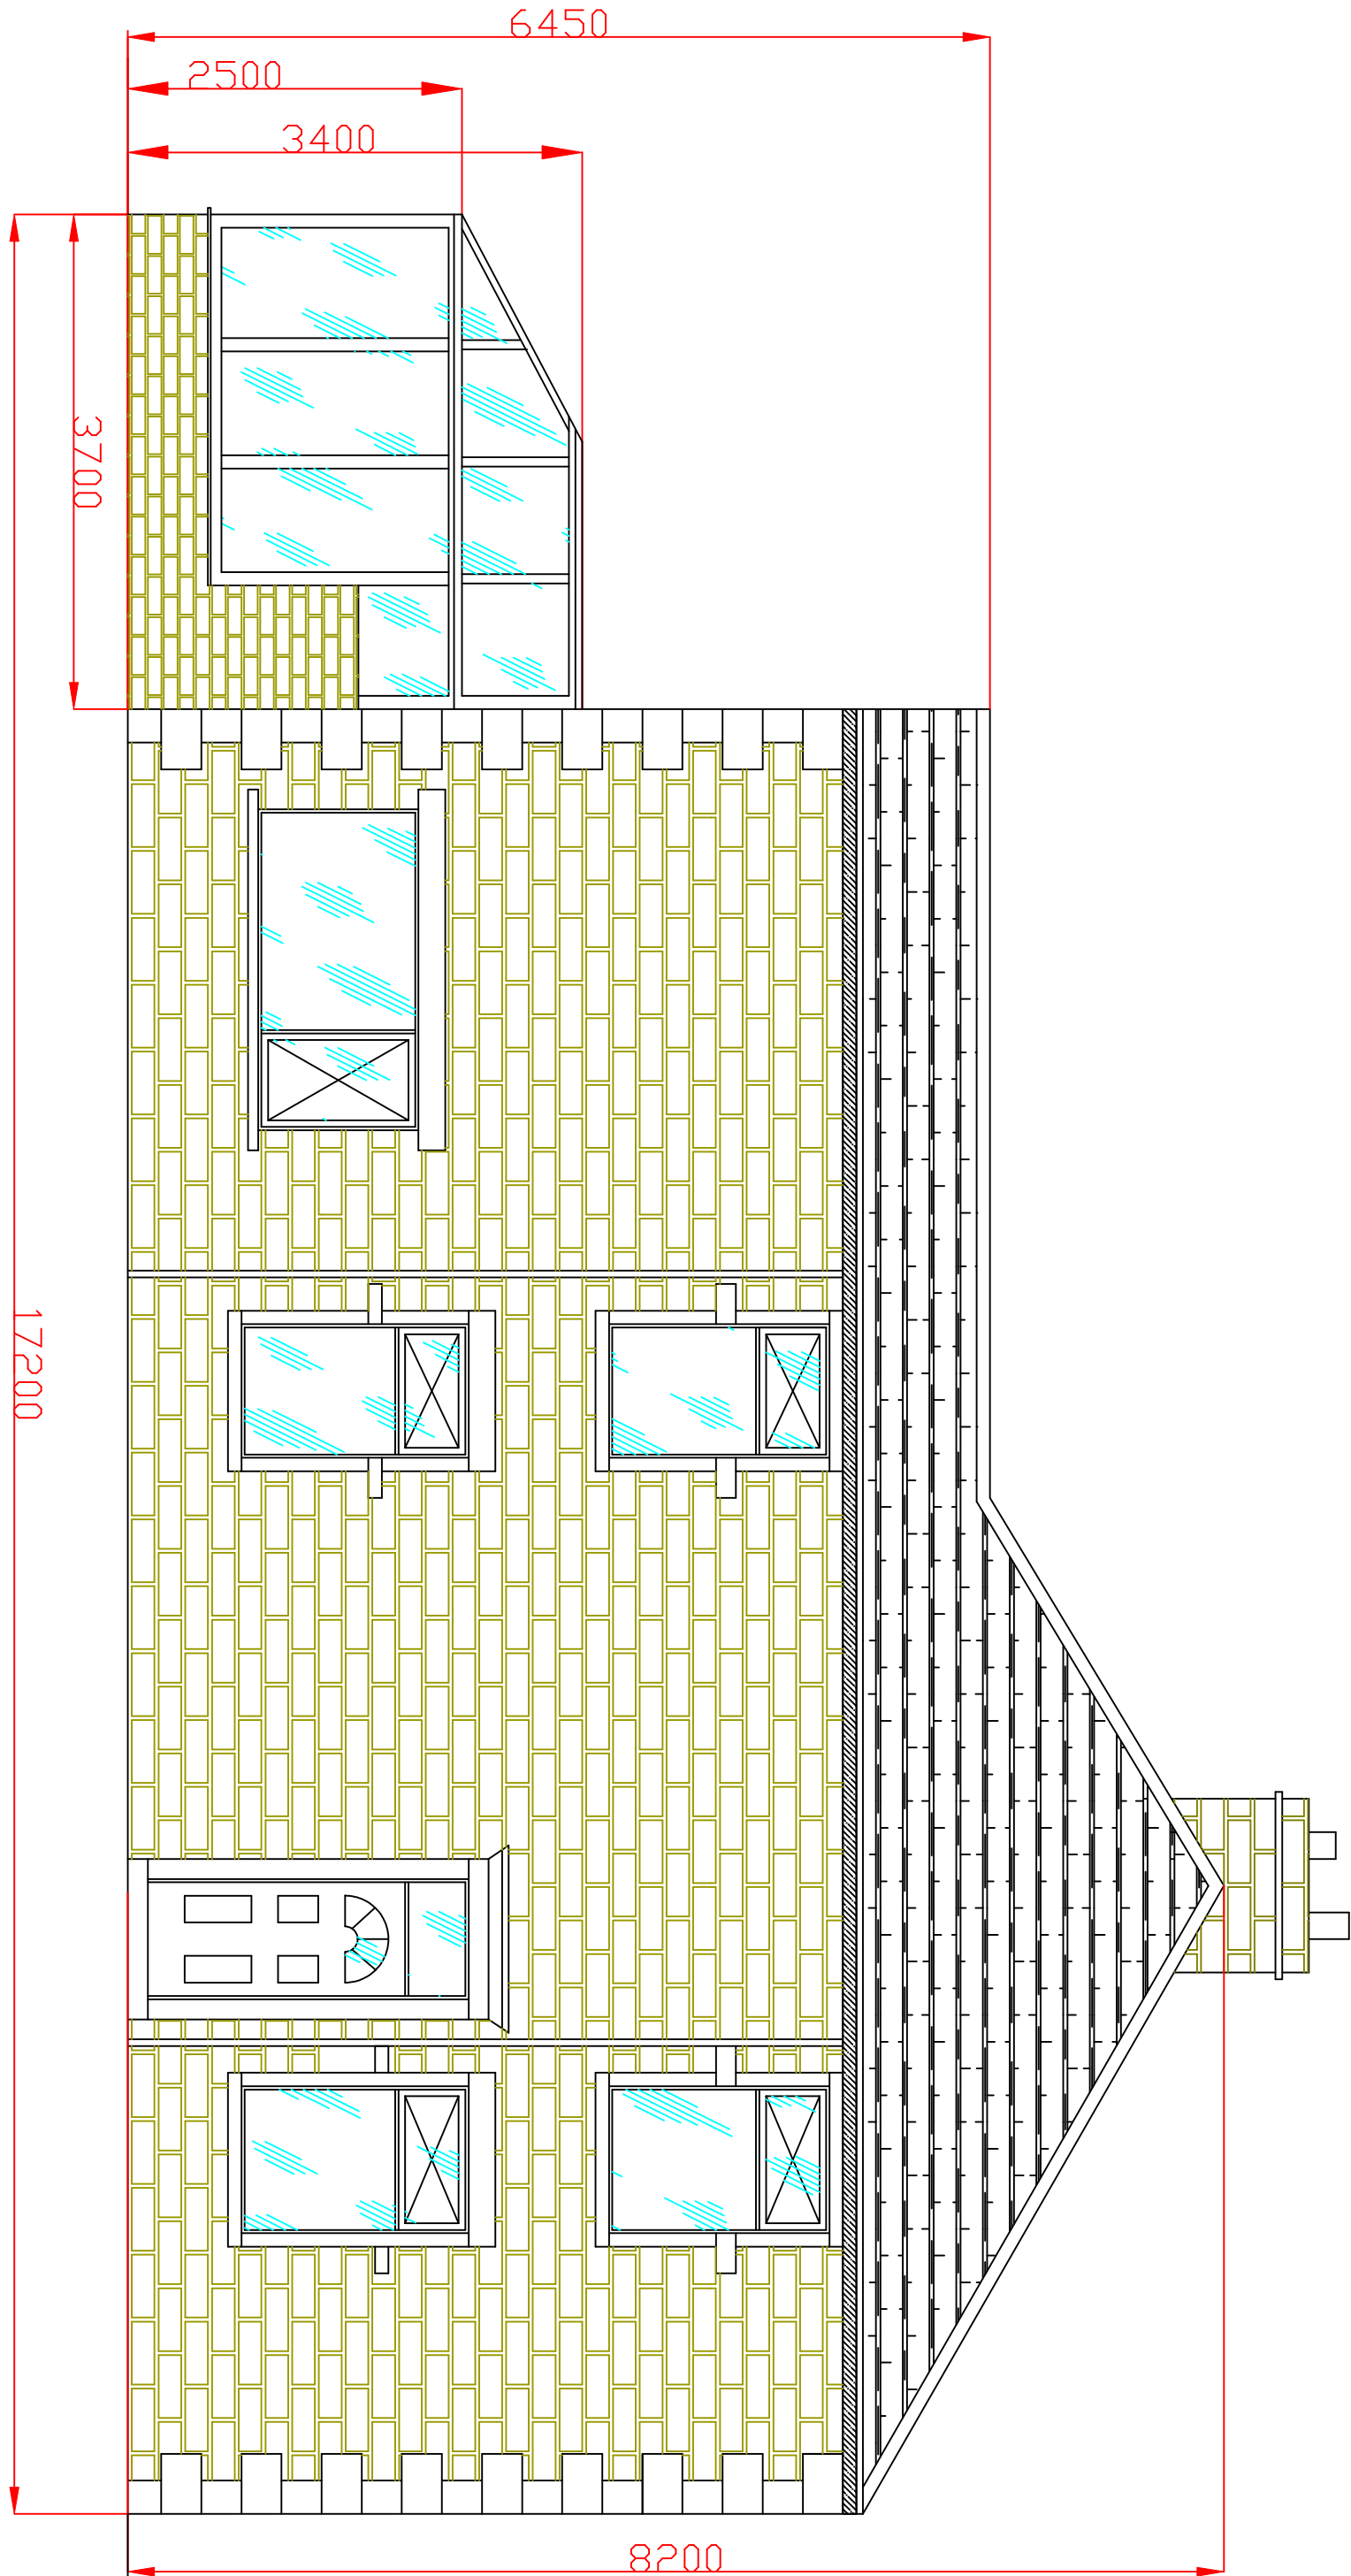


FRONT ELEVATION

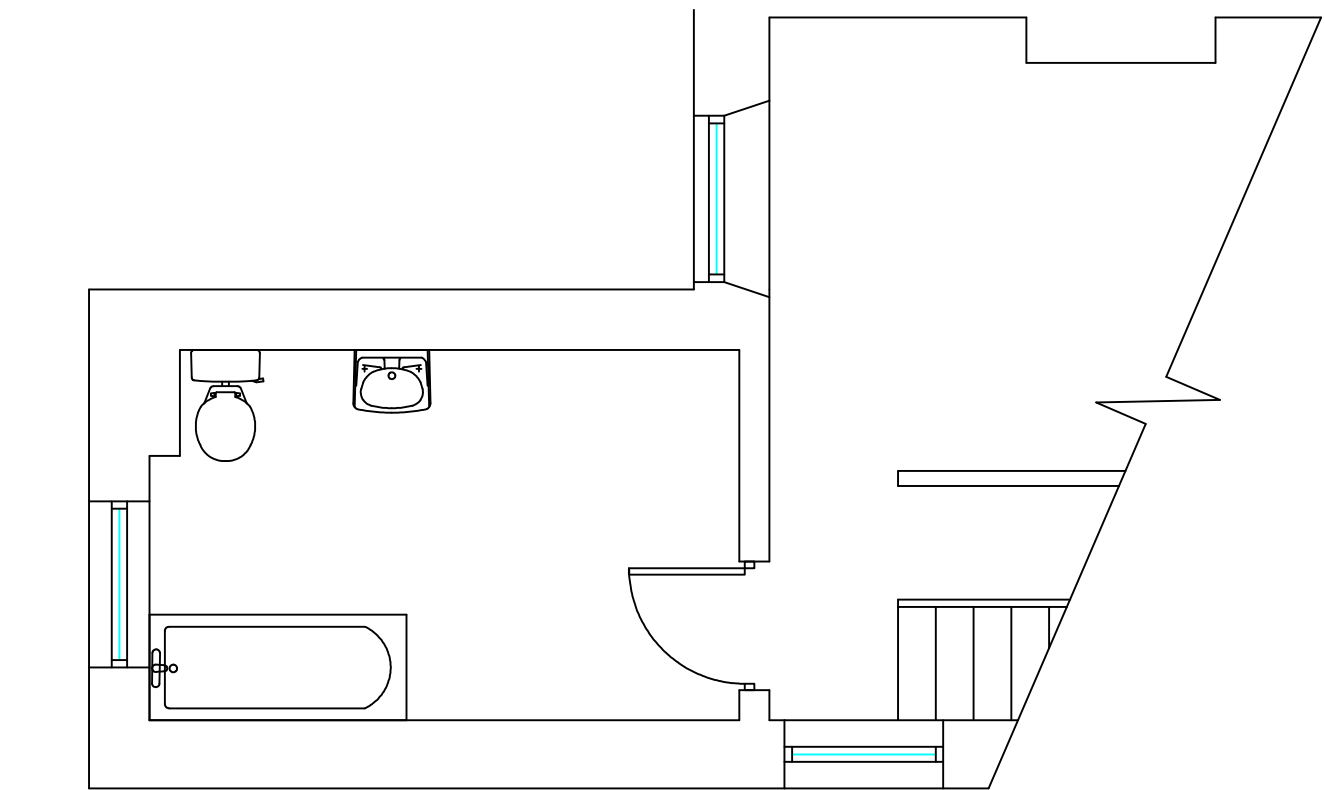


FIRST FLOOR

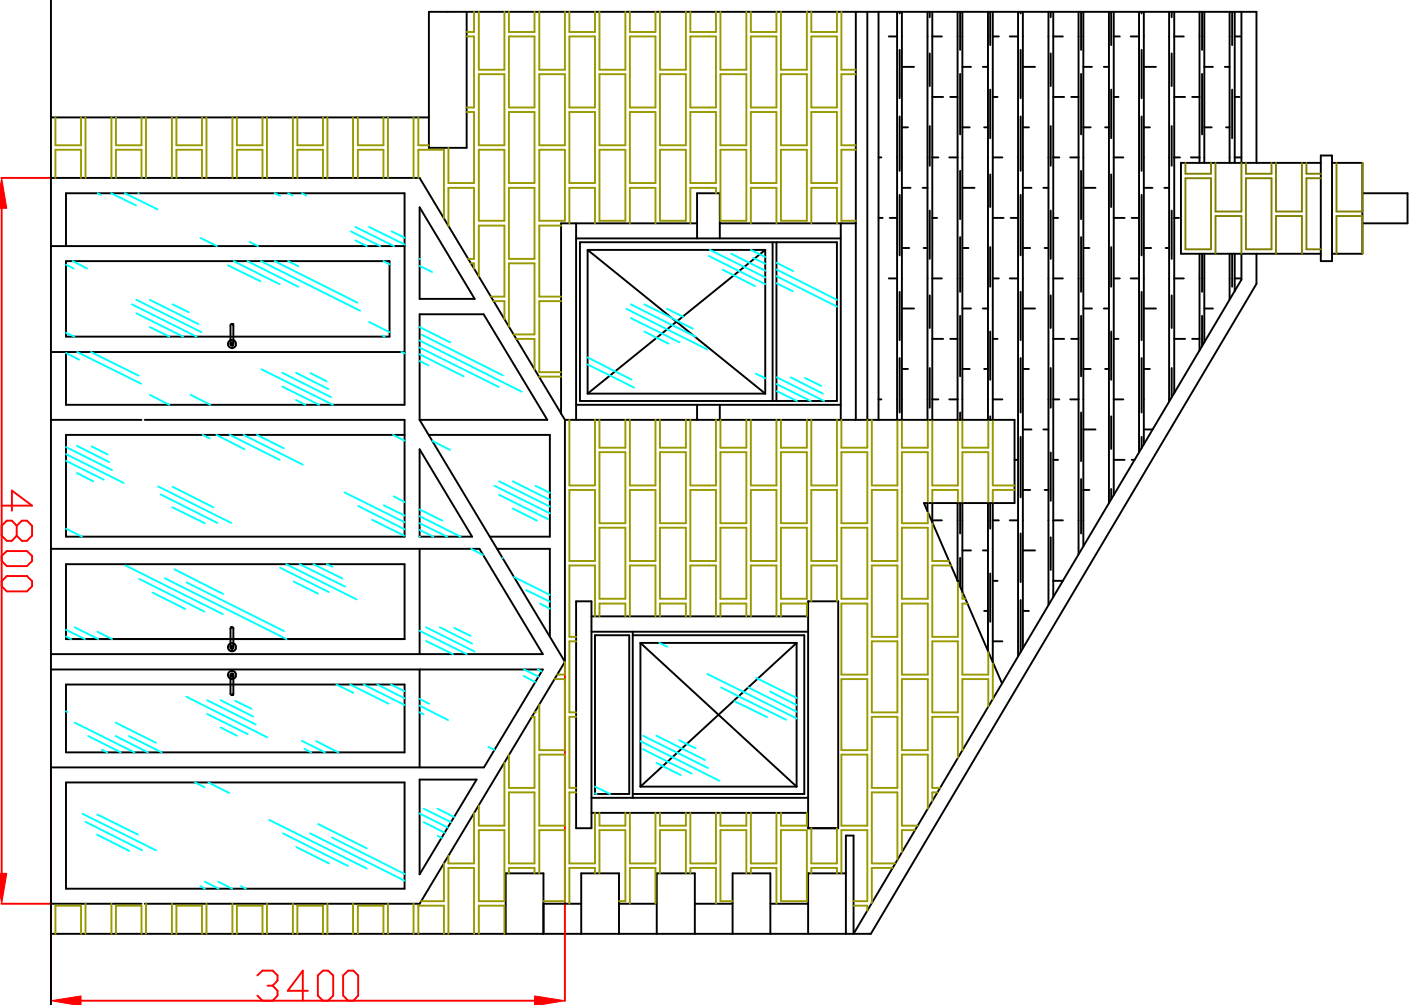

REAR ELEVATION

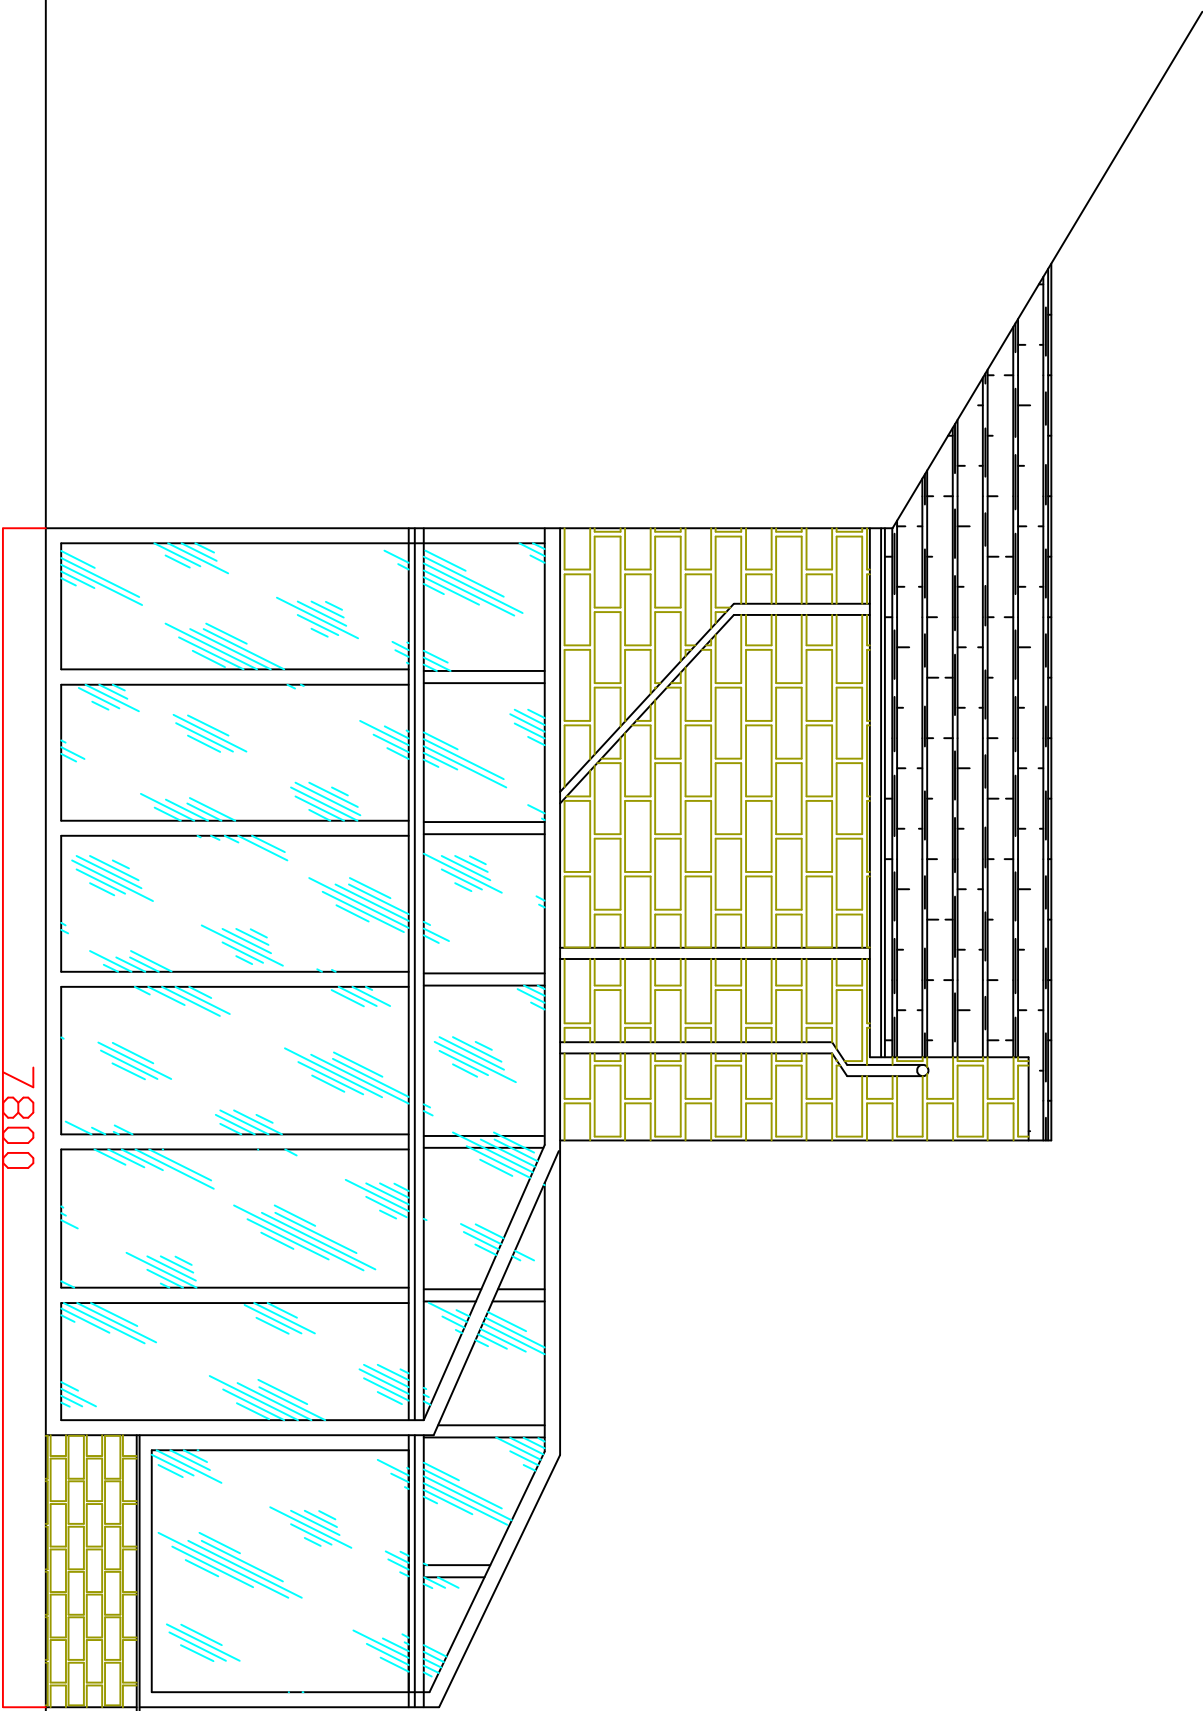

SIDE ELEVATION

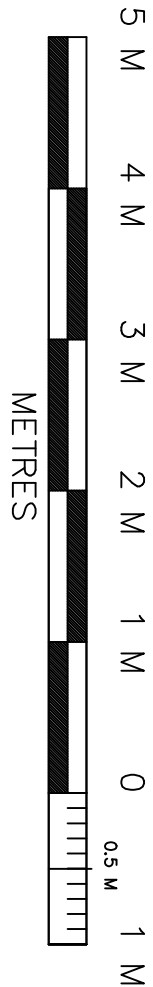

AJH ASSOCIATES			
Chartered Building Surveyors			
21 Dovedale Court 129 Whalley Road Greater Manchester M6 6PU Tel: 0161 275 4389 Fax: 0161 275 4390 Email: info@ajh-associates.co.uk www.ajh-associates.co.uk			
Client:	B & S FINEGAN		
Project:	129 WHALLEY ROAD, SADBEN		
Description			
PROPOSED PLANS & ELEVATIONS			
Checked TH.			
By DW			
Scale 1:50 @ A1			
Date 13/02/2013			
No. 2930/200			
DO NOT SCALE THIS DRAWING. CHECK ALL DIMENSIONS ON SITE.			
THIS DRAWING IS PROTECTED BY COPYRIGHT. IT MAY NOT BE REPRODUCED IN ANY FORM OR BY ANY MEANS FOR ANY PURPOSE, WITHOUT OBTAINING PRIOR WRITTEN PERMISSION FROM AJH ASSOCIATES.			