



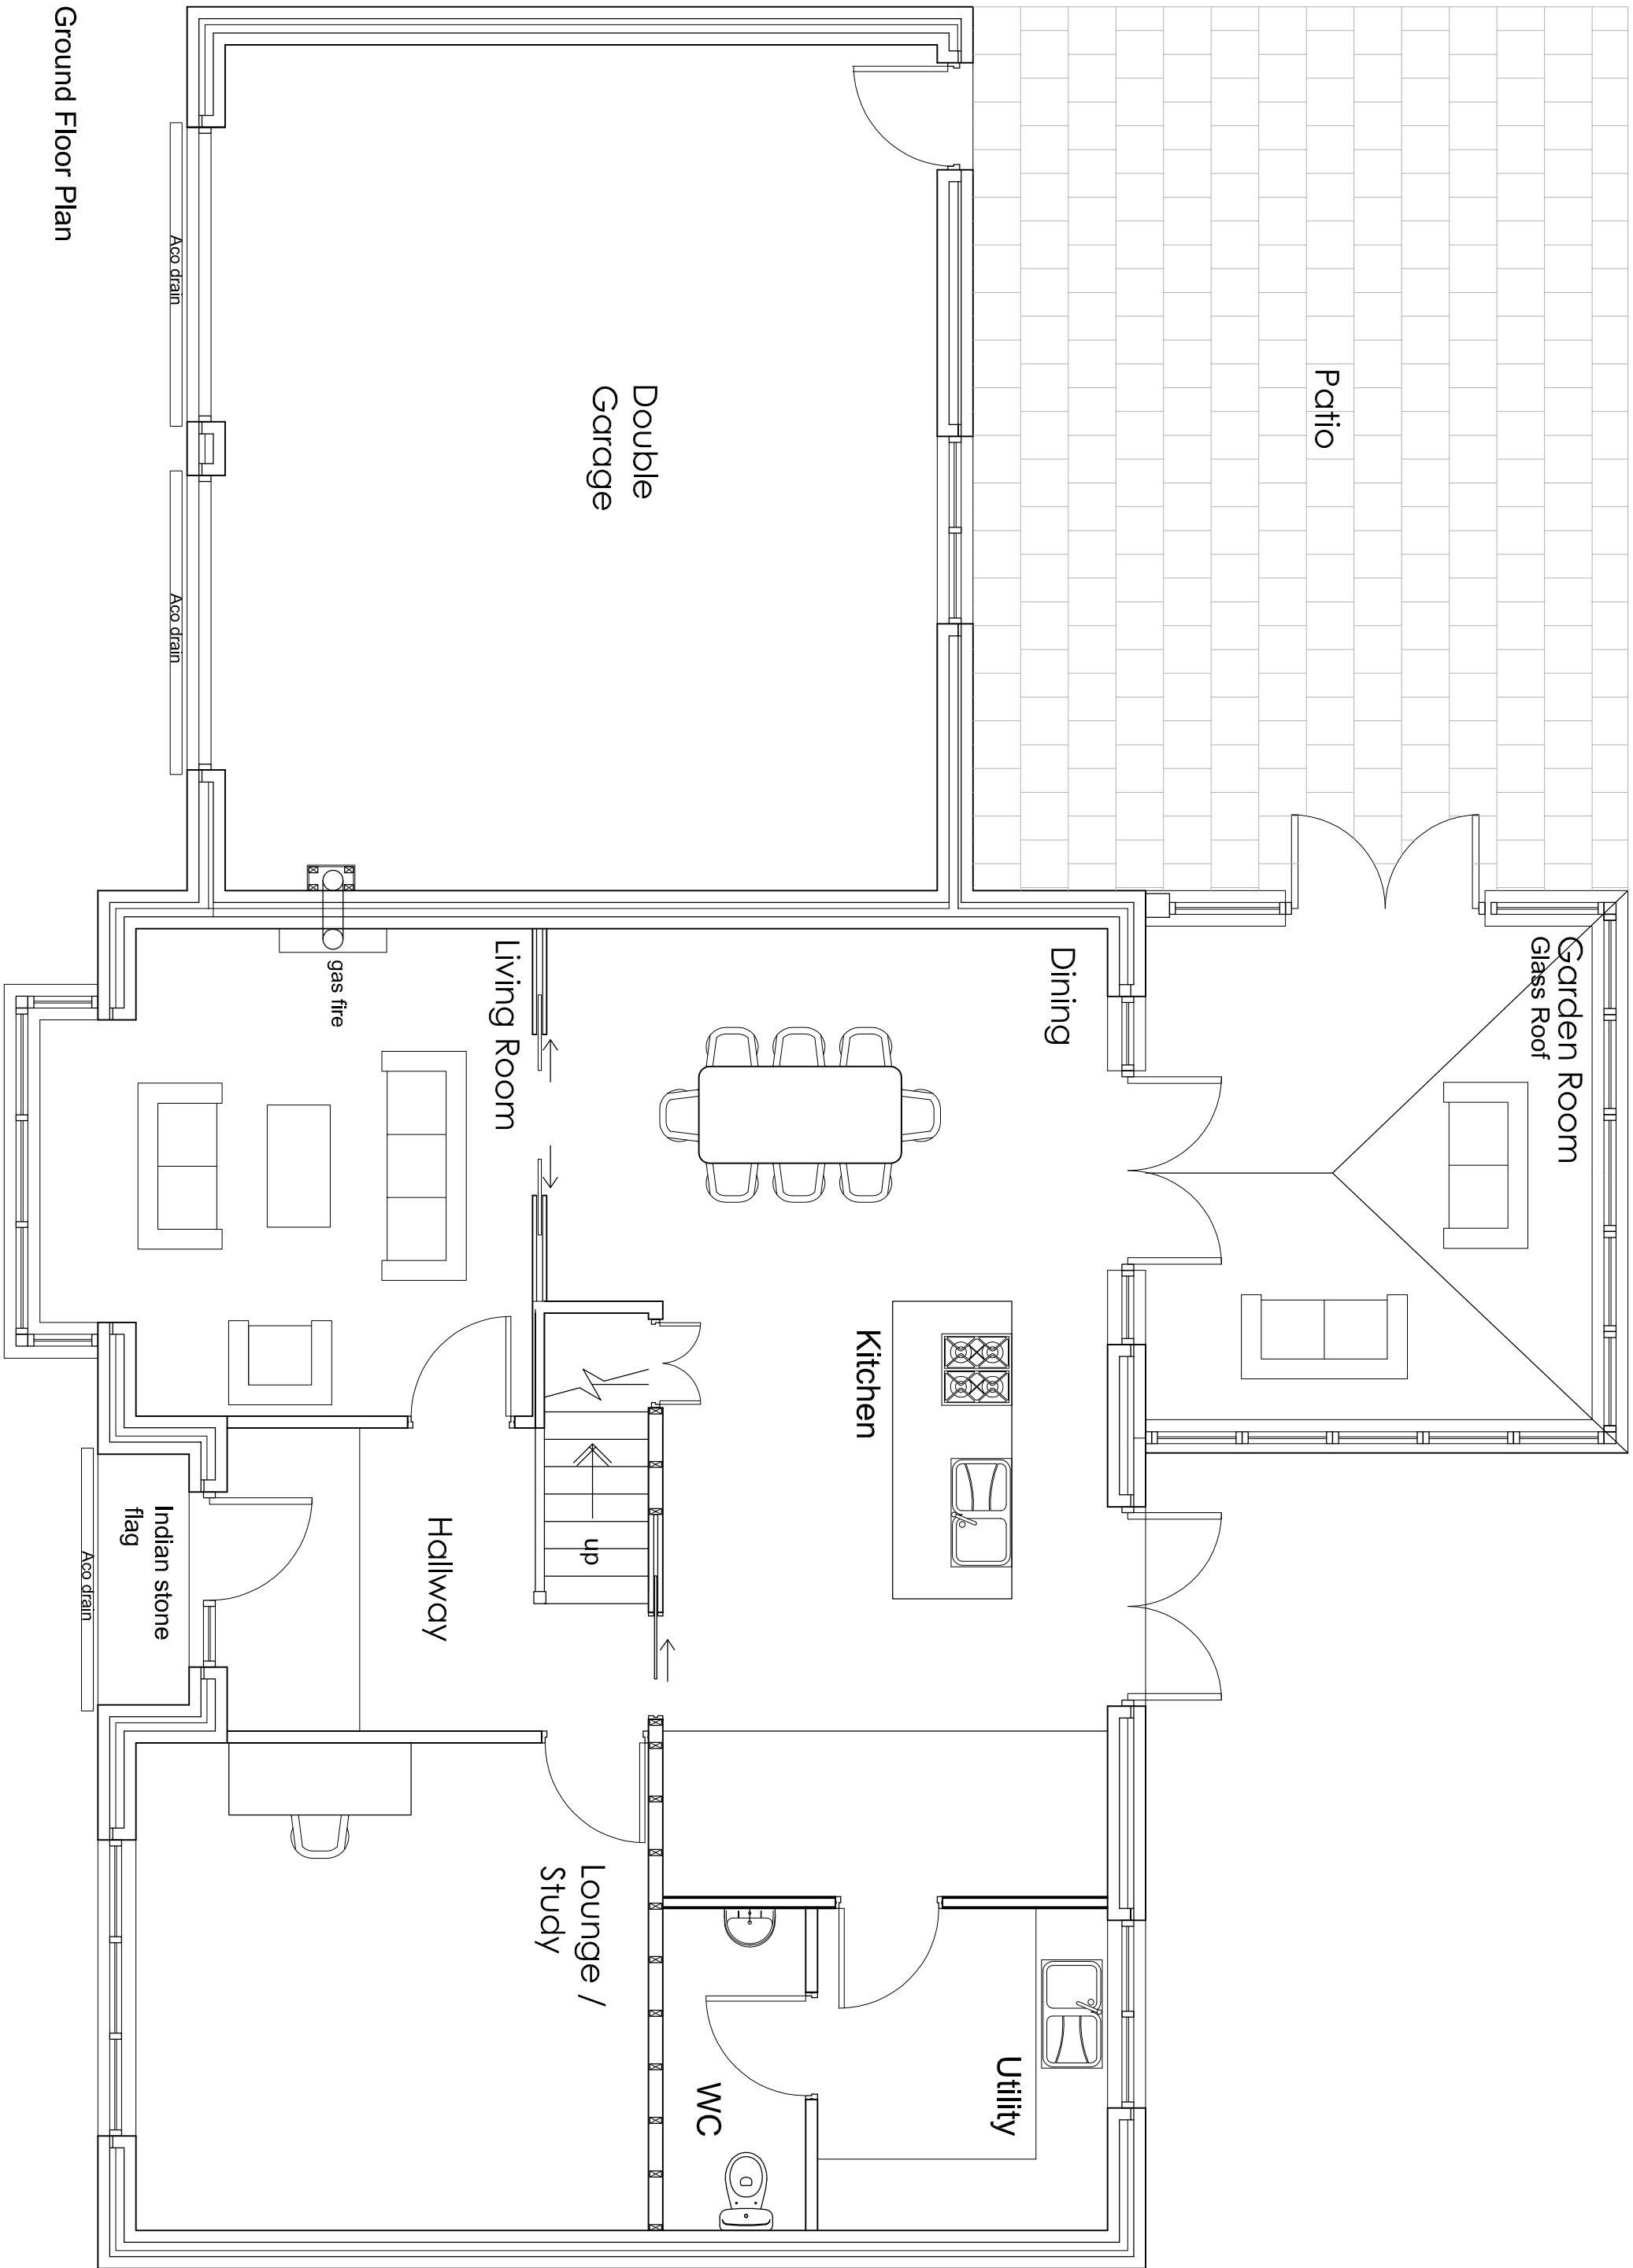

Ground Floor Plan

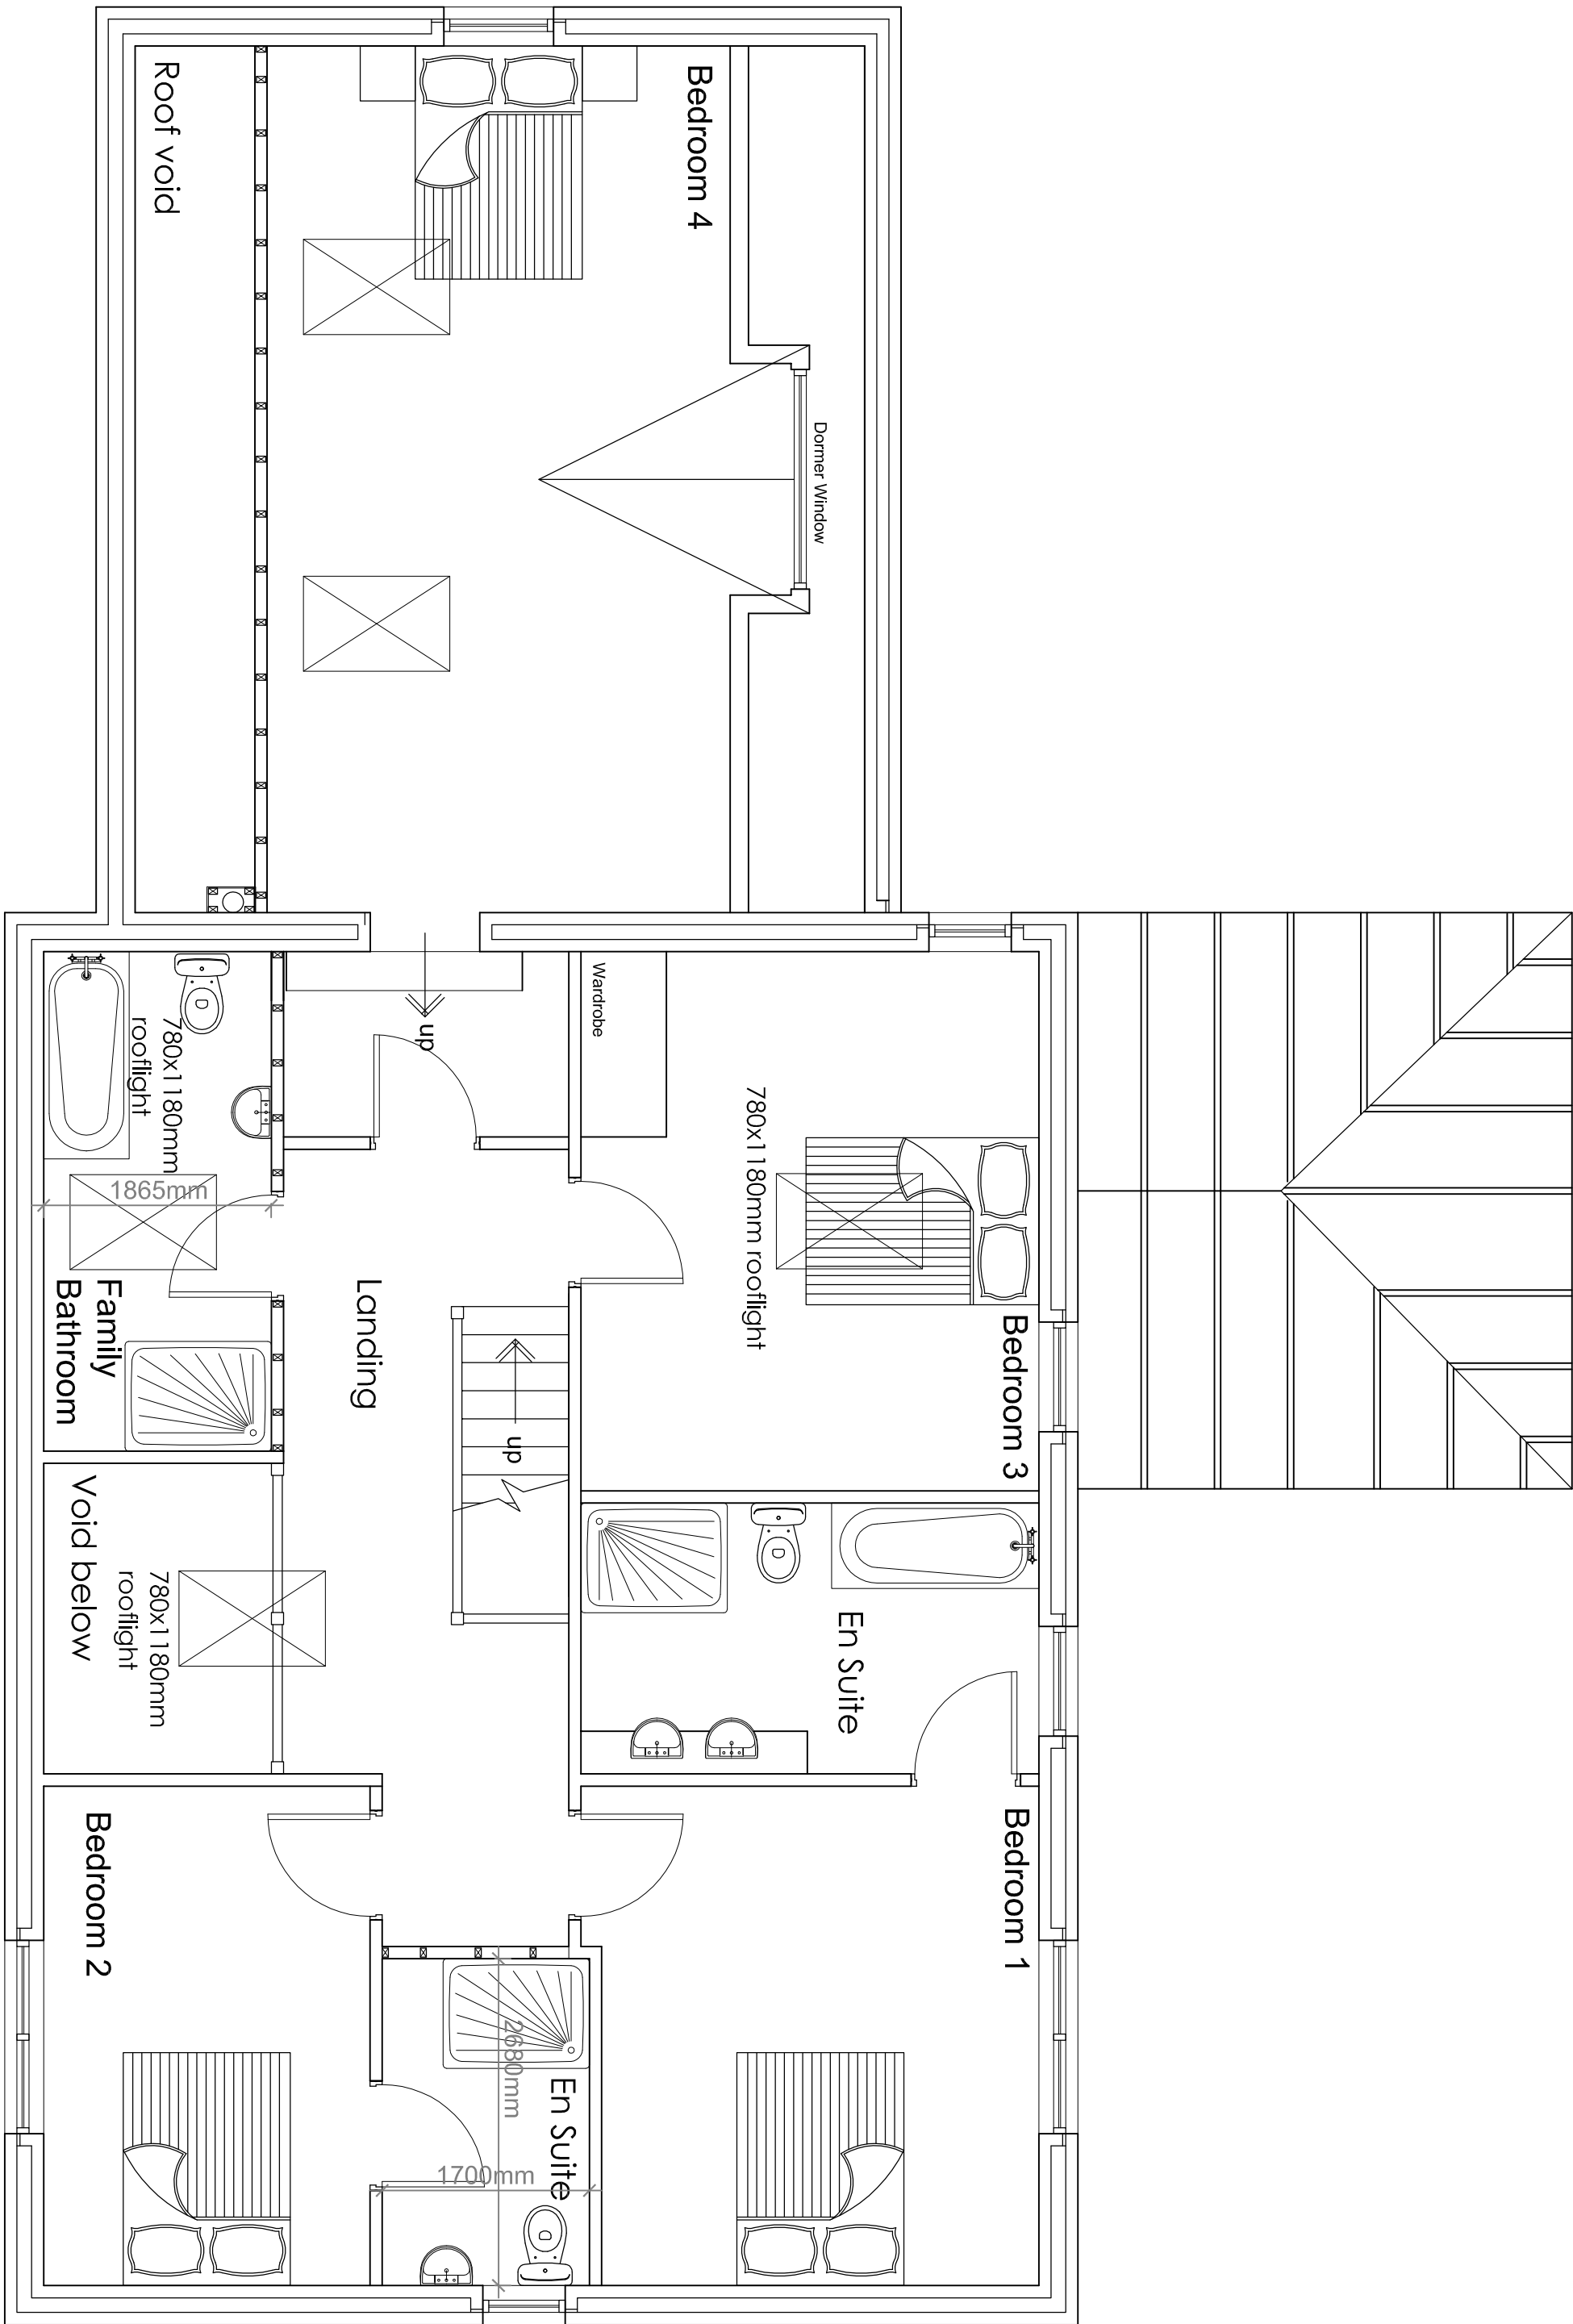

First Floor Plan



Proposed Site Plan Scale 1:500

Rev. A Elevations moved onto separate drawing 4322 - 03
07/02/2013 JB

Client
JWPC

Job Title
Proposed development to Land at
George Street
Read

Drawing Title
Proposed Floor Plans and Site Plan

Scale	Date	Drawn
1:50/100/500	Dec 2012	J Bowden

SUNDERLAND PEACOCK **spa** ARCHITECTS
HAZELHURST PHALCO ROAD, GIMTHERIDGE
LANSING LANE, BR 26S 7Y2SS
E: info@sunderlandpeacock.com
www.sunderlandpeacock.com



4322 - 02A