



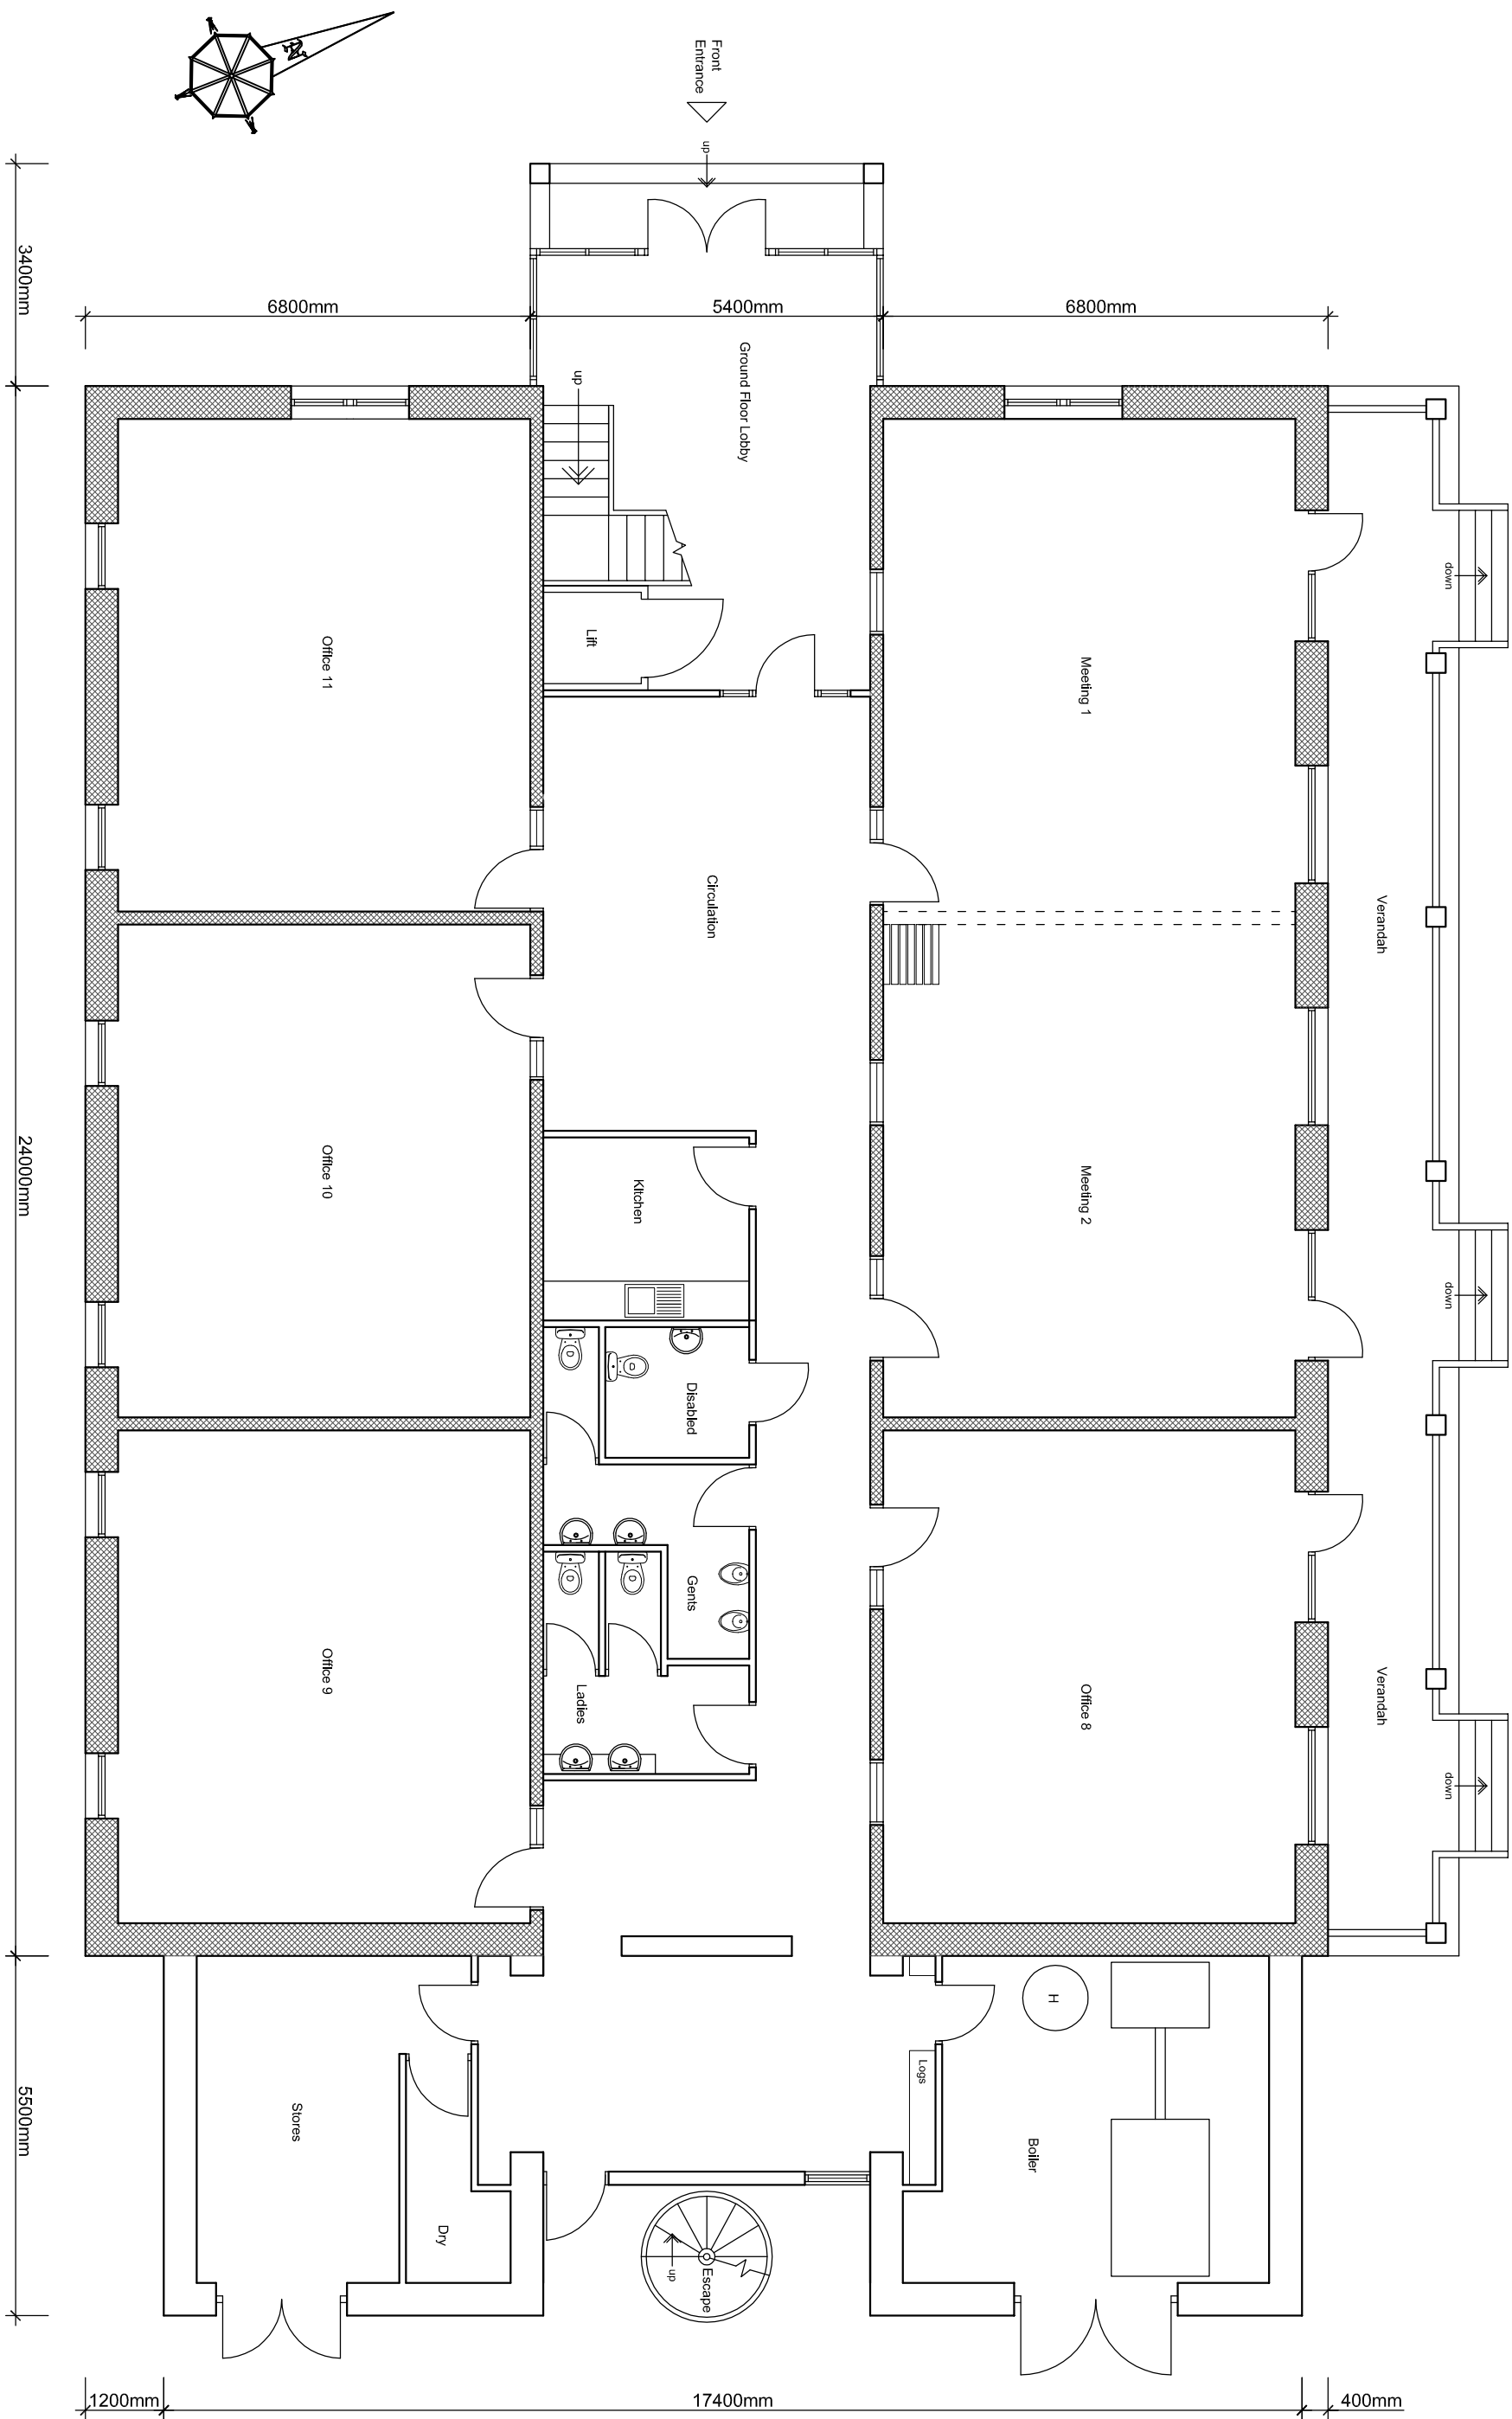


Ground Floor Plan

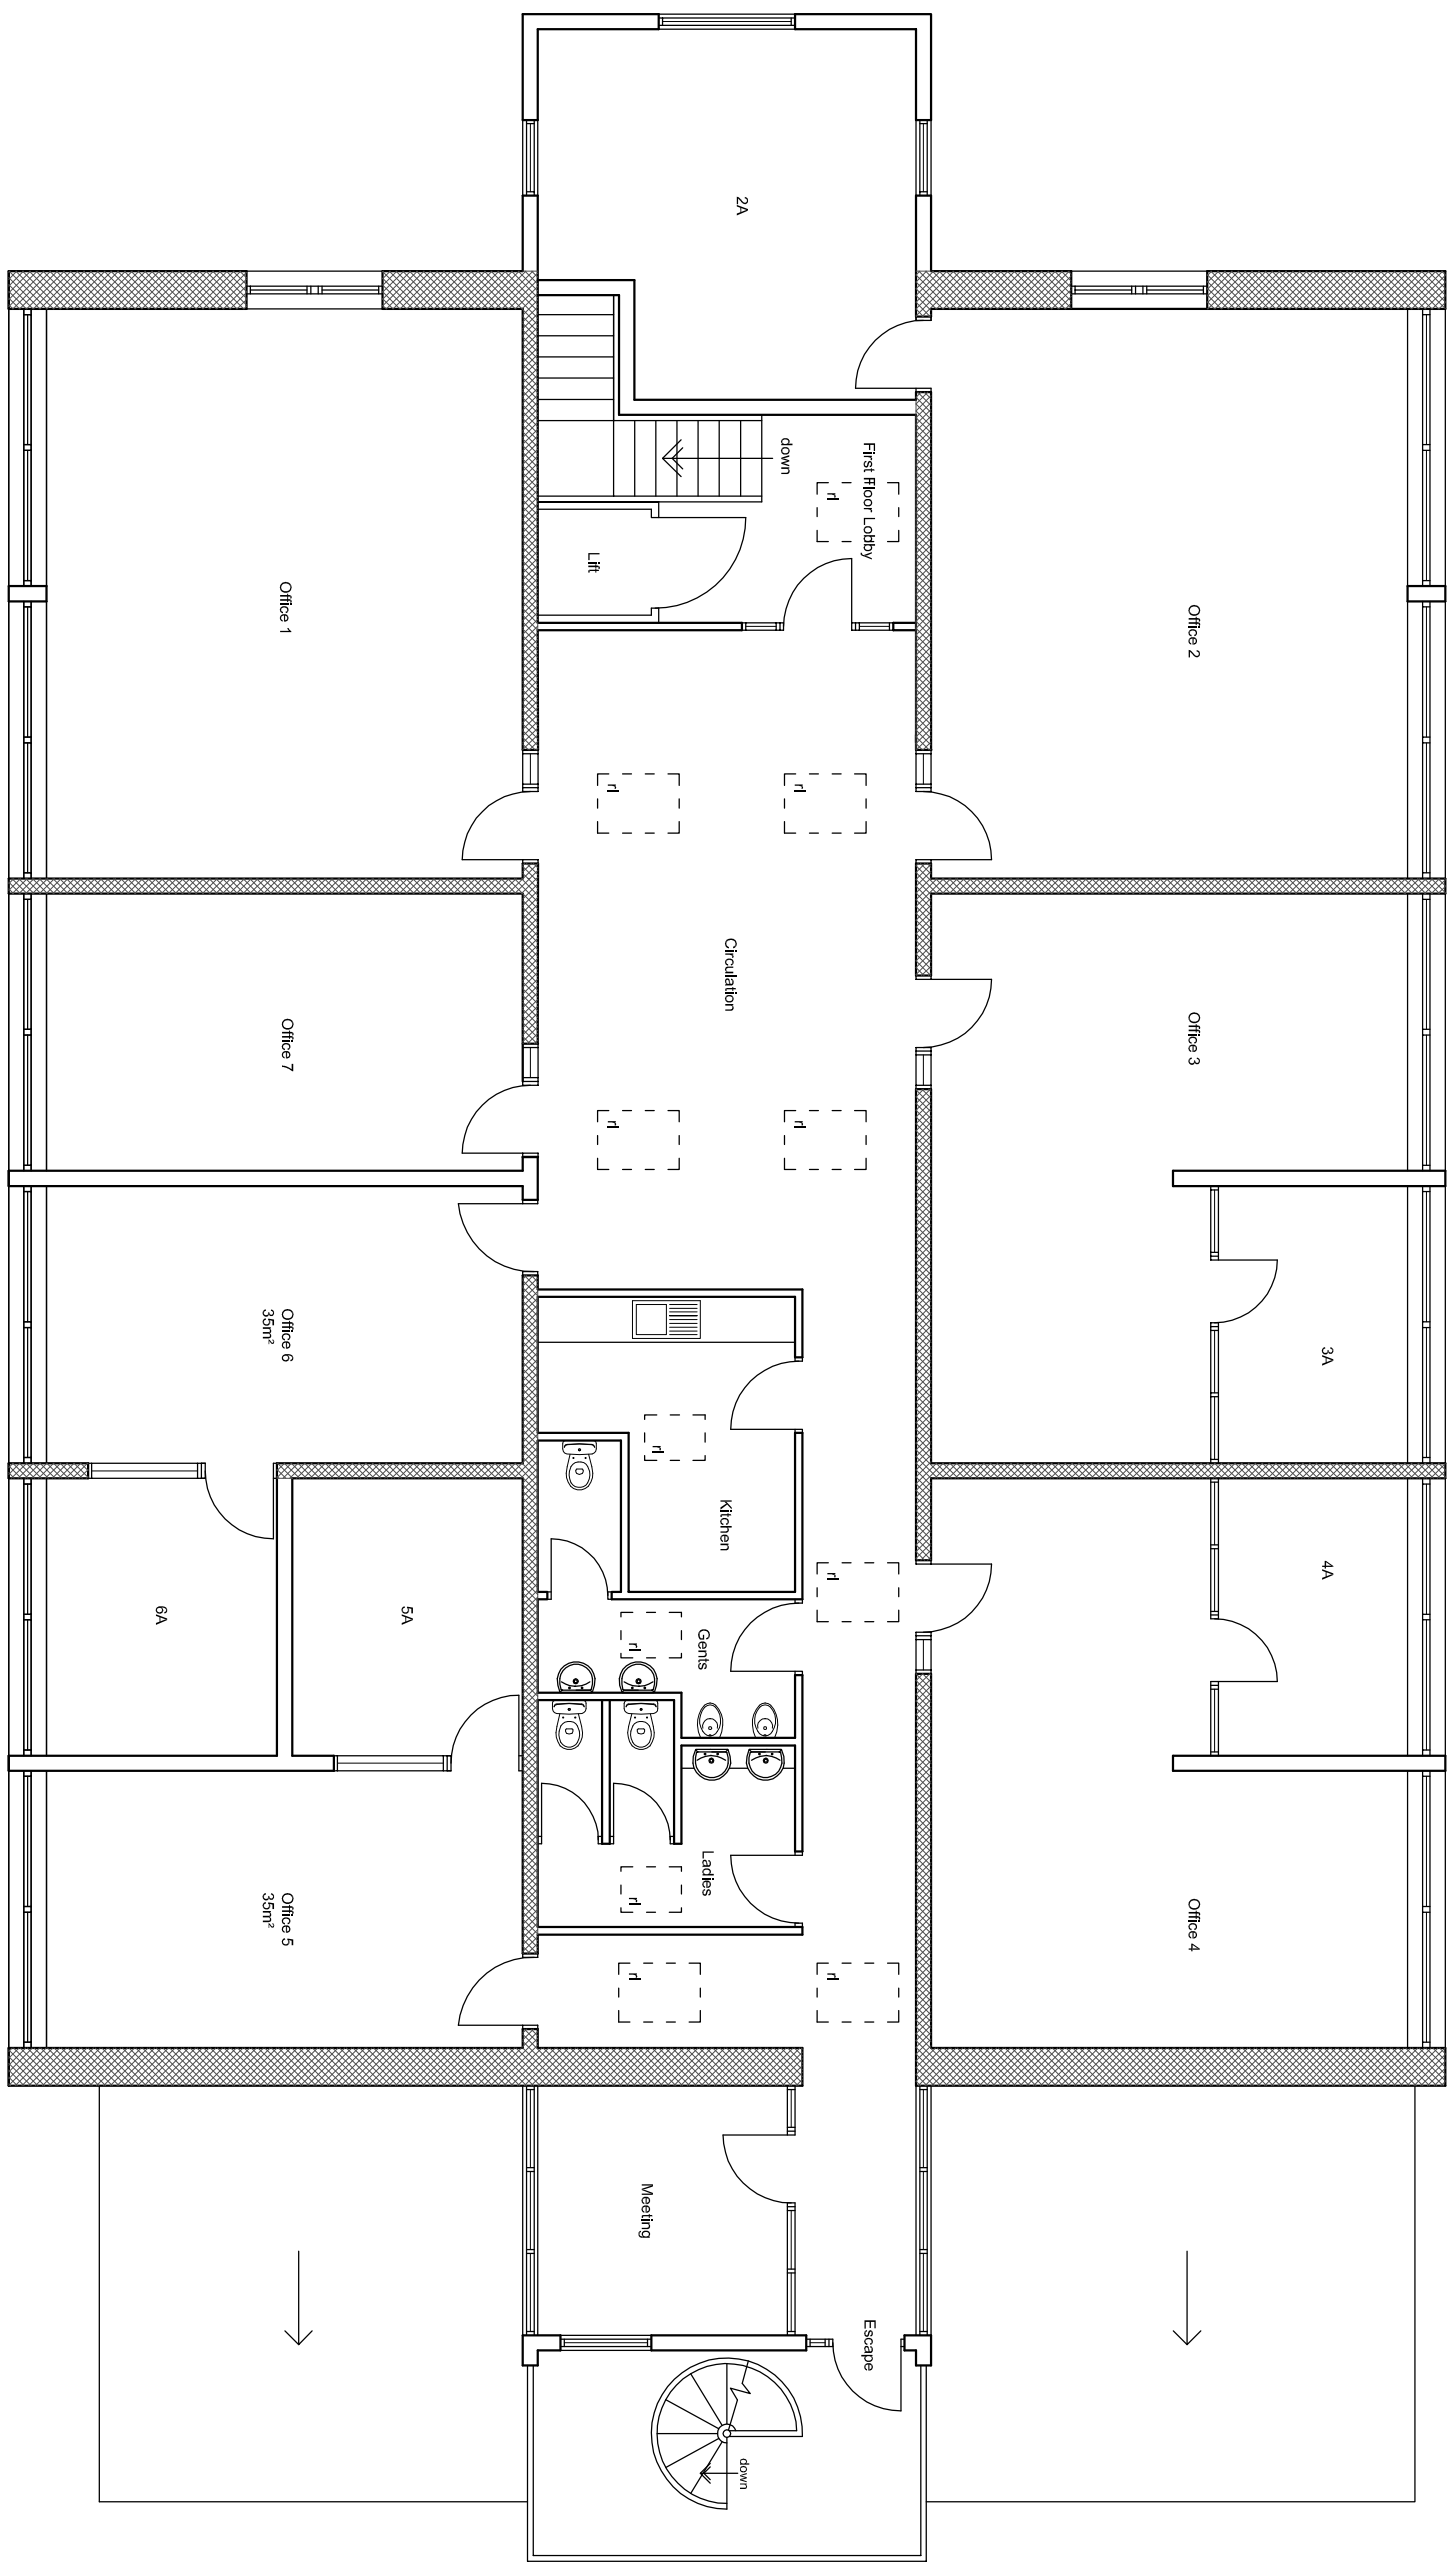


First Floor Plan


Materials
Natural stone walls
Black aluminium windows and doors
Plastic coated steel roof sheeting

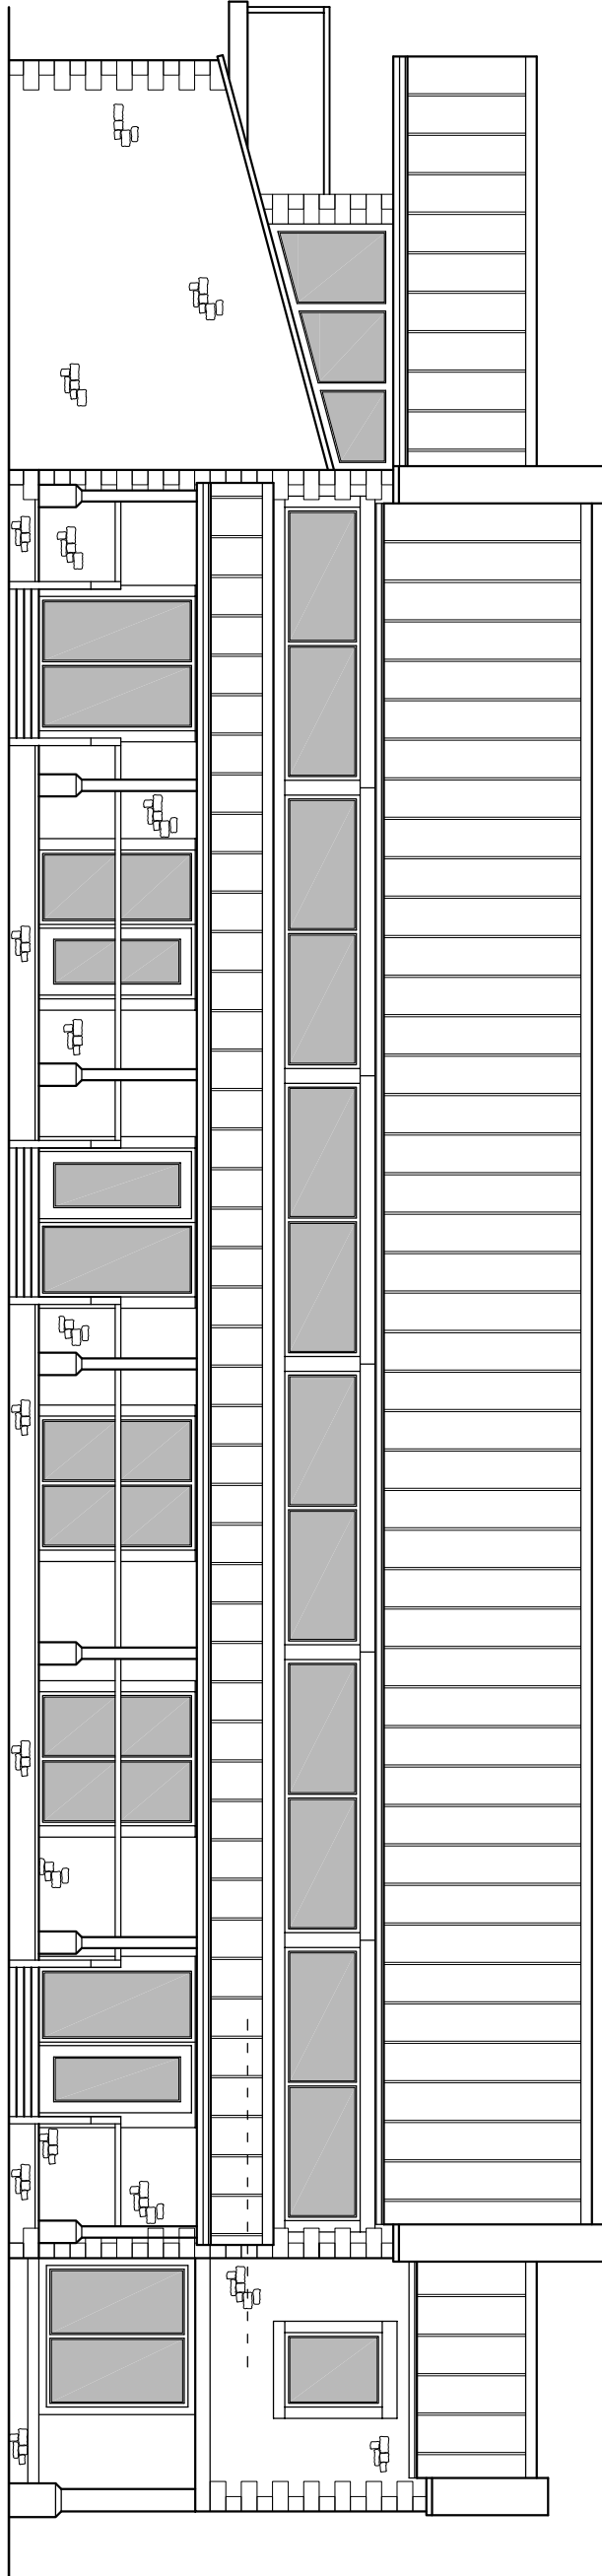


North Elevation

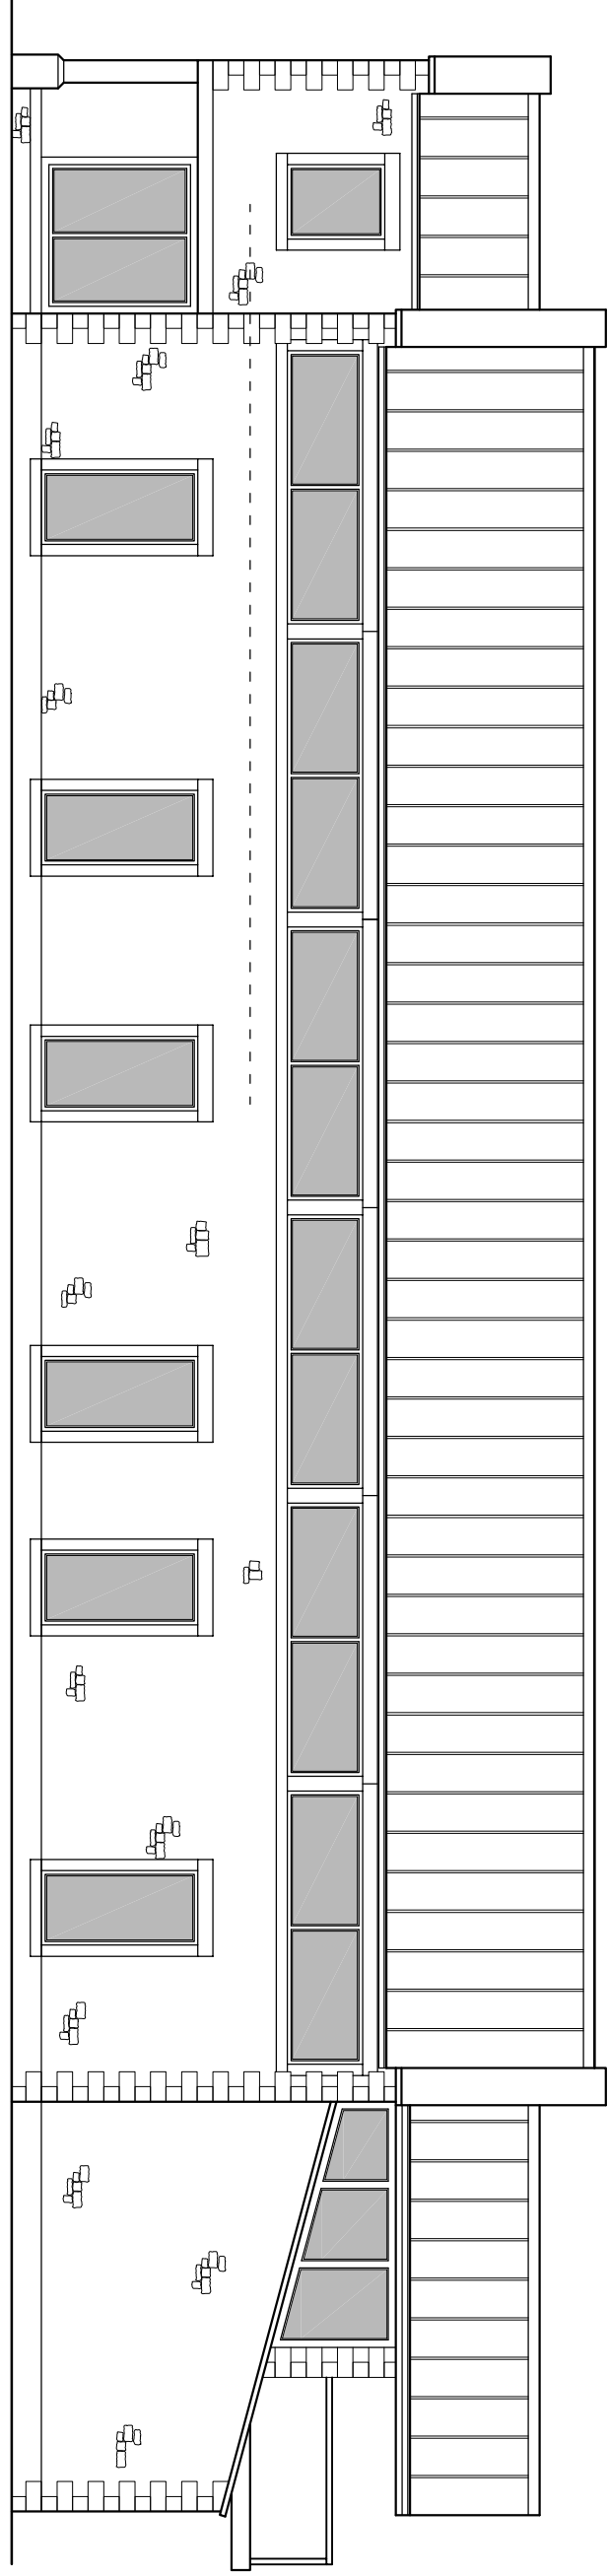

South Elevation

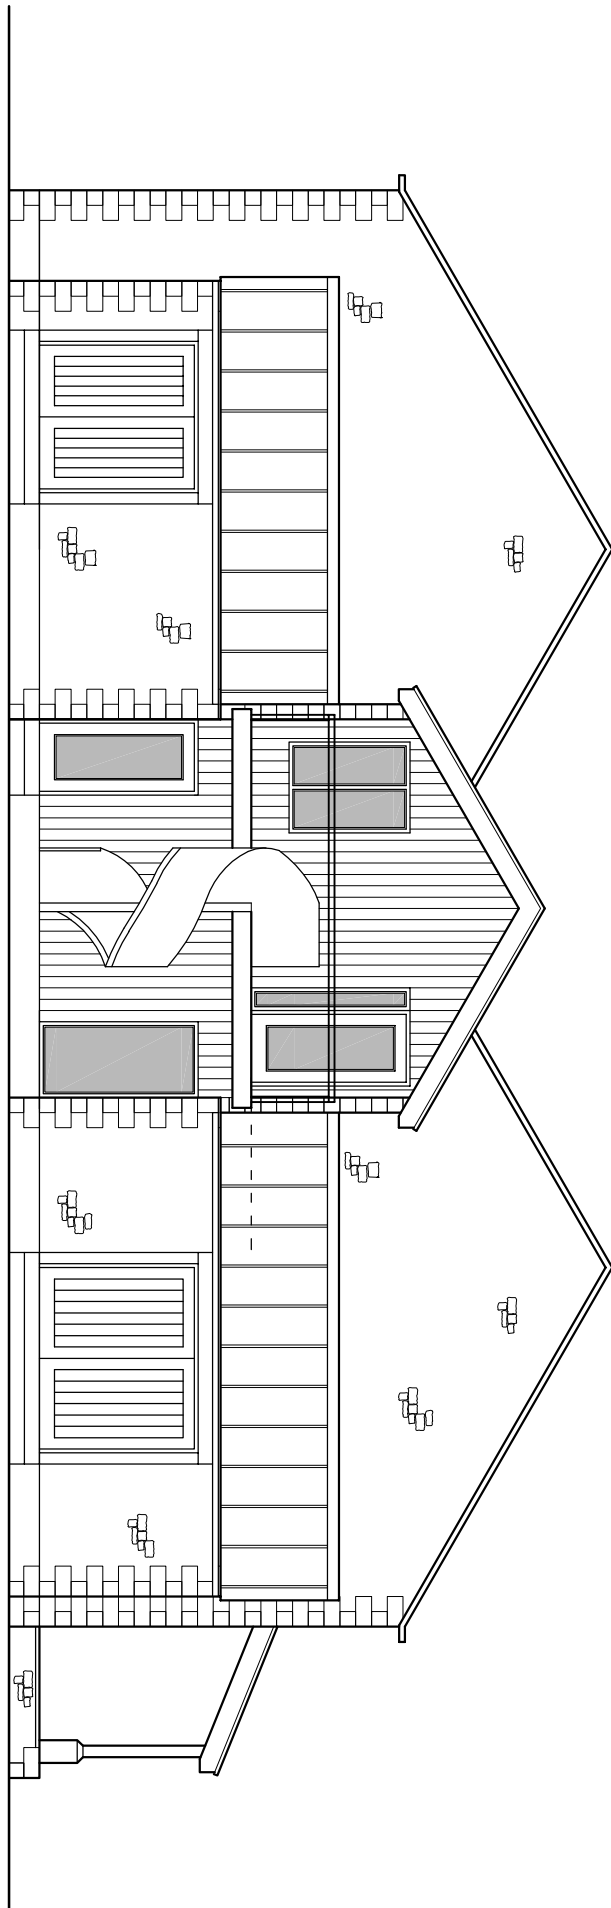

East Elevation

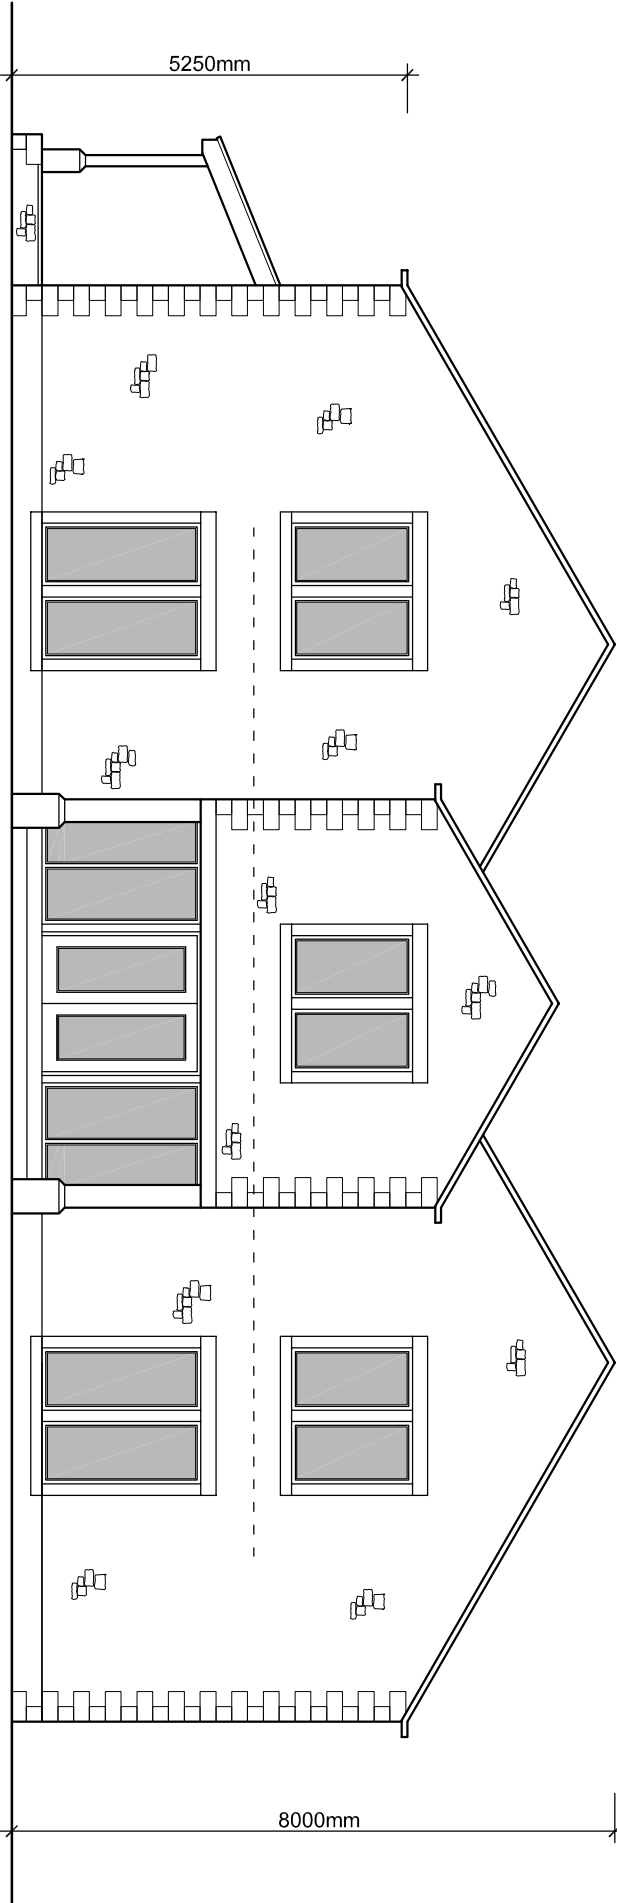

West Elevation

REV C - Roof over the escape altered, dimensions, north point and materials added. 01-02-13 LFG
REV B - Elevations added. 01-02-13 LFG
REV A - Floor plans altered following discussions with client. 24-01-13 LFG
Client
Mr. C Mustoe

Job Title
Proposed Development at
The Old Gravel Works
Ribchester

Drawing Title
Proposed Plans
Scale
1:100 @ A1
Date
Jan 2013
Drawn
LFG