
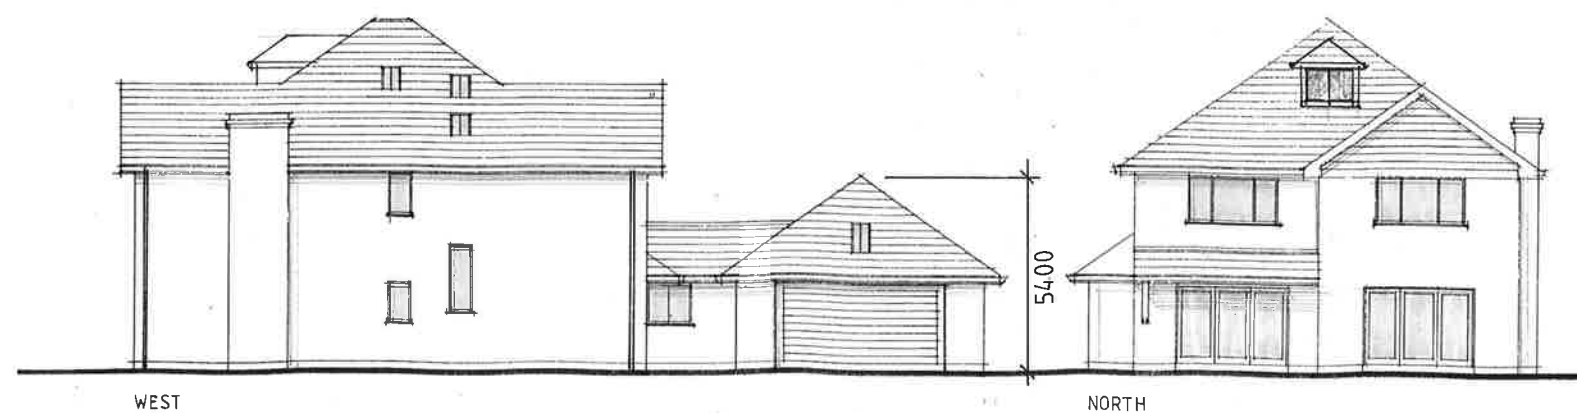


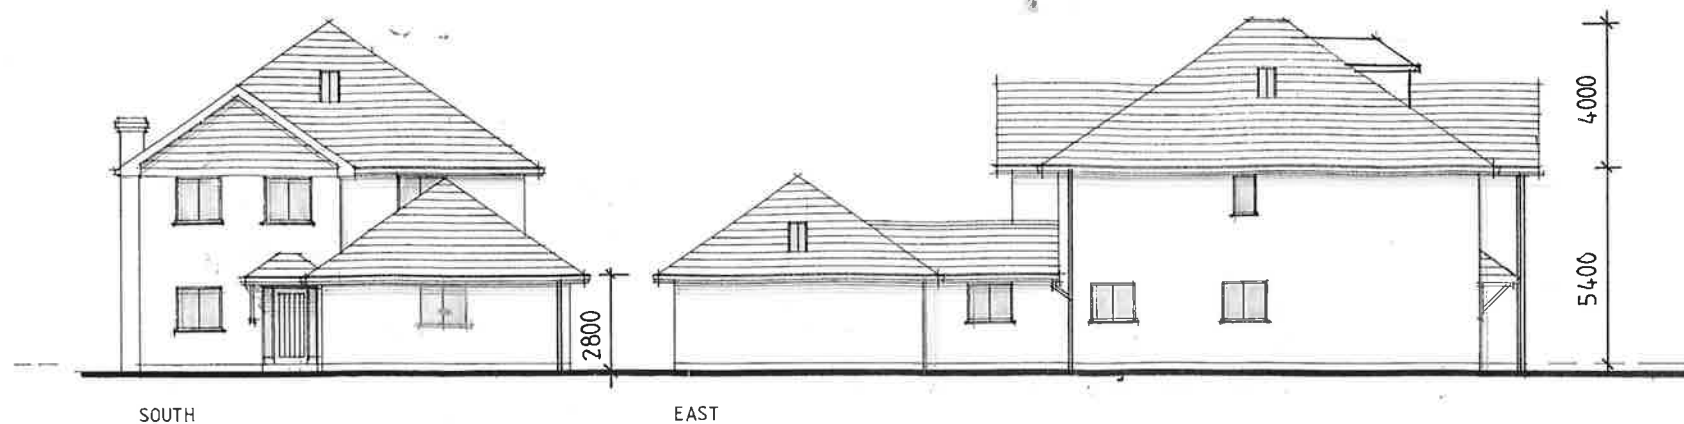

MATERIALS

EXTERNAL WALLS

Stone plinth to ground floor level with painted rendered blockwork over.

CLADDING

Painted timber / proprietary self coloured horizontal boarding to gable elevations (above eaves level).
Lead lined cheeks to rear dormer window

ROOFS

Natural slate

FASCIAS / SOFFITS / BSARGES

Painted hardwood (400mm overhangs)

ROOF WINDOWS

Velux conservation models

RAIN WATER GOODS

Powder coated aluminium.

WINDOWS / DOORS

Painted hardwood frames (obscure glazed to west elevation).

SLIDING / FOLDING DOORS

Powder coated aluminium framed

Client

DAVID HOLMES CONSTRUCTION LTD

Job Title

PROPOSED DEVELOPMENT

SPRINGFIELD

WHITELAKE

BARROW

Drawing Title

PROPOSED ELEVATIONS

Scale

1:100 & 1:3

Date

04/2012

Drawn

DL

spa
ARCHITECTS

SUNDERLAND PEACOCK

SUNDERLAND PEACOCK & ASSOCIATES LTD.
HAZELMERE, PIMLICO ROAD, CLITHEROE,
LANCASHIRE, BB7 2AG
T 01200 423178 F 01200 427328
E info@sunderlandpeacock.com
www.sunderlandpeacock.com



REV A DORMER WINDOW ADDED TO REAR PITCH 7/2/13
SCH.

4291 - 05A