
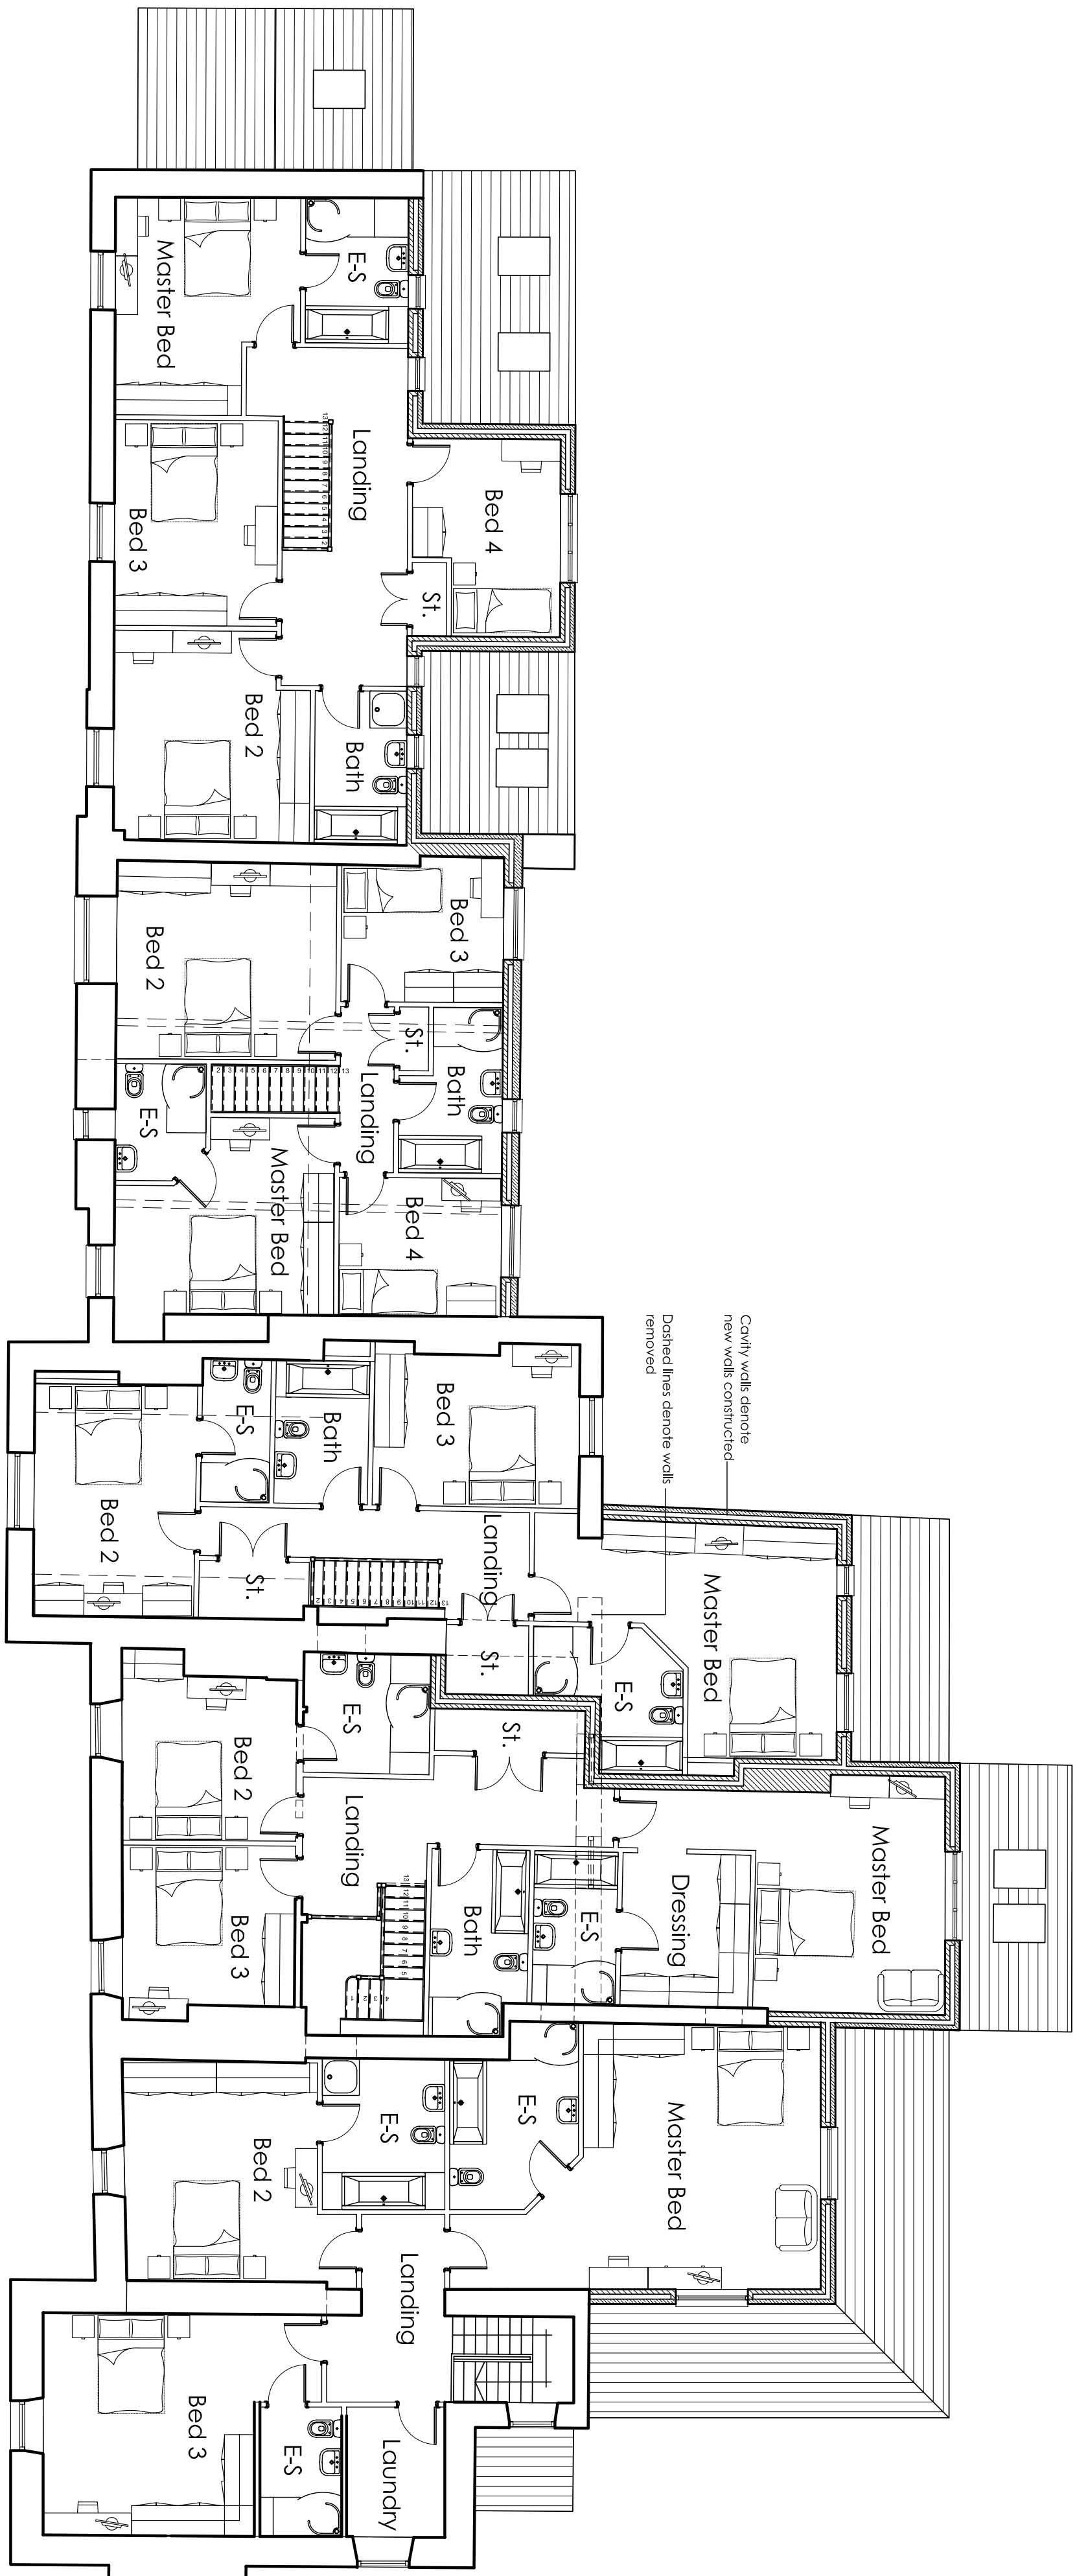
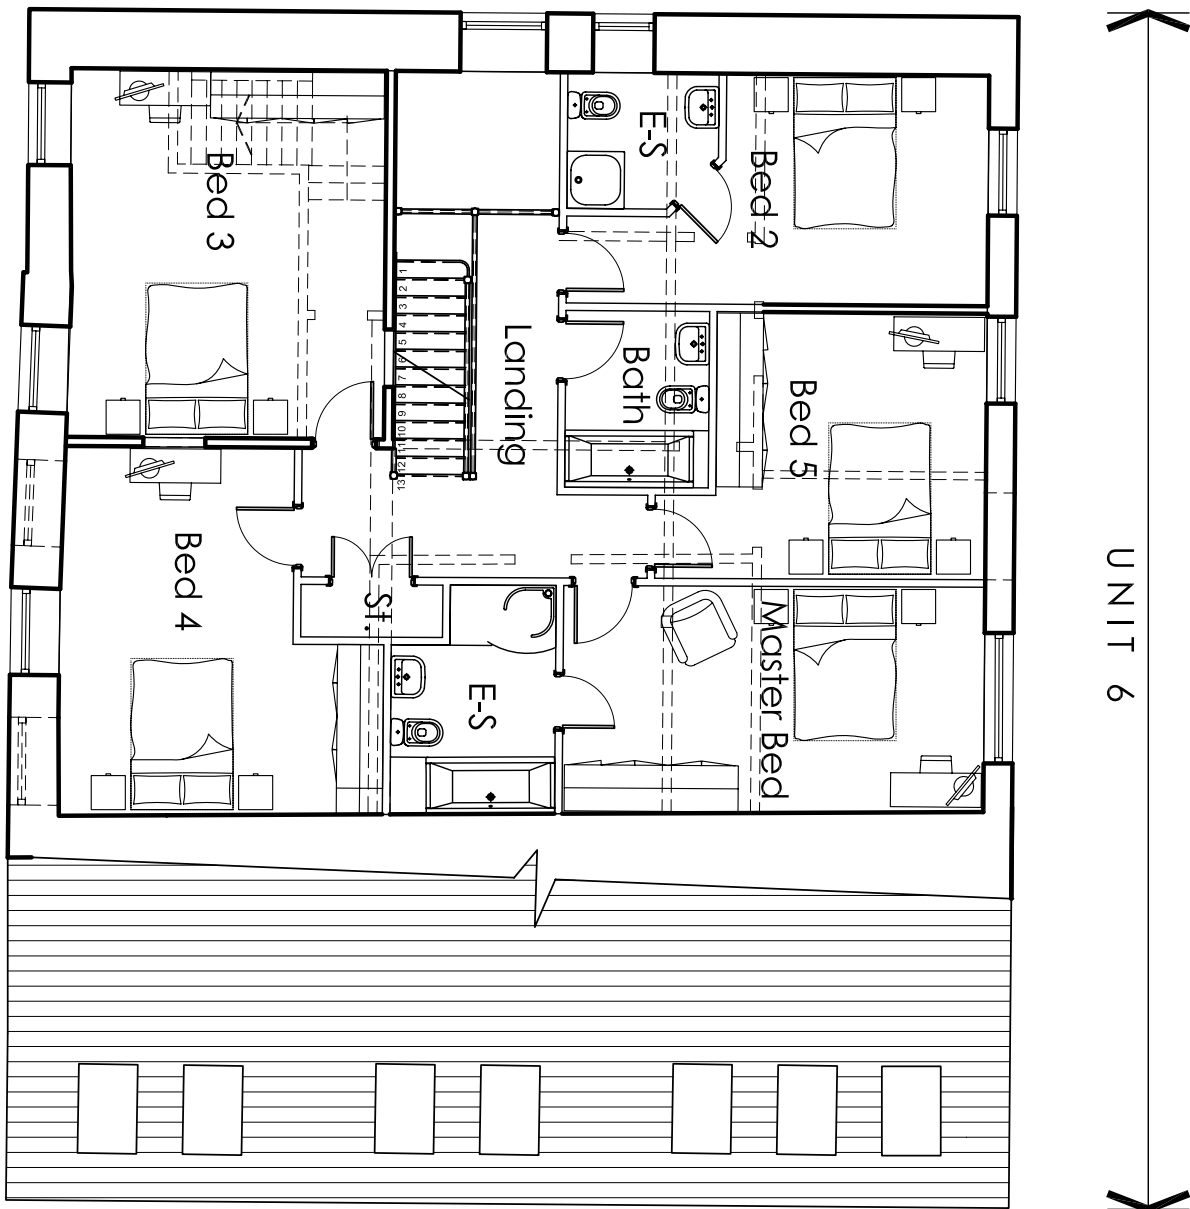


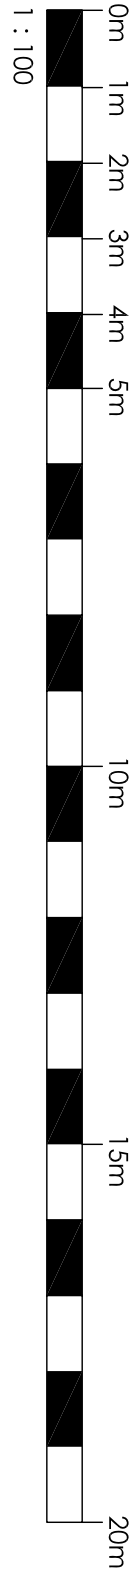

First Floor Plan

general notes: drawings
all dimensions to be checked on site prior to commencement of work and any
discrepancy shall be immediately reported and resolved prior to work commencing.
this drawing is to be read in conjunction with all relevant drawings and
specifications relating to the job whether or not indicated on the drawing.
the drawings are the property of the architect and the drawings may not be used or
reproduced without prior written consent.

B 7-8-09		SCK	NOTES ADDED
A 30-6-09	SCK	AMENDED	AMENDED TO REAR ELEVATION OF PLOT 6
Rev.	Date	By	Description
Client: GRASSFLOOR LIMITED			

mck associates limited

FORMER DE TABLE ARMS
RIBCHESTER

09-040

1001

B

Drawing Title		Drawing No	
PROPOSED FIRST FLOOR PLAN		1001	
Author	Checker	Scale	Date
MCK		1:100	JUNE 09
Job No	Drawing No		
09-040	1001		