
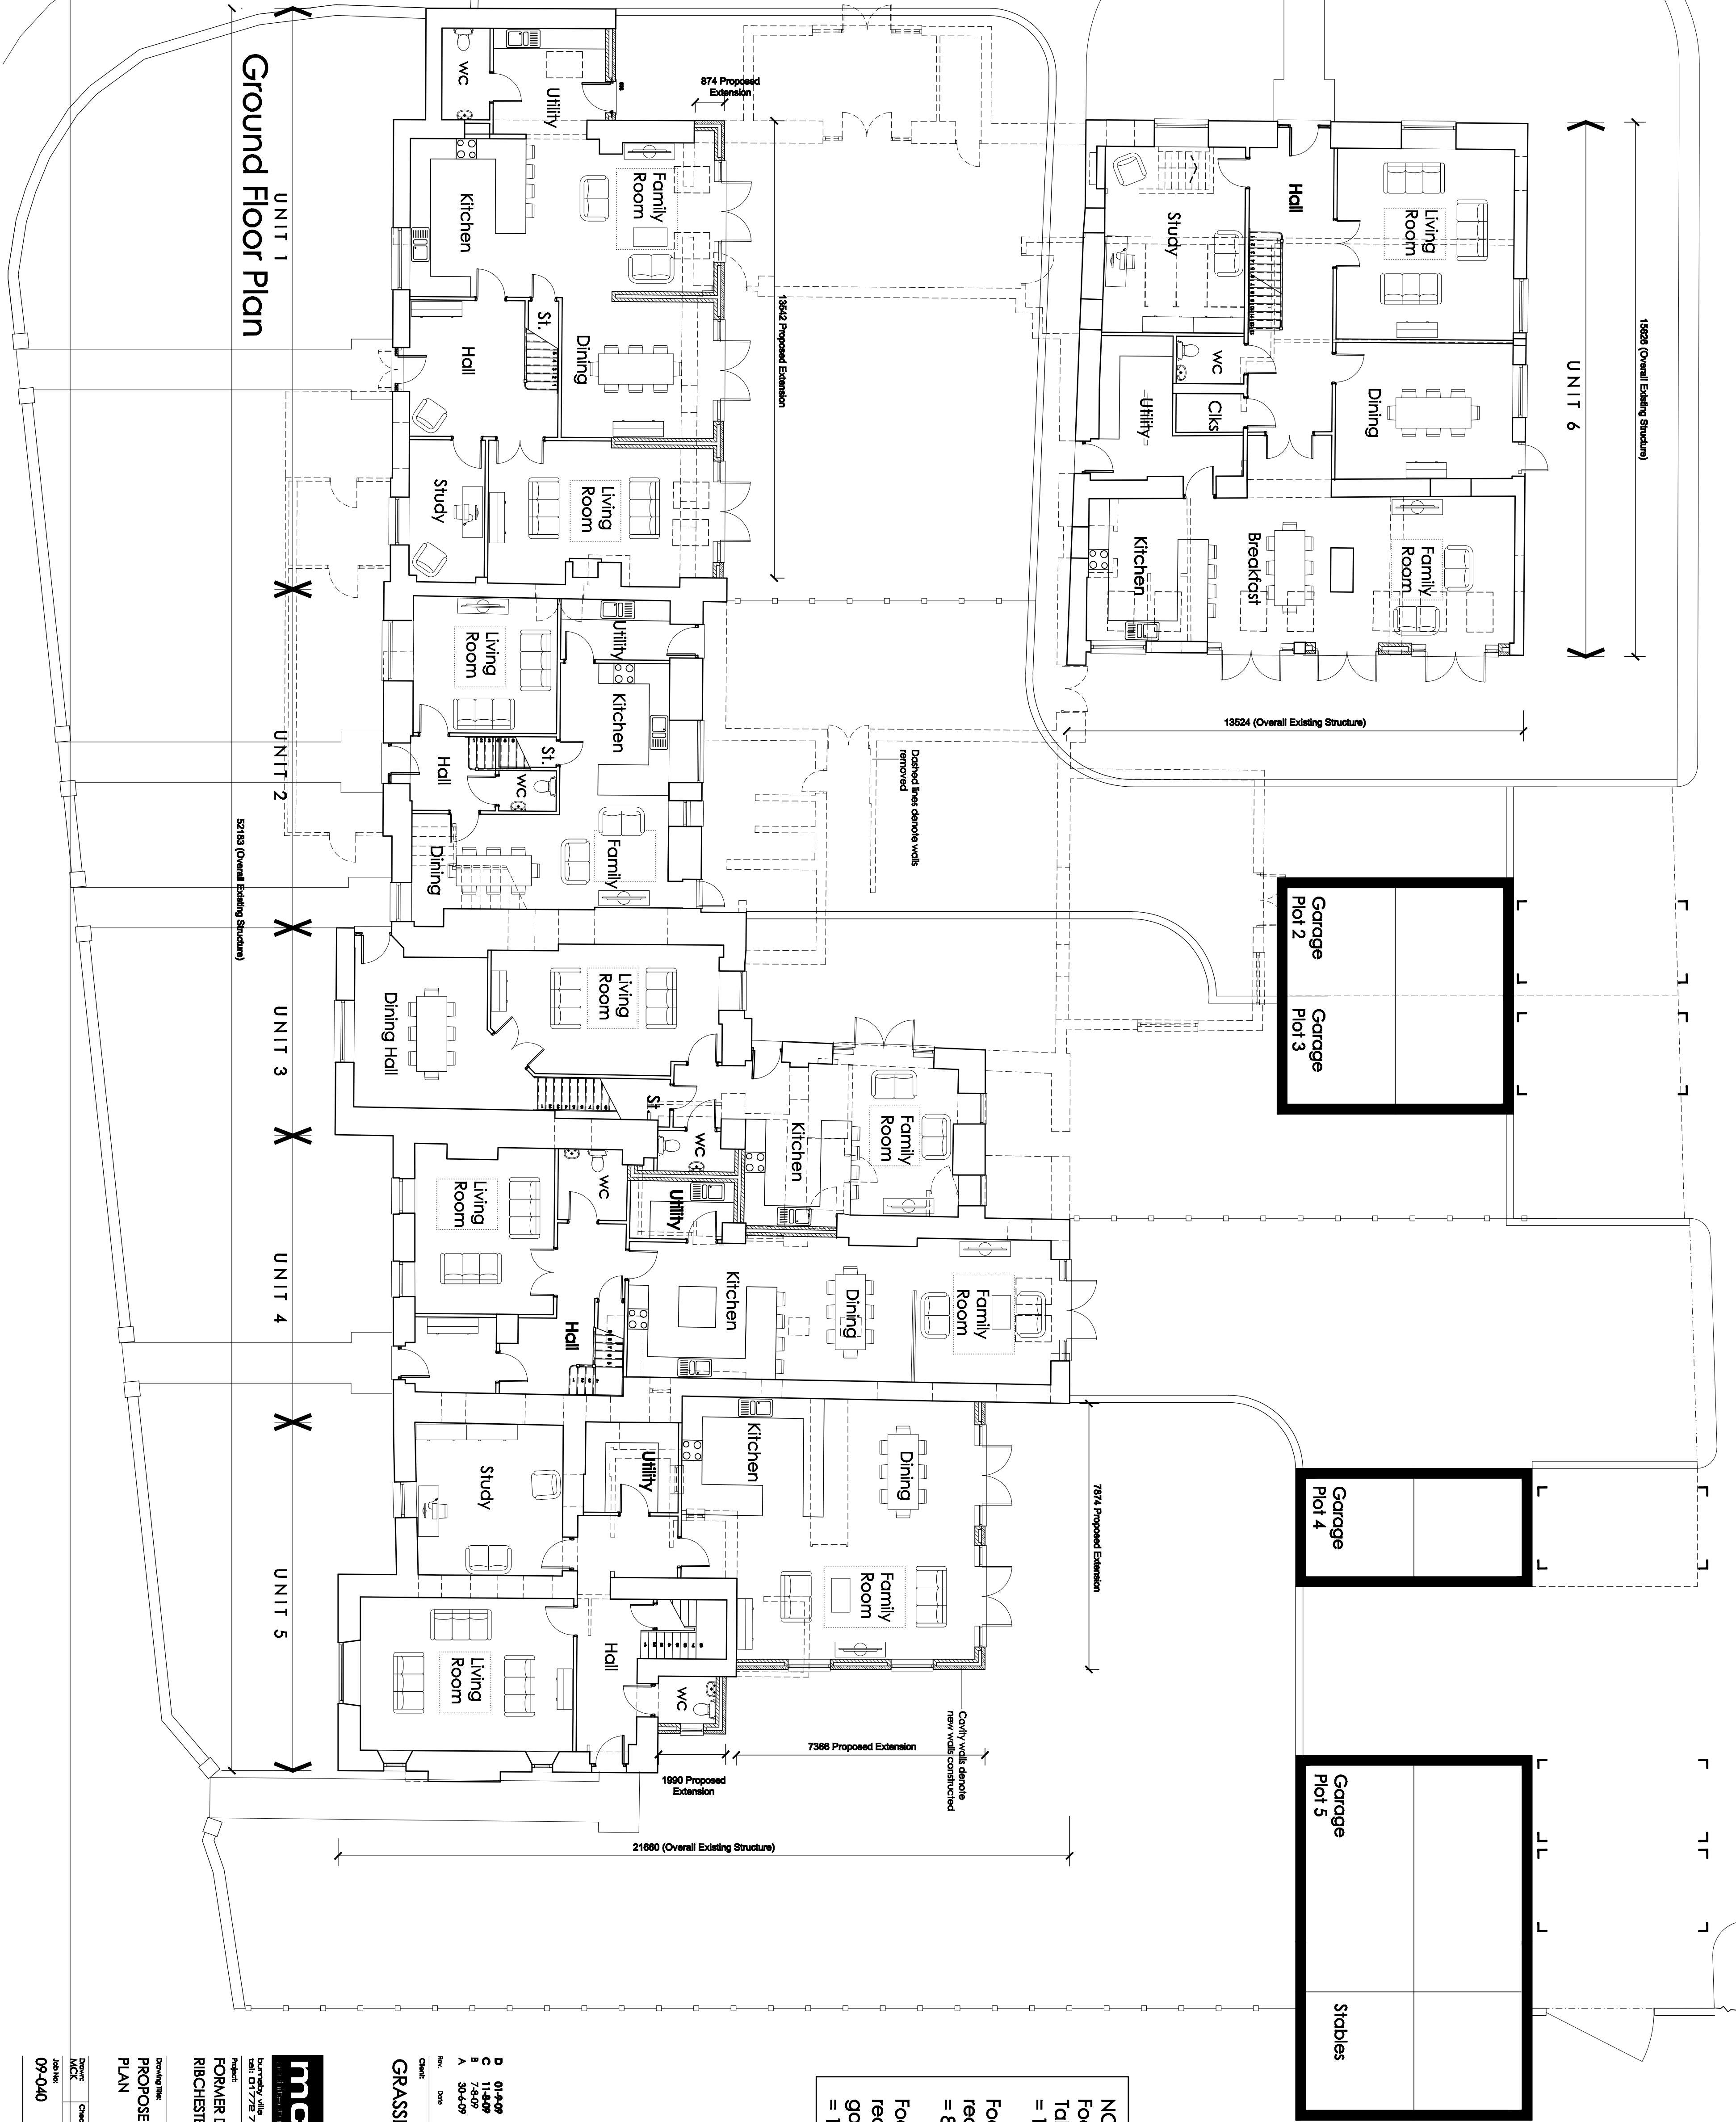


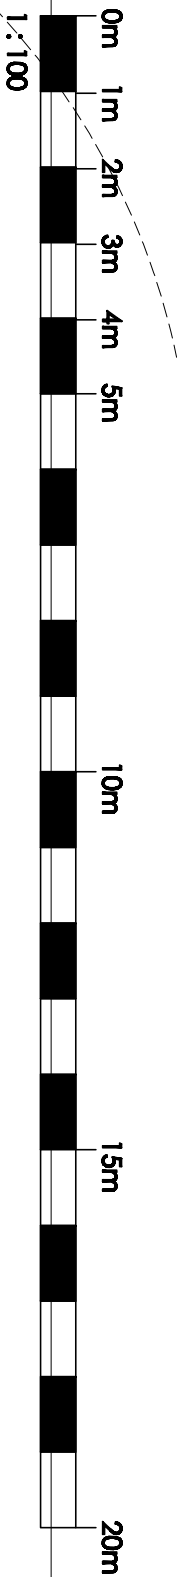

General notes:
1. All dimensions are given in millimetres unless otherwise stated.
2. All dimensions to be checked on site prior to commencement of work and any discrepancy shall be immediately reported and resolved prior to work commencing.
3. This drawing is to be read in conjunction with all relevant drawings and specifications relating to the job whether or not included on the drawing.
4. The drawing may not be used or reproduced without prior written consent.

NOTE:
Footprint Area of original De Tableley Building
= 1179.6m²
Footprint of proposed redevelopment
= 881.4m²
Footprint of proposed redevelopment including garaging
= 1113.1m²

GRASSFLOOR LIMITED
01-1-09 TGH Overall existing & proposed Dimensions added.
11-4-09 SCK A/E/S/UPD/ABD
2-6-09 SCK NOTES/ABD
30-4-09 SCK NOTES/ABD TO BEAR EXTENSION OF PLOT 6
Amended By: Date: Description:

mck associates limited
mck associates limited
177/78 77/79 11 mck associates limited

FORMER DE TABLEY ARMS
RIBCHESTER

PROPOSED GROUND FLOOR PLAN

Drawn By	Checked	Date	Drawn By	Checked	Date
MCK	MCK	11/06	MCK	MCK	JUNE 09
09-040	1000		D		