




EXISTING ELEVATIONS 1:100

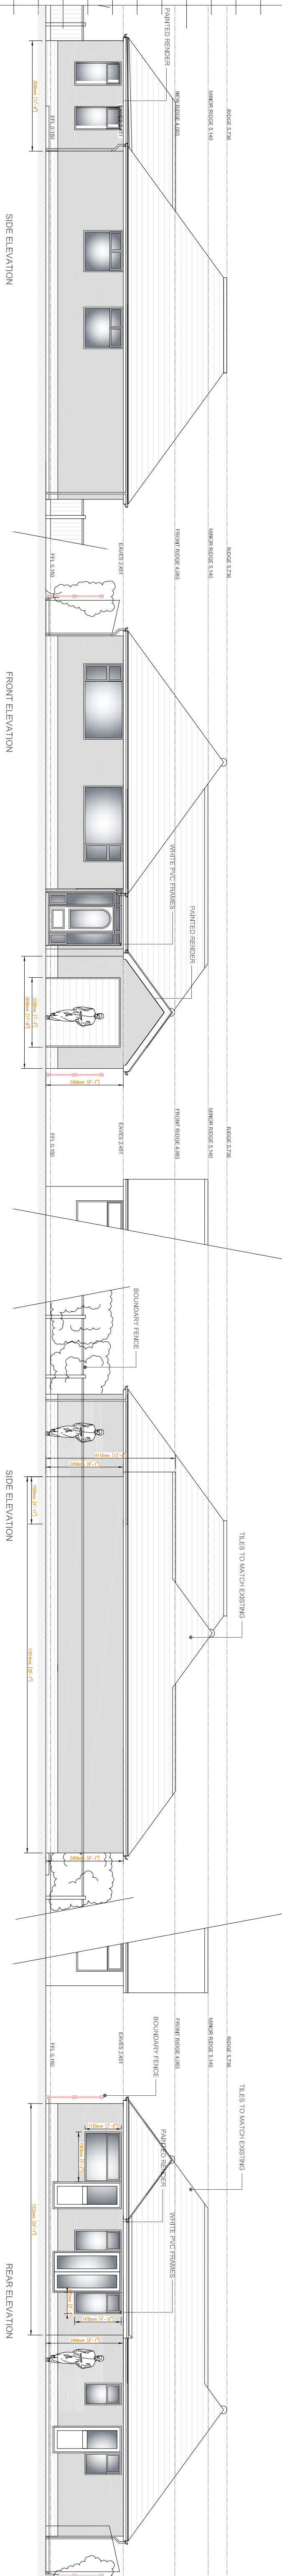


PROPOSED ELEVATIONS 1:100

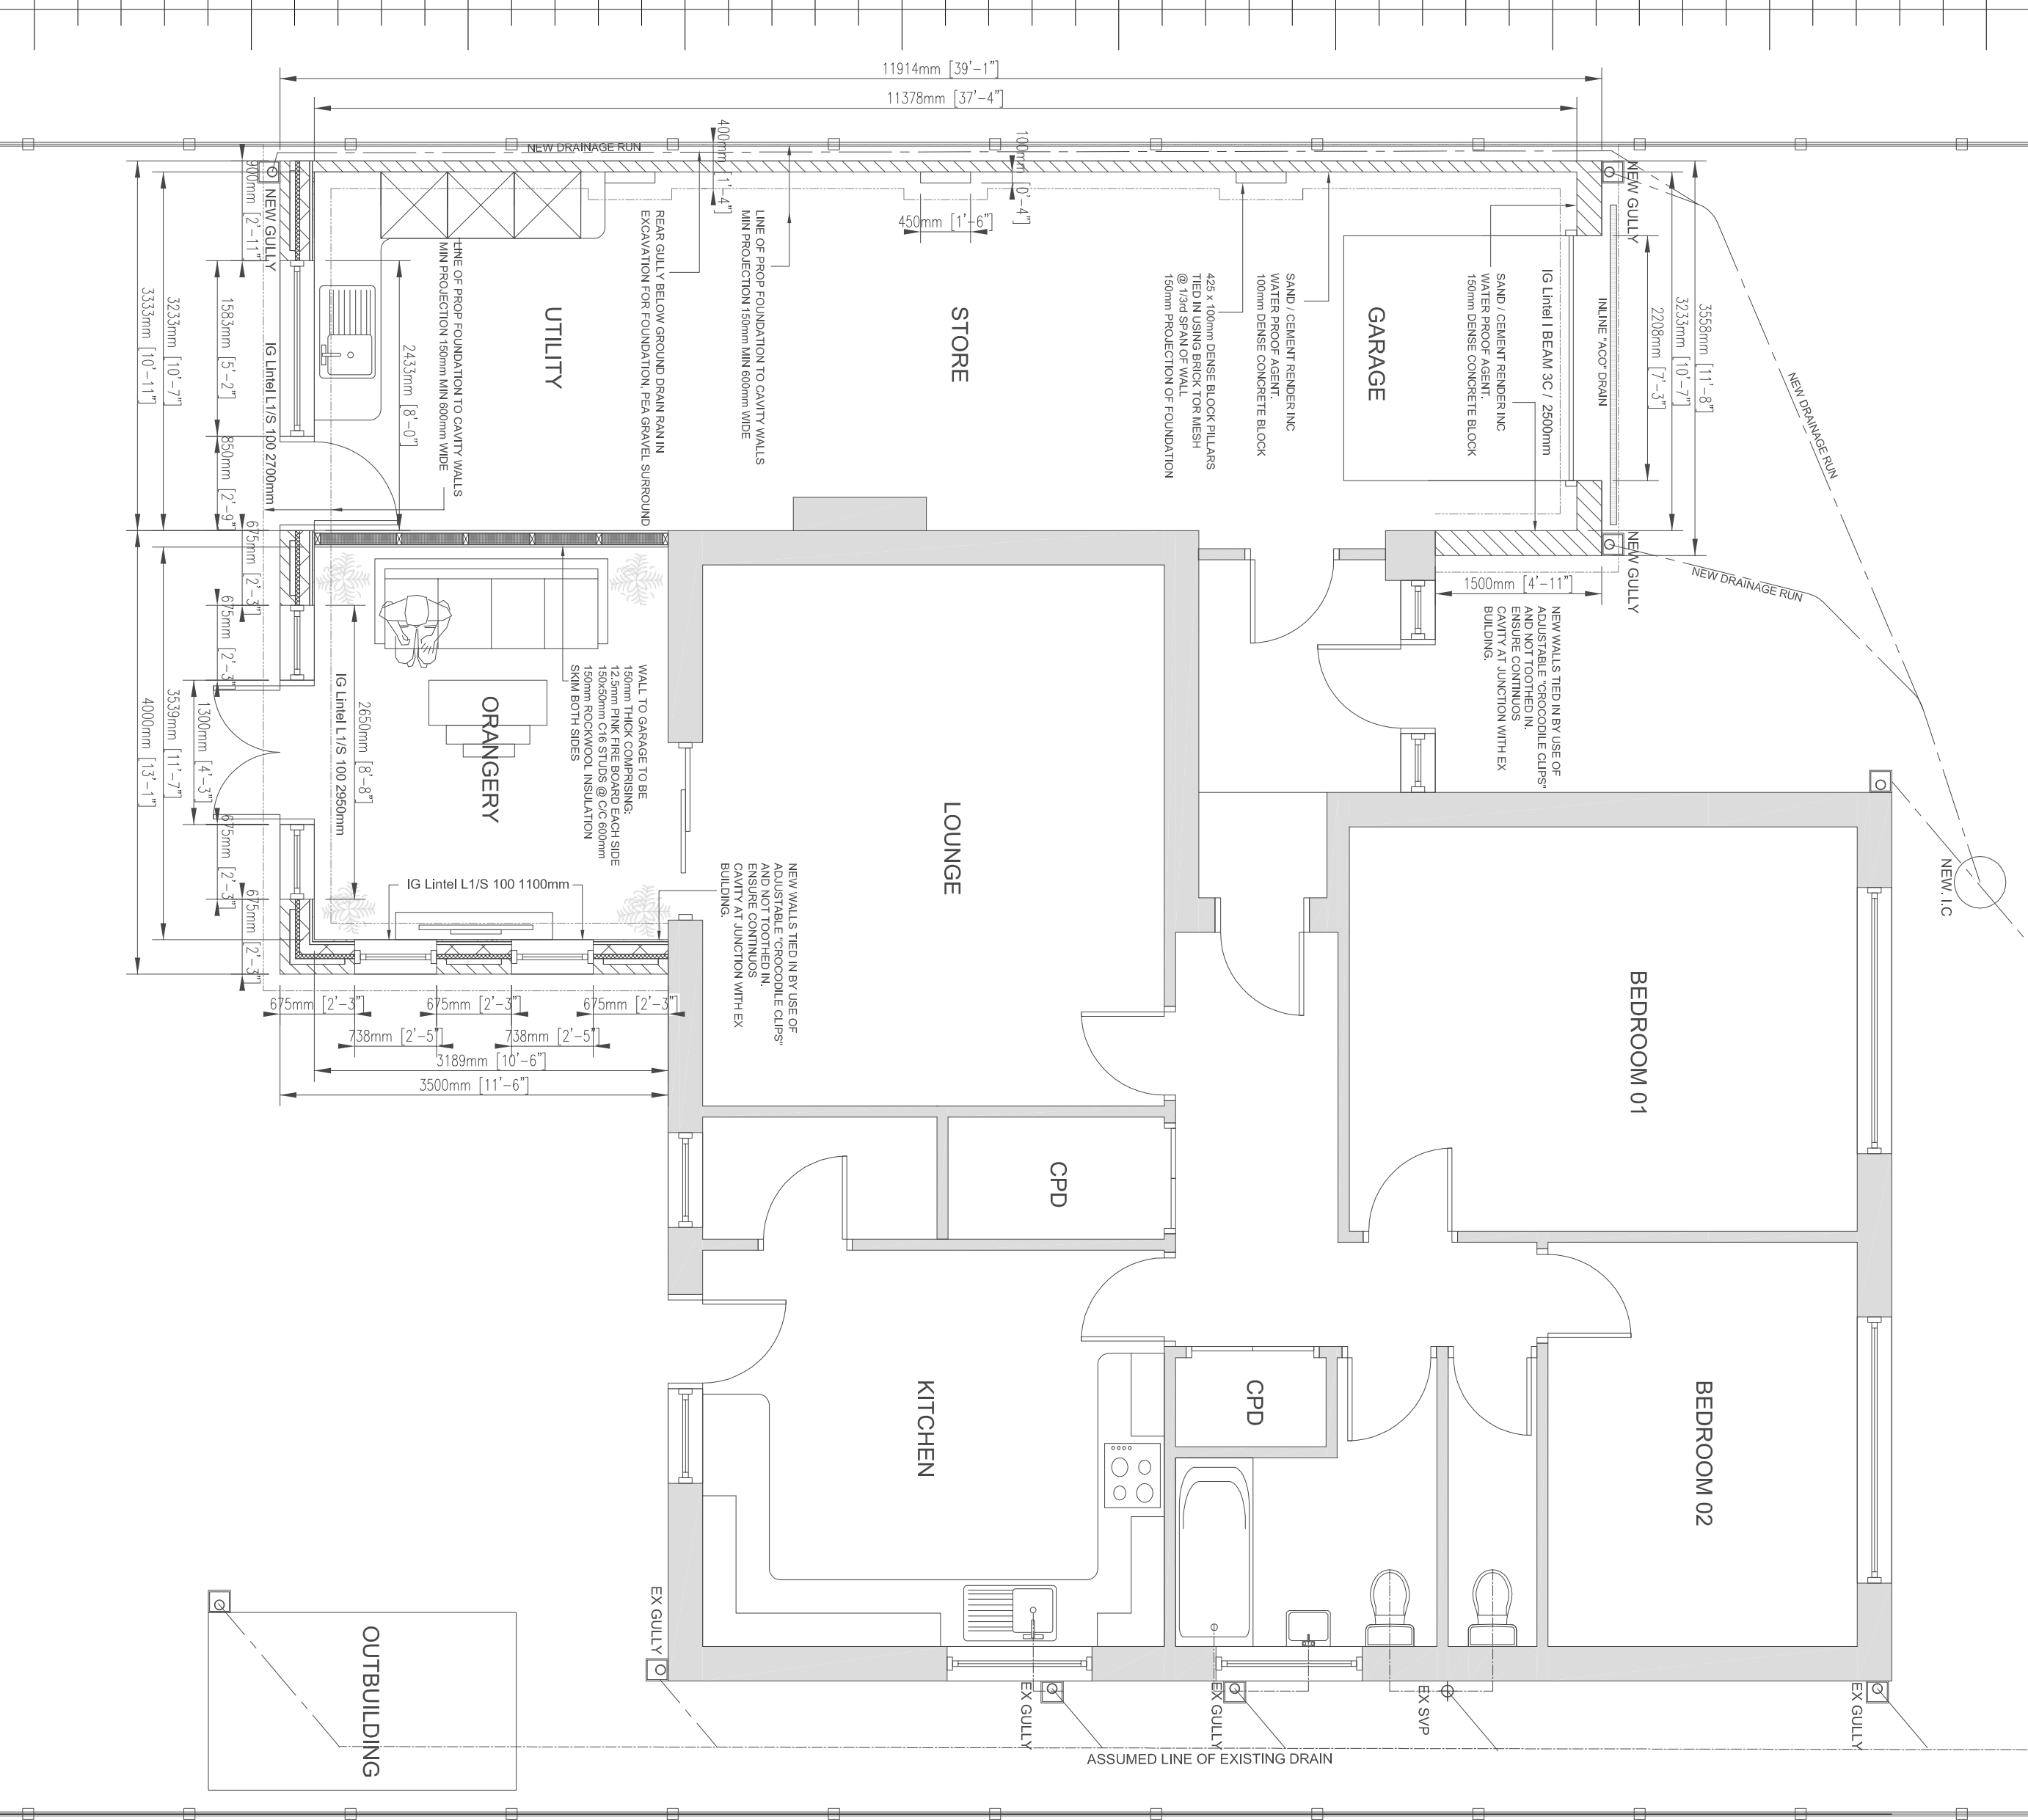


PROPOSED SF PLANS 1:50

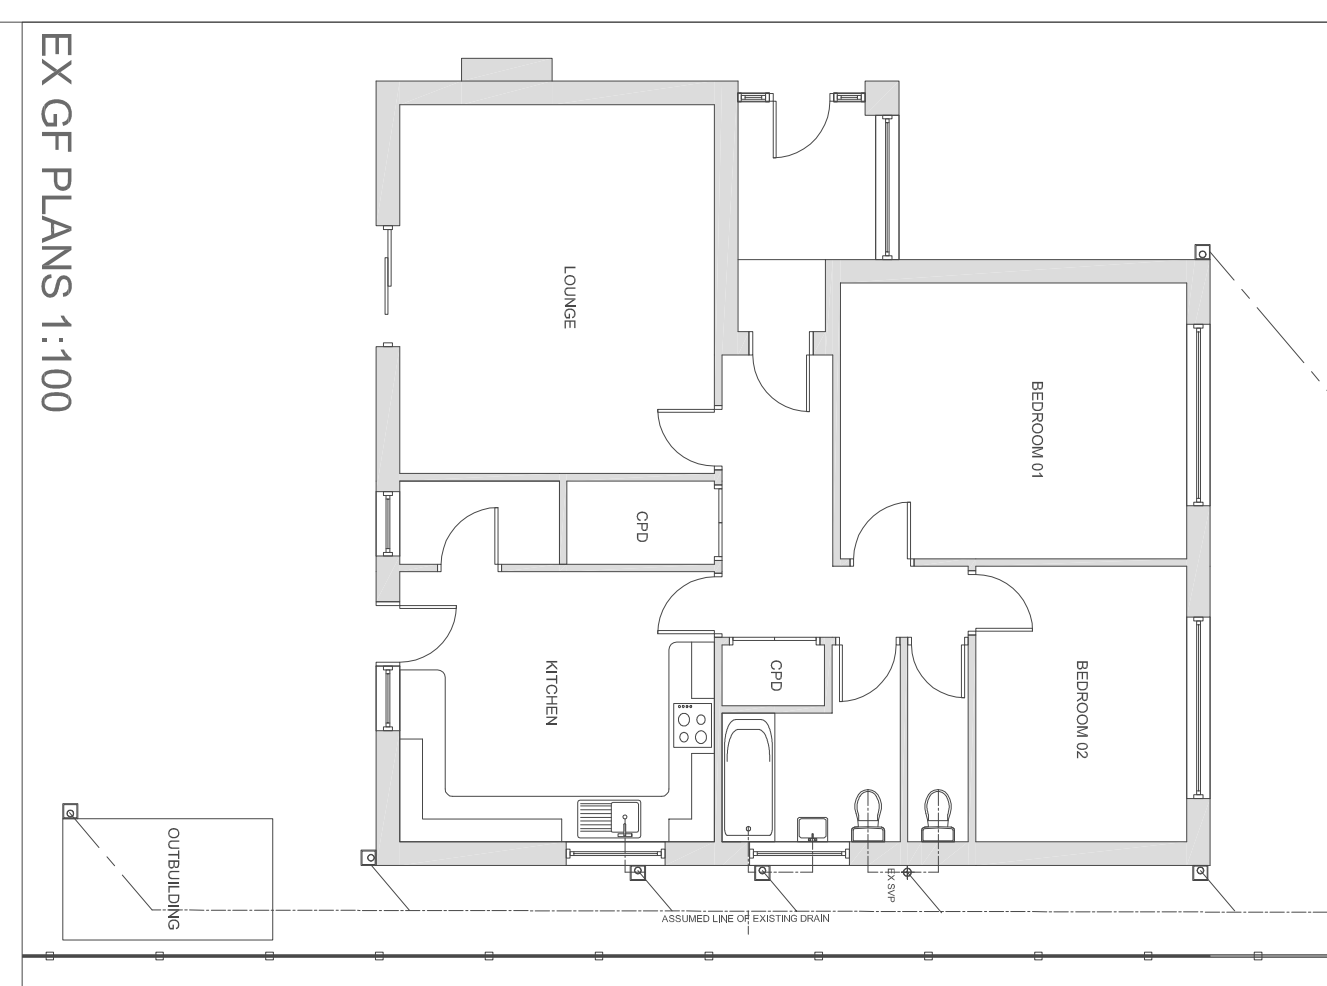

EX GF PLANS 1:100

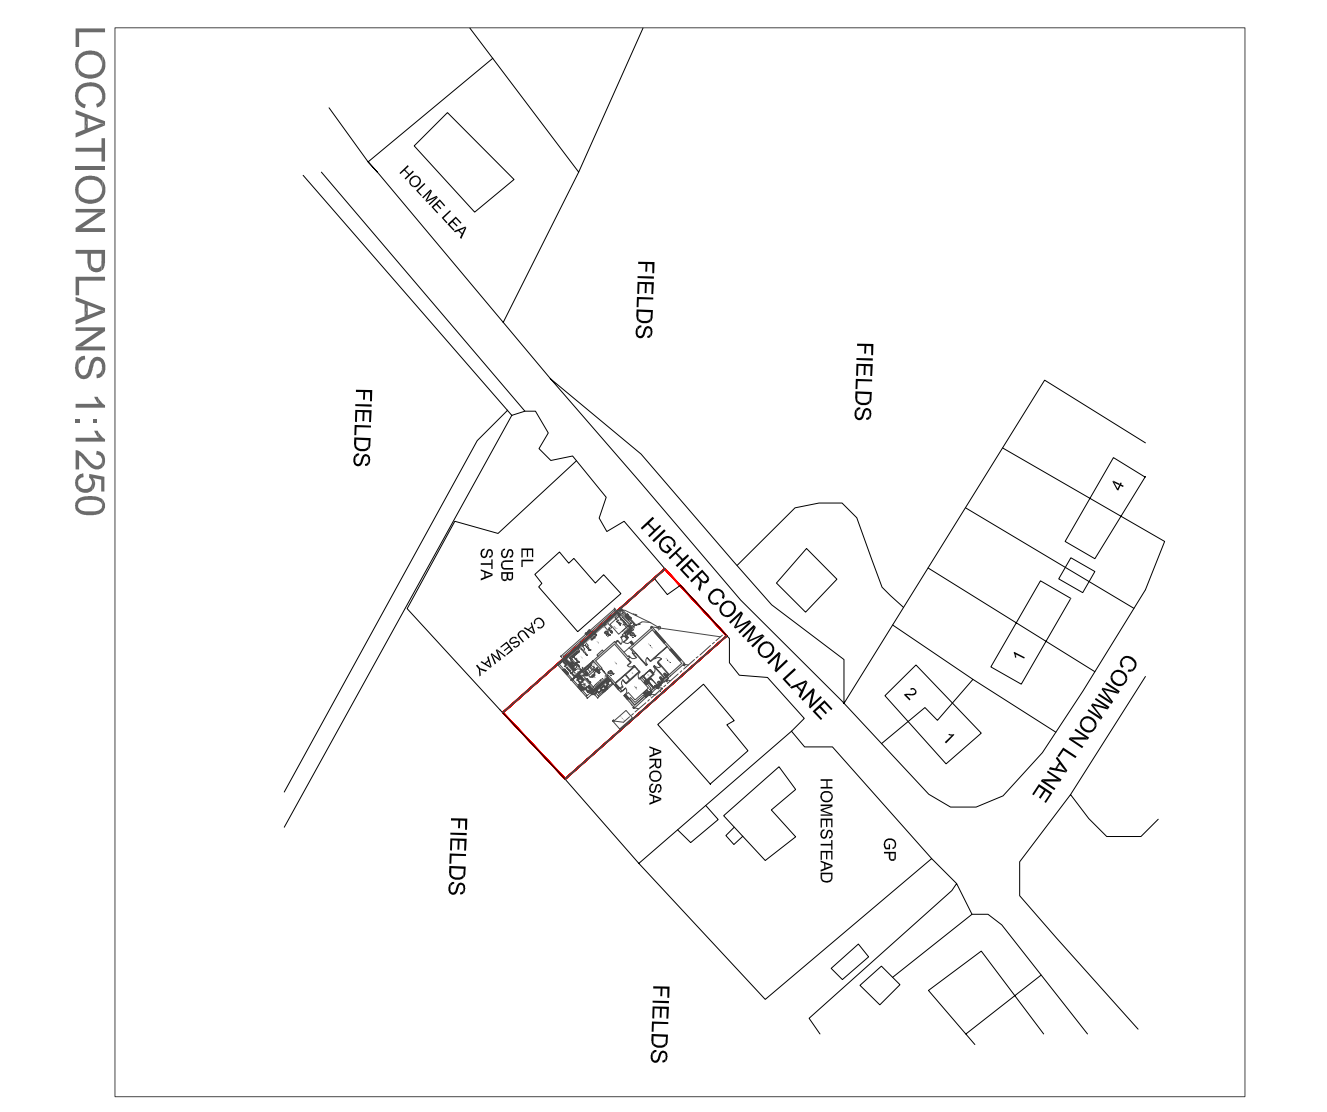

LOCATION PLANS 1:1250

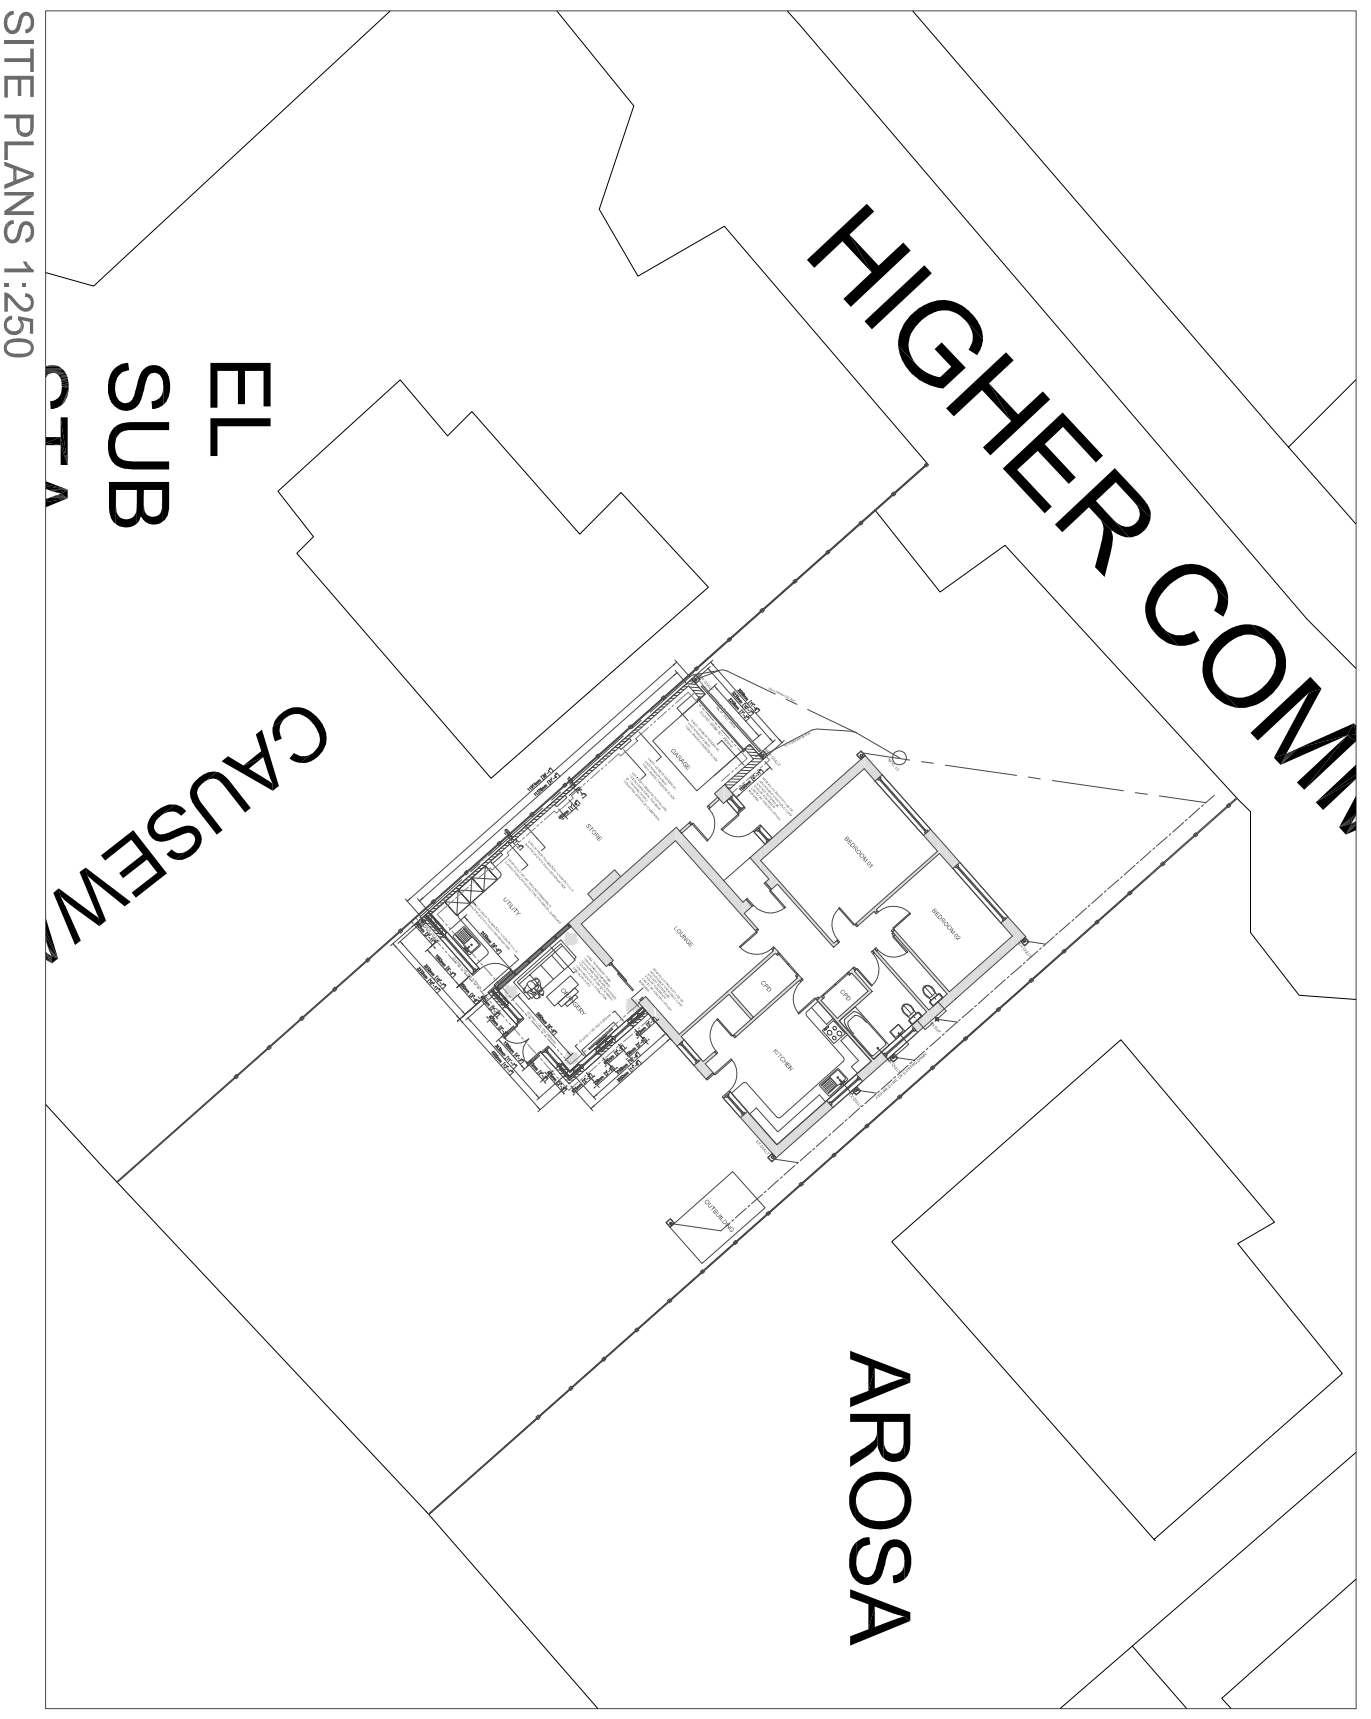

SITE PLANS 1:250

DO NOT SCALE FROM DRAWING

1. ALL DIMENSIONS ARE IN MILLIMETRES.
2. THIS DRAWING IS TO BE READ IN CONJUNCTION WITH ALL OTHER RELATED DRAWINGS AND DOCUMENTS.
3. THE USER MUST VERIFY ALL DIMENSIONS ON SITE.
4. THE CONTRACTOR IS TO CHECK AND VERIFY ALL DIMENSIONS ON SITE.
5. THE ENGINEER/ARCHITECT SHOULD BE CONTACTED IMMEDIATELY IF THE ASSUMPTIONS USED IN THE DESIGN AND DRAWING PREPARATION DIFFER TO THAT FOUND ON SITE.

REV	DATE	DESCRIPTION	SWN	CHD
1				

TRU-PLAN

TRU-PLAN LIMITED
CARTER HOUSE, ALDON ROAD
POULTON BUSINESS PARK
POULTON LE FYLDE
LANCASHIRE PR6 8LL
Tel: 01253 318470
info@tru-plan.co.uk
www.tru-plan.co.uk

Location:
HIGHER COMMON LANE
BLACKBURN
BB2 7LR

Project Title:
SINGLE AND REAR SINGLE
STOREY EXTENSION

Drawing Title:
PLANNING APPLICATION

Drawn By:	OK	Drawn	As shown
CC			

Drawing No: 100-01