




Front Elevation

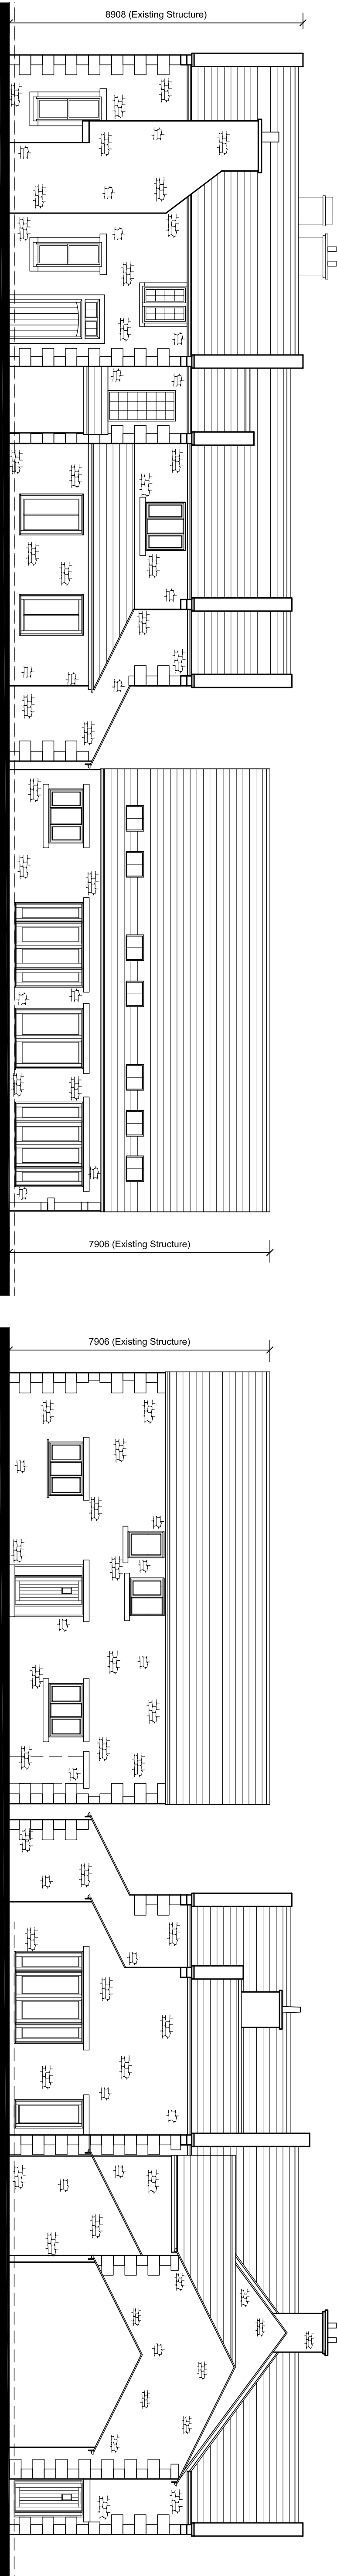

Side Elevation

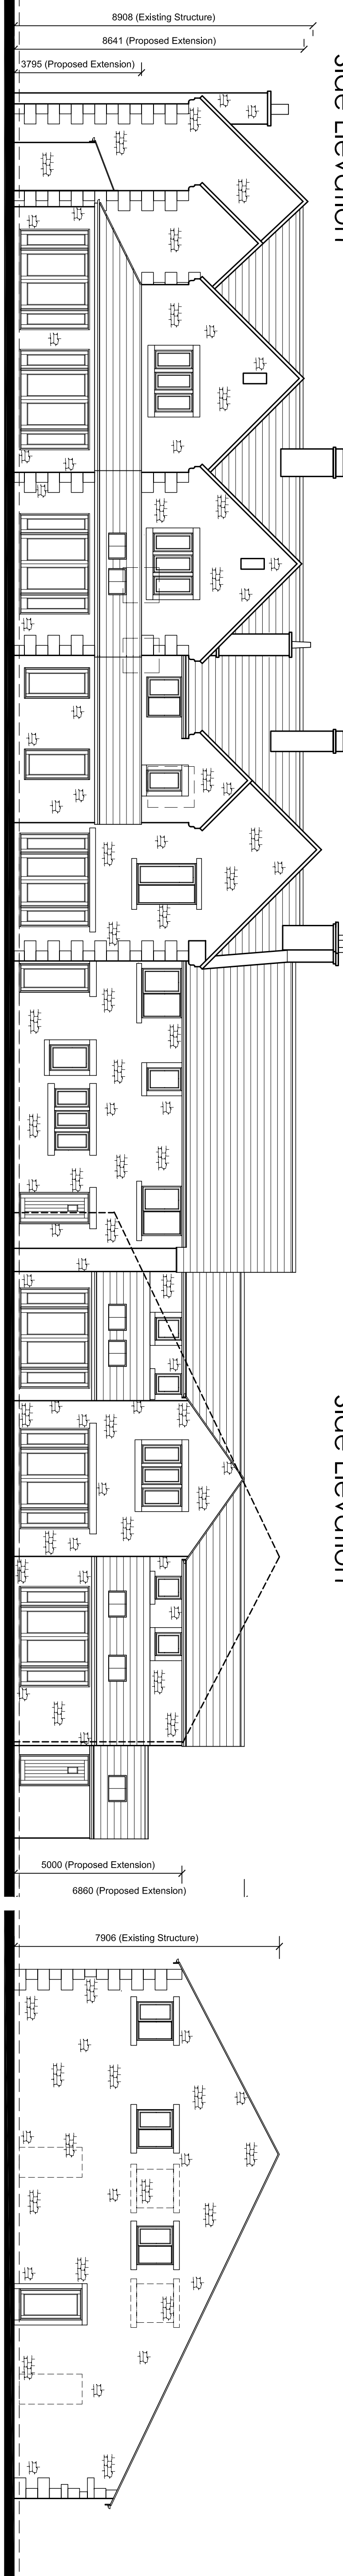

Rear Elevation

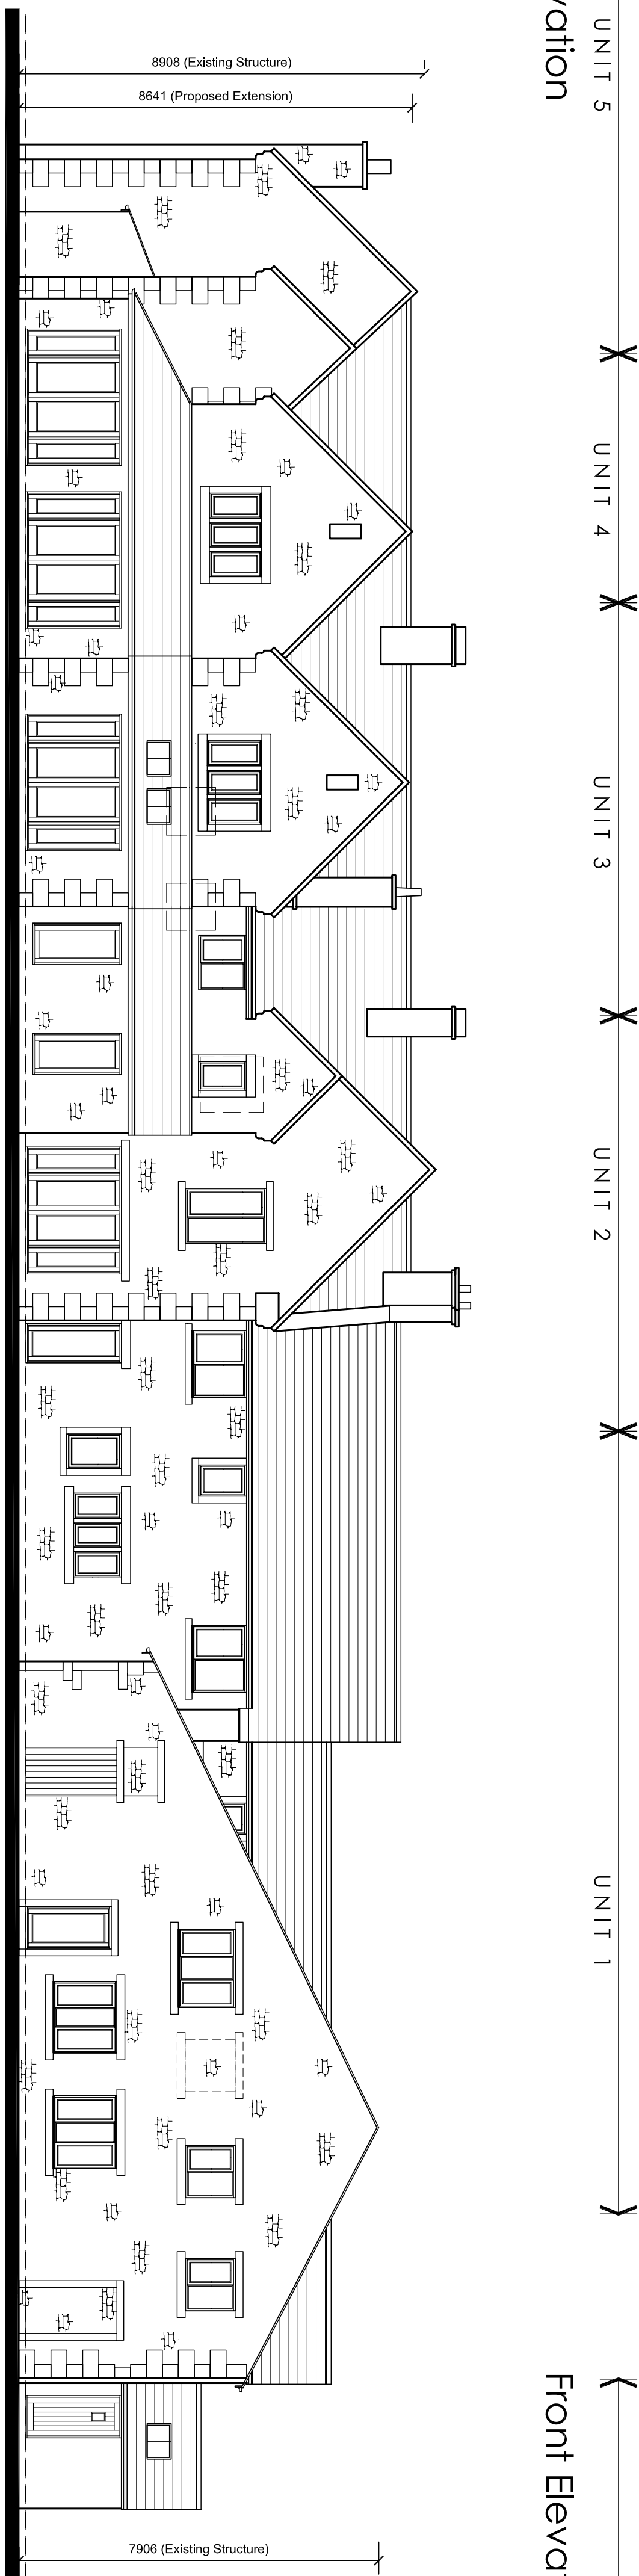

Front Elevation (To Plot 6)

Rear Elevation (Showing Unit 6)

general notes: drawings
all dimensions to be checked on site prior to commencement of work and any
discrepancy shall be immediately reported and resolved prior to work commencing.
this drawing is to be read in conjunction with all relevant drawings and
specifications relating to this job whether or not indicated on the drawing.
the drawings are the property of the client and the drawings may not be used or
reproduced without prior written consent.

Revisions			
Rev.	Date	By	Description
E	3-11-09	SCK	Windows to Plot 1 and 3 amended, chimney removed to Plot 3
D	01-9-09	TGH	Plot 1 proposed Dimensions added
C	11-6-09	SCK	Front elevation to plot 6 added
B	7-6-09	SCK	Rear elevation to plot 6 amended
A	30-6-09	SCK	WINDOWS TO REAR ELEVATION OF PLOT 6

Client: GRASSFLOOR LIMITED

mck associates limited
mck associates limited is a limited liability company registered in England and Wales.
Registered office: 1st Floor, 100 Oldfield Road, Bournemouth, Dorset, Bournemouth, Dorset, BH1 1AA.
Telephone: 01202 777481. Fax: 01202 777481. Email: info@mckassociates.co.uk
Former De Tabley Arms
RICHESIER

Proposed Elevations
PLAN

Drawn	Checked	Scale	Date
MCK		1:100	JUNE 09
Job No:	Drawing No:	Rev:	
09-040	1002	E	