


General Notes

All site dimensions shall be verified by the Contractor on site prior to commencing any works

Do not scale from this drawing

Only work to written dimensions

This drawing is the property of Fletcher-Rae (UK) Limited (the Firm) and copyright reserved by them. This drawing is not to be copied, reproduced, or used by any third party without the prior written consent of Fletcher-Rae (UK) Limited.

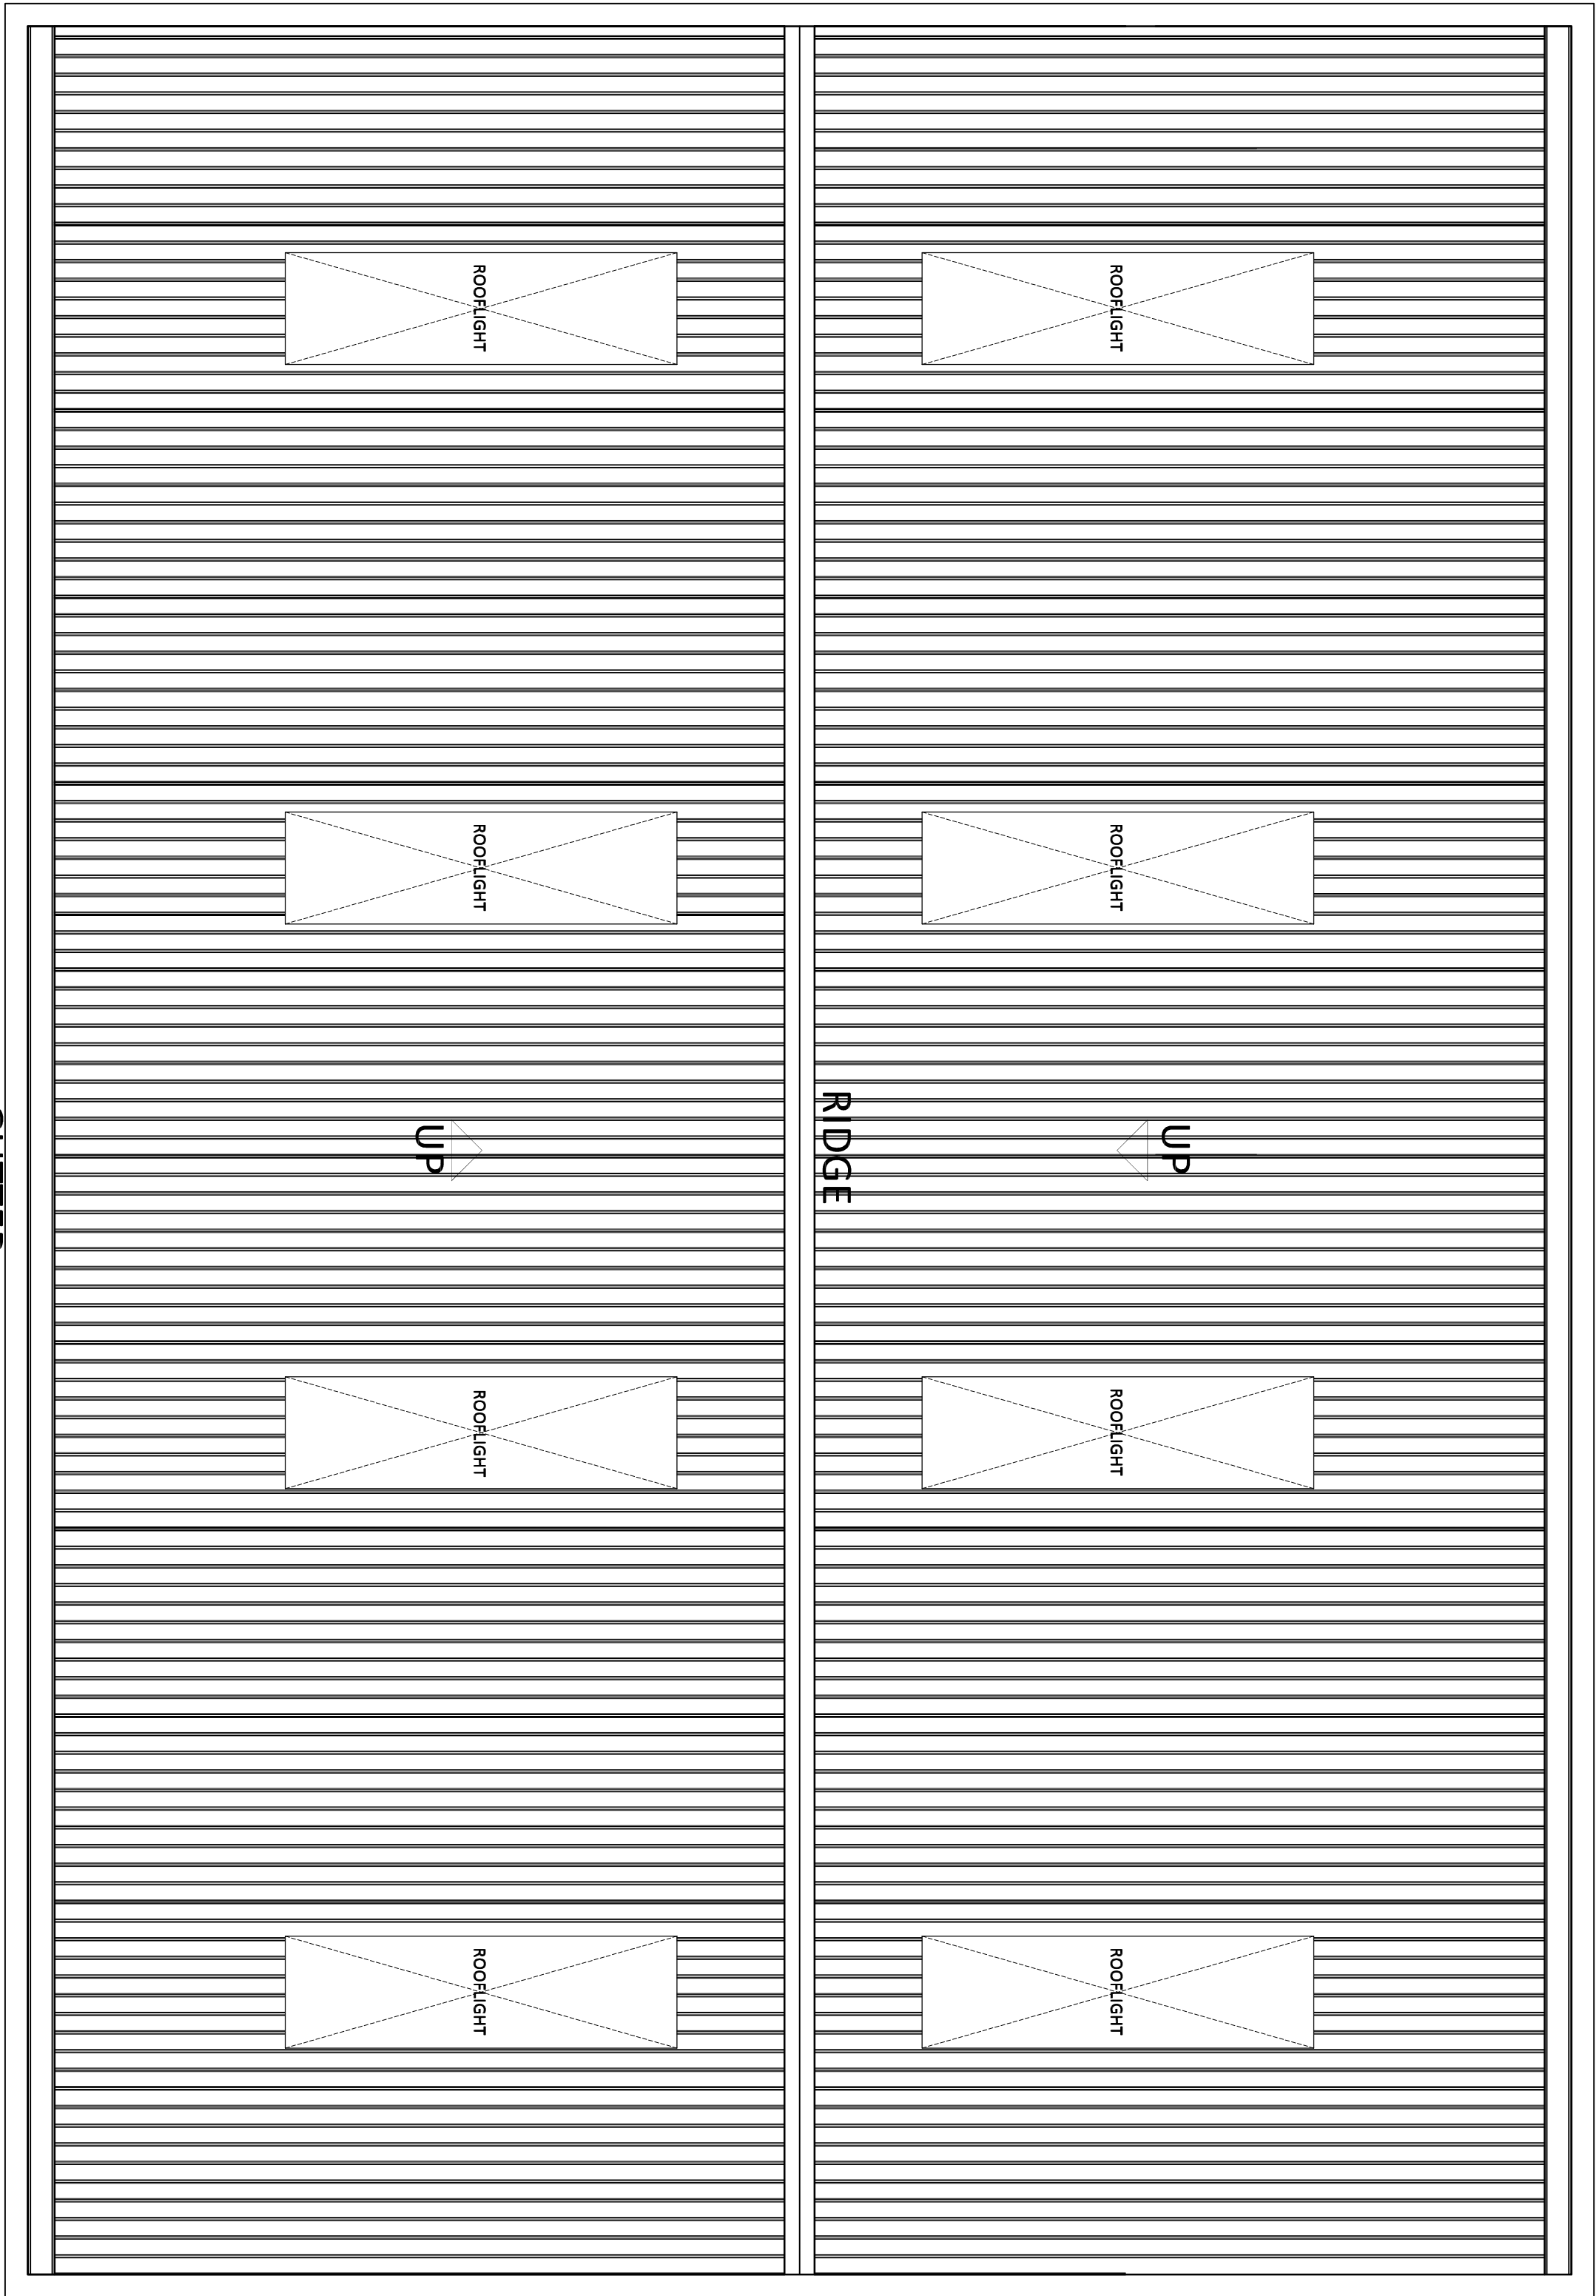

PLANNING ISSUE

Status PLANNING

Date July 2011

Scale 1:100 @A1

Drawn by PM

Client

Fort Wilson Properties

Project

Units 1 - 4
Plot One_Calder Vale Business Park

Drawing No. 40130 / PL04

Roof Plans
Units 1&2 - 3&4



Architecture | Master Planning | Project Management

Hill Quay, 5 Jordan Street, Manchester, M15 4PY
t +44 (0)161 242 1140
f +44 (0)161 242 1141
w www.fletcher-rae.com
e info@fletcher-rae.com