



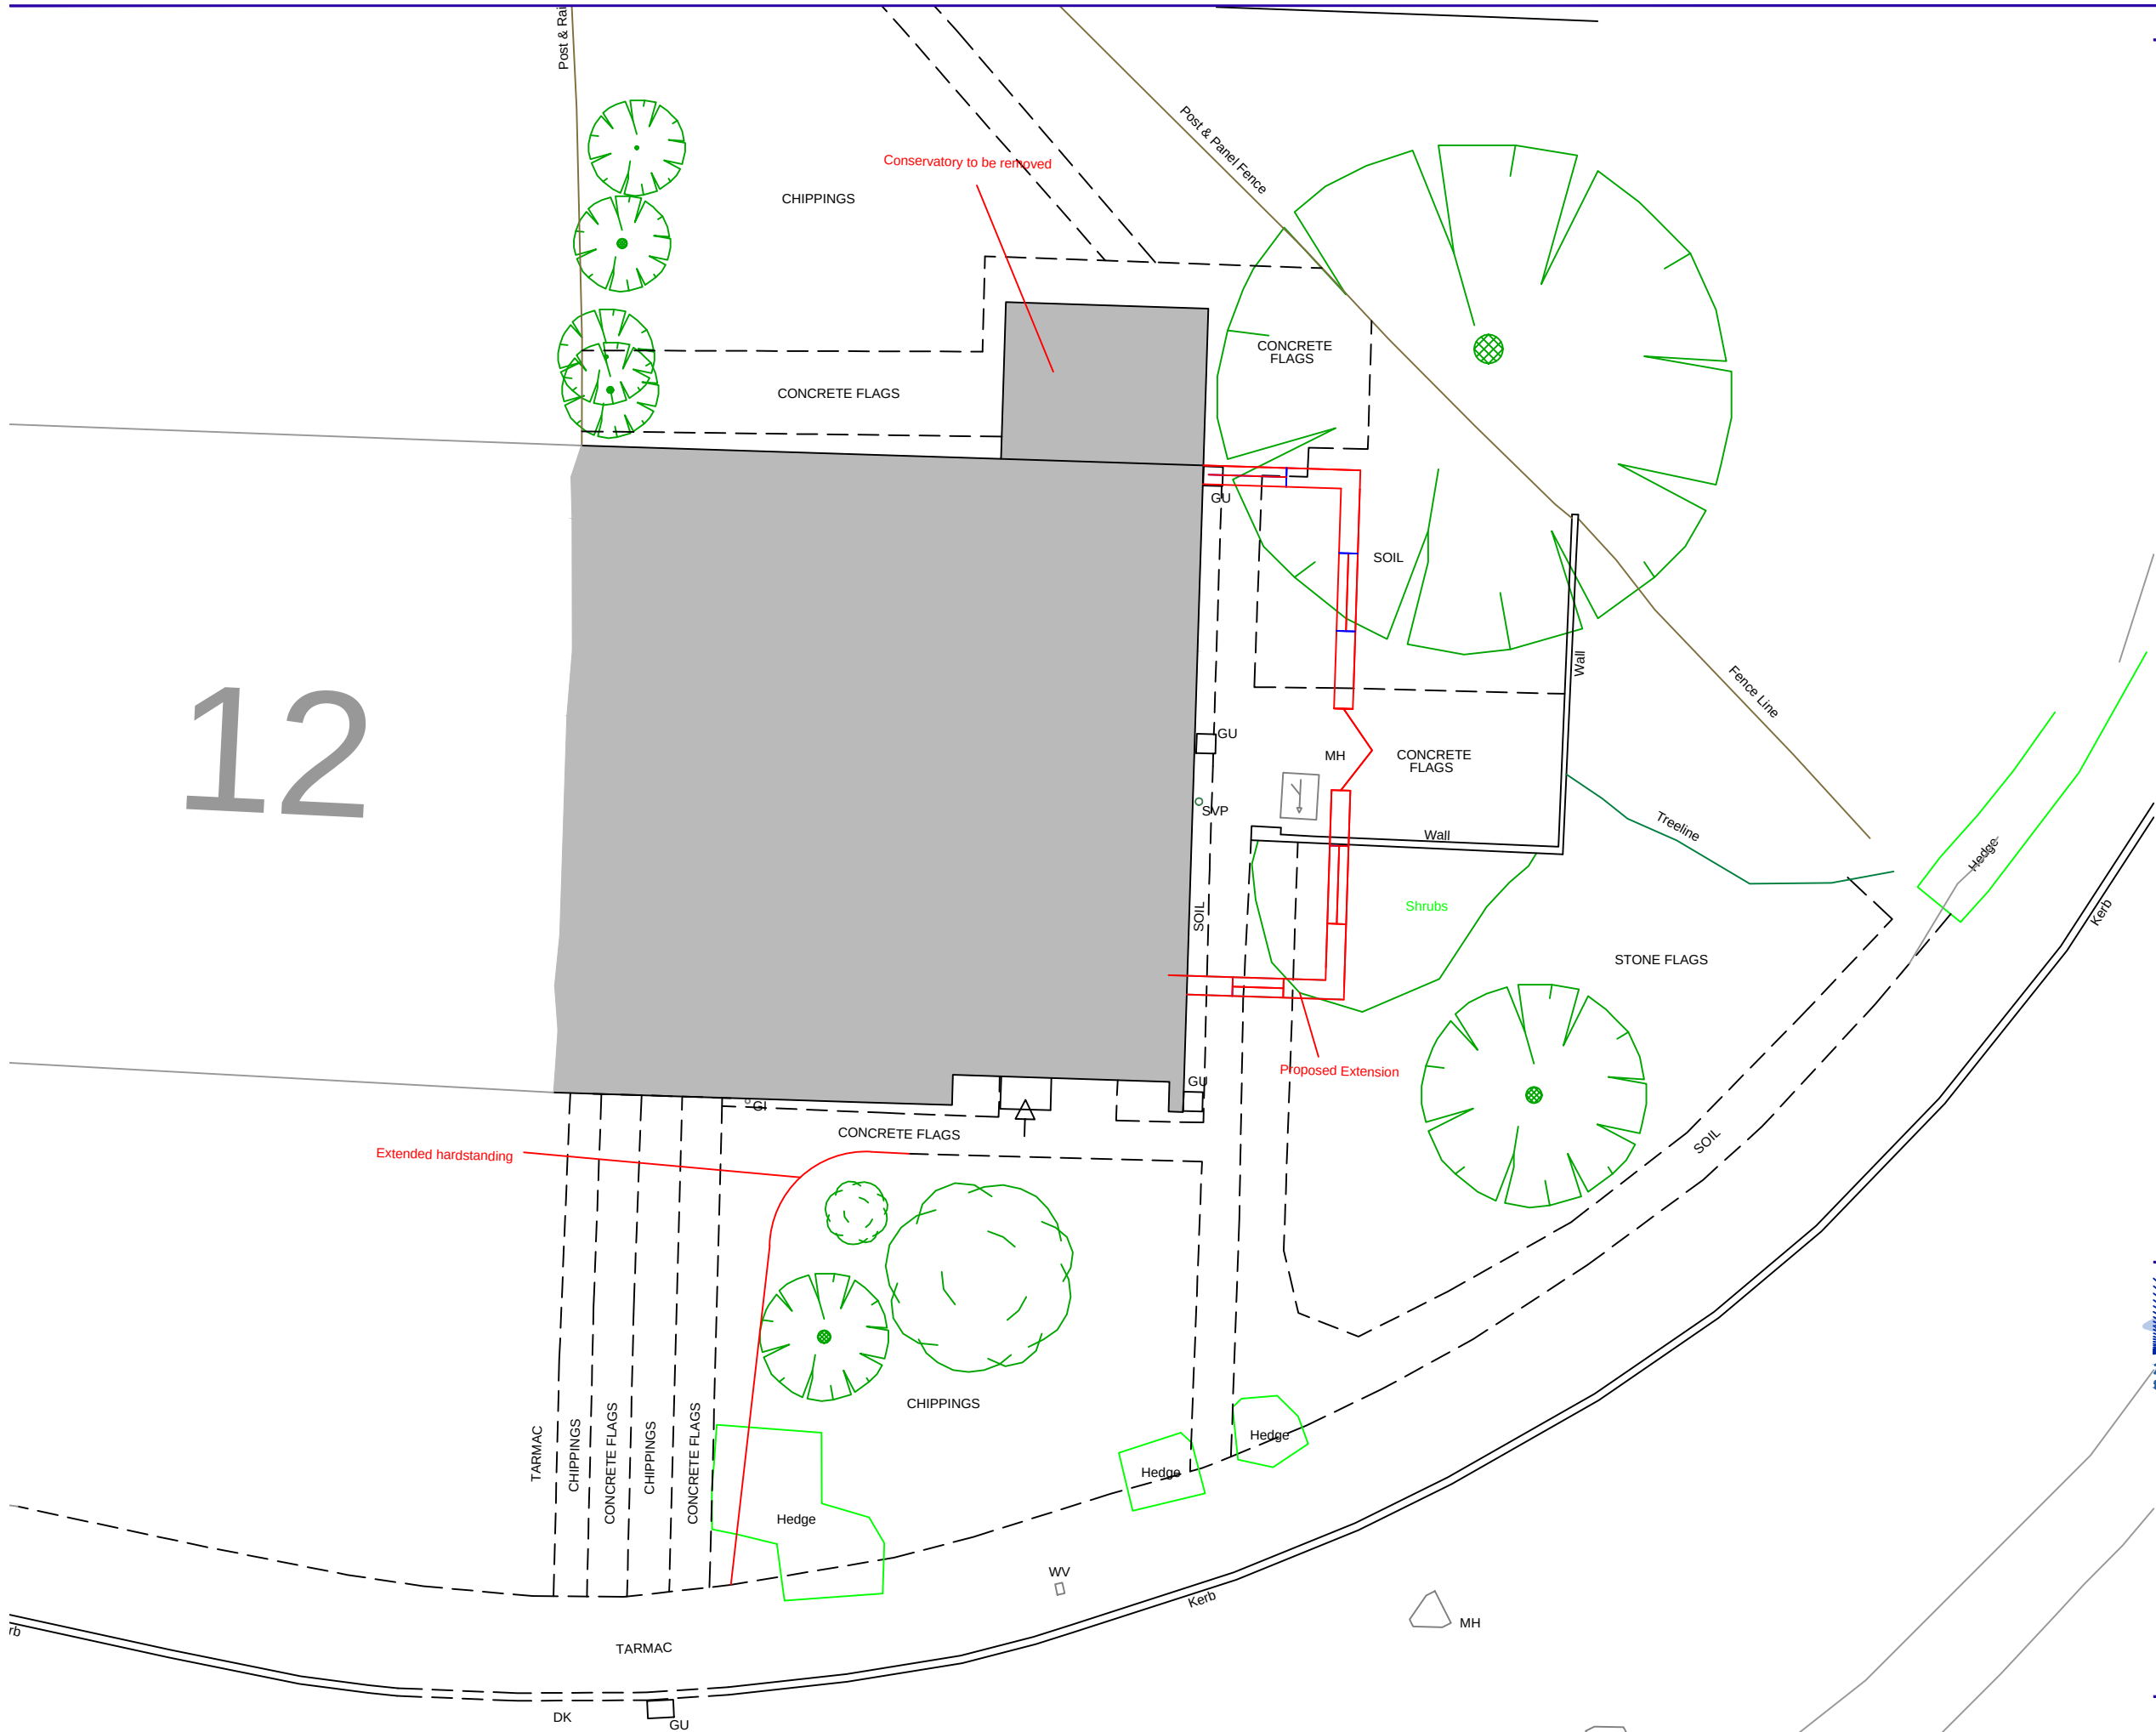

Notes

All Dimensions to be checked on site. Walls shown on plans are not to be assumed to be solid & should be checked for thickness, construction, load bearing capc & stability.

 

ABBREVIATIONS

- CL Cover Level
- DK Drop Kerb
- EH Eaves Height
- FFL Finished Floor Level
- GI Gas Inlet
- GU Gully
- IL Invert Level
- MH Man Hole
- RH Ridge/Roof Height
- SVP Soil Vent Pipe
- TF Top of Fence
- TL Threshold Level
- TW Top of Wall
- WV Water Valve

NOTE

All levels and coordinates relate to OSGB36 using GNSS data.

Levels defining edge of carriageway are observed at channel (bottom of kerb).

Rev.0 Description. Issued



2 Berkshire Close | Wilshire | Blackburn | Lancashire | BL1 1JF
tel 01254 614055 fax 01254 209754 e-mail sales@tricadsolutions.co.uk

Site Address

10, Abbots Croft
Whalley
BB7 9RR

Project Description

Site and Building Survey

Drawing Title

Site plan

Scale	Date	Drawn By
1:200@A3	27/01/2013	MW

Drawing Number

TRI-10 Abbots Croft-01