

General Notes


All site dimensions shall be verified by the Contractor on site prior to commencing any works

Do not scale from this drawing


Only work to written dimensions

This drawing is the property of Fletcher-Rae (UK) Limited (I/a Fletcher-Rae) and copyright is reserved by them. The drawing is not to be copied or disclosed by or to any unauthorised persons without the prior written consent of Fletcher-Rae (UK) Limited.

- LEGEND:
- A - KINGSPAN KS100MR INSULATED COMPOSITE WALL PANELS
COLOUR: SPECTRUM METALLIC SILVER RAL 9006.
 - B - SMOOTH FACING BRICK.
COLOUR: RED BRICK TBC.
 - C - ROMBER COATED ALUMINIUM WINDOWS WITH OPENINGS AS SHOWN.
COLOUR TBC.
 - D - STEEL AND GLASS ENTRANCE CANOPY.
 - E - POWERED SECTIONAL ROLLER SHUTTER LOADING DOOR.
COLOUR: TBC.
 - F - STEEL PERSONNEL DOOR.
COLOUR: TBC.
 - G - HORIZONTAL LOUVRES.
COLOUR: TBC.

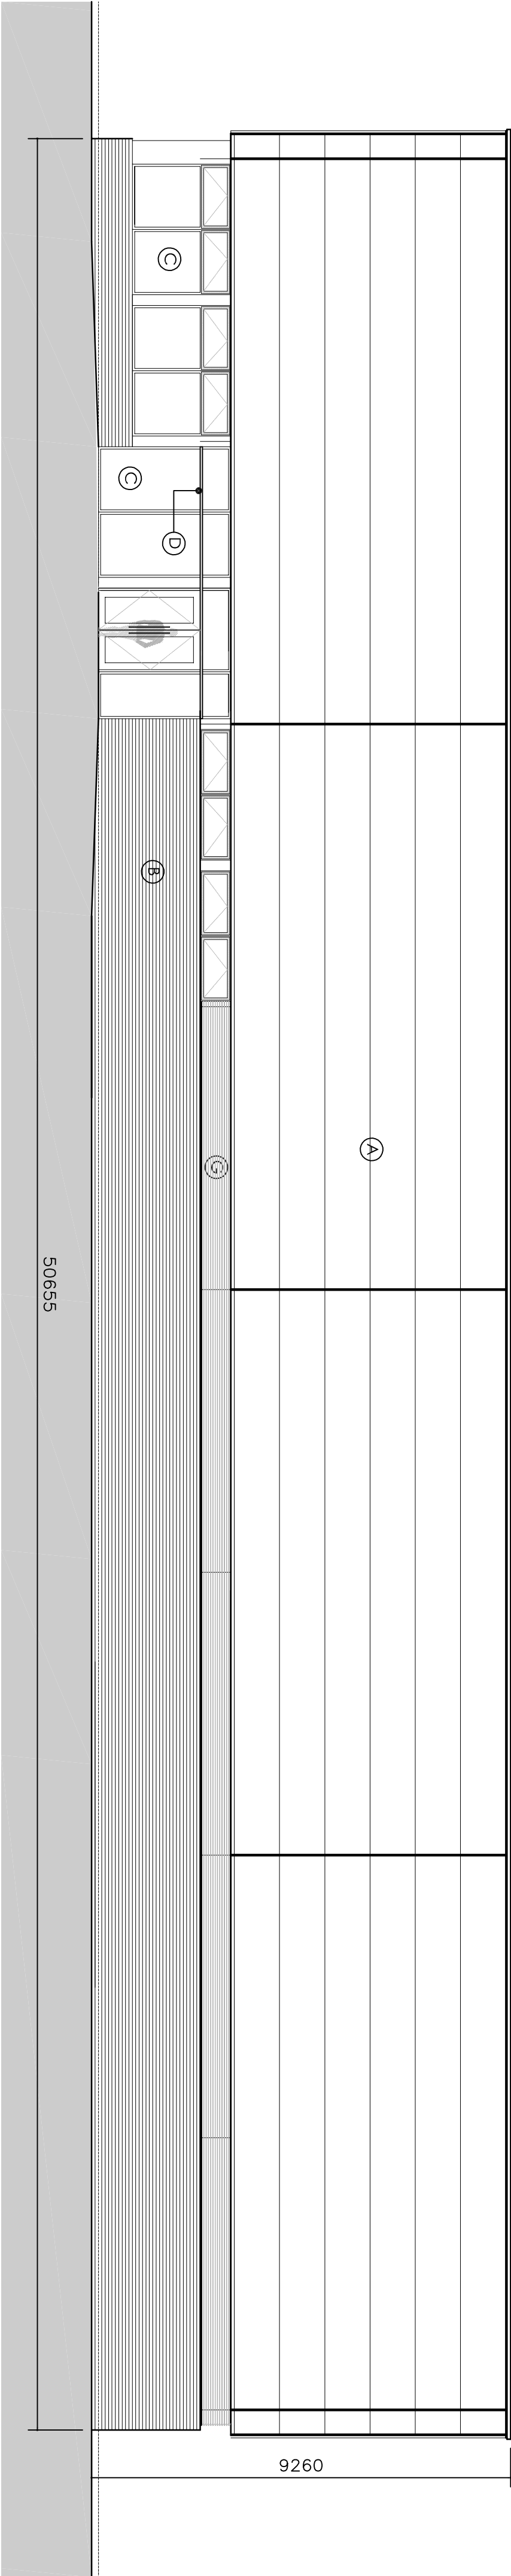

East Elevation

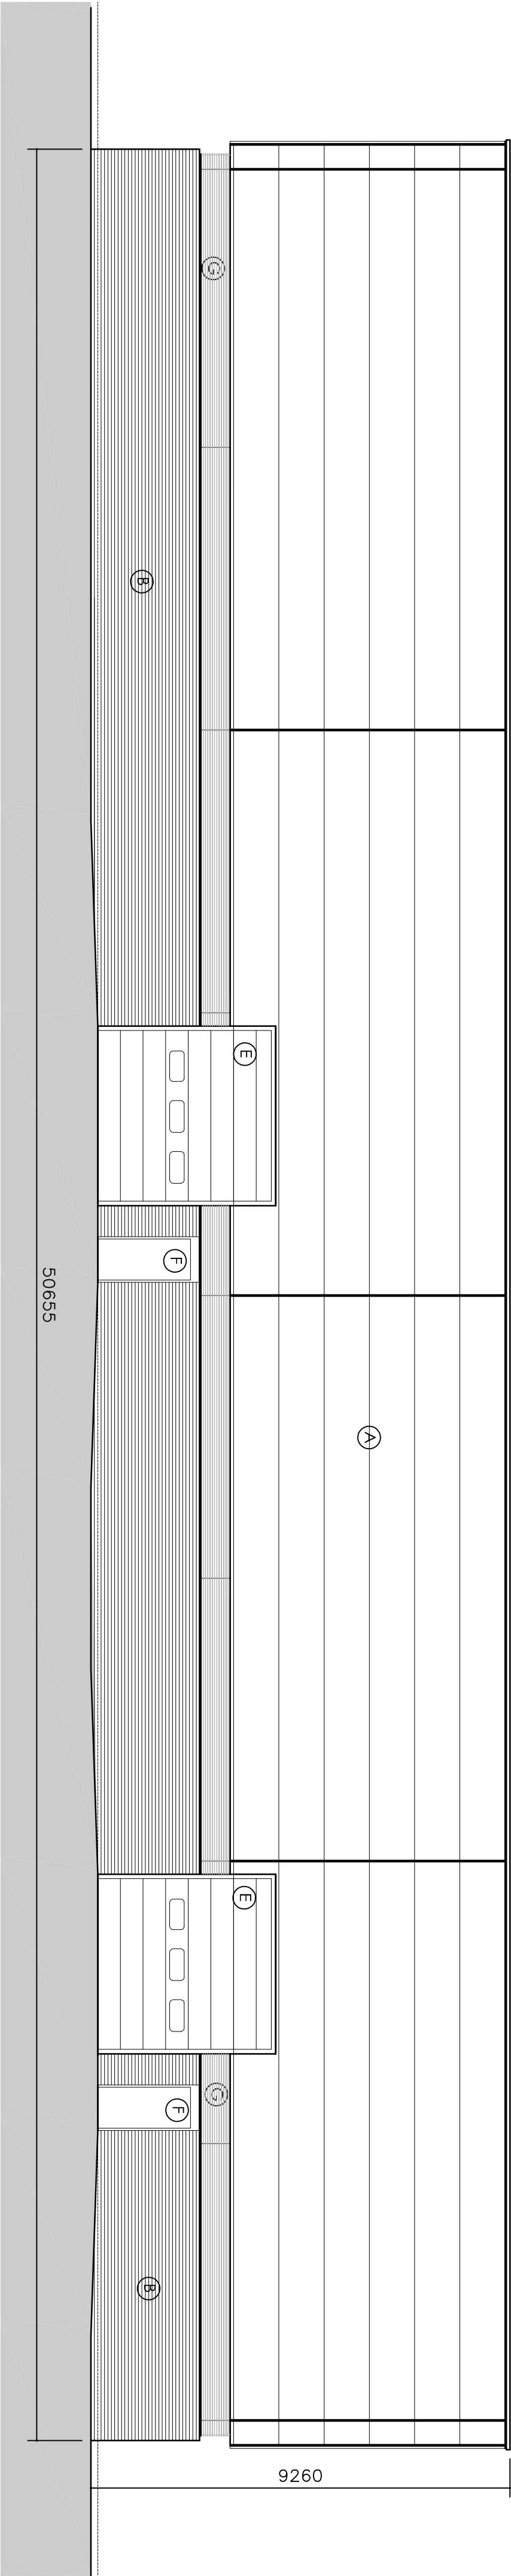

West Elevation

PLANNING ISSUE

Revisions

Status	PLANNING
Date	July 2011
Scale	1:100 @A1
Drawn by	PM

Client
Fort Vale Engineering Limited

Project
**Special Projects Building
Plot Two Calder Vale Business Park**

Drawing No. **40140 / PL04**

General Arrangement Elevations - Sheet 1



Architecture | Master Planning | Project Management

Hill Quays, 5 Jordan Street, Manchester, M15 4PY
t ■ +44 (0)161 242 1140
f ■ +44 (0)161 242 1141
w ■ www.fletcher-rae.com
e ■ info@fletcher-rae.com