


General Notes

All site dimensions shall be verified by the Contractor on site prior to commencing any works

Do not scale from this drawing

Only work to written dimensions

This drawing is the property of Fletcher-Rae (UK) Limited (I/a Fletcher-Rae) and copyright is reserved by them. The drawing is not to be copied or disclosed by or to any unauthorised persons without the prior written consent of Fletcher-Rae (UK) Limited.

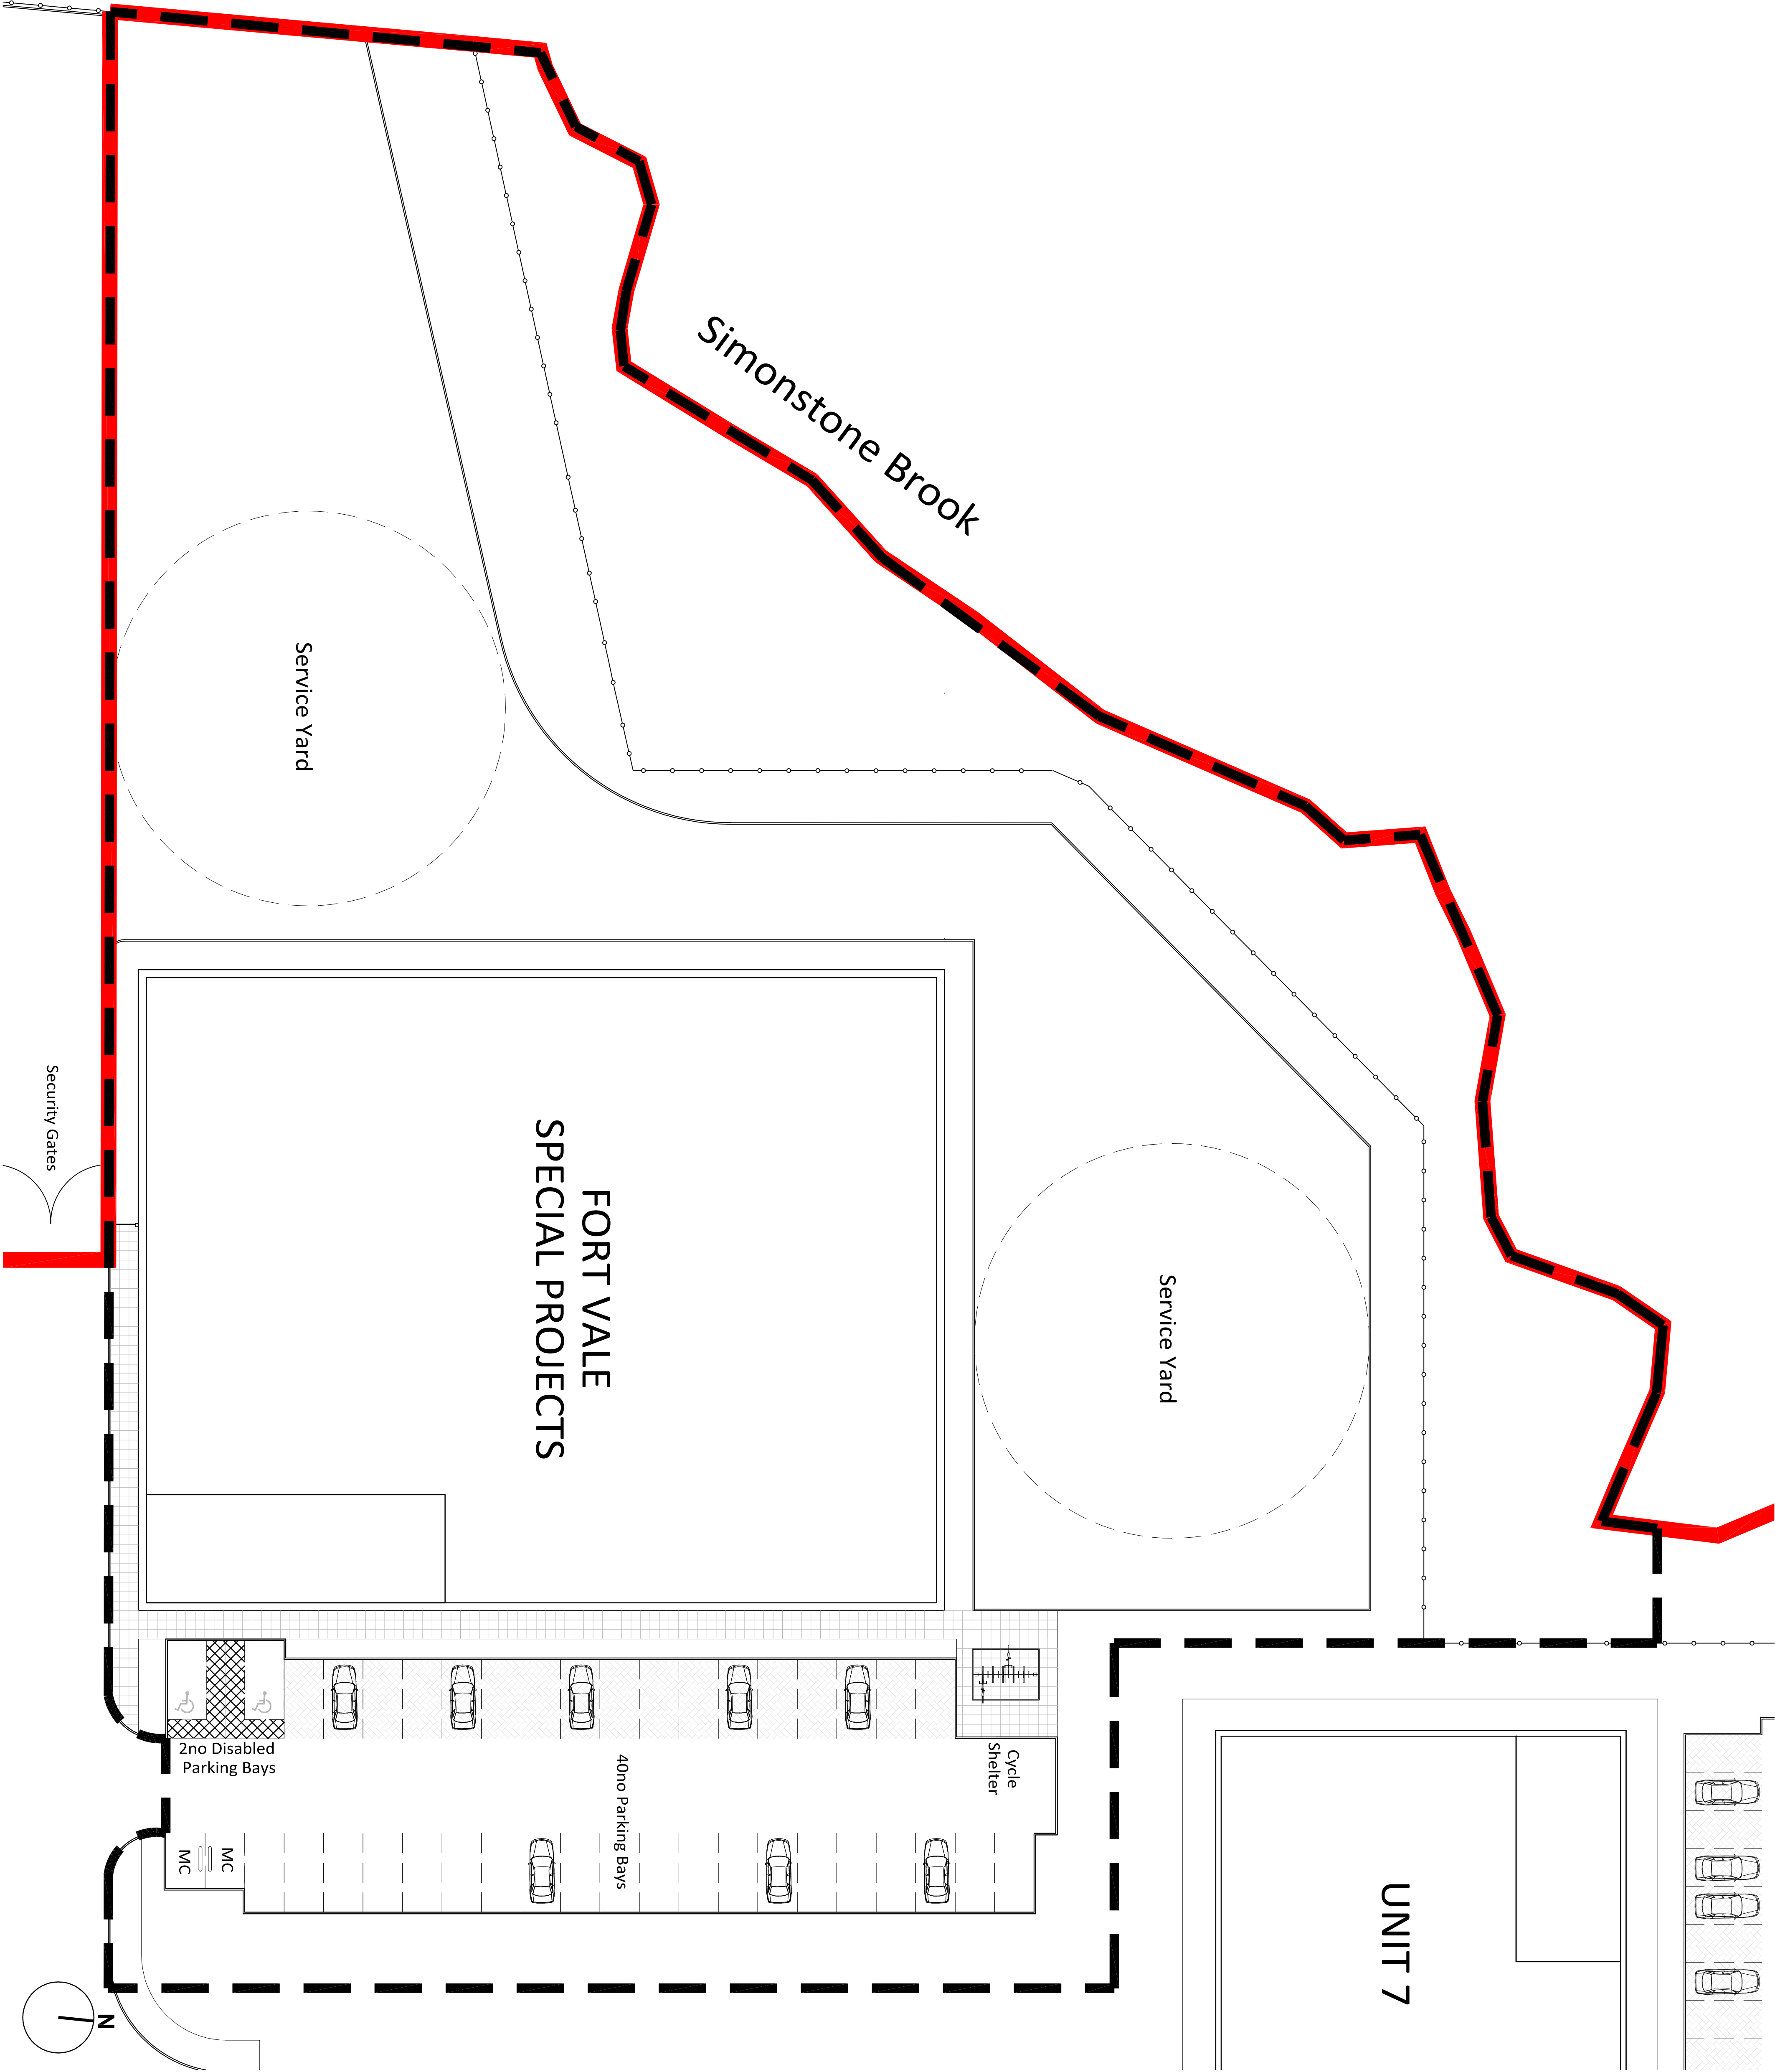

PLANNING ISSUE

Revisions	
Status	PLANNING
Date	July 2011
Scale	1:200 @A1
Drawn by	PJM
Client	Fort Vale Engineering Limited
Project	Special Projects Building Plot Two_Calder Vale Business Park
Drawing No.	40140 / PL01
Site Plan	



Architecture | Master Planning | Project Management
Hill Quays, 5 Jordan Street, Manchester, M15 4PY
t +44 (0)161 242 1140
f +44 (0)161 242 1141
w www.fletcher-rae.com
e info@fletcher-rae.com