




NOTES  
THIS DRAWING IS TO BE READ IN CONJUNCTION WITH ALL OTHER DRAWINGS FOR THIS PROJECT.  
ALL LEVELS AND DIMENSIONS ARE TO BE PROVIDED AS SET BY THE CONTRACTOR, PRIOR TO  
PLACING ORDERS OR COMMENCING ANY OF THE RELEVANT WORK.  
ALL DIMENSIONS ARE IN MILLIMETERS UNLESS STATED OTHERWISE.  
ANY DISCREPANCIES BETWEEN THE INFORMATION SHOWN ON THE PLAN AND THAT FOUND ON  
SITE ARE TO BE REPORTED TO THE DESIGNER IMMEDIATELY.

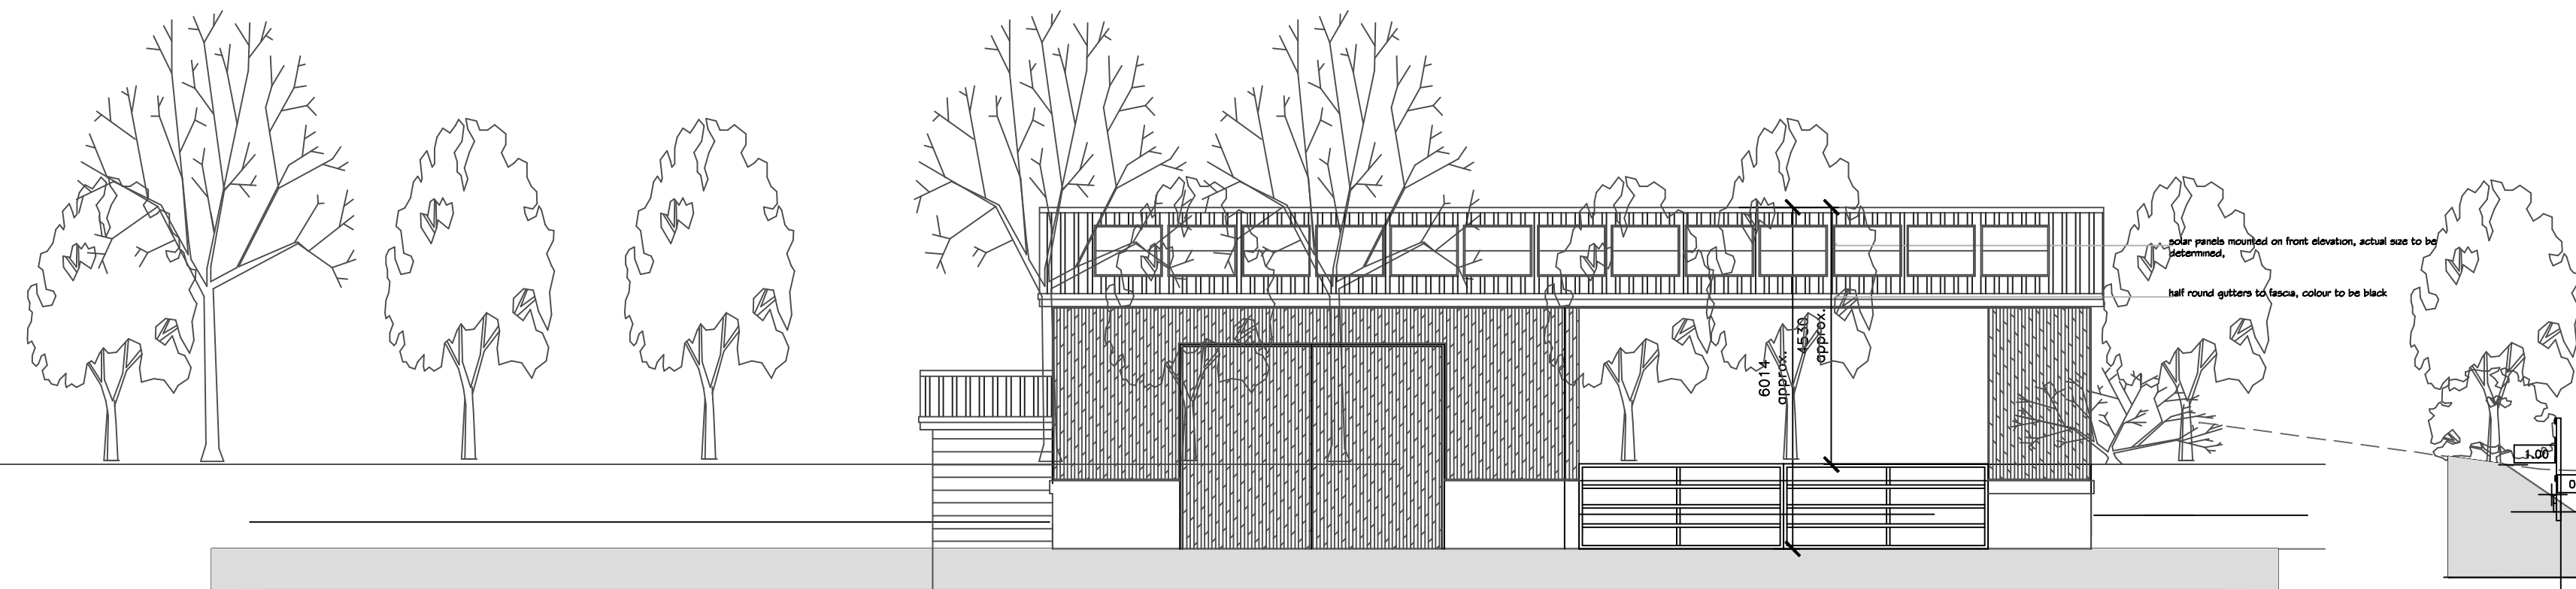


NORTH - WEST ELEVATION

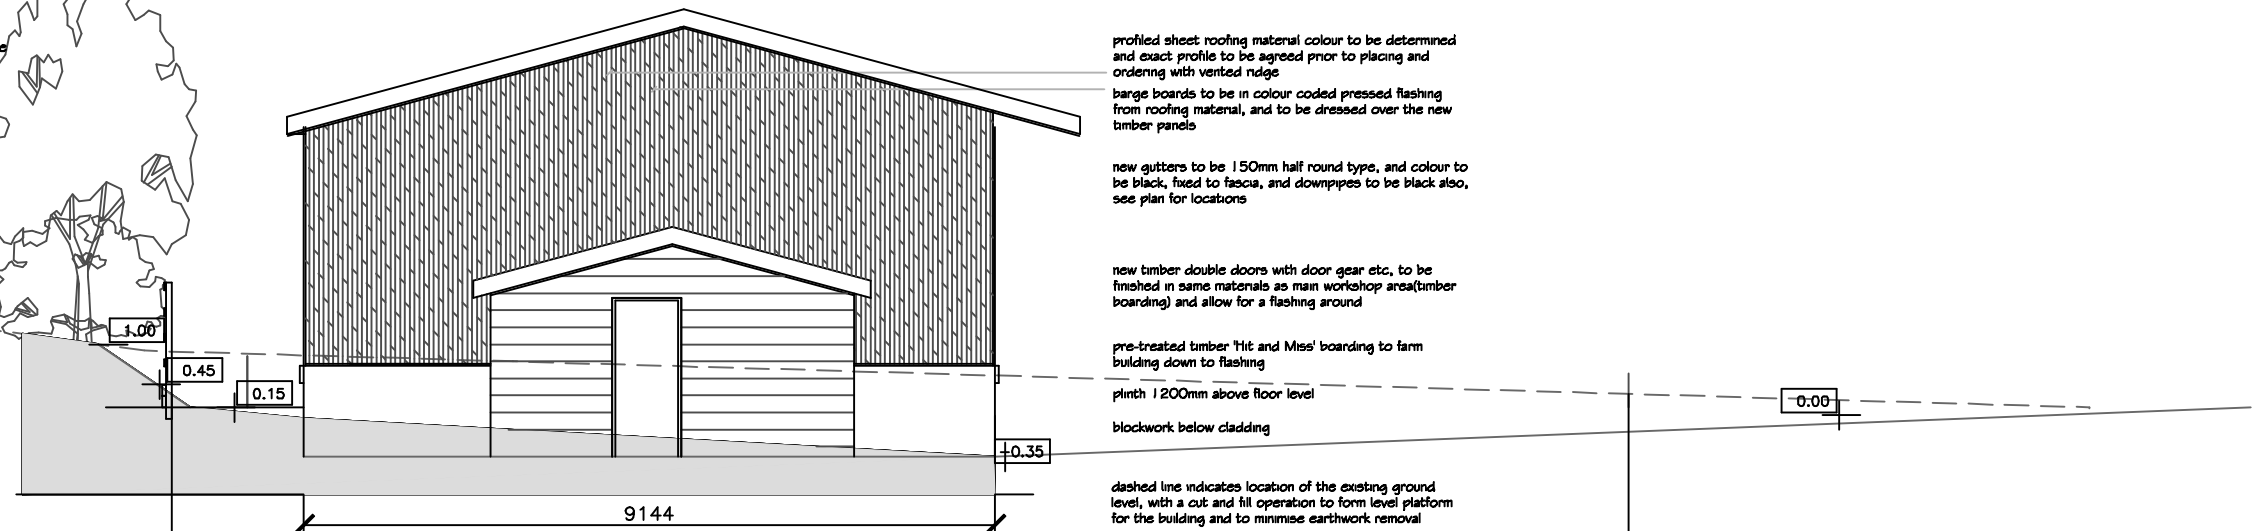


NORTH - EAST ELEVATION

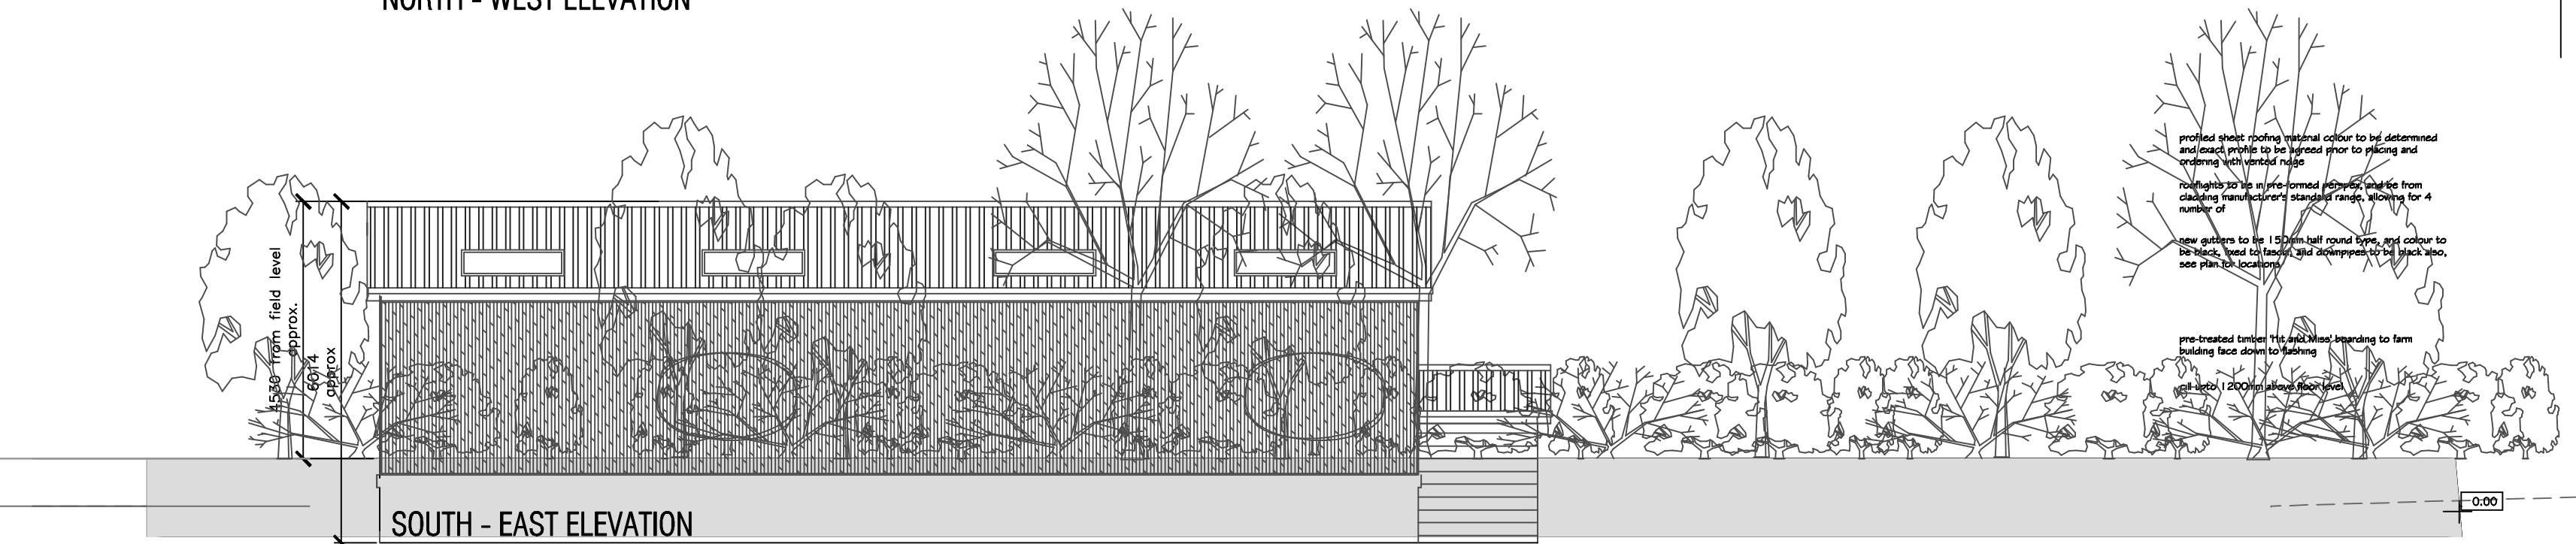


SOUTH - EAST ELEVATION

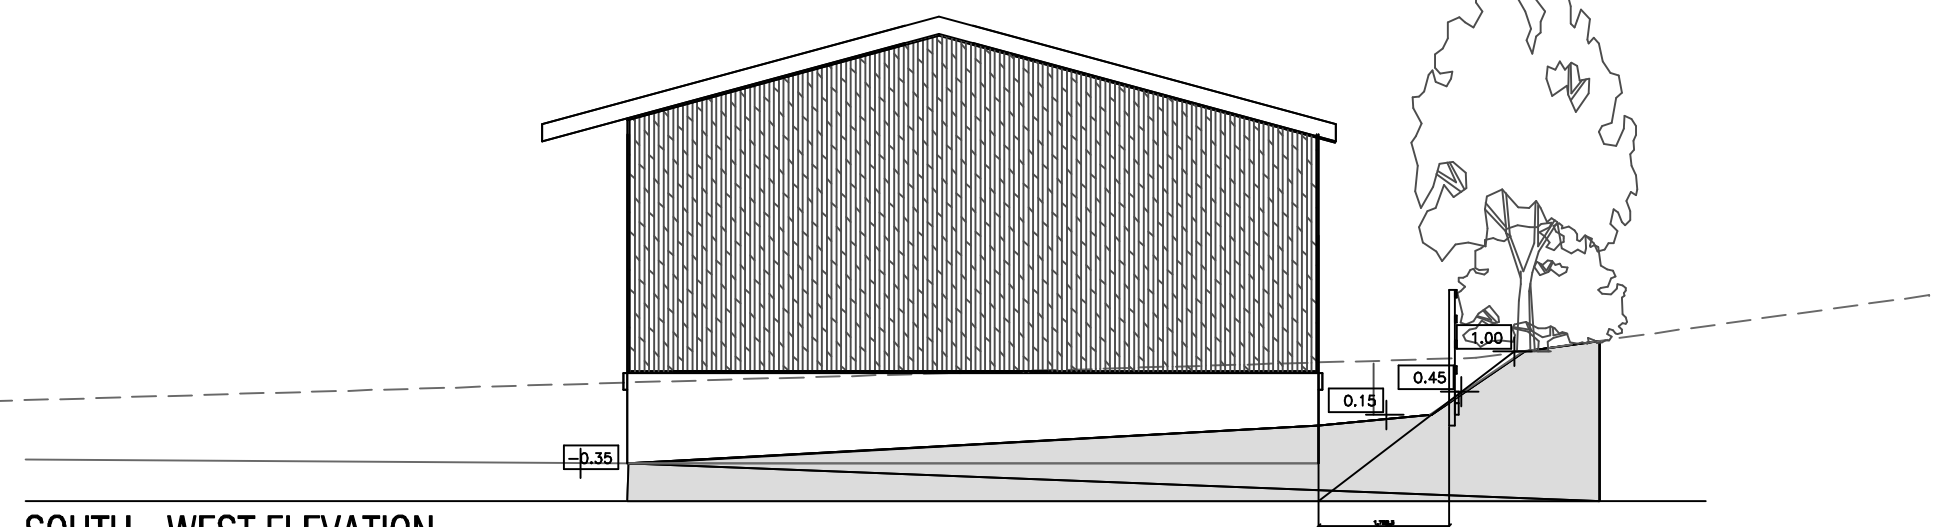

SOUTH - WEST ELEVATION

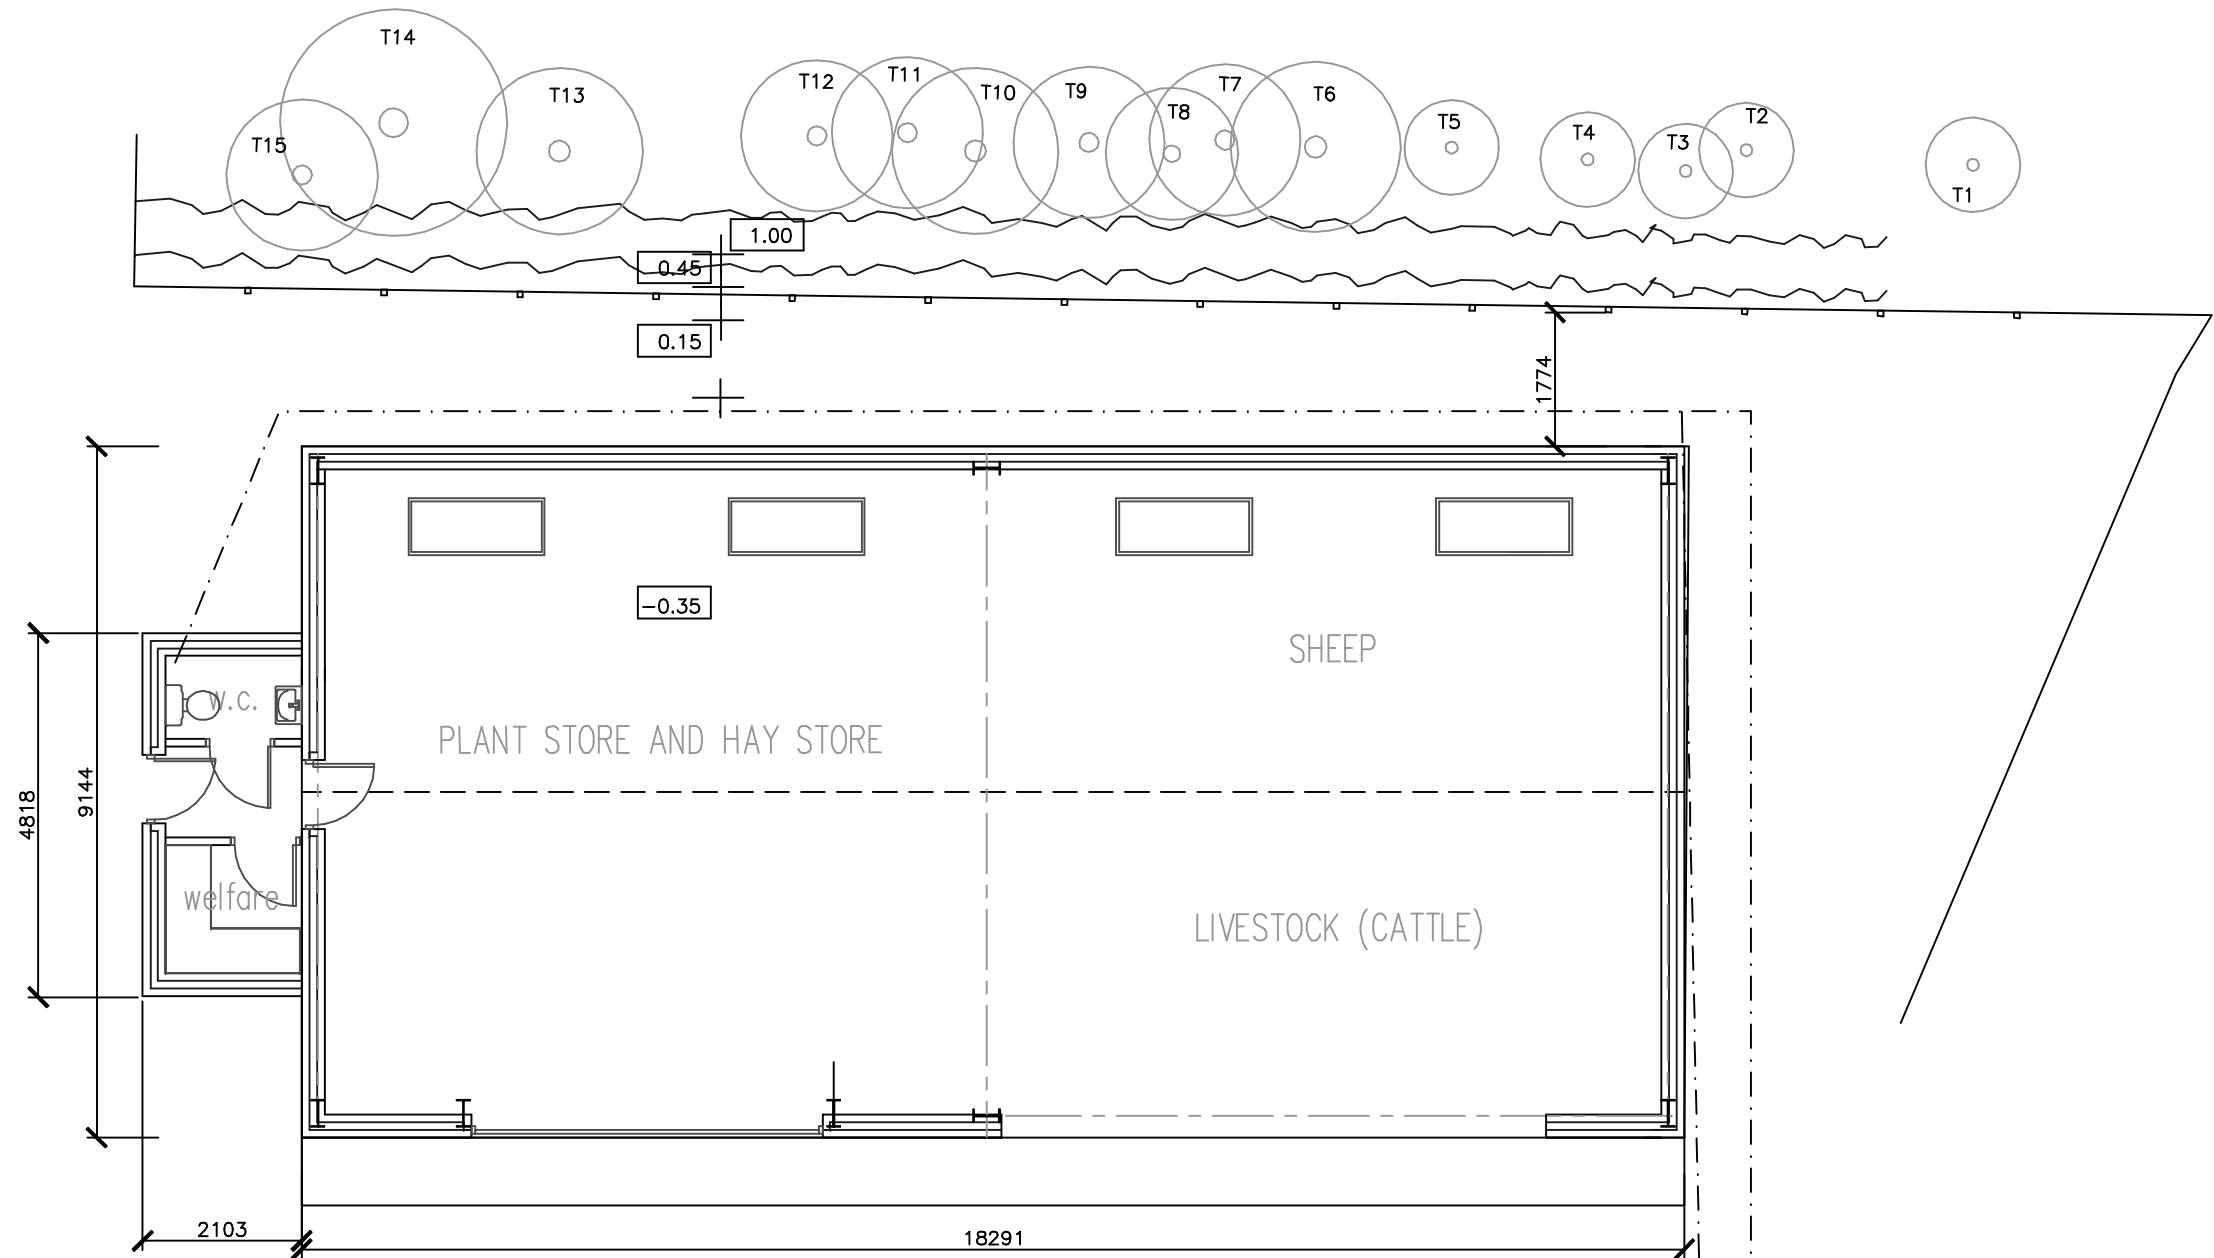

PROPOSED GROUND FLOOR PLAN

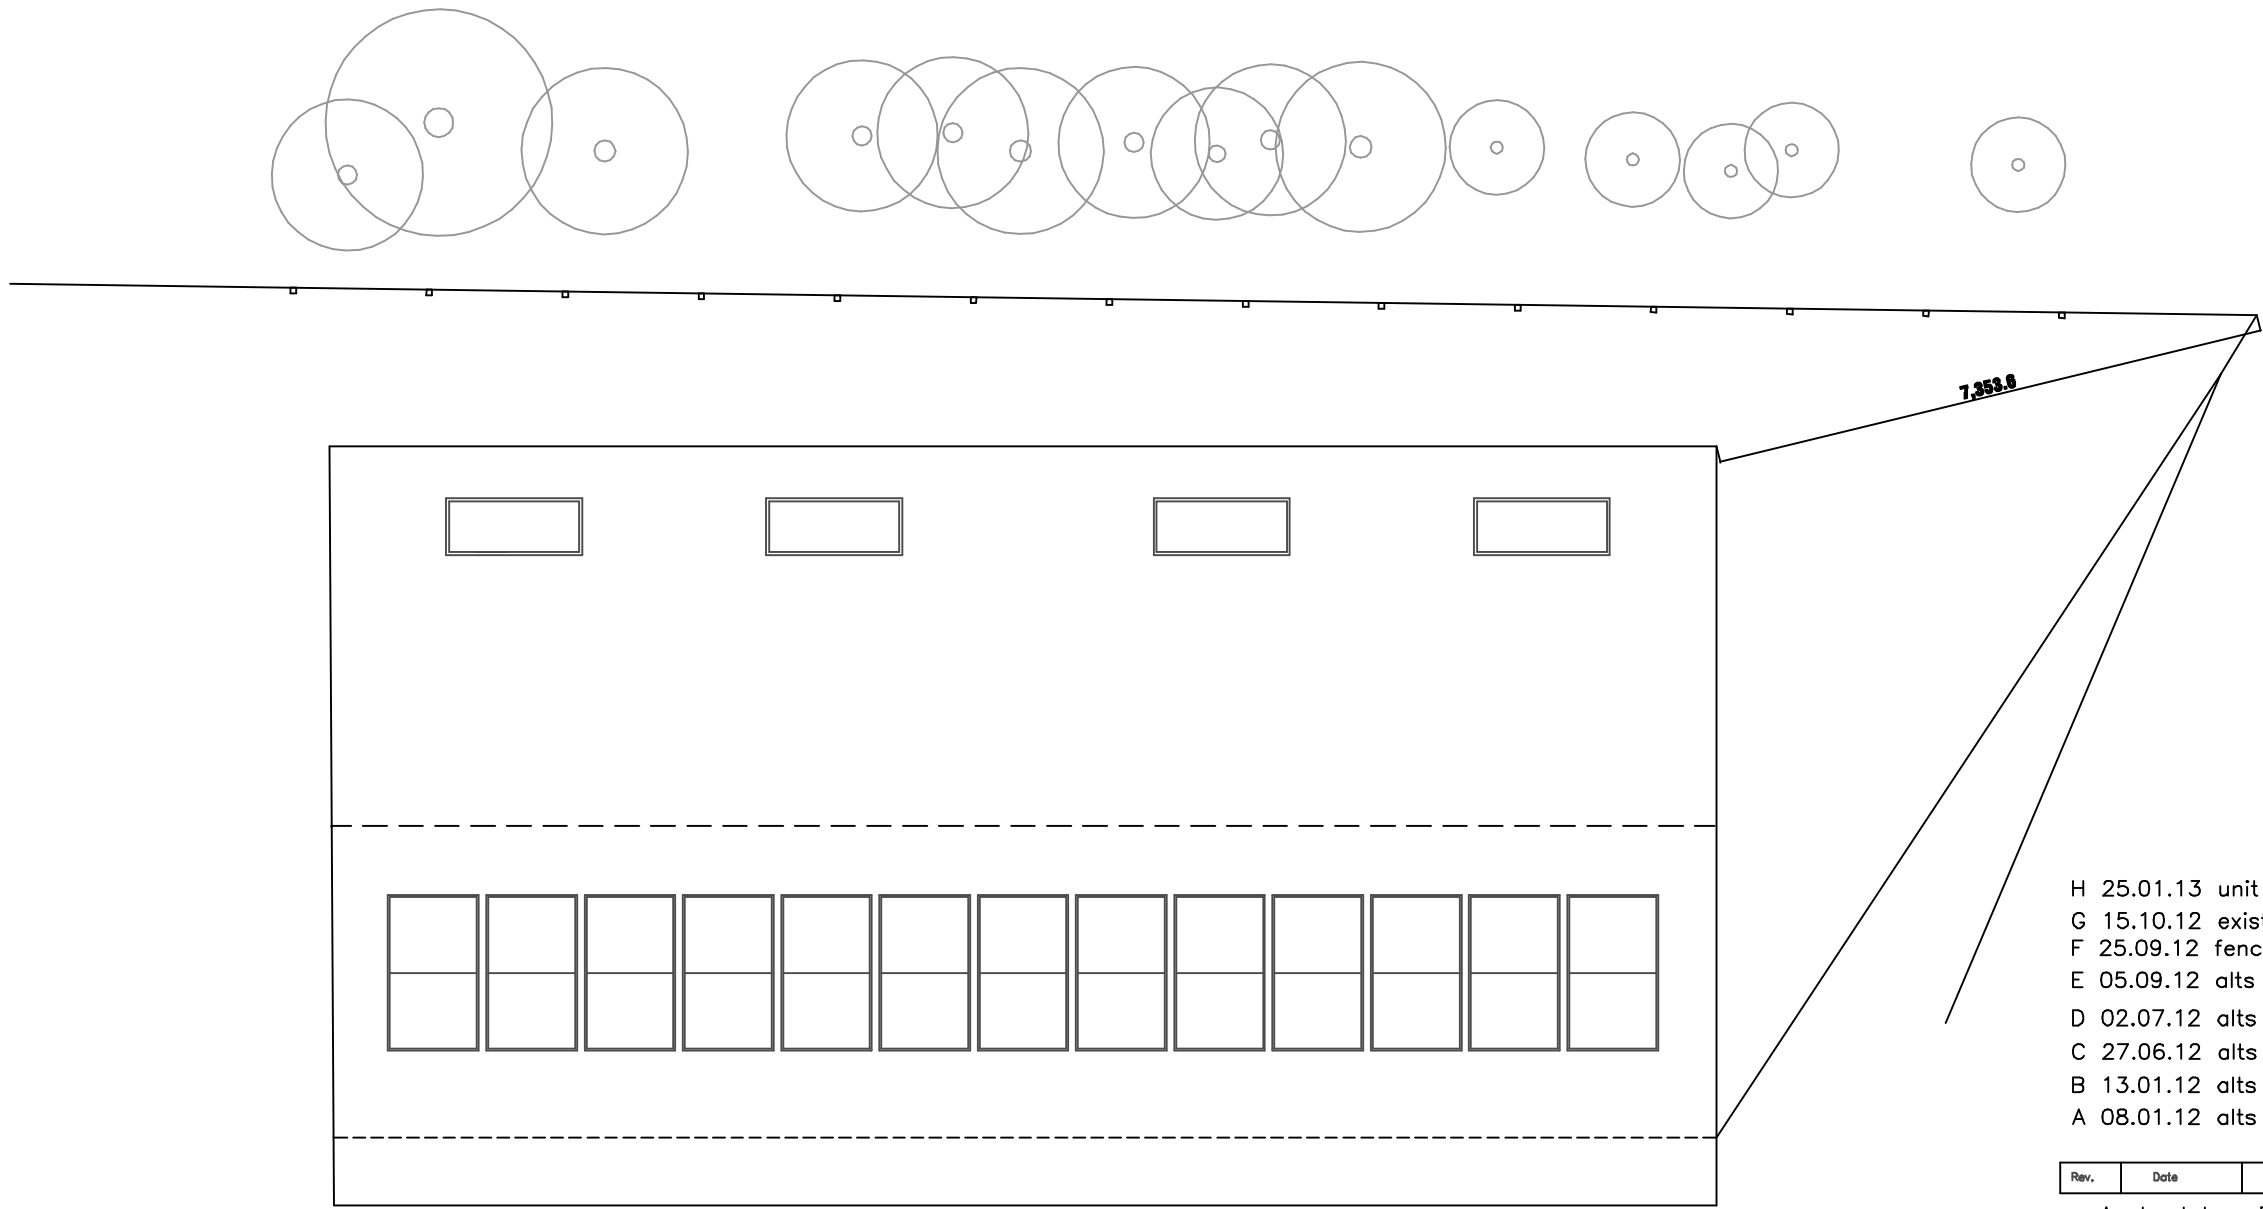

PROPOSED ROOF PLAN

H 25.01.13 unit rotated and reduced  
G 15.10.12 existing trees added  
F 25.09.12 fence detail added and w.c.  
E 05.09.12 aits to suit LA Planner  
D 02.07.12 aits to suit J Dixon  
C 27.06.12 aits to suit client amendments  
B 13.01.12 aits to suit client amendments  
A 08.01.12 aits to suit client amendments

Rev. Date Description  
A.L.H. Design Services  
Barley Cottage, Brewery Street, Longridge, Lancs  
PR3 3NB, Tel & Fax : (01772) 785719

Client  
Mr R. Brown,  
Moor House Farm,  
Clitheroe Road,  
Knowle Green  
Nr Preston, Lancs. PR3 2Y5

GENERAL PURPOSE  
AGRICULTURAL BUILDING

Drawing Title

PROPOSED ANCILLARY BUILDING

Job/Scheme Number Drawing Number

0382 / 93 Drawing No 110H

Scale Date Drawn Checked

1/100th @ A1 Dec 11 a.t.l-h.