




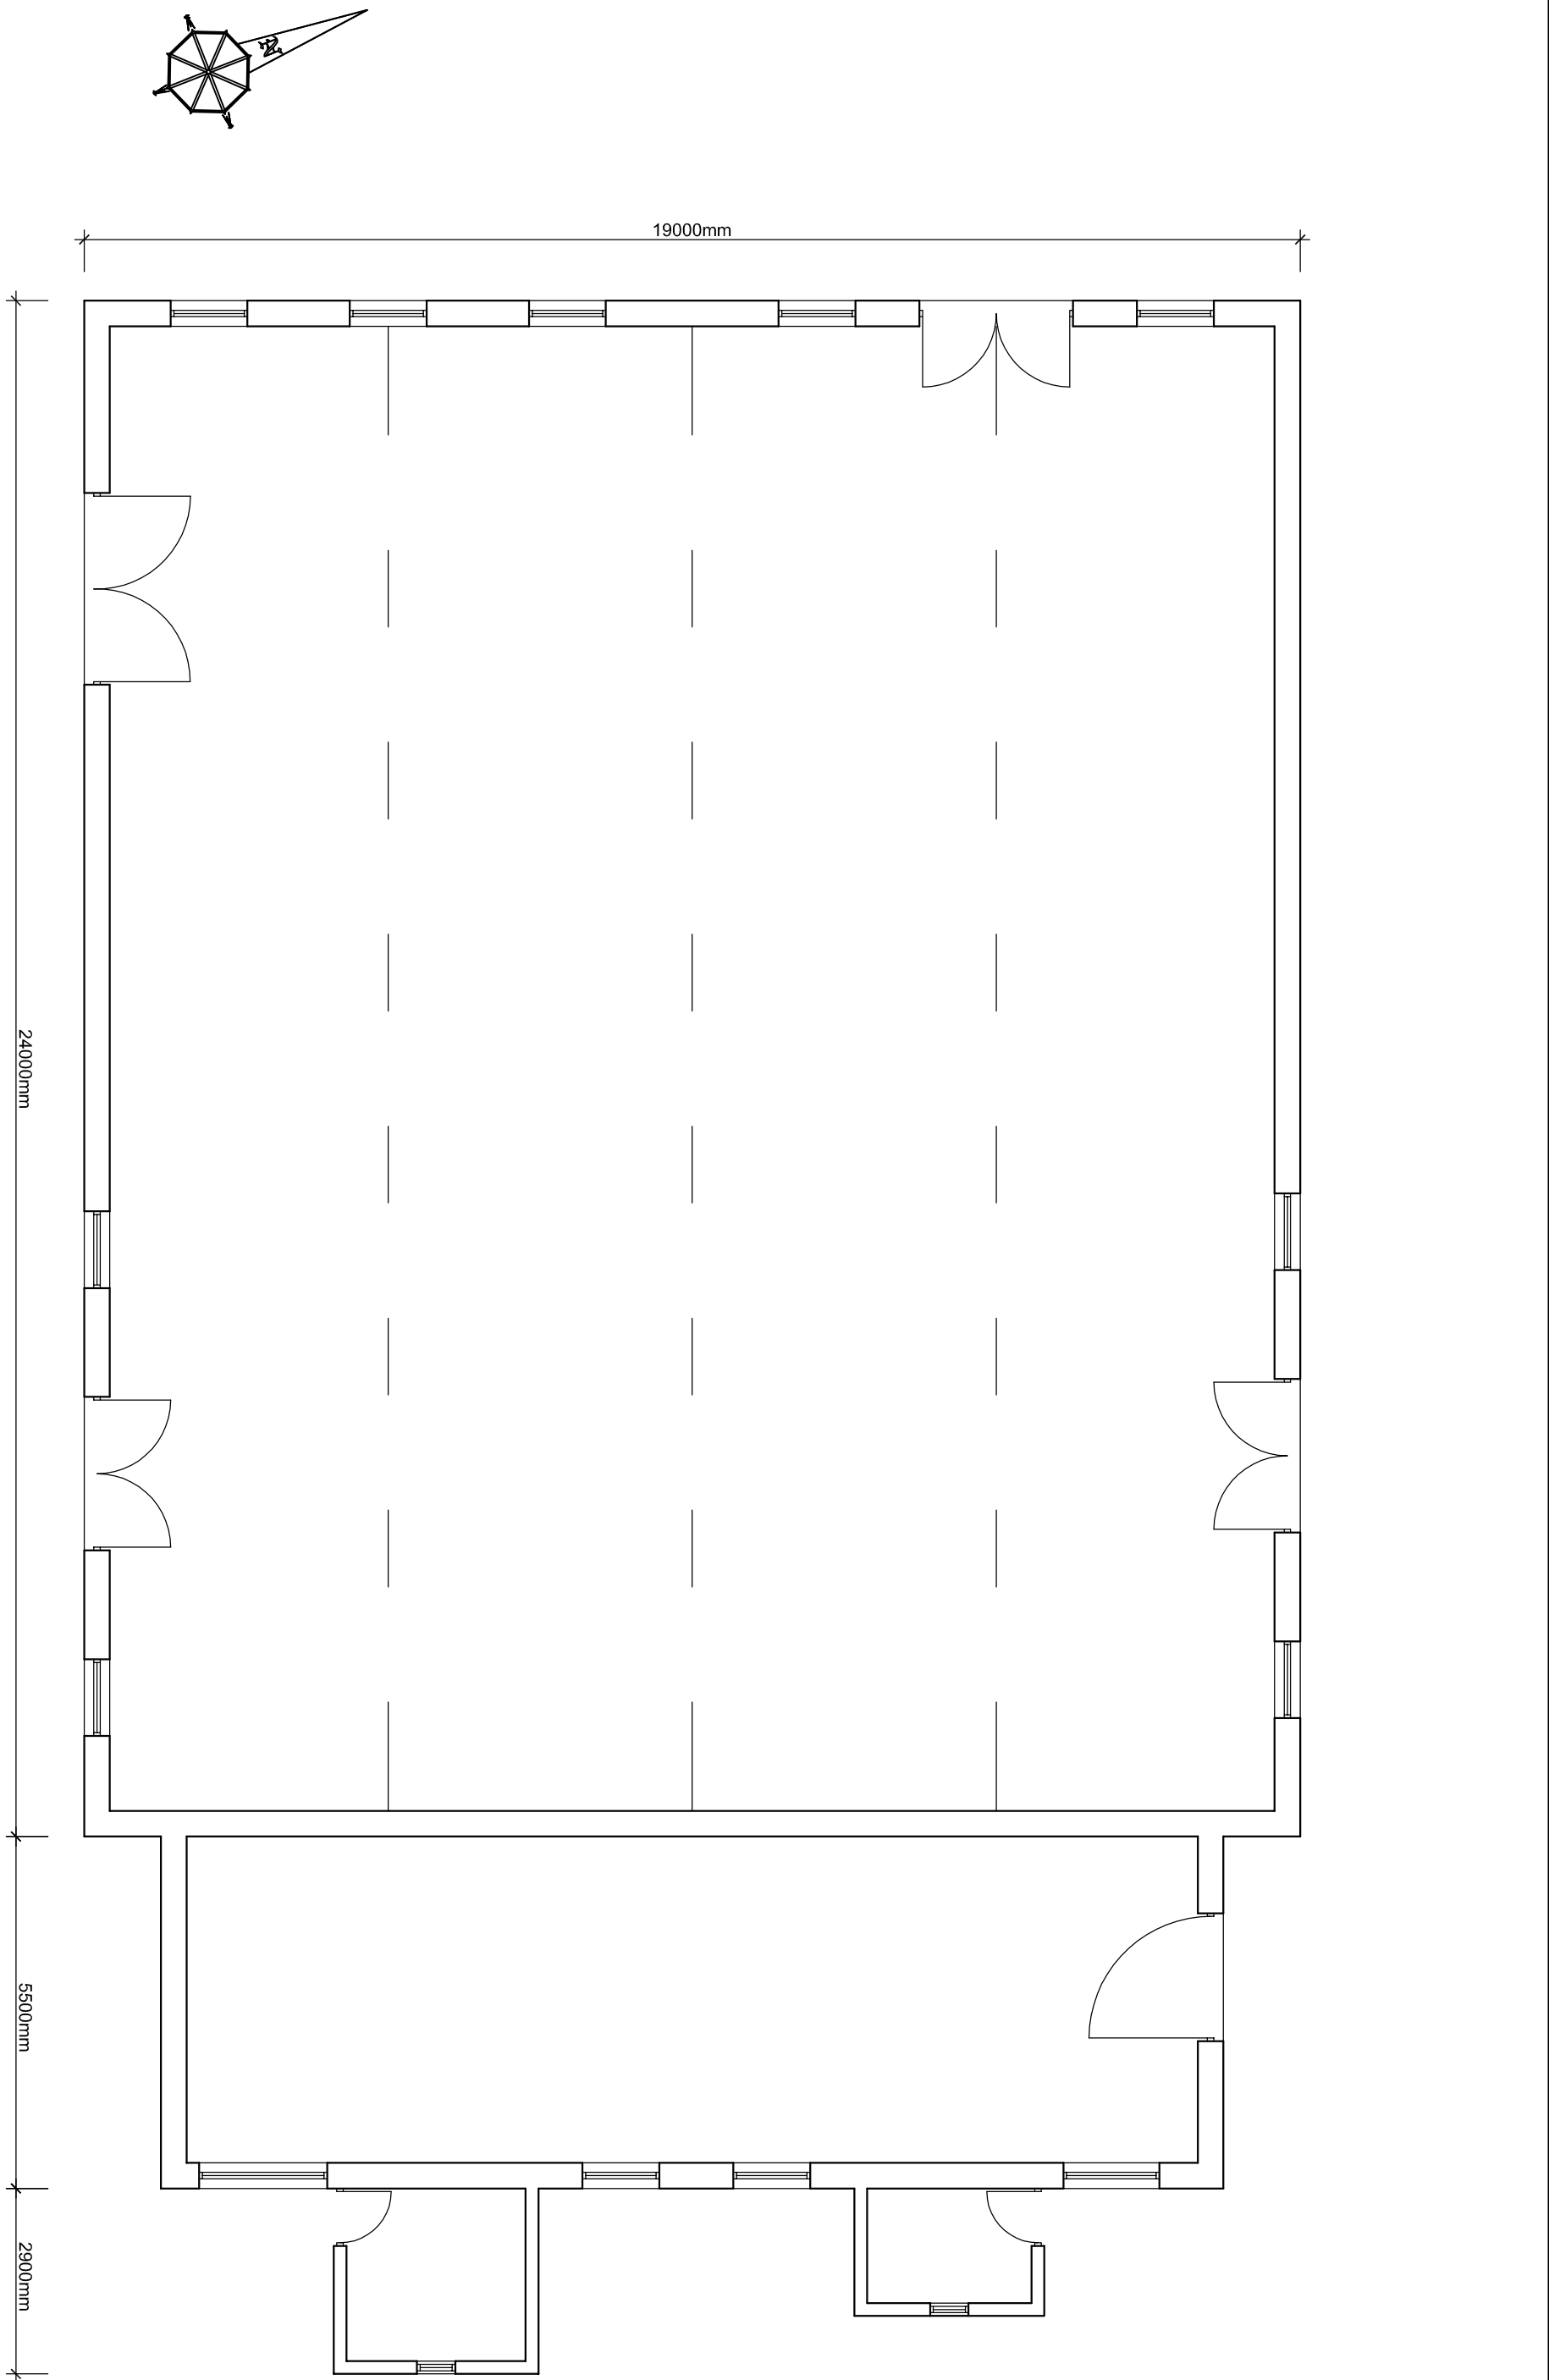


Ground Floor Plan

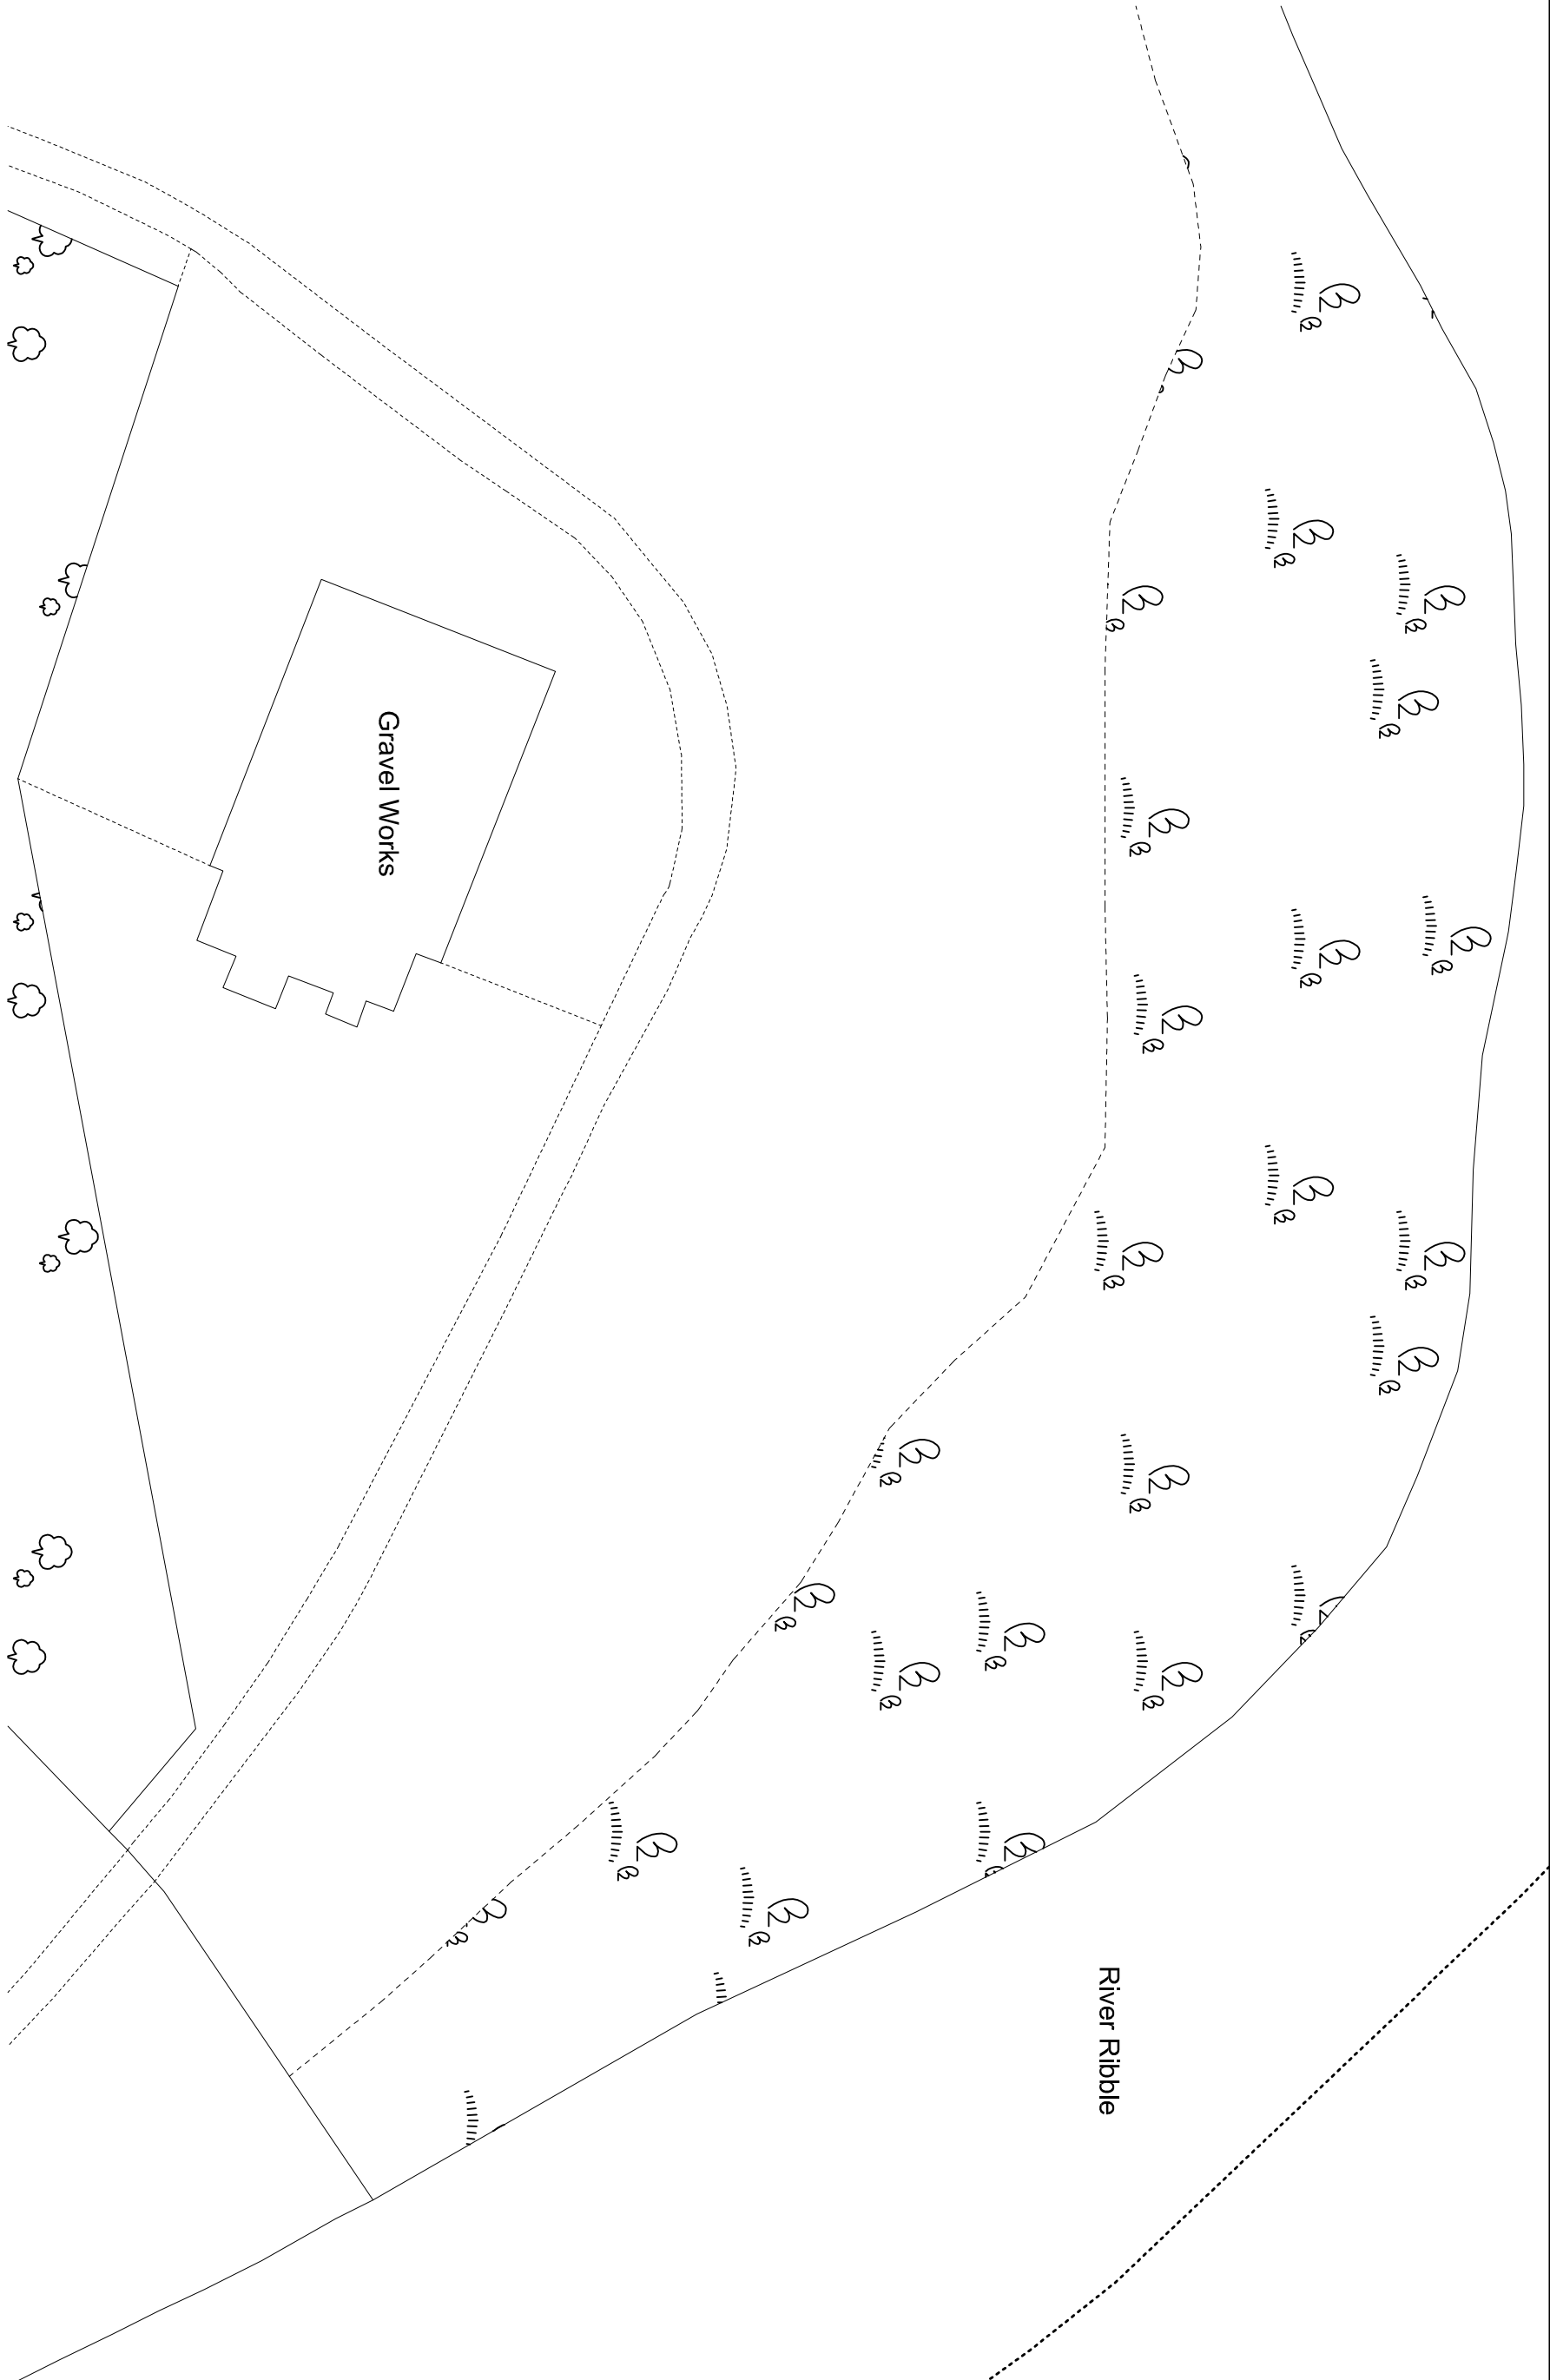


Existing Site Plan 1:500

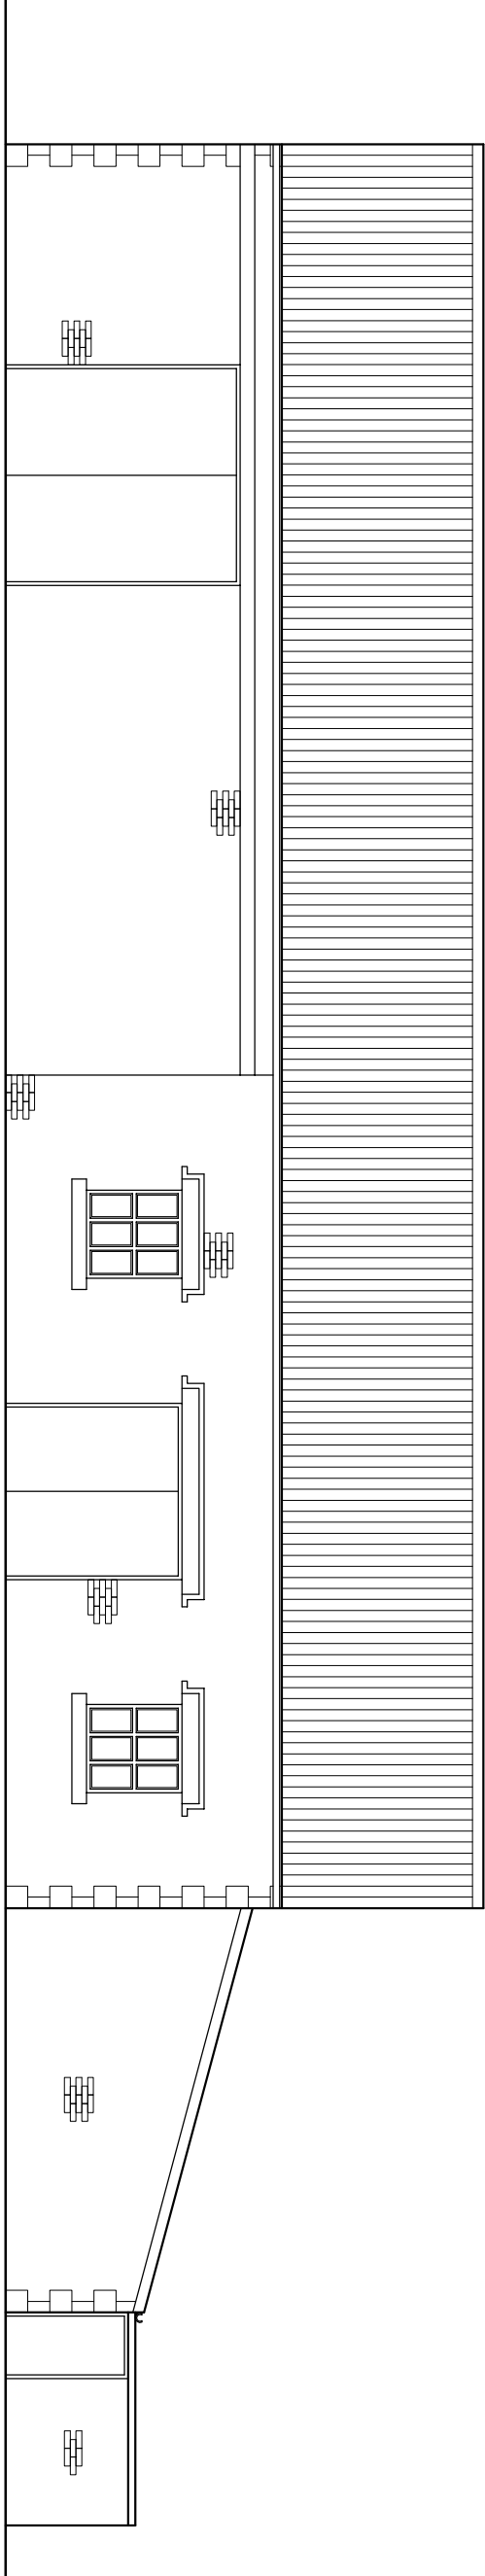


South Elevation

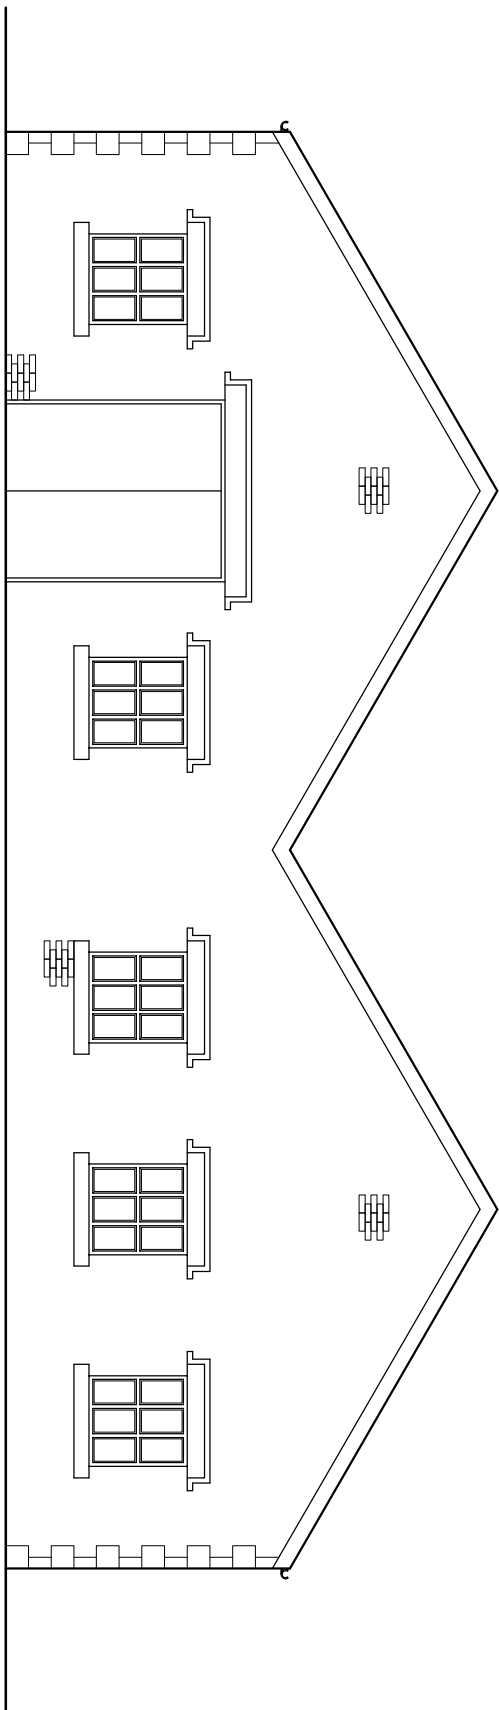

West Elevation

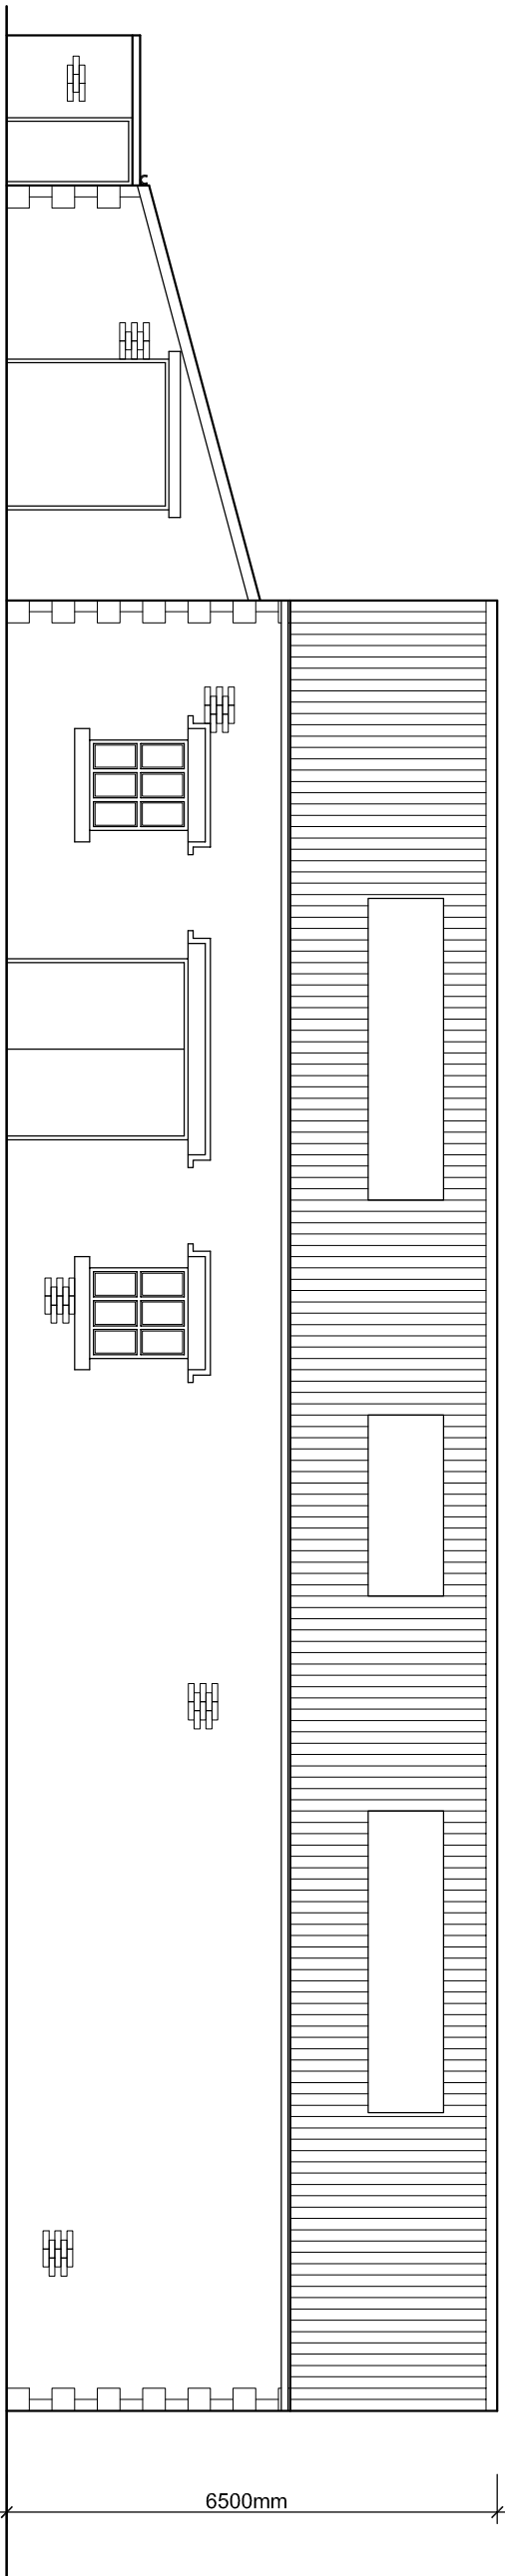

North Elevation

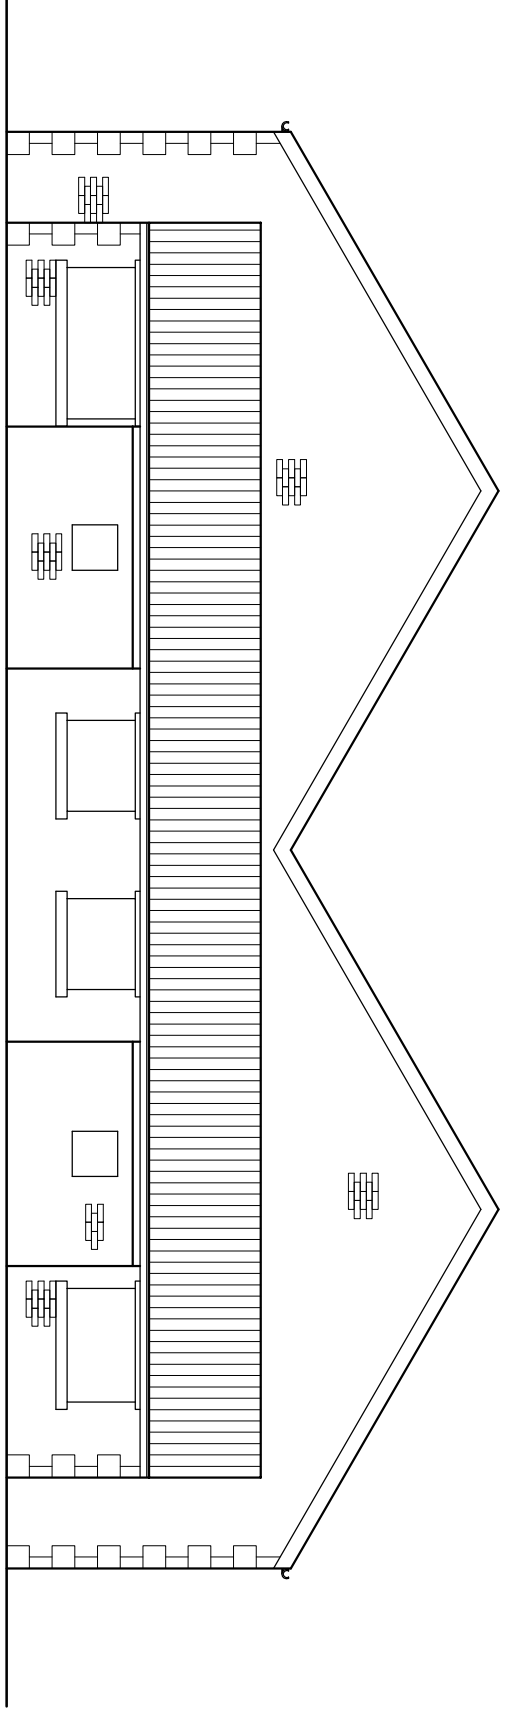

East Elevation

Client
Mr C Mustoe

Job Title
**Proposed Development at
The Old Gravel Works
Ribchester**

Drawing Title
Existing Plan and Elevations

Scale	Date	Drawn
1:100 @ A1	Jan 2013	LFG

SUNDERLAND PEACOCK ARCHITECTS

SUNDERLAND PEACOCK & ASSOCIATES LTD.
HAZELBURN, PINLAW ROAD, CLITHEROE
LANCASHIRE, B87 2AG
E: info@sunderlandpeacock.com
www.sunderlandpeacock.com

4329 - 03