



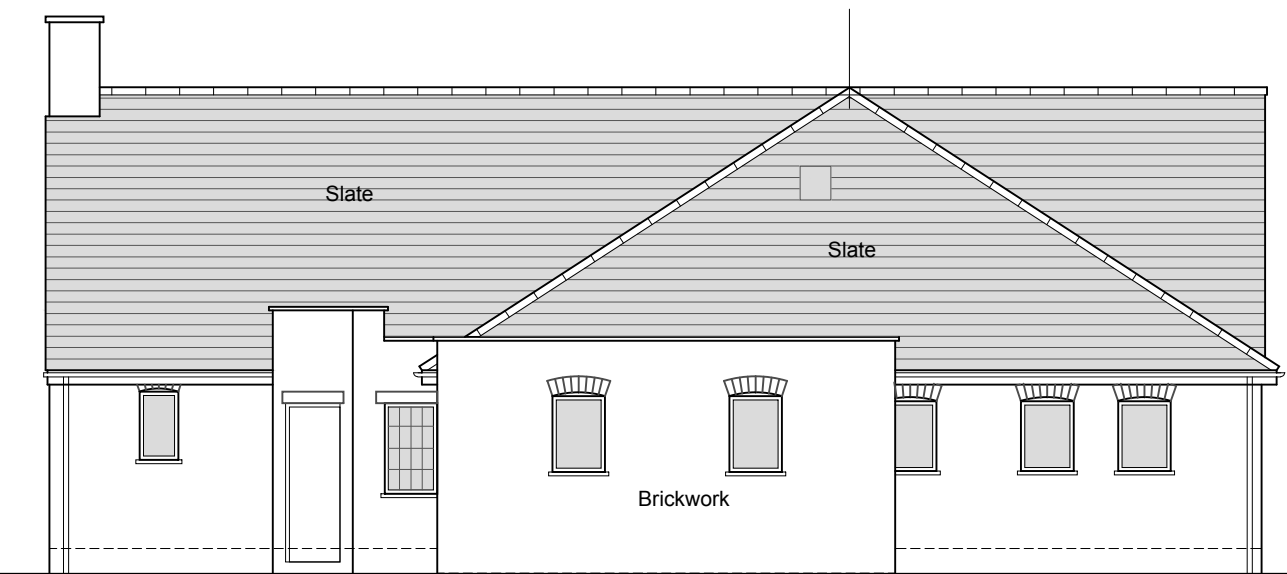


Front Elevation


0 1 2 3 4 5m

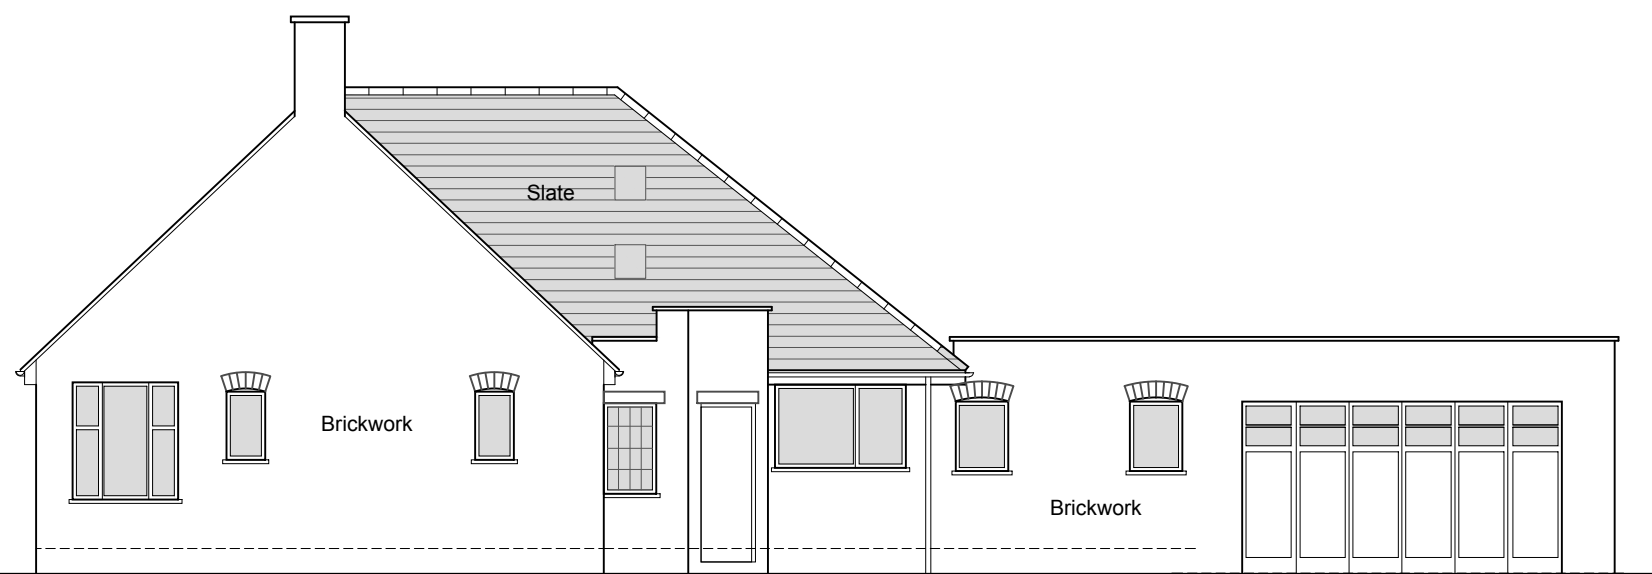


Side Elevation

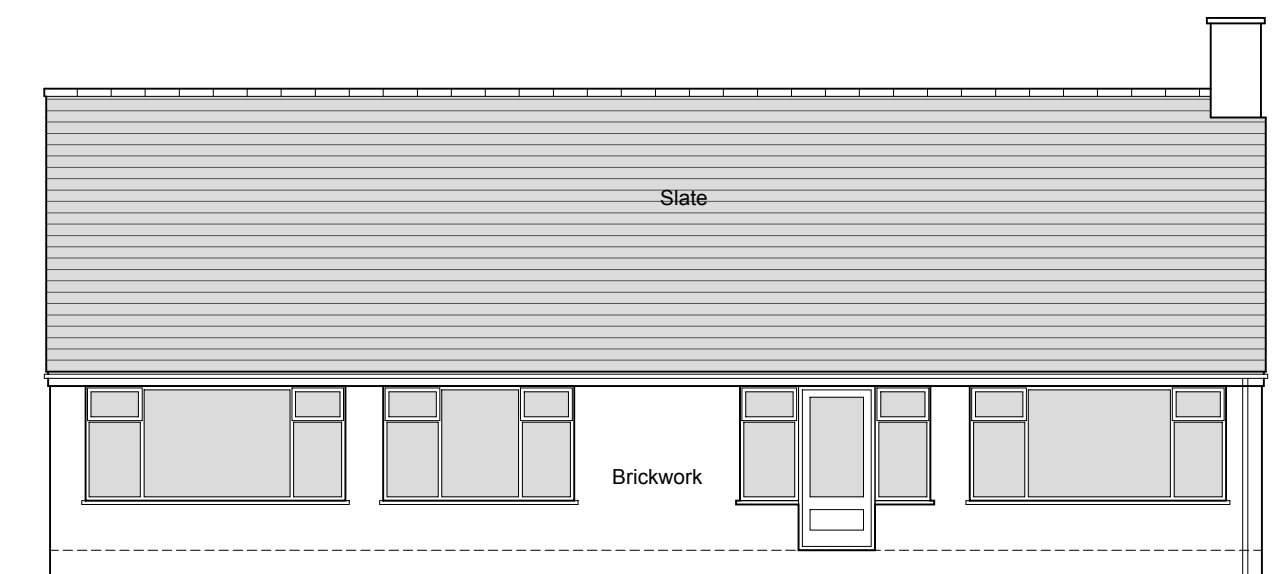

Rear Elevation

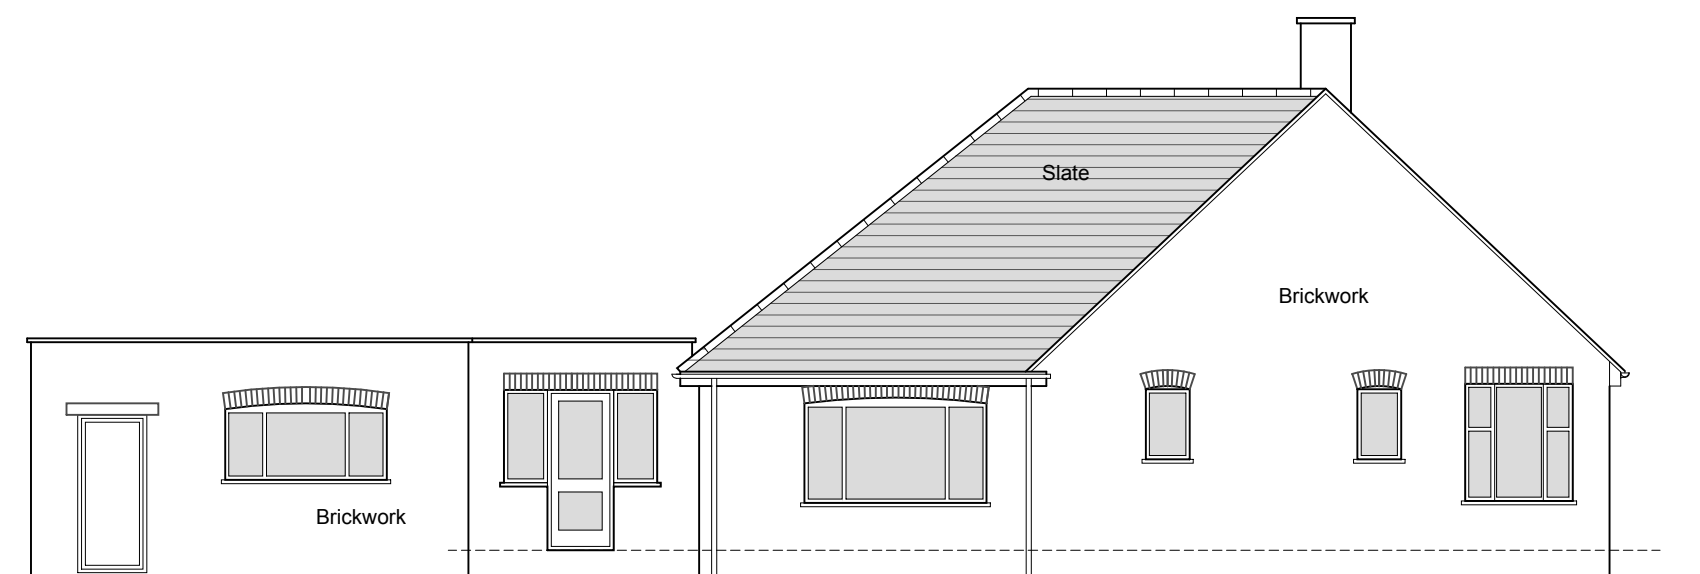

Side Elevation

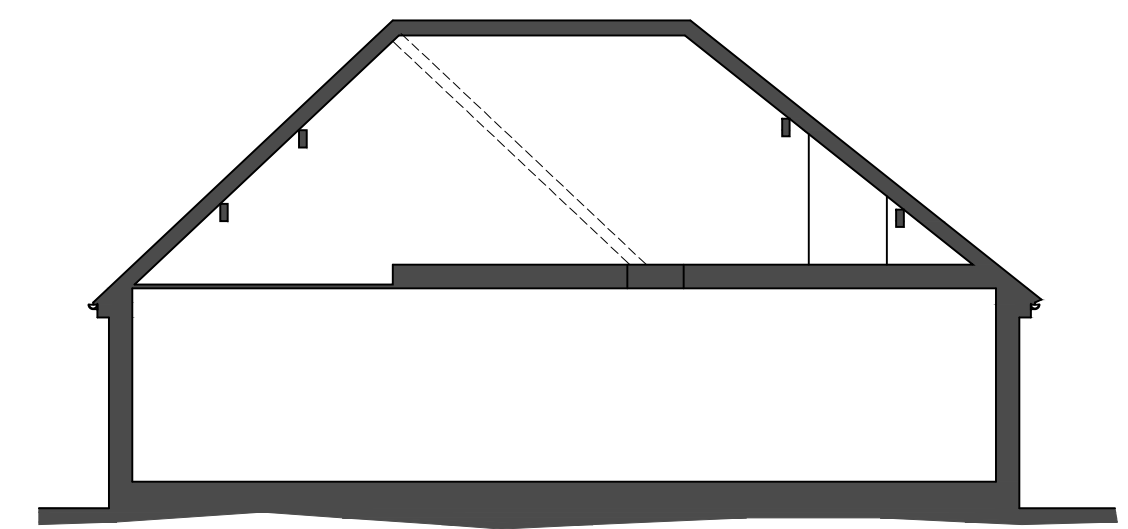

Typical Section

0 1 2 3 4 5m

PGB Architectural Services LTD

Lily Cottage
12 Glen Avenue
Knowle Green
Preston
PR3 2ZQ

m. 07866 366565 t. 01254 820092 e. info@pgb-arch.com

CLIENT
Mr R Parry
Whinny Brow
Hothersall Lane, Hothersall
Preston PR3 2XB

PAPER SIZE A3
DATE Oct 2010

PROJECT

JOB NO. 2552
SCALE 1:100

DRAWING TITLE
Elevations as Existing

DRAWING NO. 02
REVISION



East Elevation



North Elevation

0 5 10

PGB Architectural Services LTD

Lily Cottage
12 Glen Avenue
Knowle Green
Preston
PR3 2ZQ



m. 07866 366565 t. 01254 820092 e. info@pgb-arch.com

CLIENT
Mr R Parry & Mrs J Hornby
Whinney Brow
Hothersal Lane
Hothersal, PR3 2XB


PROJECT
Replacement Dwelling

PAPER SIZE A3
DATE 03/2011

JOB NO. 2552
SCALE 1:100

DRAWING TITLE
North and East
Elevations

DRAWING NO. 05
REVISION

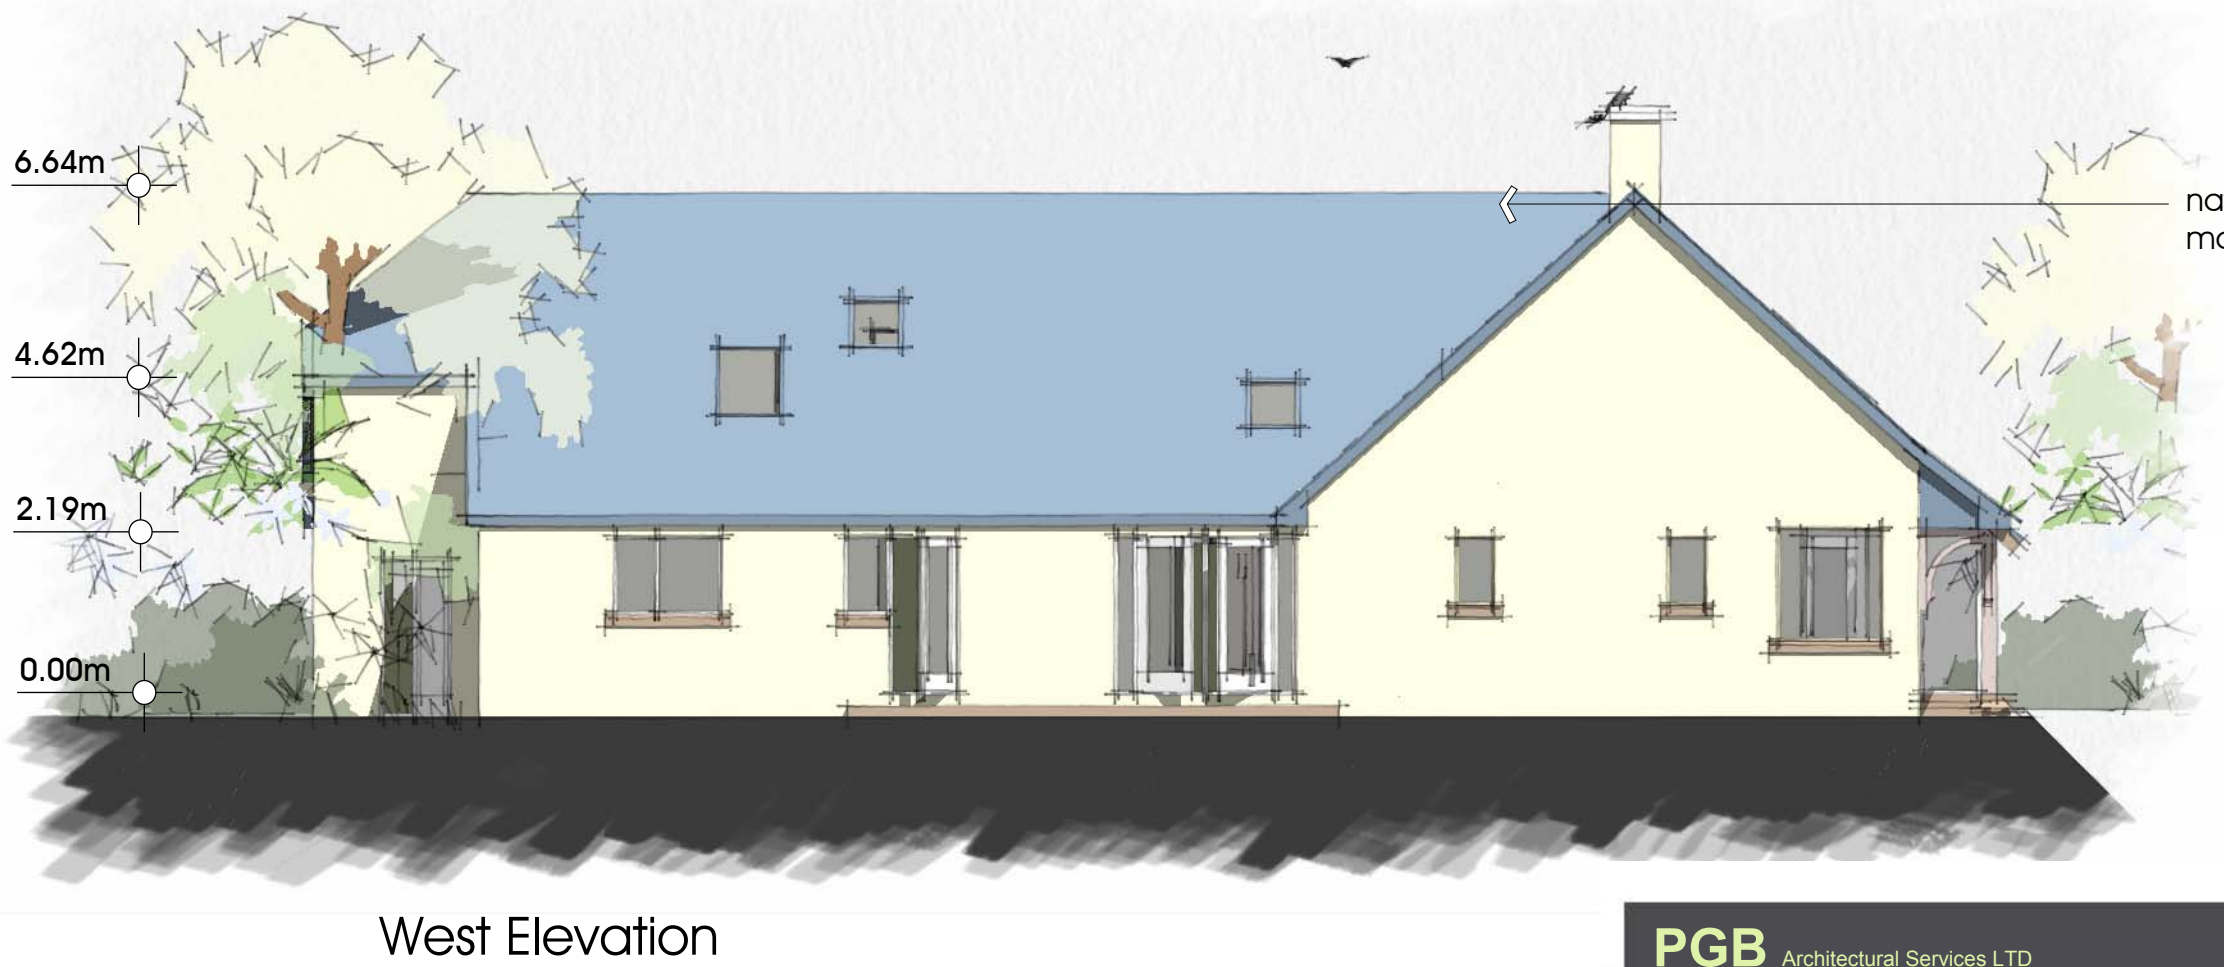

0 5 10

PGB Architectural Services LTD

Lily Cottage
12 Glen Avenue
Knowle Green
Preston
PR3 2ZQ



m. 07866 366565 t. 01254 820092 e. info@pgb-arch.com

CLIENT
Mr R Parry & Mrs J Hornby
Whinney Brow
Hothersal Lane
Hothersal, PR3 2XB

PROJECT
Replacement Dwelling

PAPER SIZE A3
DATE 03/2011

JOB NO. 2552
SCALE 1:100

DRAWING TITLE
South and West
Elevations

DRAWING NO. 06
REVISION



Main Entrance from Road Access Gate



View of Covered Terrace from upper Garden level



Main Entrance Tower



Elevated View of House and Extension

PGB Architectural Services LTD

Lily Cottage
12 Glen Avenue
Knowle Green
Preston
PR3 2ZQ



m. 07866 366565 t. 01254 820092 e. info@pgb-arch.com

CLIENT
Mr R Parry & Mrs J Hornby
Whinney Brow
Hothersal Lane
Hothersal, PR3 2XB




PAPER SIZE A3
DATE 03/2011

PROJECT
Replacement Dwelling

JOB NO. 2552
SCALE 1:100

DRAWING TITLE
Various Perspective Views

DRAWING NO. 07
REVISION

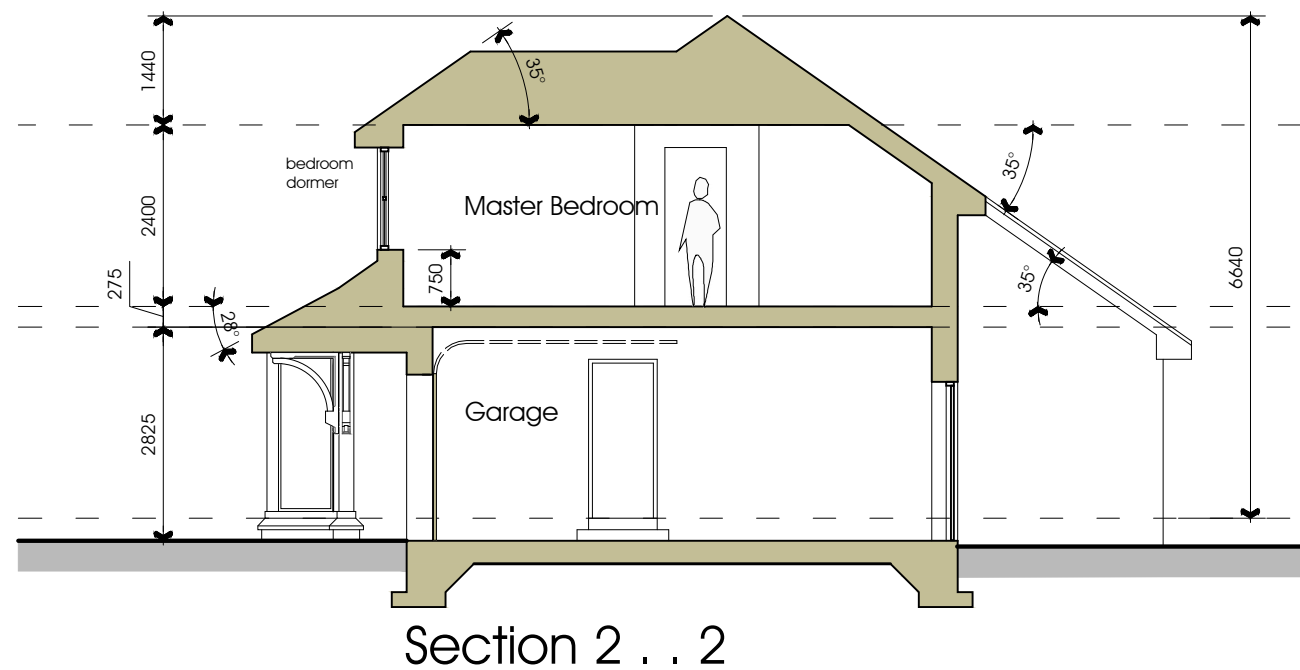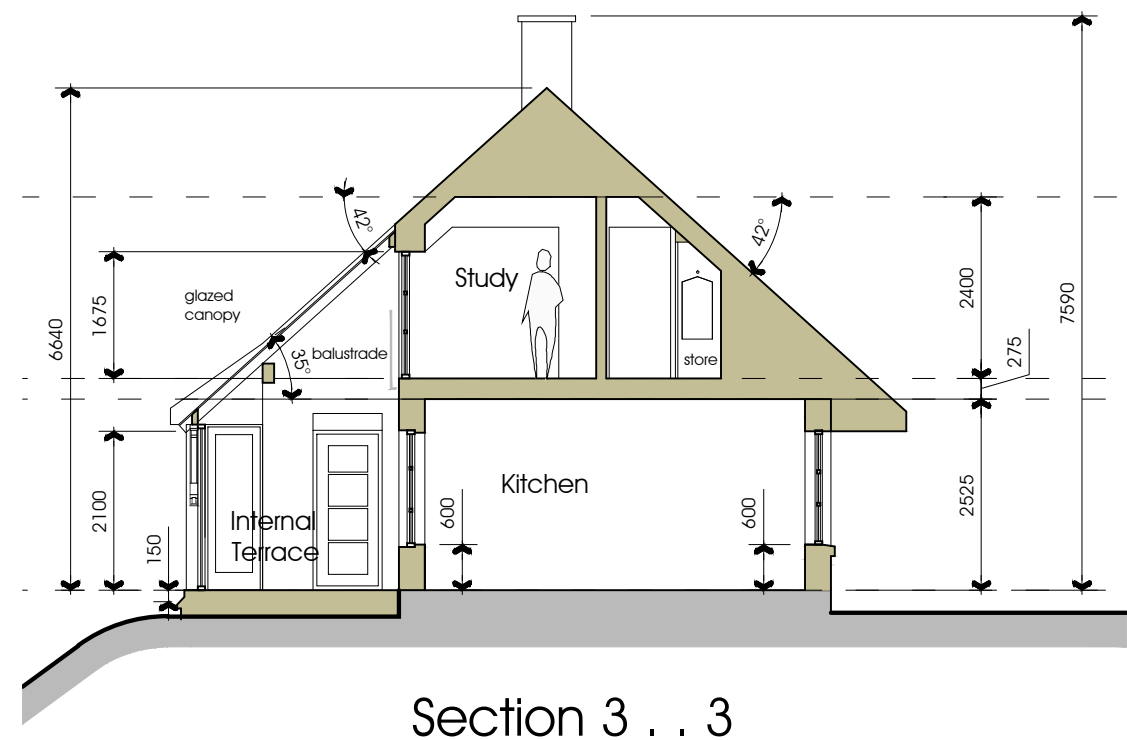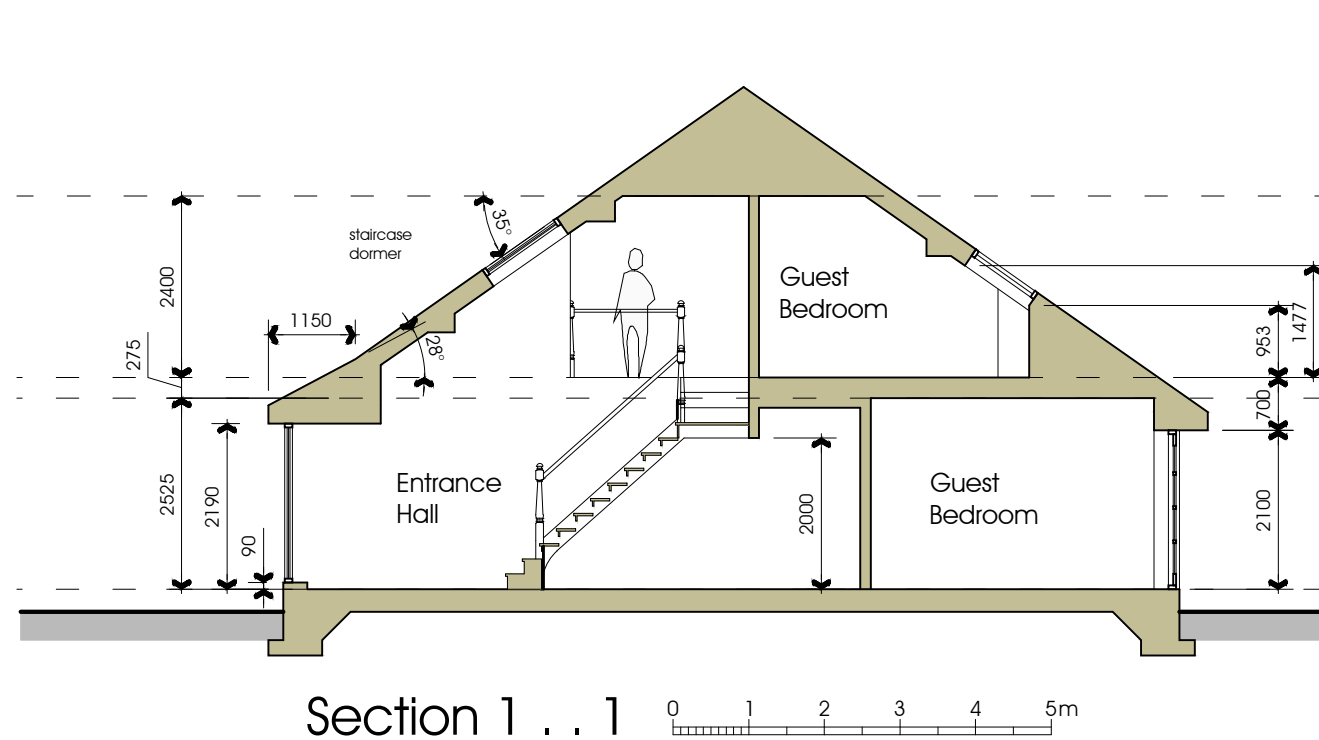

PGB Architectural Services LTD

Lily Cottage
12 Glen Avenue
Knowle Green
Preston
PR3 2ZQ



m. 07866 366565 t. 01254 820092 e. info@pgb-arch.com

CLIENT
Mr R Parry & Mrs J Hornby
Whinney Brow
Hothersall Lane
Hothersall, PR3 2XB

PAPER SIZE A3
DATE 01/2011

PROJECT
Replacement Dwelling

JOB NO. 2552
SCALE 1:100

DRAWING TITLE
Sections


DRAWING NO. 08
REVISION



Ordnance Survey, (c) Crown Copyright 2011. All rights reserved. Licence number 100020449


Location Plan

scale 1:1250

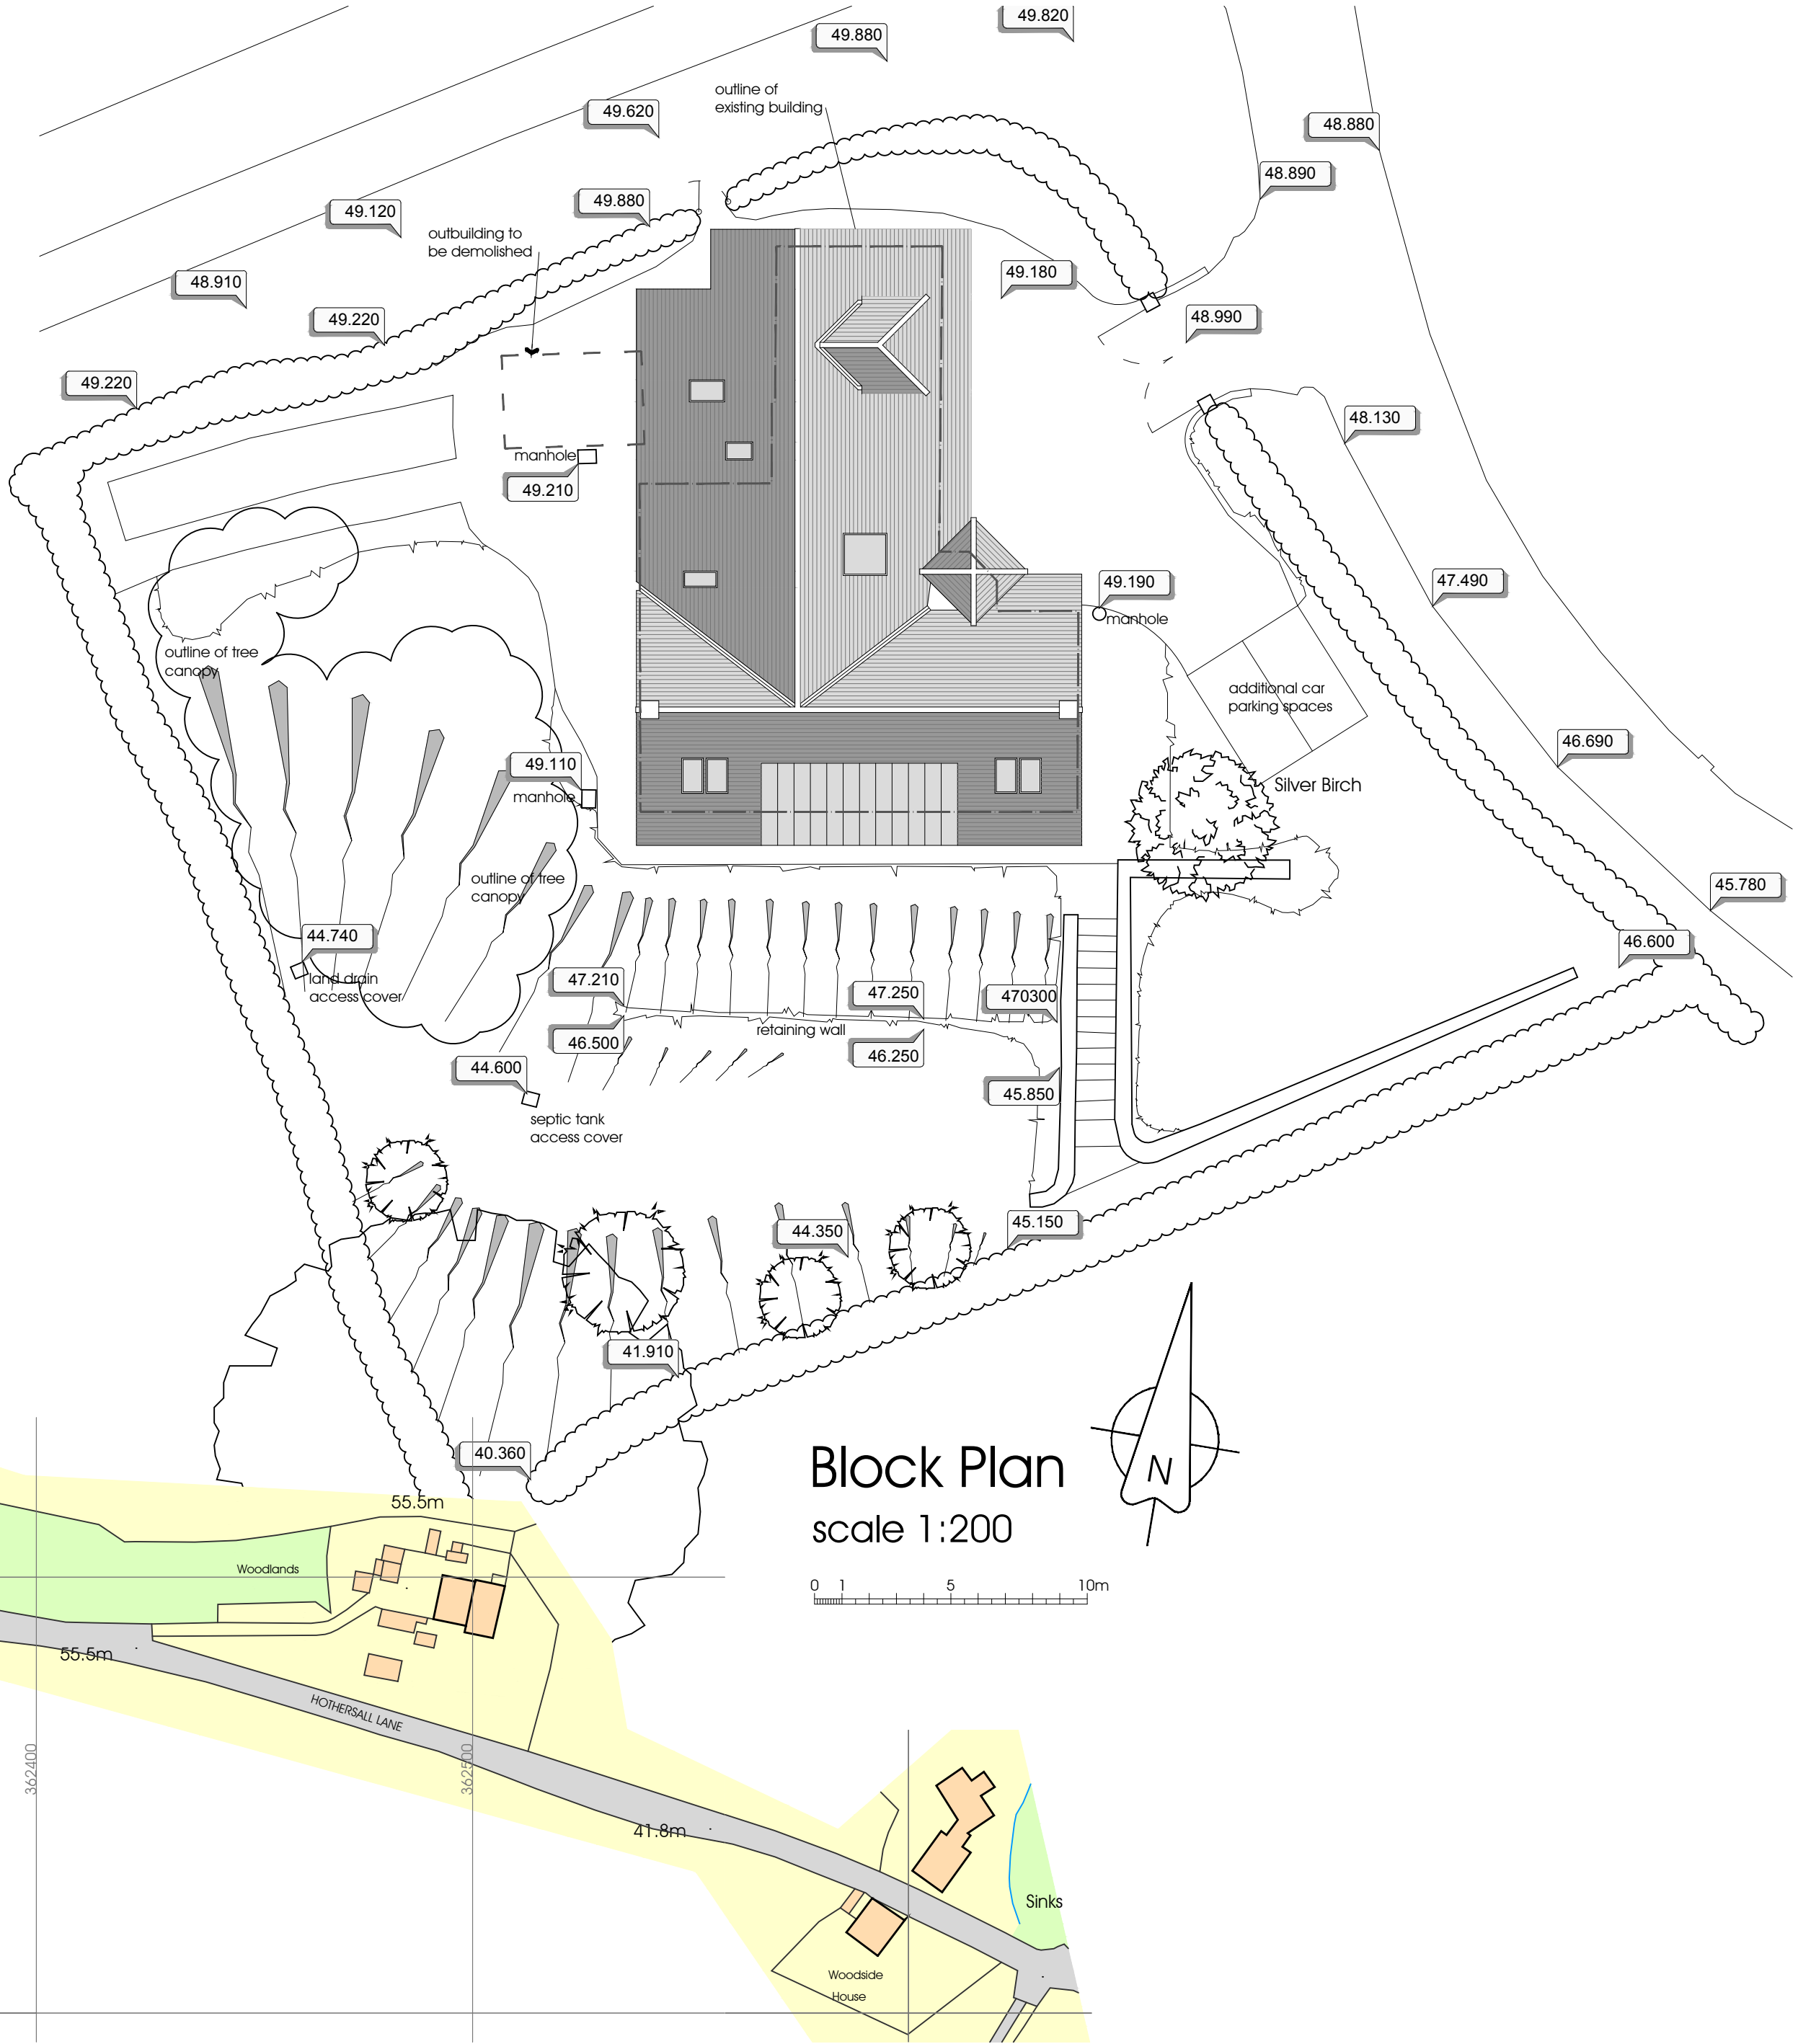

Block Plan

scale 1:200

 

PGB Architectural Services LTD

Lily Cottage
12 Glen Avenue
Knowle Green
Preston
PR3 2ZQ



m. 07866 366565 t. 01254 820092 e. info@pgb-arch.com

CLIENT
Mr R Parry & Mrs J Hornby
Whinney Brow
Hothersall Lane
Hothersall, PR3 2XB

PAPER SIZE A2
DATE 01/2011

PROJECT
Replacement Dwelling

JOB NO. 2552
SCALE 1:200

DRAWING TITLE
Block Plan &
Location Plan

DRAWING NO. 09
REVISION