

Lily Cottage
12 Glen Avenue
Knowle Green
Preston
PR3 2ZQ

m. 07866 366565 t. 01254 820092 e. info@pgb-arch.com



CLIENT
Mr & Mrs Quinn

PAPER SIZE A3
DATE 08/2010


PROJECT
Replacement House Type
The Warren
Hurst Green BB7 9QH

JOB NO. 2547
SCALE 1:1250, 1:250

DRAWING TITLE
Location &
Block Plan

DRAWING NO. 01
REVISION

Hurst Green

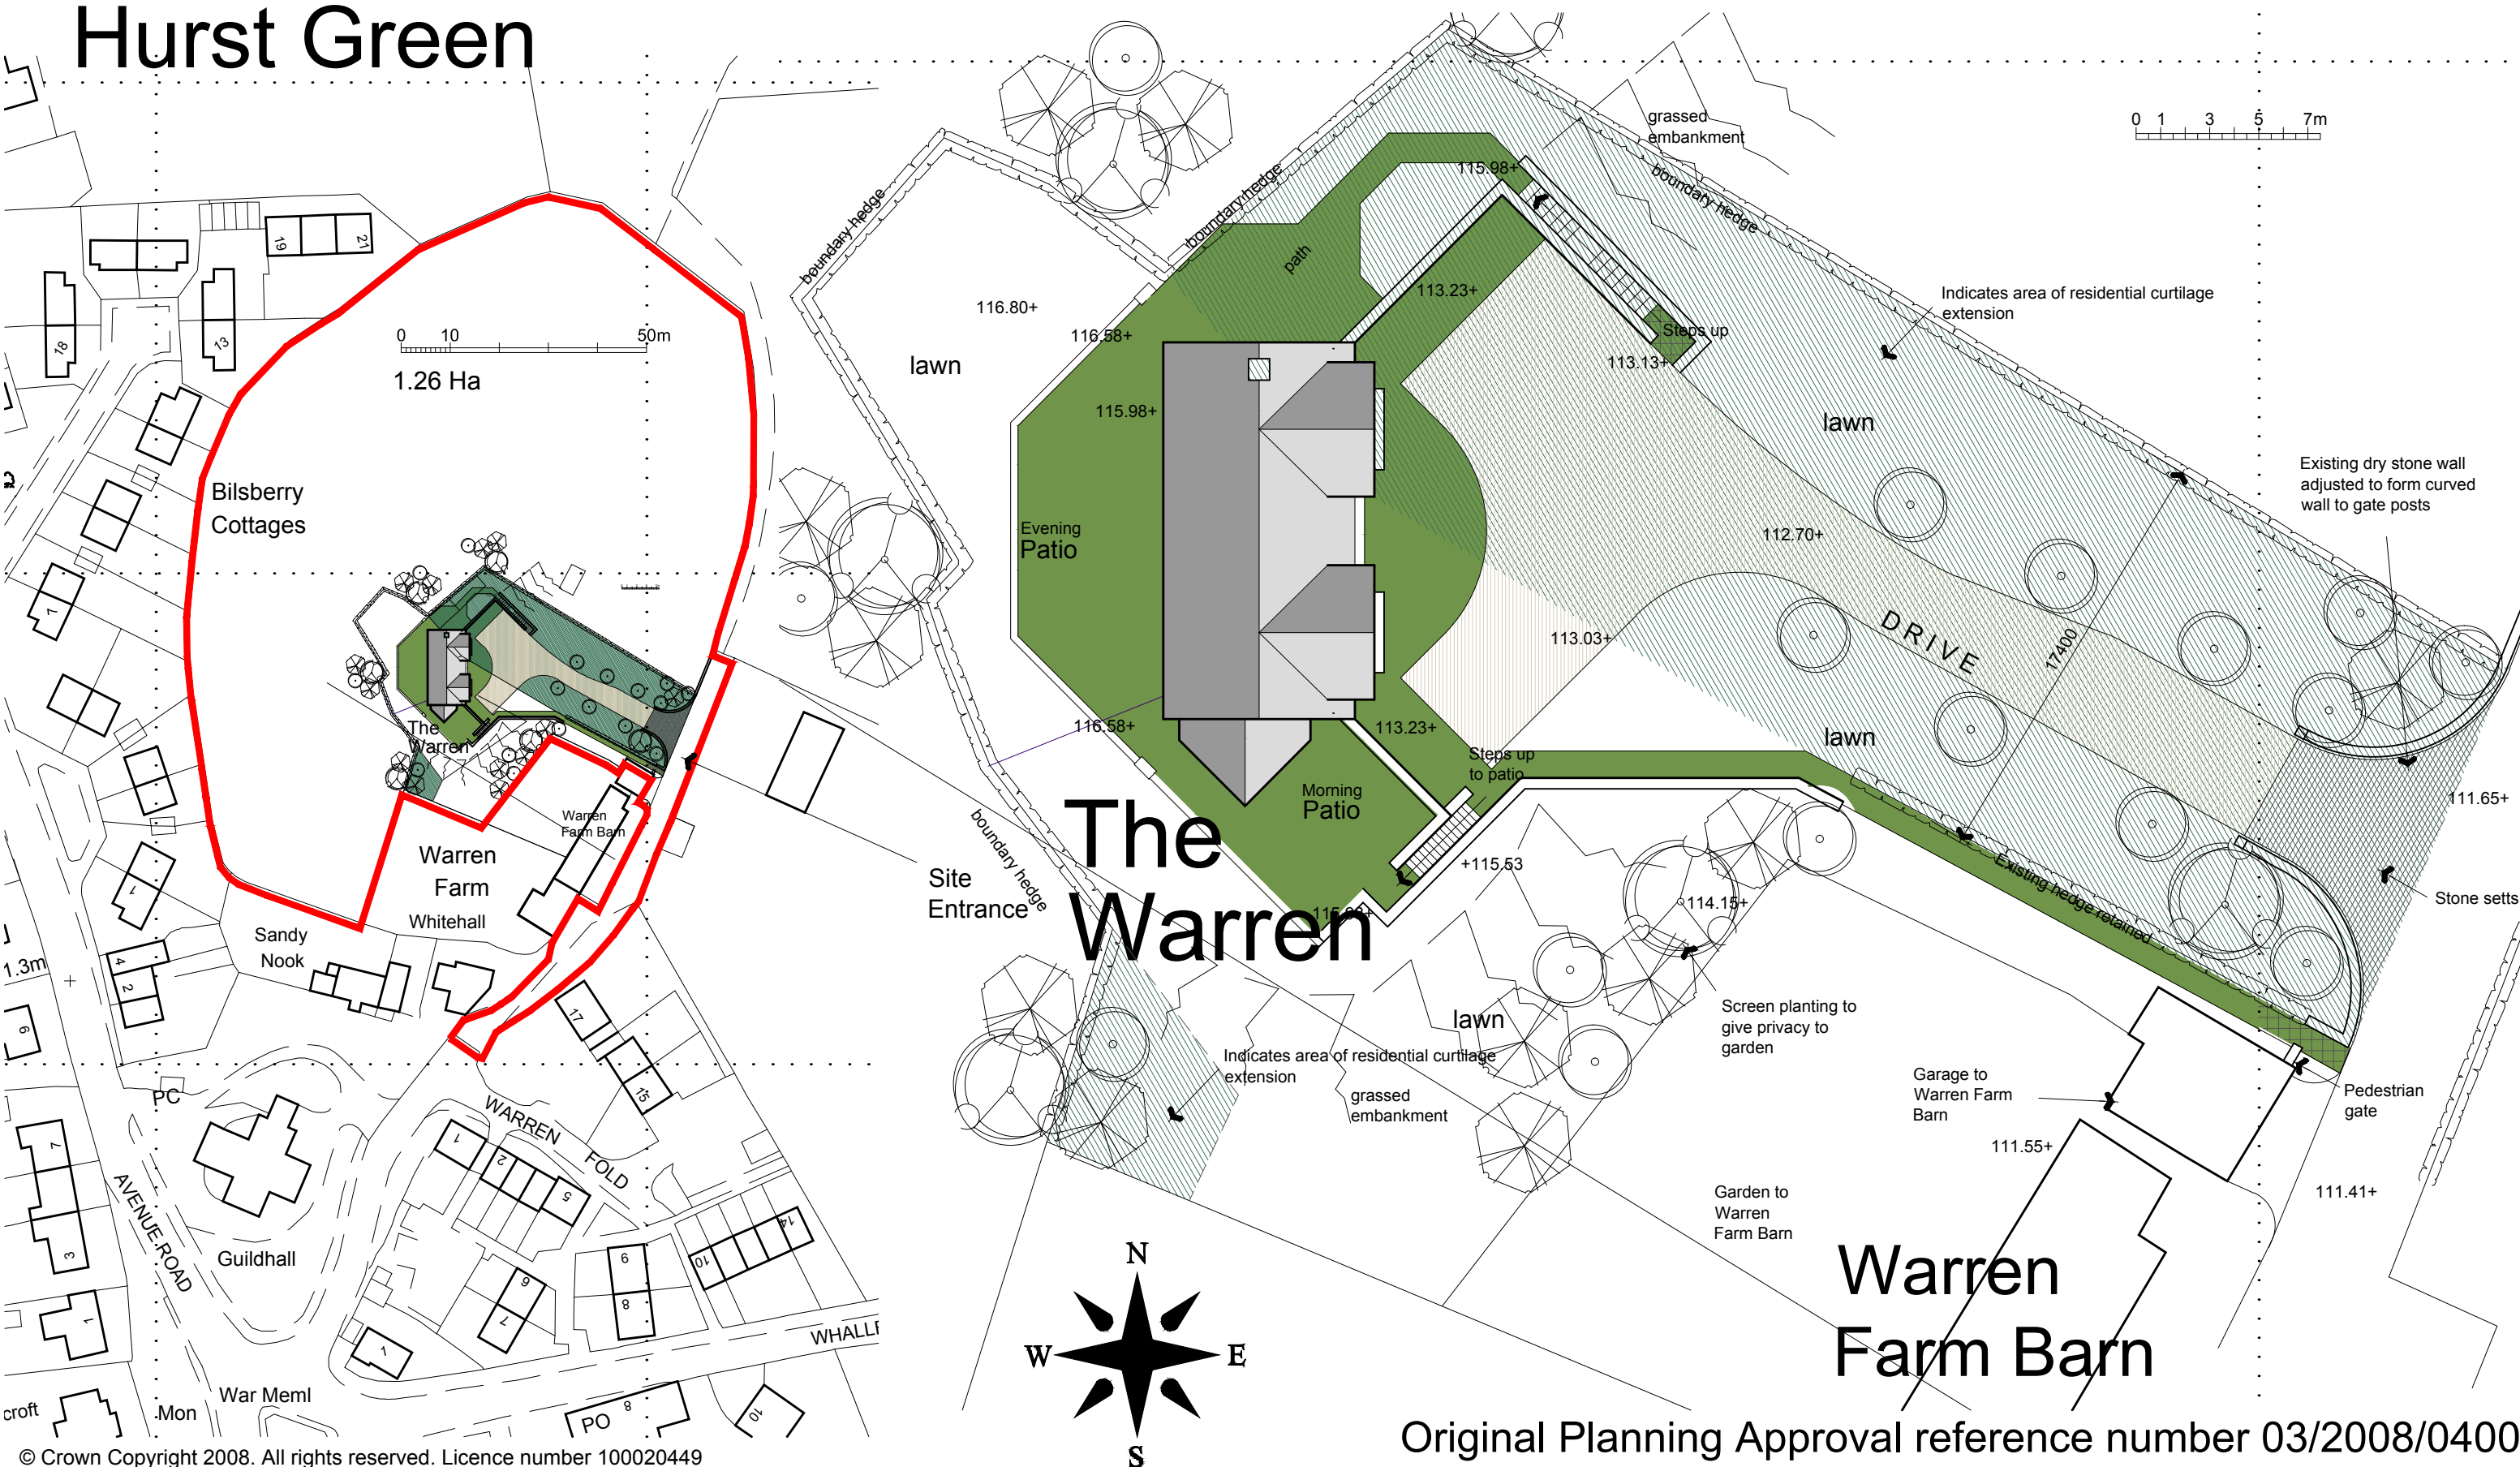


Original Planning Approval reference number 03/2008/0400

PGB

Architectural Services LTD

Lily Cottage
12 Glen Avenue
Knowle Green
Preston
PR3 2ZQ

m. 07866 366565 t. 01254 820092 e. info@pgb-arch.com

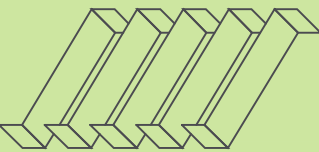

CLIENT
Mr & Mrs Quinn

PAPER SIZE
A3
DATE
08/10

PROJECT
Replacement House Type
The Warren
Hurst Green BB7 9QH

JOB NO. 2547
SCALE 1:100

DRAWING TITLE
Basement Plan

DRAWING NO. 02
REVISION

The basement plan shows a complex layout with various rooms and dimensions. The overall dimensions are 7000 by 4720. The plan includes a Cinema Room (7000 x 4720), Gym, Store, En-suite, Bedroom 4, Bedroom 3, Bedroom 2, Bedroom 5, Office, Plant Room, Utility, Shower, and Garage. The Entrance Hall is centrally located. The plan also shows a Turning Area and Bins. Dimensions for individual rooms and sections are provided, such as 2165, 1370, 3695, 2654, 1640, 2420, 4782, 2389, 3353, 4325, 3500, 4325, 3107, and 6050. The plan is color-coded: light green for bedrooms, light blue for bathrooms/en-suites, light yellow for the cinema/gym, and light grey for the office/garage.

Original Planning Approval
reference number
03/2008/0400

Lily Cottage
12 Glen Avenue
Knowle Green
Preston
PR3 2ZQ

m. 07866 366565 t. 01254 820092 e. info@pgb-arch.com



CLIENT
Mr & Mrs Quinn


PAPER SIZE A3
DATE 08/10

PROJECT
Replacement House Type
The Warren
Hurst Green BB7 9QH


JOB NO. 2547
SCALE 1:100

DRAWING TITLE
Ground Floor Plan

DRAWING NO. 03
REVISION

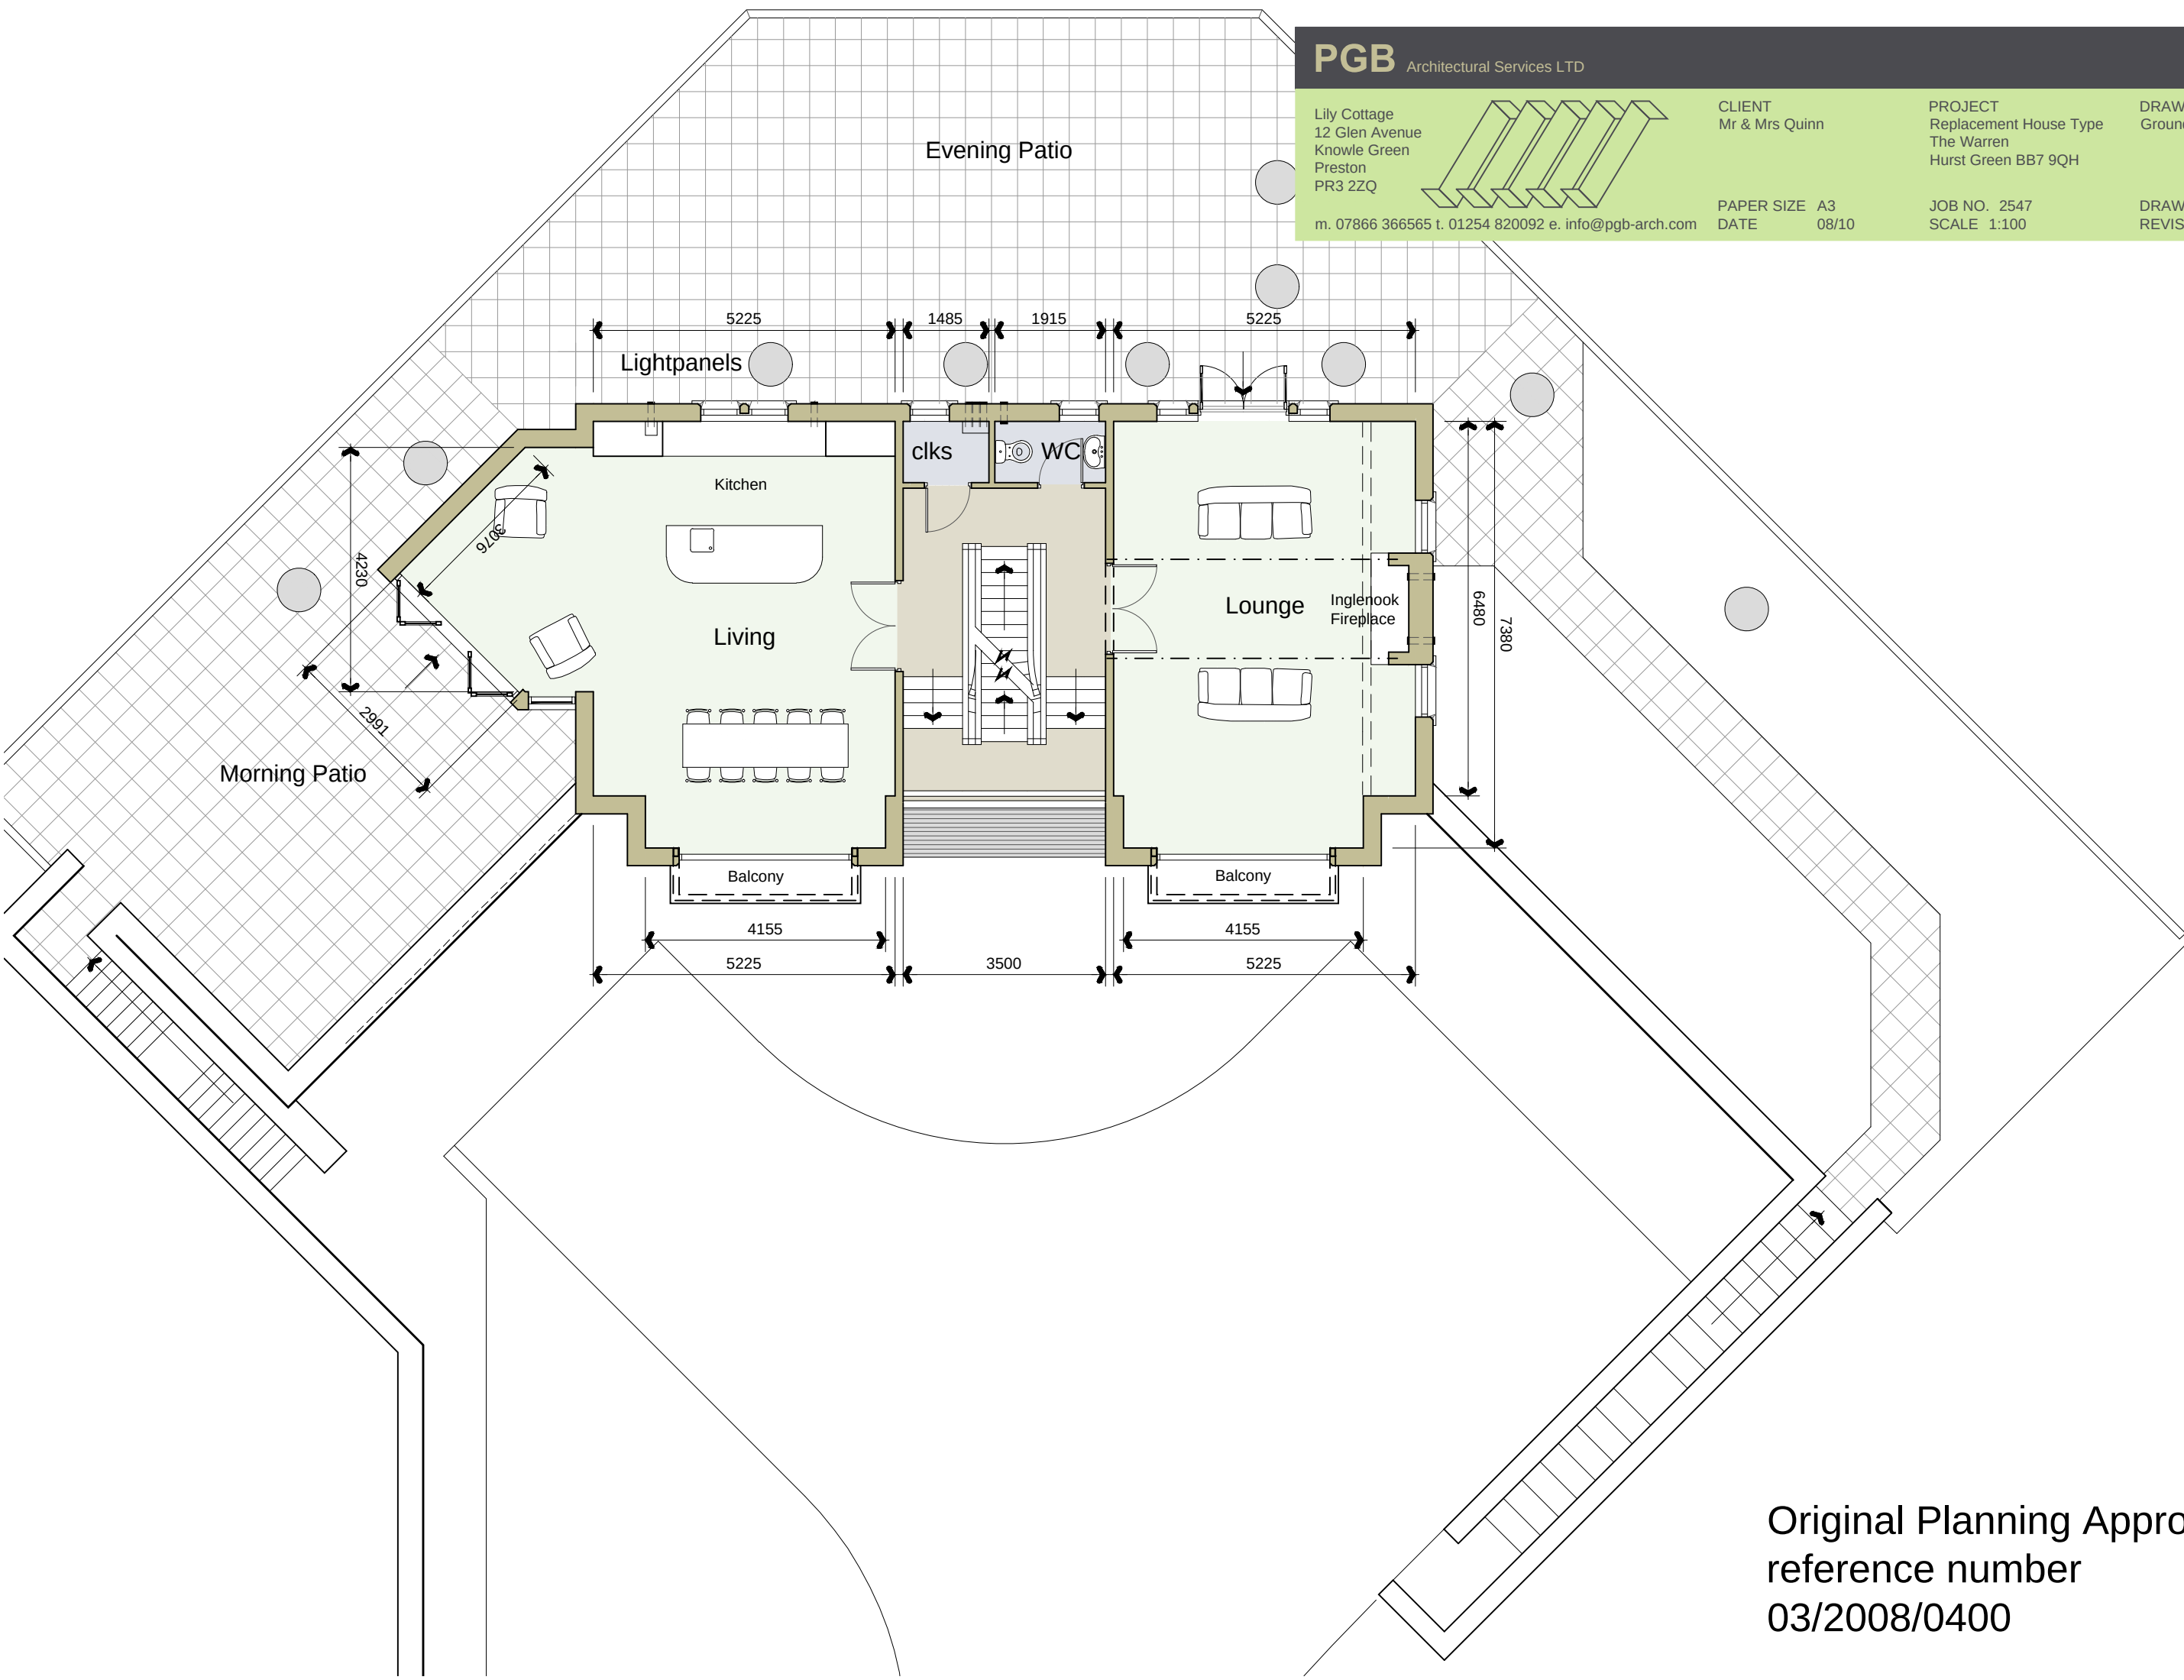

Original Planning Approval
reference number
03/2008/0400

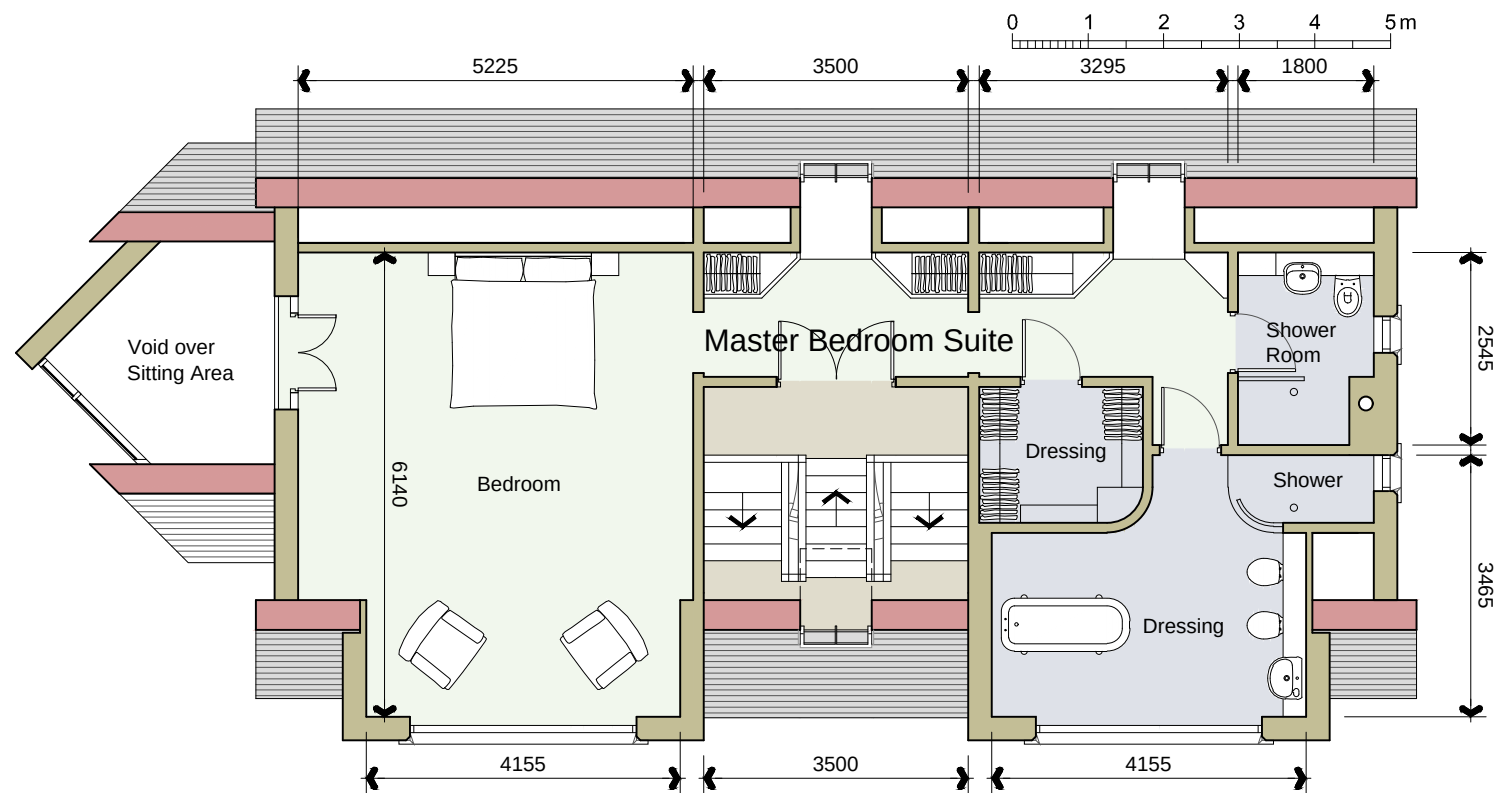

First Floor Plan

Original Planning Approval reference number 03/2008/0400

PGB Architectural Services LTD Lily Cottage 12 Glen Avenue Knowle Green Preston PR3 2ZQ m. 07866 366565 t. 01254 820092 e. info@pgb-arch.com		CLIENT Mr & Mrs Quinn	PROJECT Replacement House Type The Warren Hurst Green BB7 9QH	DRAWING TITLE First Floor Plan & Elevations
PAPER SIZE A3 DATE 08/10		JOB NO. 2547 SCALE 1:100	DRAWING NO. 04 REVISION	




South Elevation



East Elevation

Lily Cottage
12 Glen Avenue
Knowle Green
Preston
PR3 2ZQ

m. 07866 366565 t. 01254 820092 e. info@pgb-arch.com

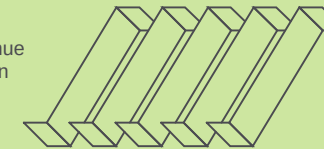

CLIENT
Mr & Mrs Quinn

PAPER SIZE A3
DATE 08/10

PROJECT
Replacement House Type
The Warren
Hurst Green BB7 9QH

JOB NO. 2547
SCALE 1:100

DRAWING TITLE
Sectional Elevation
& Elevations

DRAWING NO. 05
REVISION



Sectional South Elevation



West Elevation



North Elevation

Original Planning Approval reference number 03/2008/0400

