


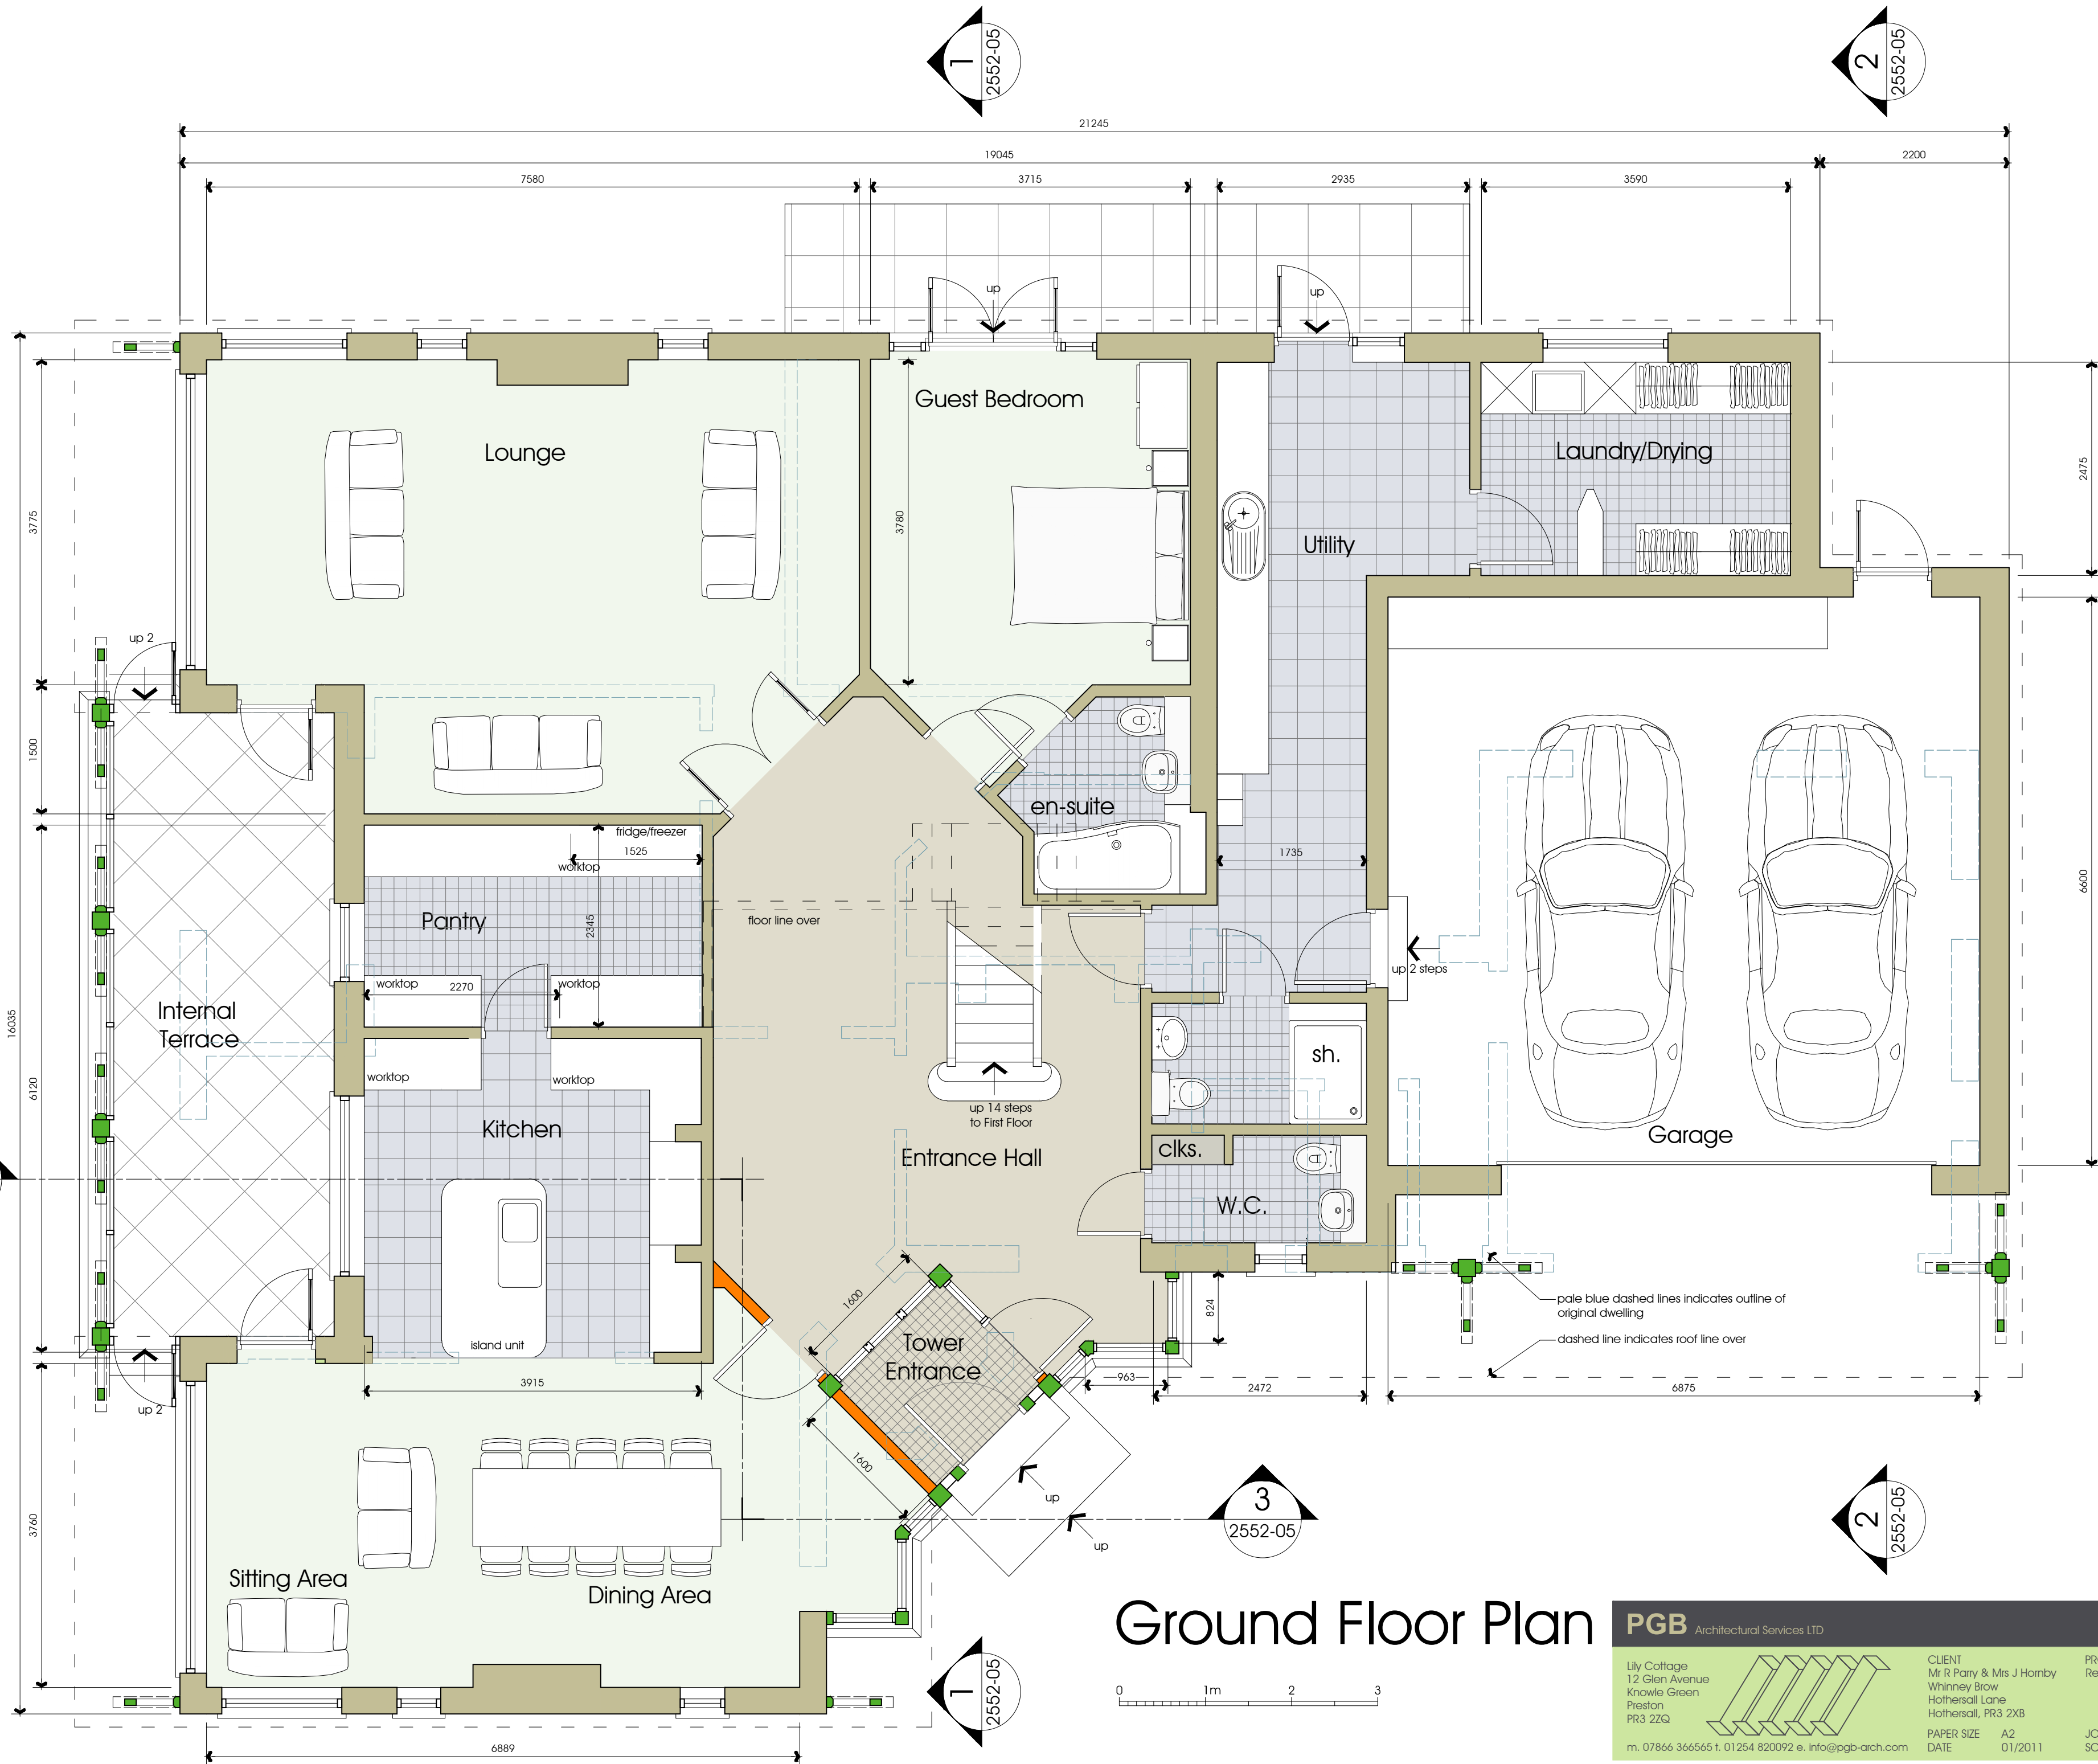


 

Ground Floor Plan

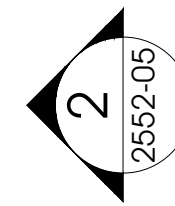

PGB Architectural Services LTD	
Lily Cottage 12 Glen Avenue Knowle Green Preston PR3 2ZQ	CLIENT Mr R Parry & Mrs J Hornby Whinney Brow Hothersall Lane Hothersall, PR3 2XB
m. 07866 366565 t. 01254 820092 e. info@pgb-arch.com	PROJECT Replacement Dwelling
PAPER SIZE A2	JOB NO. 2552
DATE 01/2011	SCALE 1:50
DRAWING TITLE Ground Floor Plan	
DRAWING NO. 03 REVISION	

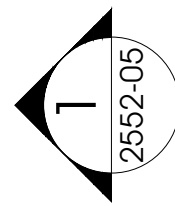

First Floor Plan

