



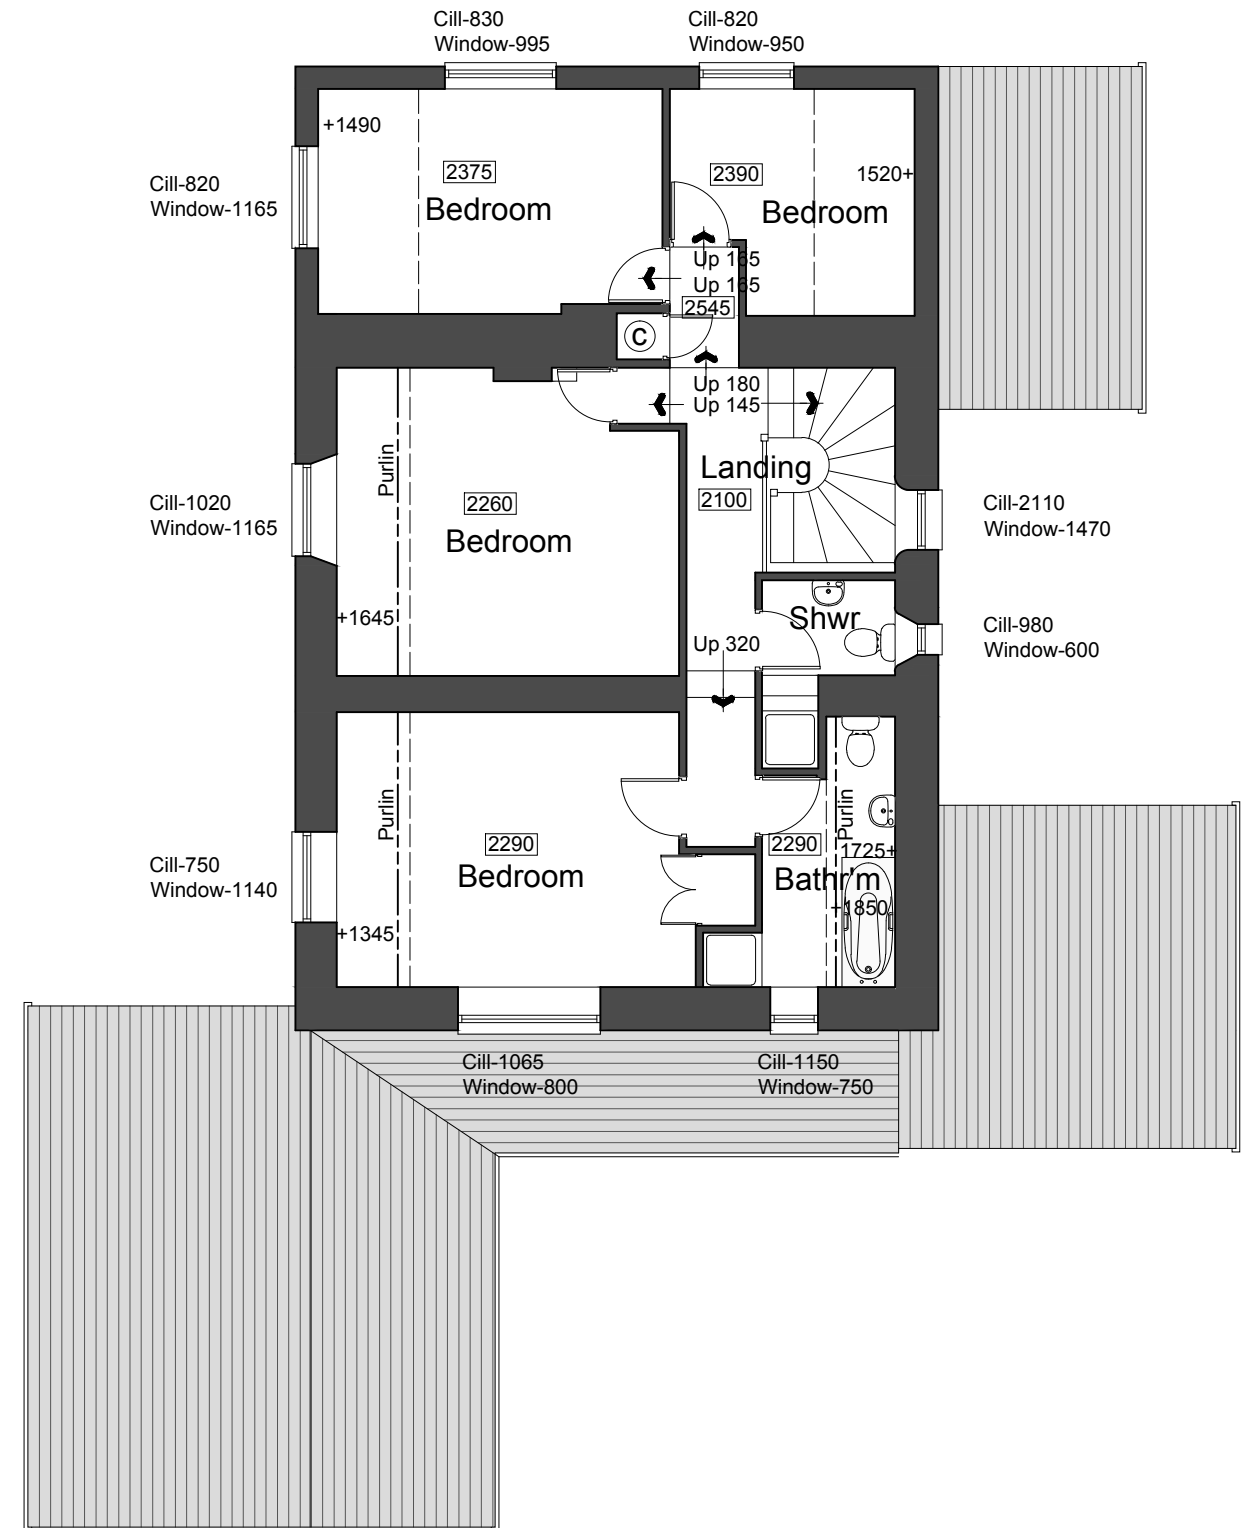

PGB Architectural Services LTD

Lily Cottage
12 Glen Avenue
Knowle Green
Preston
PR3 2ZQ

m. 07866 366565 t. 01254 820092 e. info@pgb-arch.com

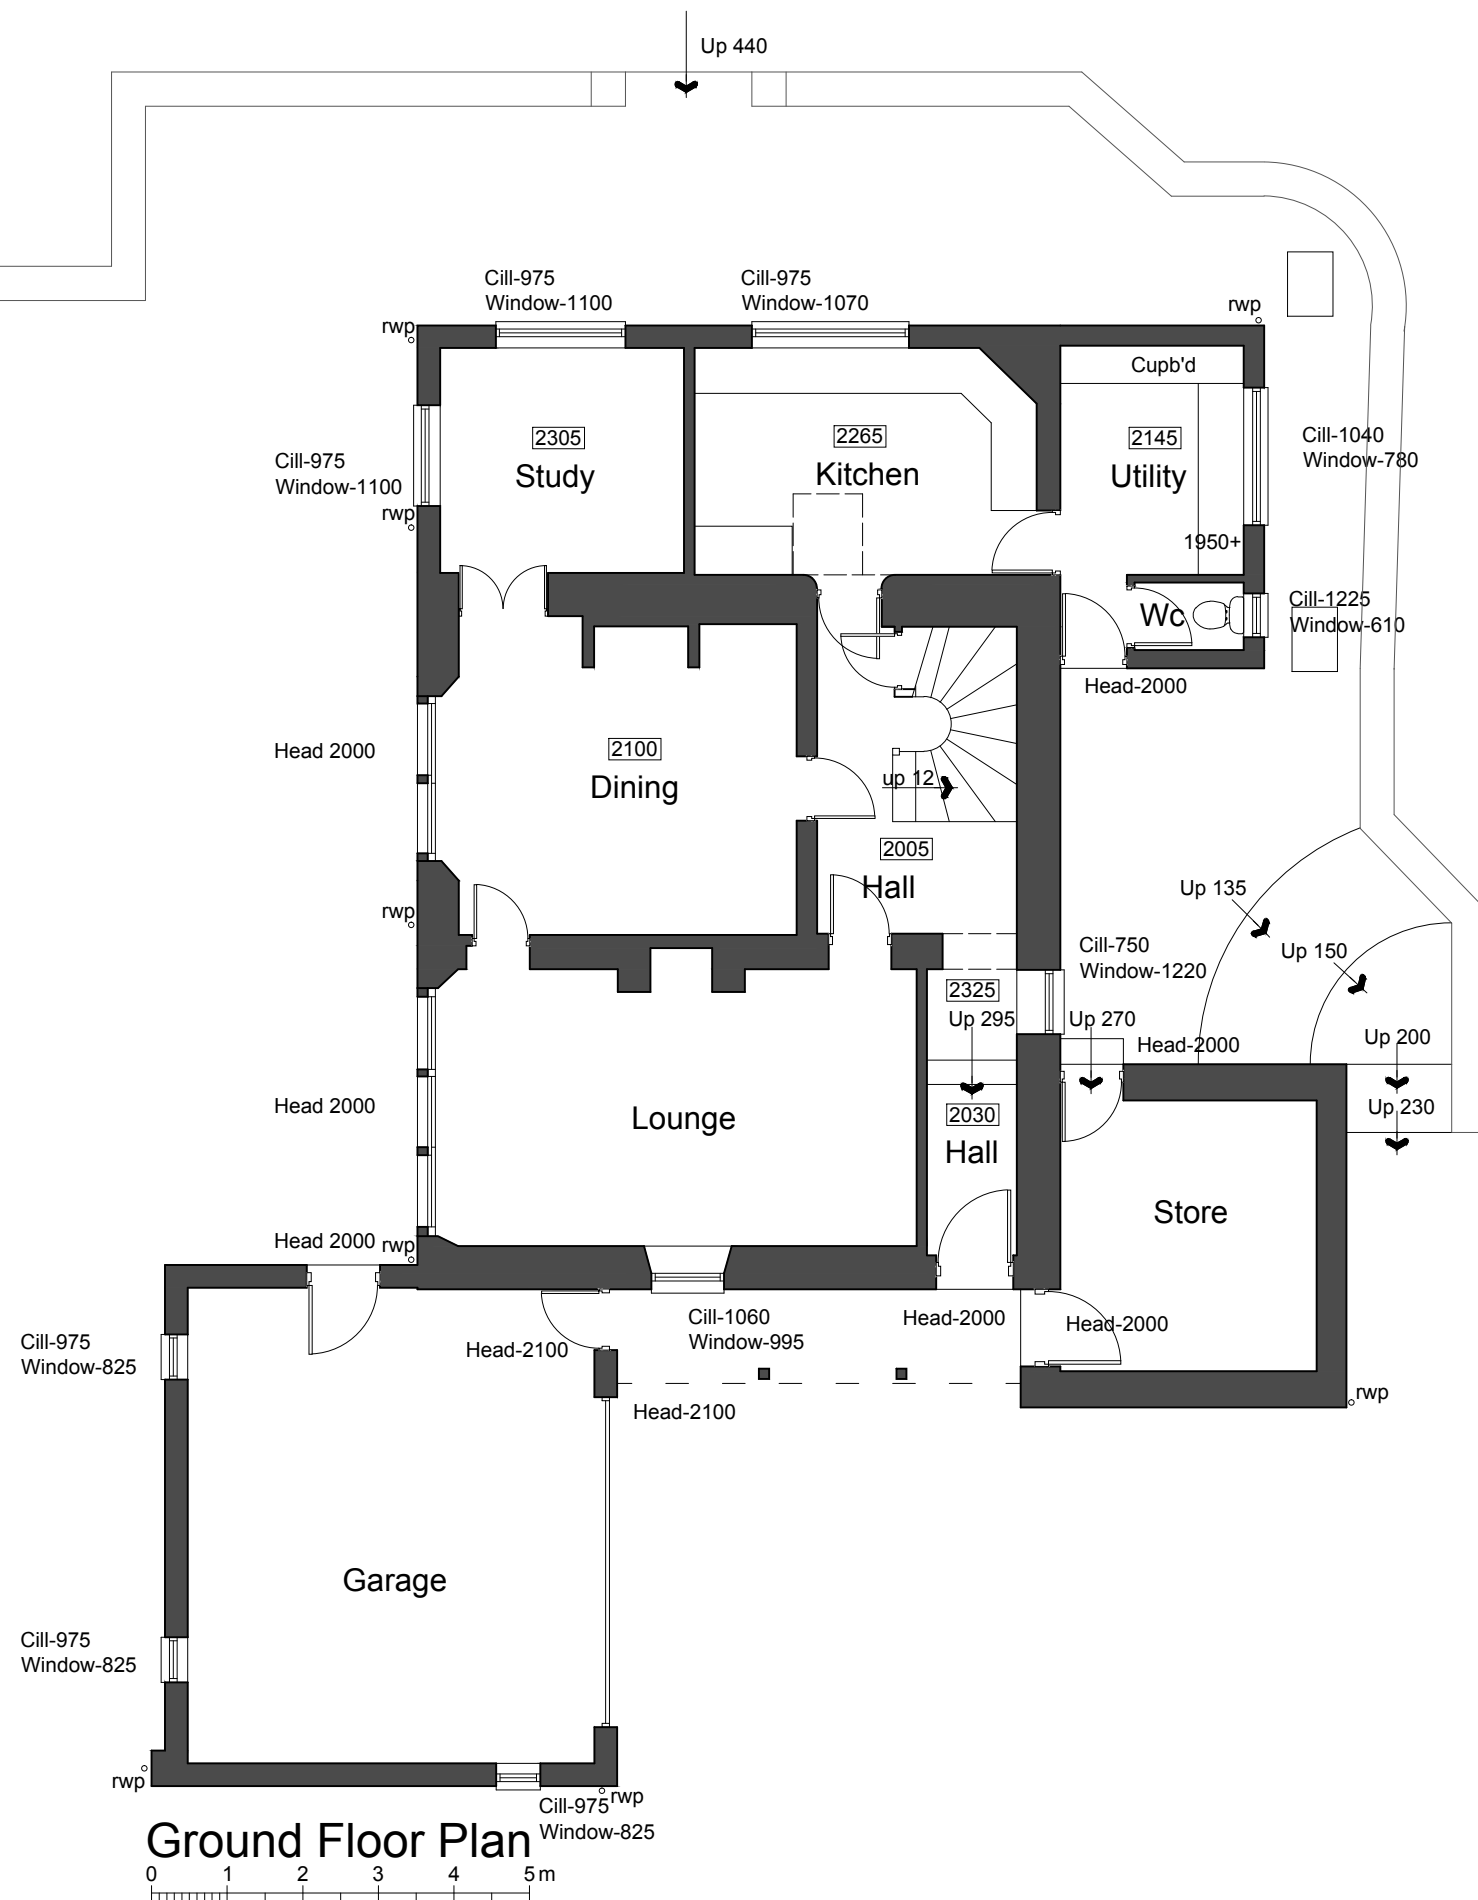

CLIENT
Mr & Mrs P and L Youles
Red Barn, Mill House Lane,
Dilworth Bottoms
Preston PR3 2YP


PAPER SIZE A3
DATE 06/2010

PROJECT
Extension and Alterations

JOB NO. 2529
SCALE 1:100


DRAWING TITLE
Existing Plans
Ground and First

DRAWING NO. 02
REVISION

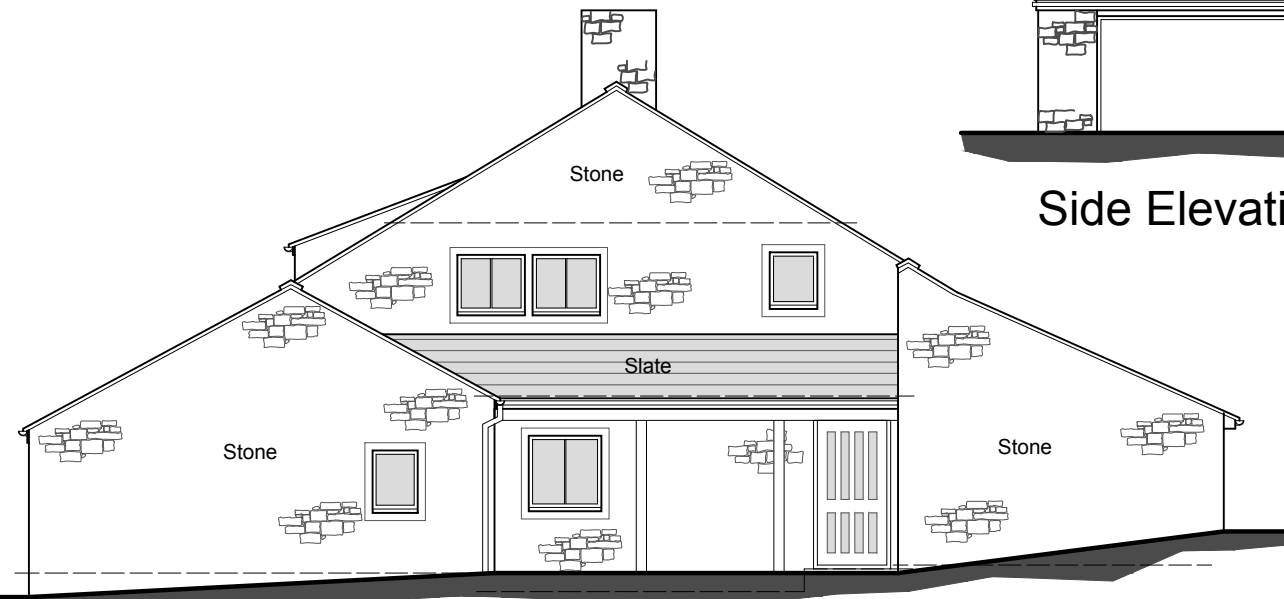


Front Elevation


0 1 2 3 4 5m

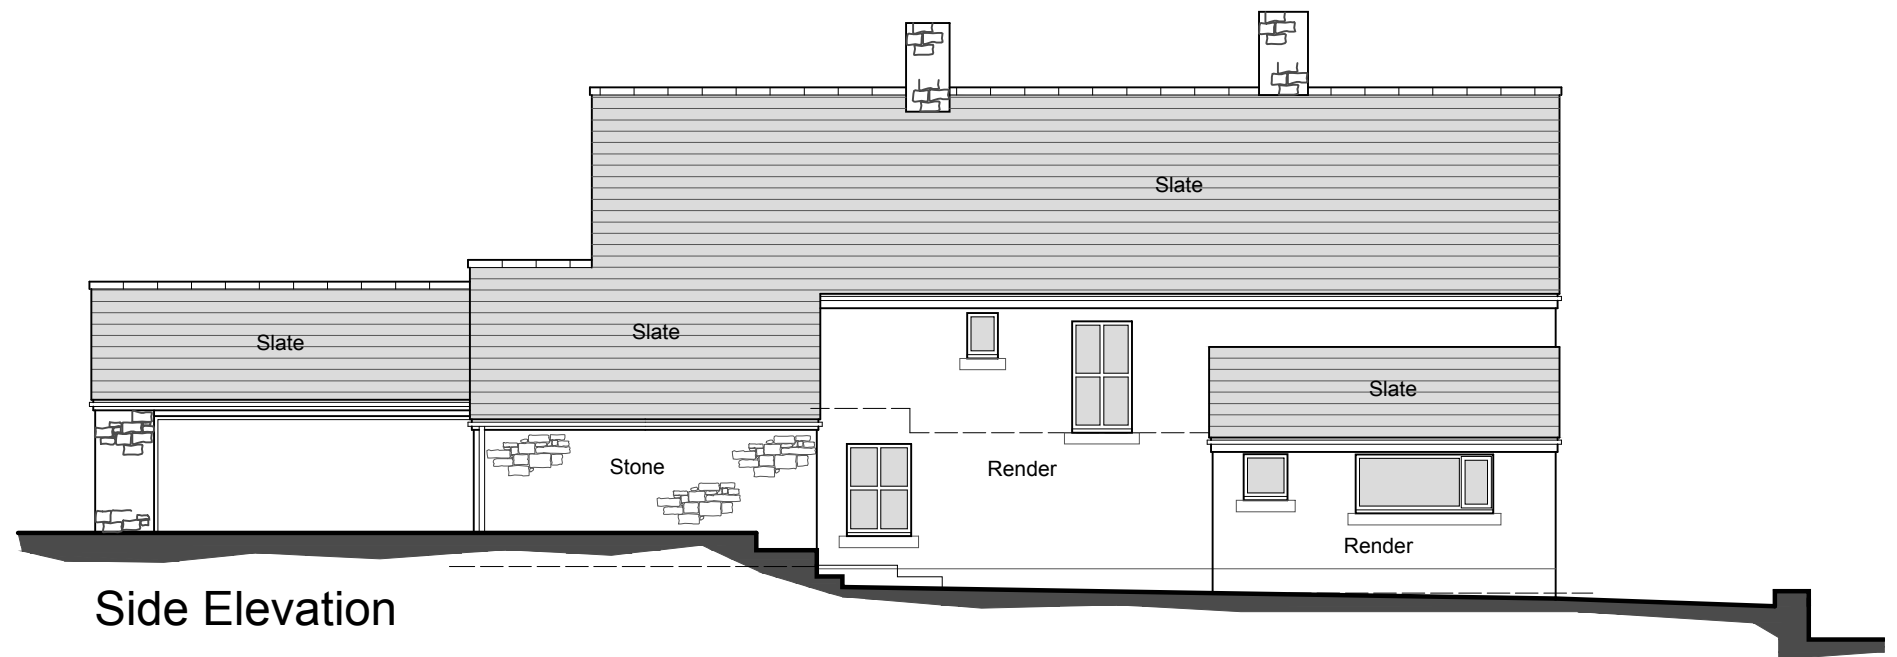

Side Elevation

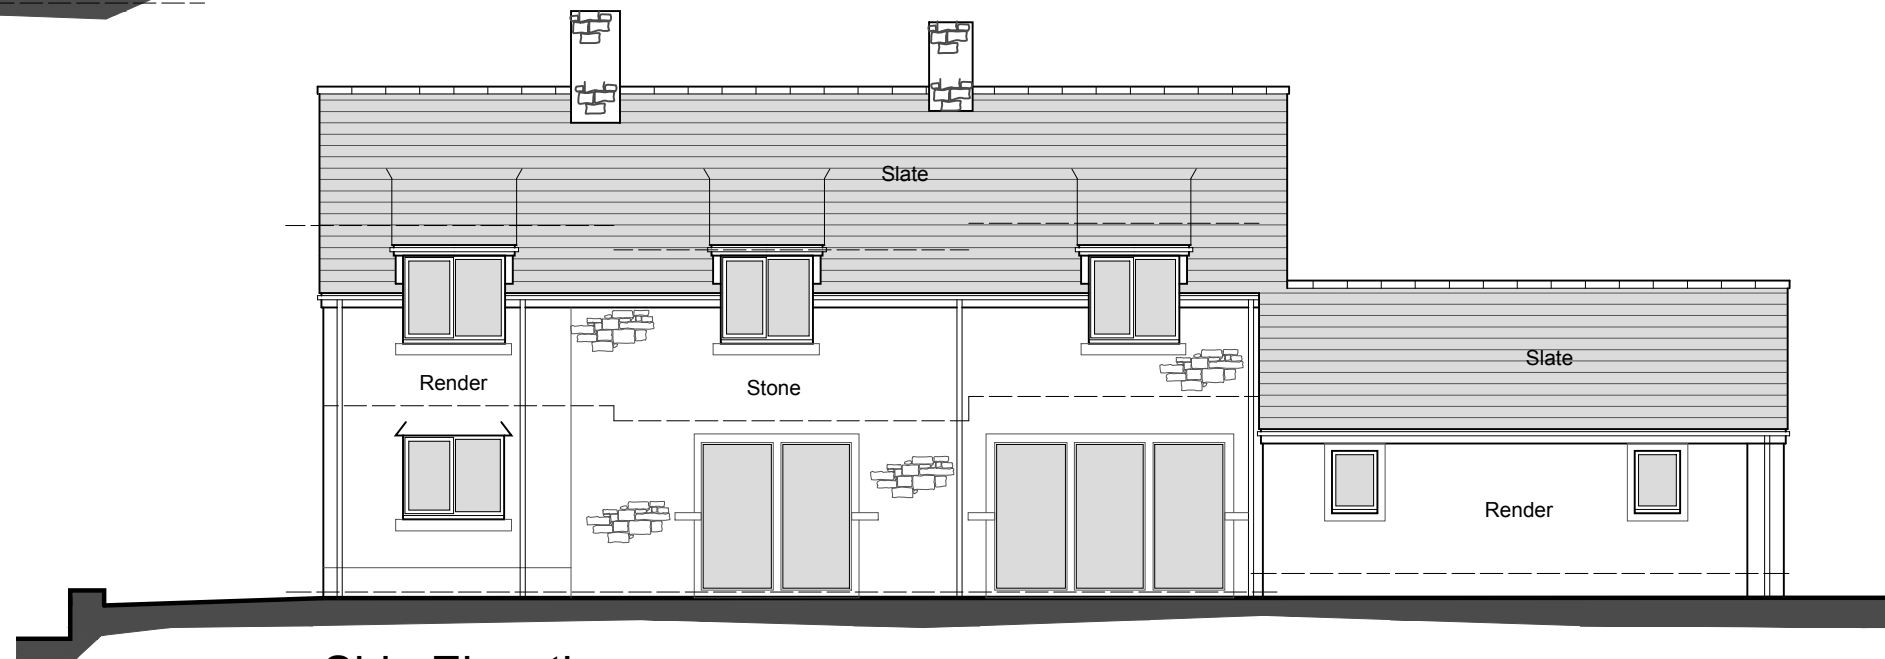

Side Elevation

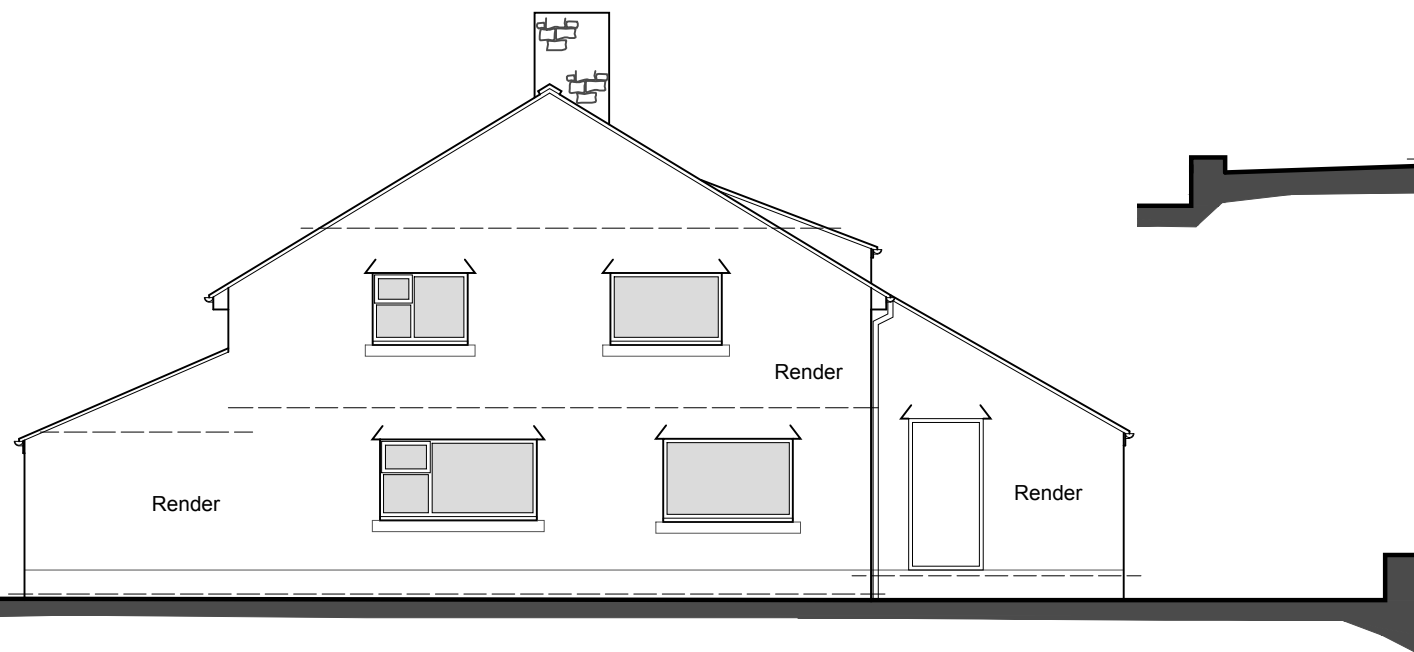

Rear Elevation

0 1 2 3 4 5m

PGB Architectural Services LTD

Lily Cottage
12 Glen Avenue
Knowle Green
Preston
PR3 2ZQ

m. 07866 366565 t. 01254 820092 e. info@pgb-arch.com



CLIENT
Mr & Mrs P and L Youles
Red Barn, Mill House Lane,
Dilworth Bottoms
Preston PR3 2YP

PAPER SIZE A3
DATE 06/2010

PROJECT
Extension and Alterations

JOB NO. 2529
SCALE 1:100

DRAWING TITLE
Existing Elevations


DRAWING NO. 02
REVISION




South Elevation




East Elevation

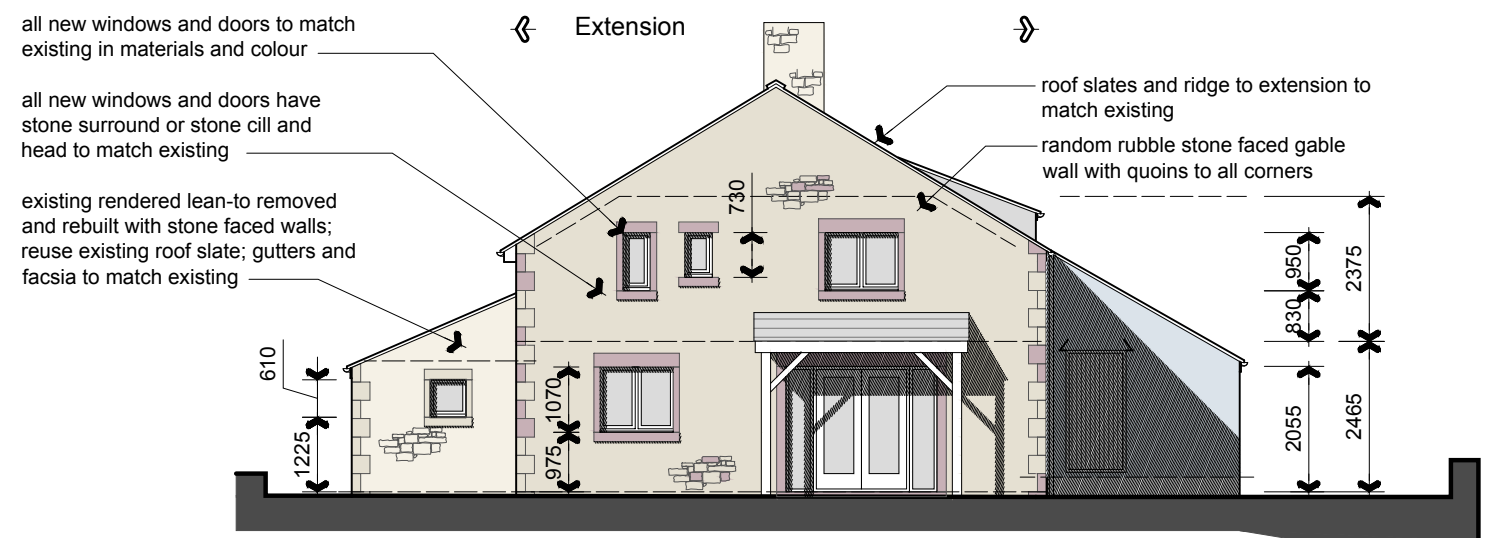

West Elevation

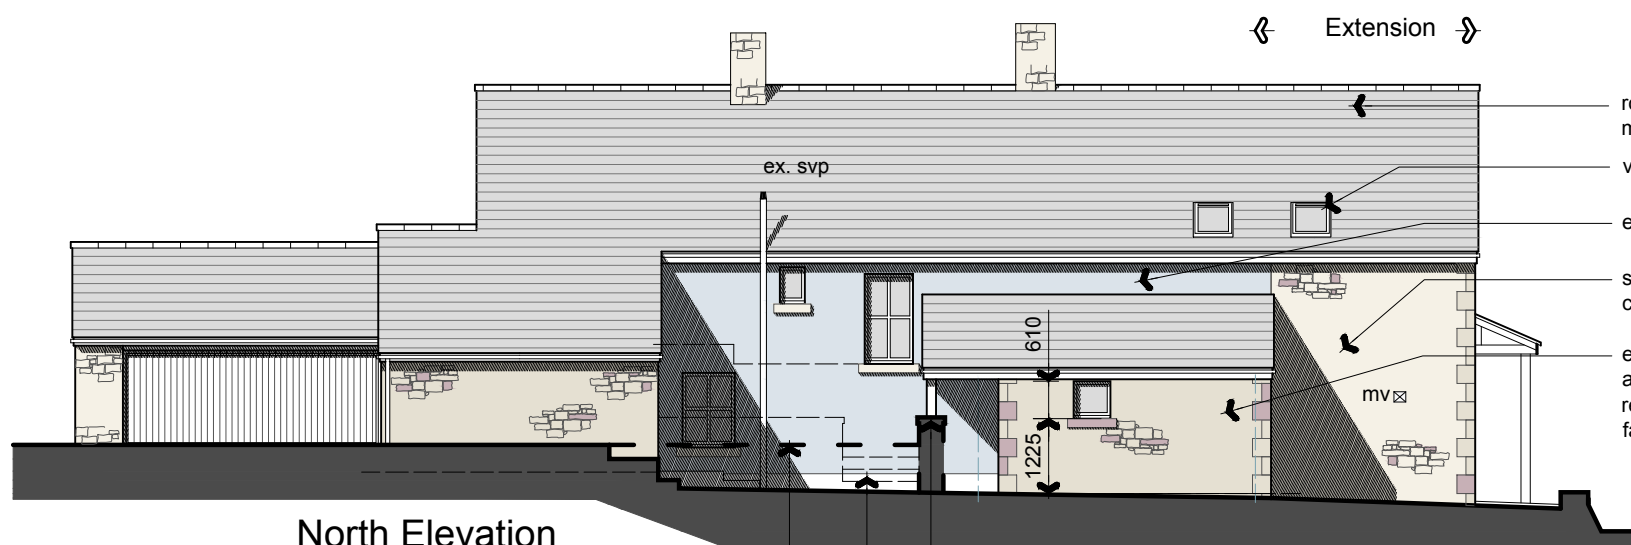

North Elevation

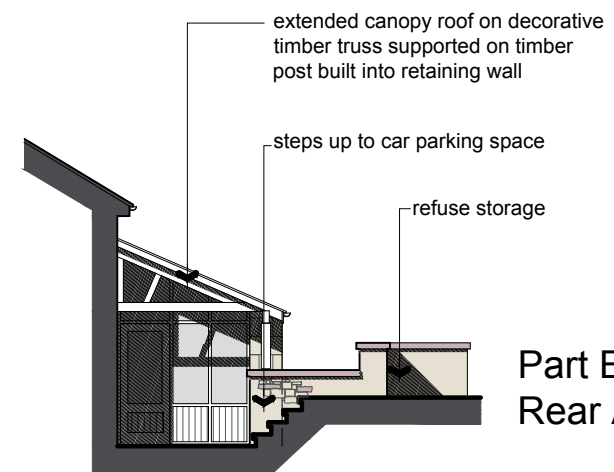

Part Elevation -
Rear Access Door

- timber post support to exposed timber truss supporting projected roof over rear entrance door
- steps down from car parking to rear access door
- heavy dashed line indicates ground level to car parking space

Rev. A: Revised to Client instructions

PGB Architectural Services LTD

Lily Cottage
12 Glen Avenue
Knowle Green
Preston
PR3 2ZQ

m. 07866 366565 t. 01254 820092 e. info@pgb-arch.com



CLIENT
Mr & Mrs P and L Youles
Red Barn, Mill House Lane,
Dilworth Bottoms
Preston PR3 2YP

PAPER SIZE A3
DATE 08/2010

PROJECT
Extension and Alterations
JOB NO. 2529
SCALE 1:100

DRAWING TITLE
Proposed Elevations
DRAWING NO. 04
REVISION A

