




Roof Plan

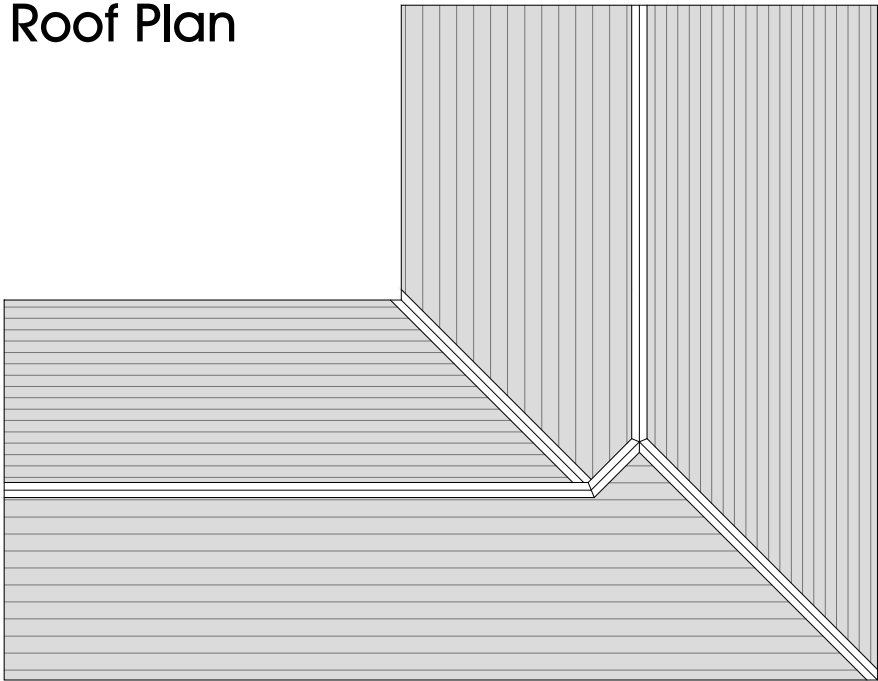


- contrasting ridge tile
- slate roofing
- stone quoins to all external corners
- random stone to gables as indicated
- though tone coloured render to all other walls

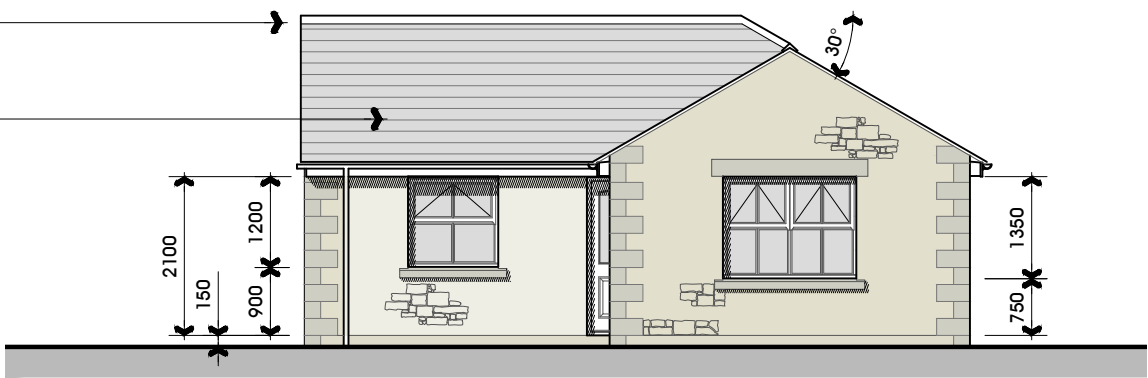


South West Elevation

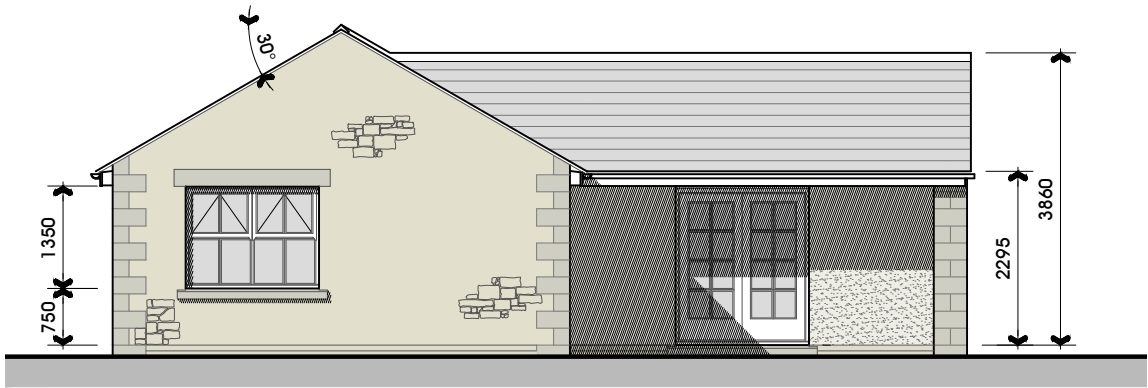


South East Elevation

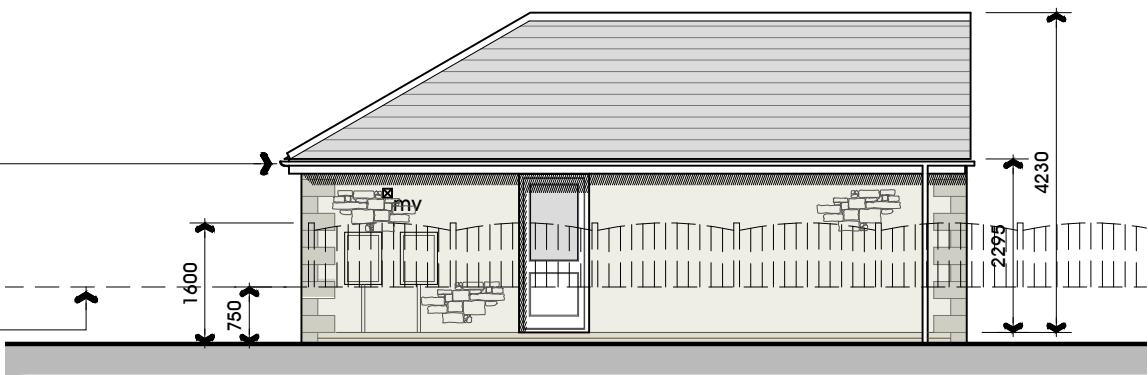


North East Elevation

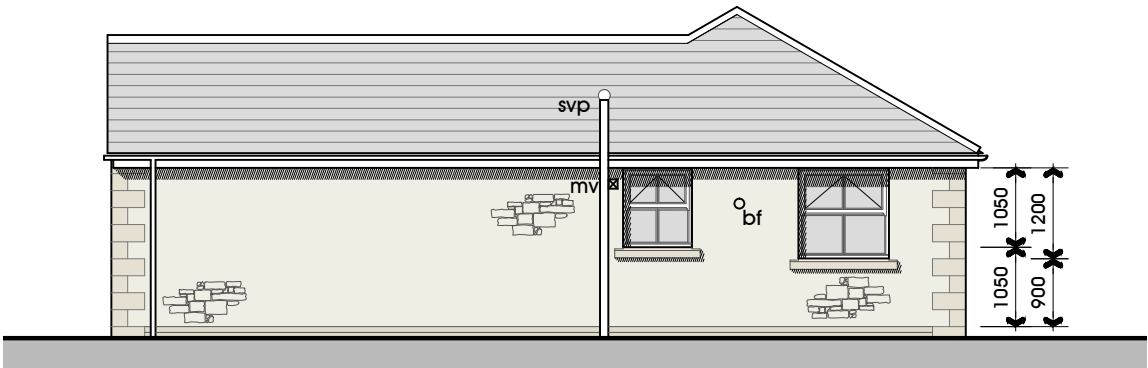

North West Elevation

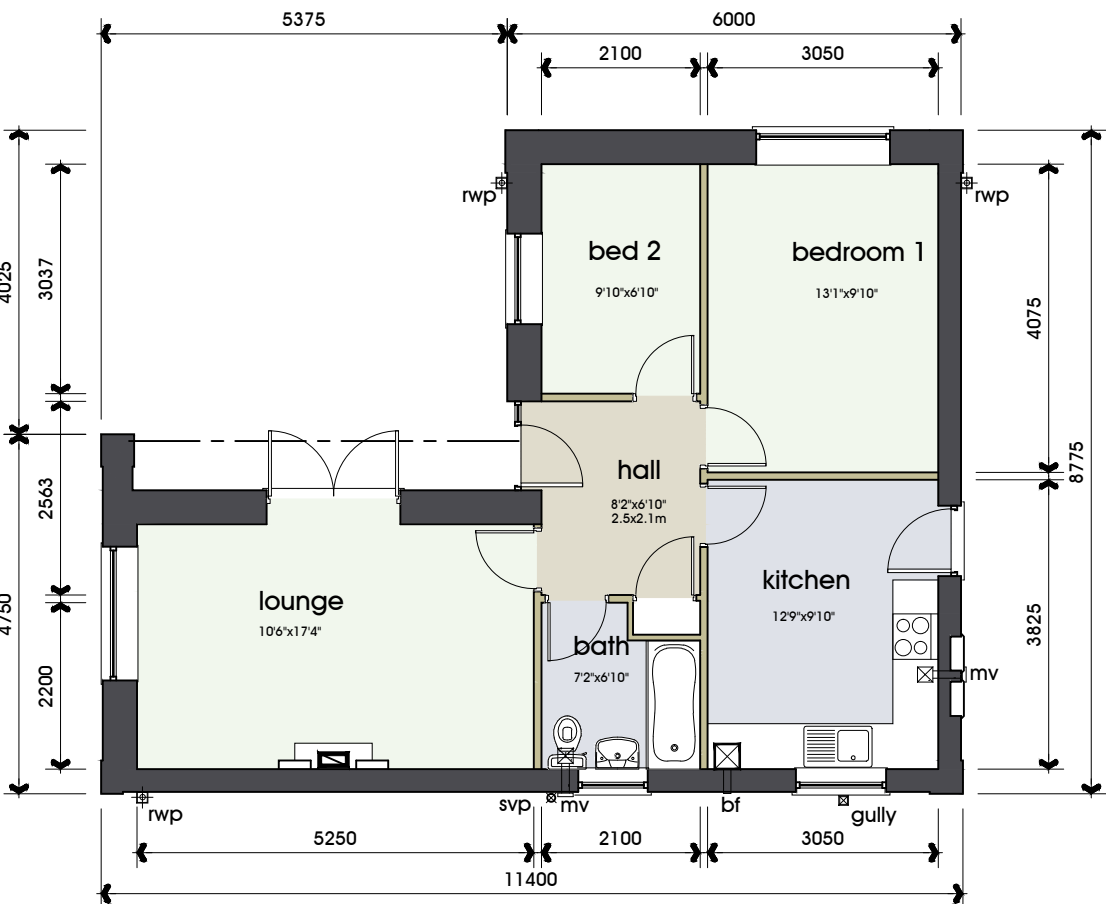

Ground Floor Plan

 

- cut stone cills and lintols to punched windows
- white uPVC double glazed doors and windows
- contrasting brick up to dpc level on rendered walls

- rwp's and gutters in pvc
- 1.6m high pvc fencing shown as dashed line
- existing brick boundary wall omitted for clarity

PGB Architectural Services LTD

Lily Cottage
12 Glen Avenue
Knowle Green
Preston
PR3 2ZQ



CLIENT
A Riding Builders Ltd

PROJECT
Land Adjacent to
14 Crumpax Ave

DRAWING TITLE
Plan & Elevations



PAPER SIZE
A3
DATE
Nov 2011

JOB NO. 2495
SCALE 1:100

DRAWING NO. 01
REVISION

m. 07866 366565 f. 01254 820092 e. info@pgb-arch.com

Ordnance Survey, (c) Crown Copyright 2011. All rights reserved. Licence number 100020449

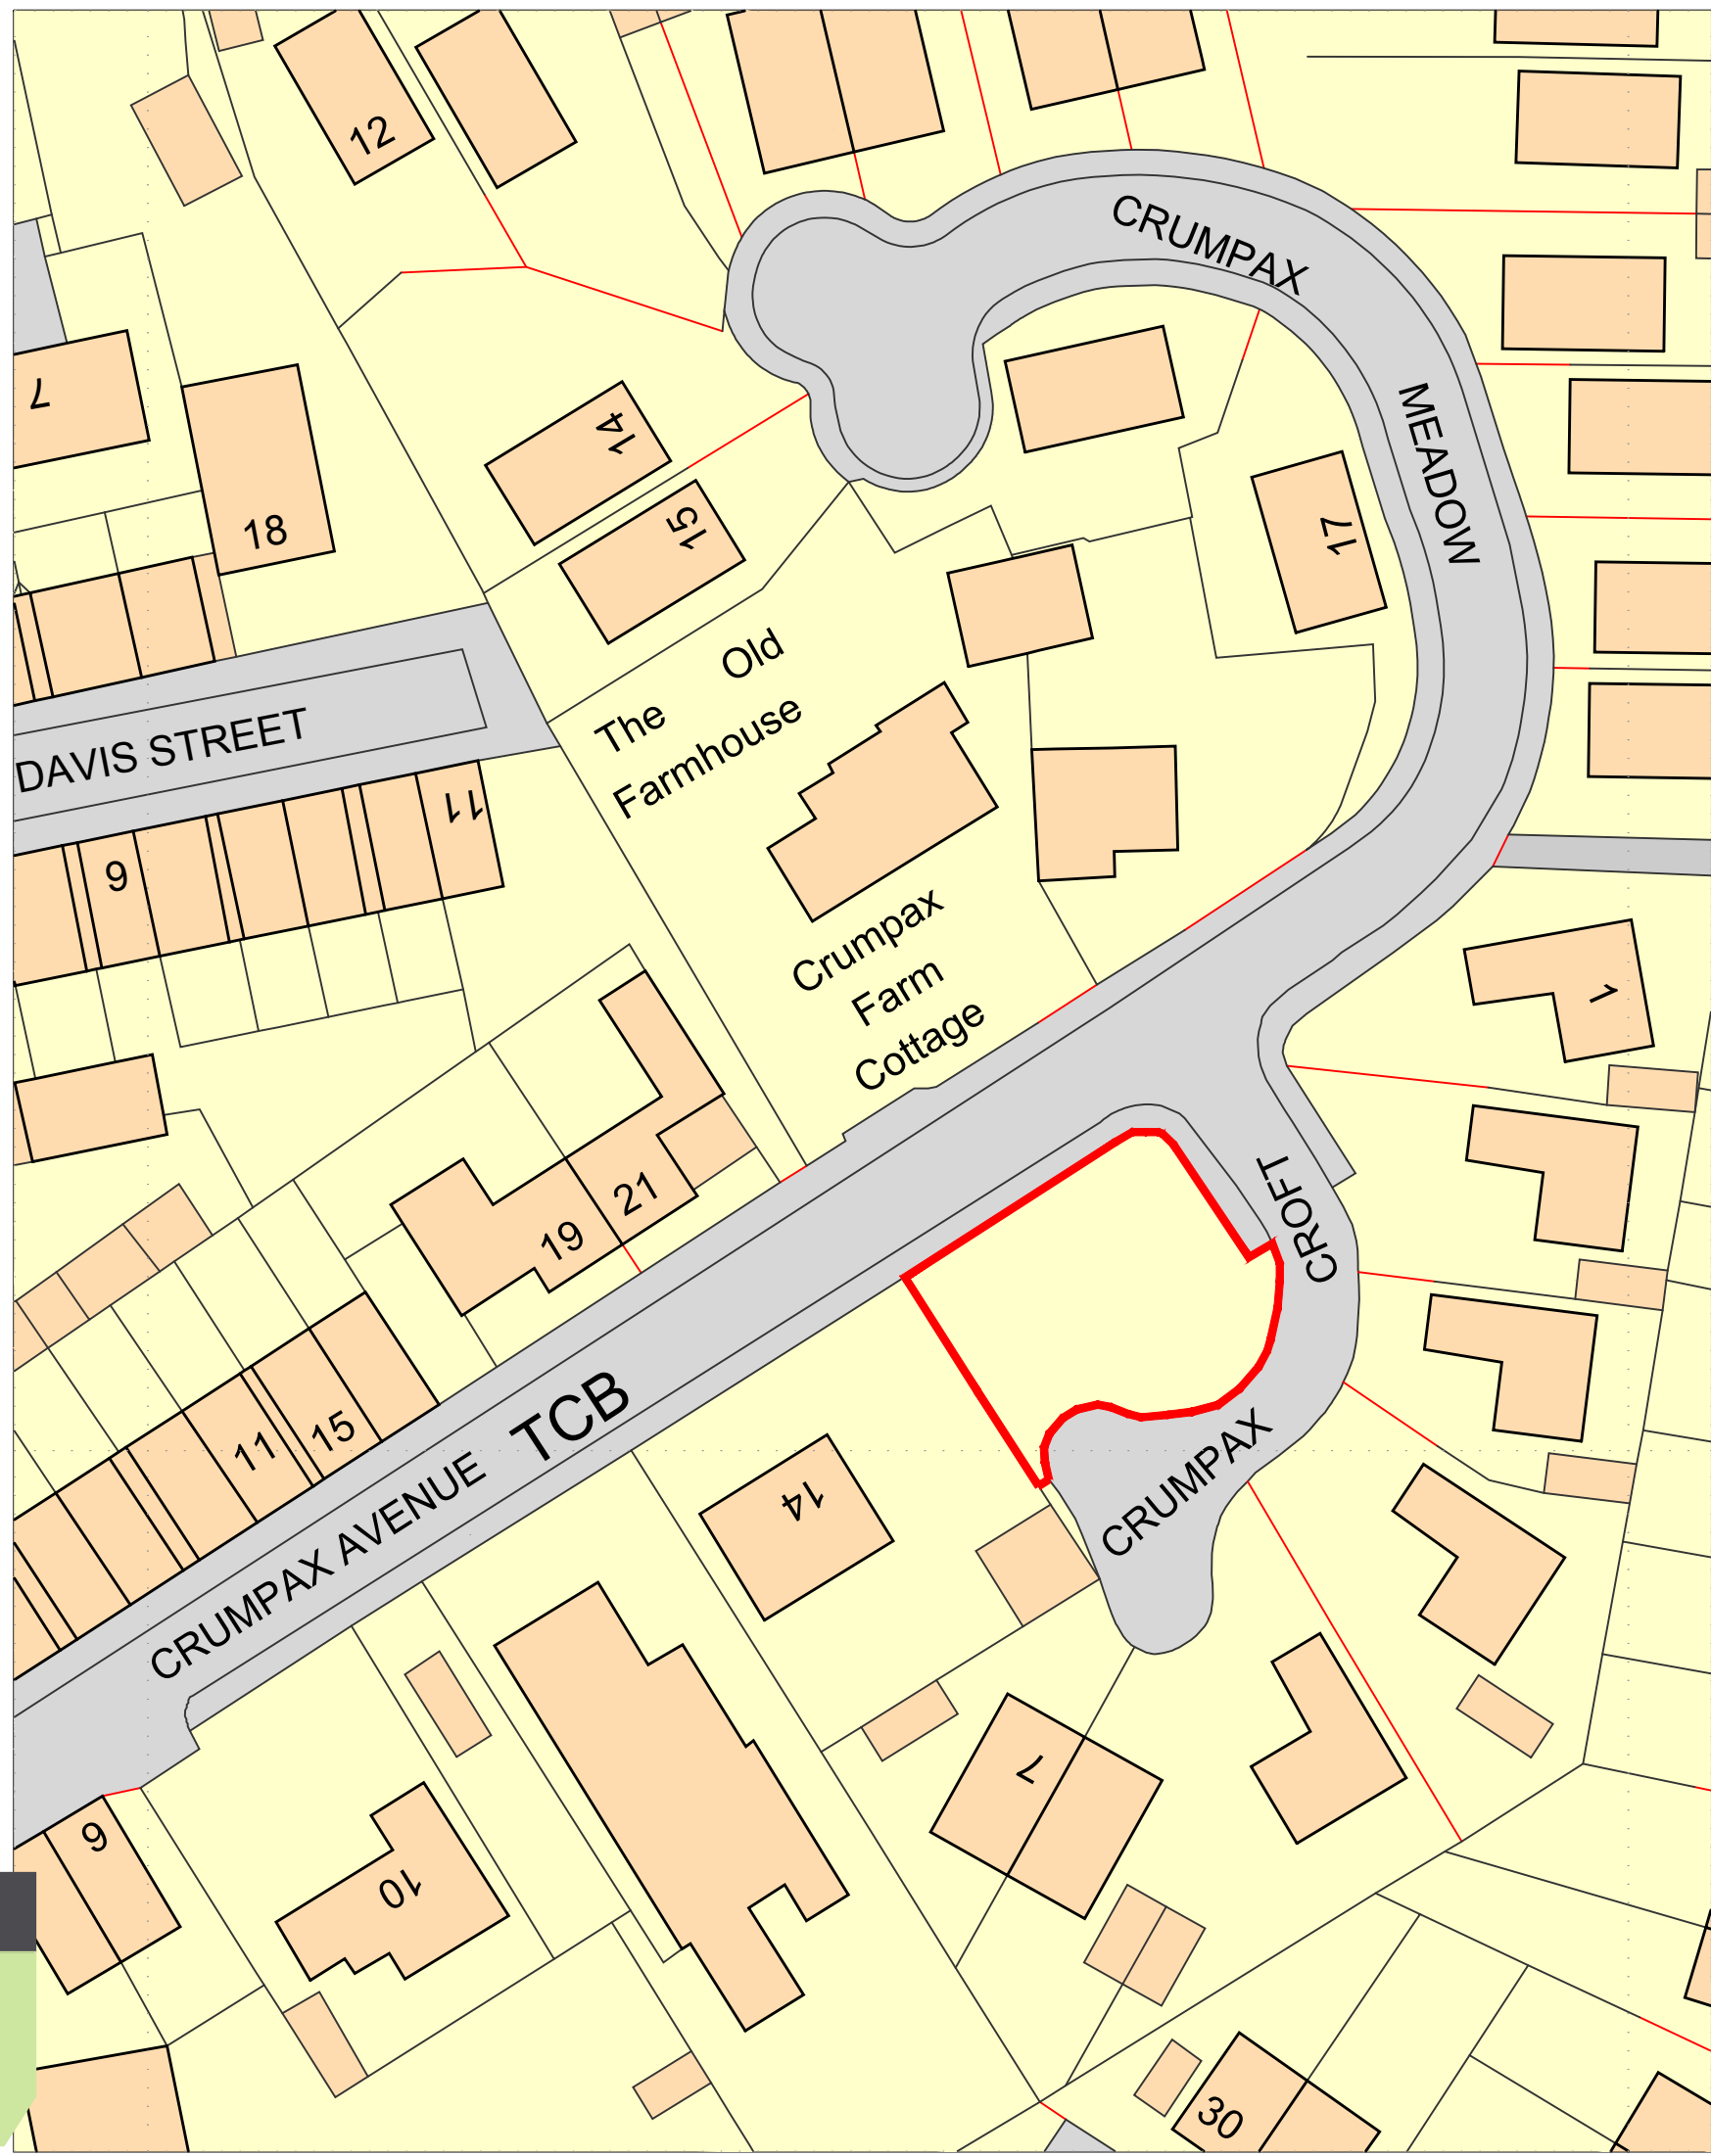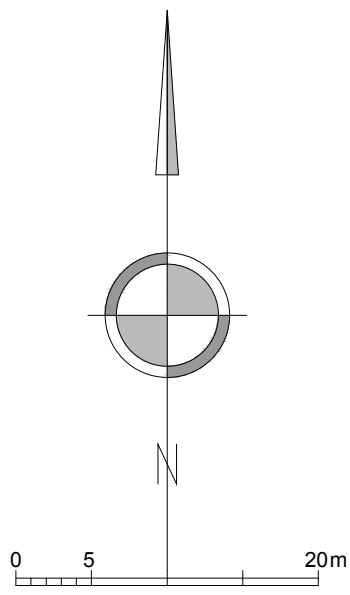

PGB Architectural Services LTD

Lily Cottage
12 Glen Avenue
Knowle Green
Preston
PR3 2ZQ

m. 07866 366565 t. 01254 820092 e. info@pgb-arch.com

CLIENT
A Riding Builders Ltd

PAPER SIZE A3
DATE Nov 2011

PROJECT
Land Adjacent to
14 Crumpax Ave

JOB NO. 2495
SCALE 1:500

DRAWING TITLE
Location Plan

DRAWING NO. 04
REVISION