



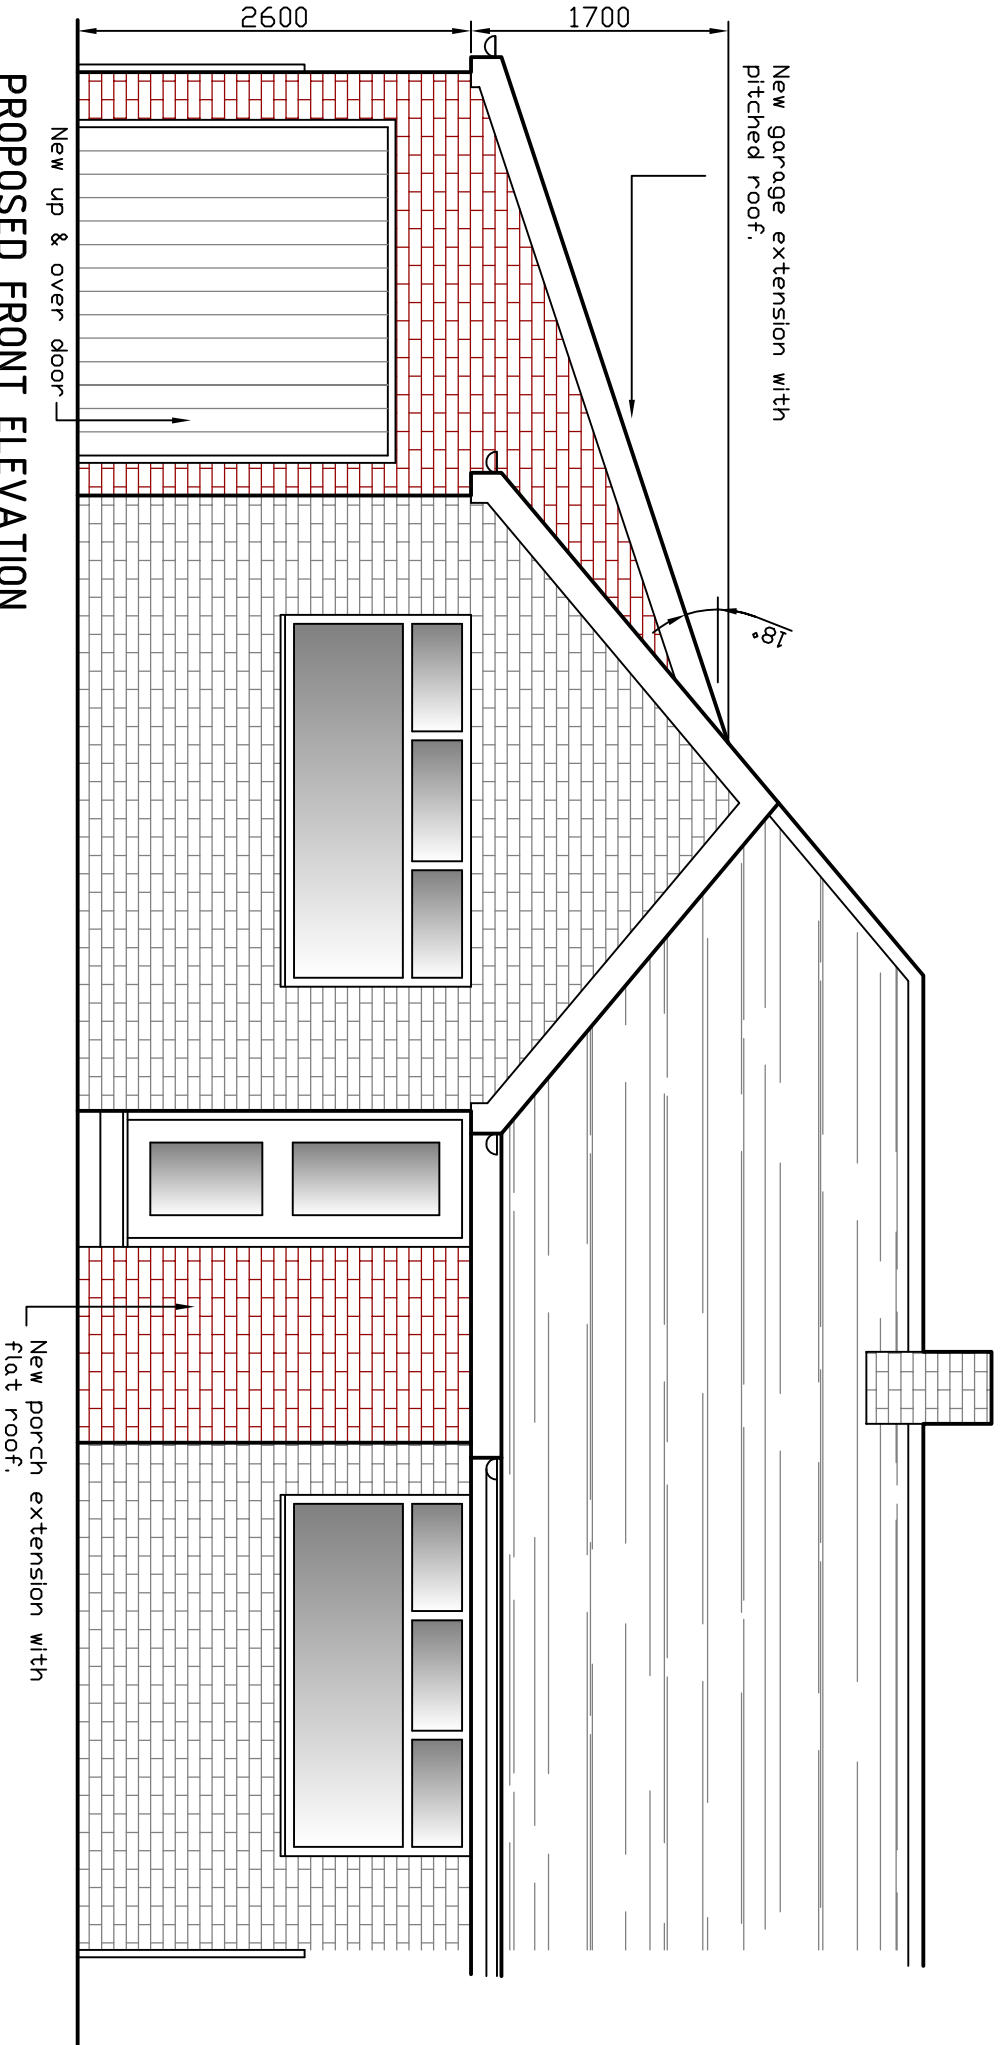

PROPOSED FRONT ELEVATION

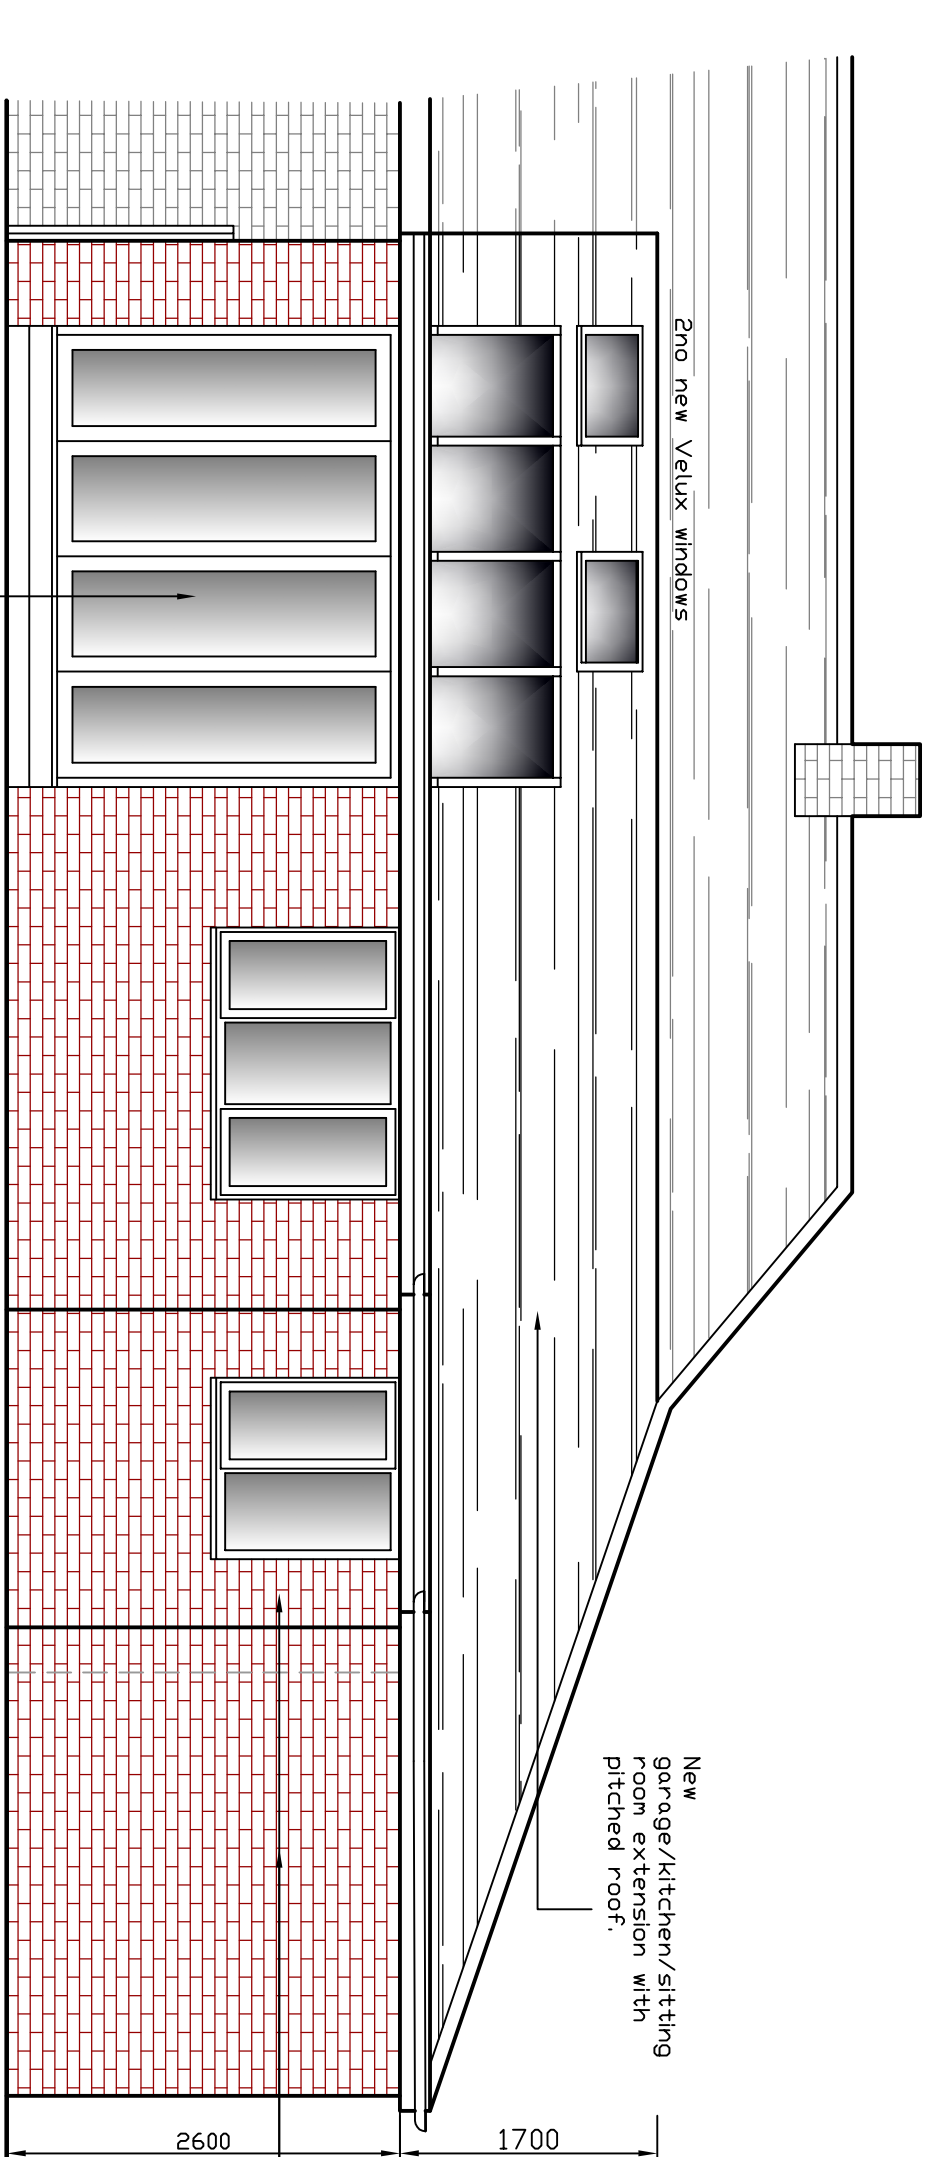

PROPOSED REAR ELEVATION

NOTES:

- All brickwork to be red, wire-cut facing brick to match existing as far as practically possible.
- Roof tiles to be Marley (or similar) interlocking type in red-brown to match existing profile.
- Flat roofs to be cold-poured mambrene in dark grey finish.
- Fascias and soffits to be white cellular PVCu.
- Rainwater goods to be black PVCu.
- Windows and doors are to be double-glazed PVCu frames in mahogany laminate finish.
- Garage door to be steel or GRP in brown / mahogany finish.

New utility/office extension with flat roof.

New garage/kitchen/sitting room extension with pitched roof.

2no new Velux windows

scale: 1:50 @ A3
date: Dec 09
drawn: BM
dwg no: 0912-01-04

Proposed Extensions & Alterations
at 31 Glendale Drive, Mellor
for Mr I Carter

modulus

architecture ■ surveying ■ restoration
23 Gleneagles Drive Brookhall Village

Blackburn BB6 8BF
01254 240865 / 07975 652903

rev: orig

enquiry@modulusassociates.co.uk