

this drawing is to be read in conjunction with all relevant consultants and specialists drawings.
the architect is to be notified of any discrepancies before proceeding.
do not scale from this drawing.
all dimensions are to be checked on site.
this drawing is subject to copyright.



rev A issued for planning and listed building approval feb 2013

stanton andrews
architects

44 york street
clitheroe
BB7 2DL


t 01200 444490
e mail@stantonandrews.co.uk
w stantonandrews.co.uk

Emporia Leisure Limited
Mitton Hall

Proposed Site Plan

drg.no. 12/35 LB 0 rev. A

cs sept 2012 1 to 200 @A1
drawn. date. scale.

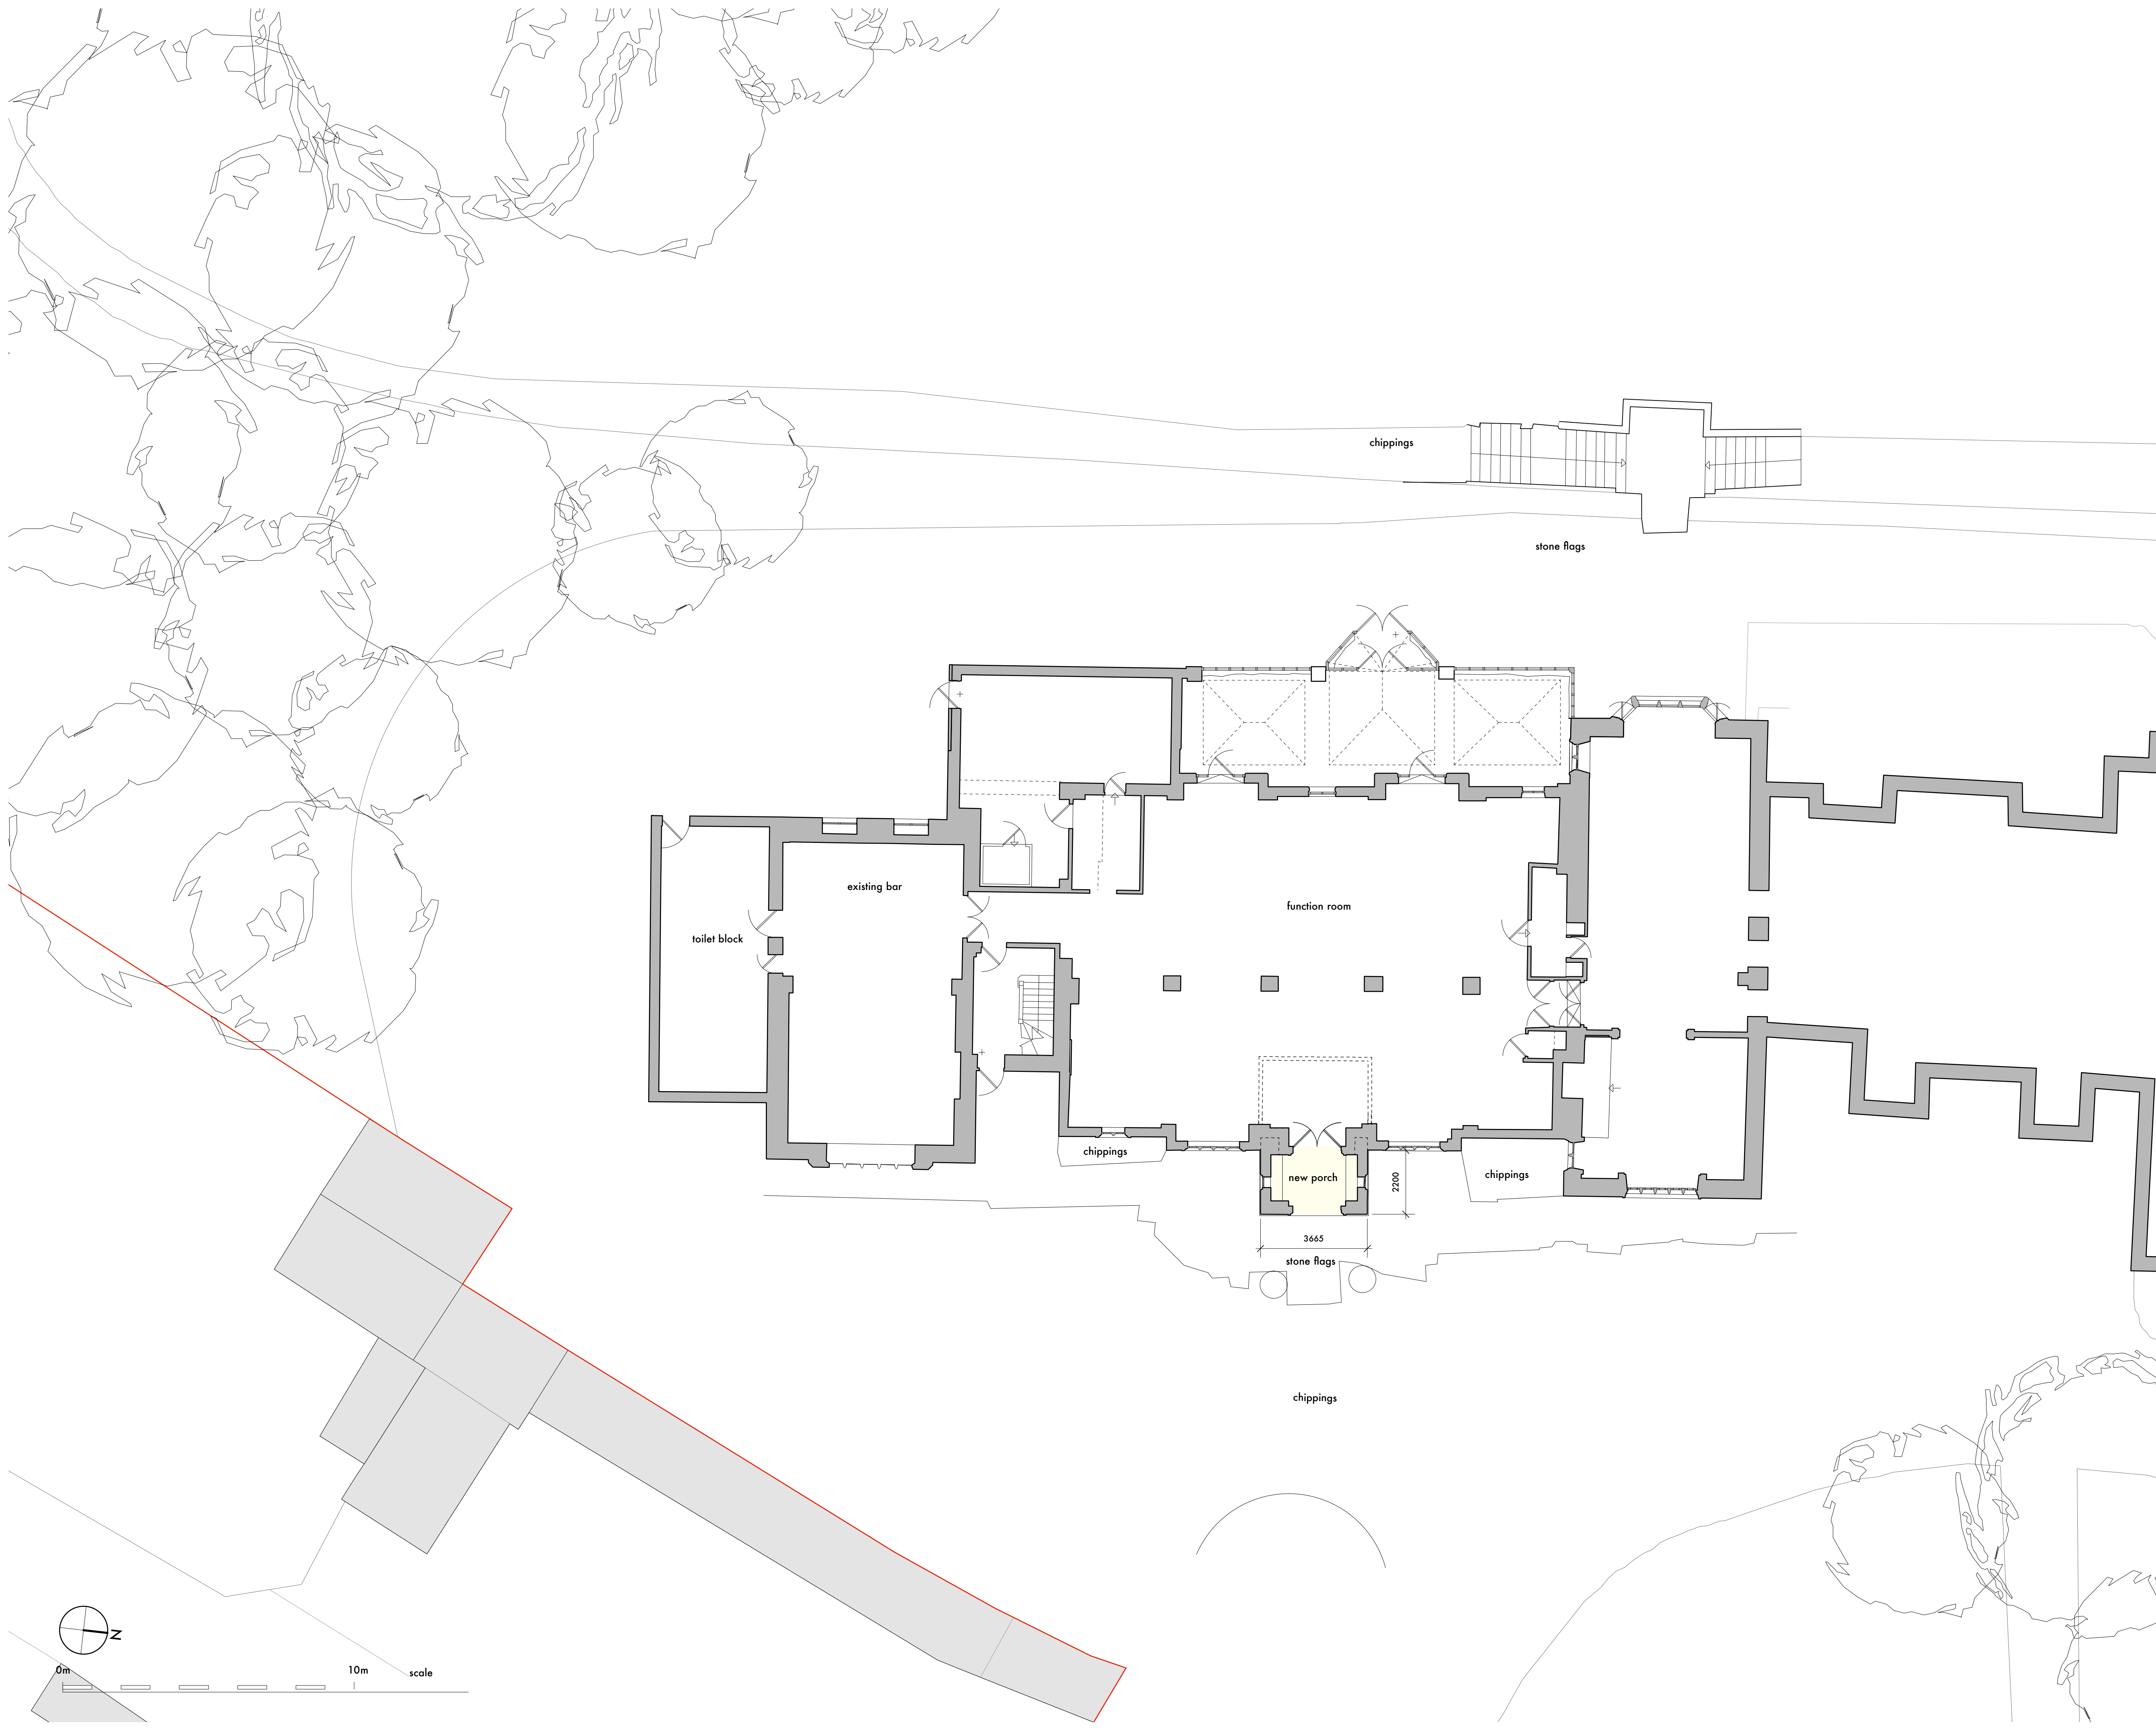

this drawing is to be read in conjunction with all relevant consultants and specialists drawings.
the architect is to be notified of any discrepancies before proceeding.
do not scale from this drawing.
all dimensions are to be checked on site.
this drawing is subject to copyright.

rev A issued for planning and listed building approval Feb 2013

stanton andrews
architects


44 york street
clitheroe
BB7 2DL

t 01200 444490
e mail@stantonandrews.co.uk
w stantonandrews.co.uk

Emporia Leisure Limited
Mitton Hall

Proposed Ground Floor Plan

drg.no.	12/35 LB 01	rev.	A
drawn.	dj	date.	sept 2012
		scale.	1 to 100 @A1 1 to 200 @A3

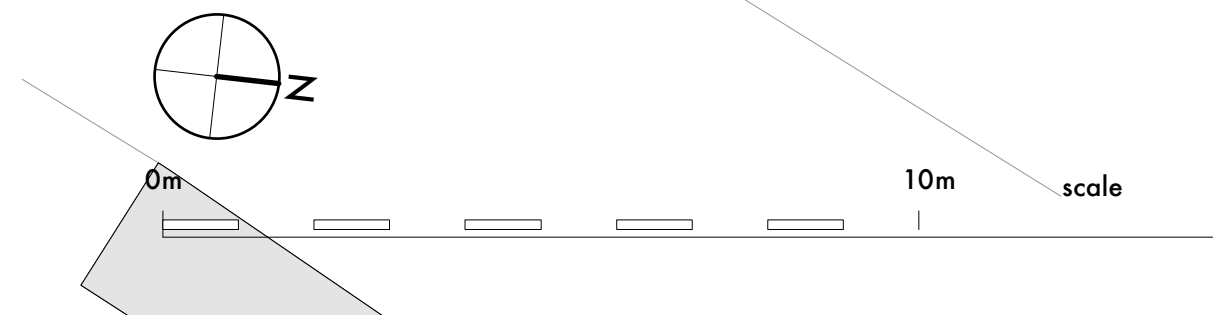

this drawing is to be read in conjunction with all relevant consultants and specialists drawings. the architect is to be notified of any discrepancies before proceeding. do not scale from this drawing. all dimensions are to be checked on site. this drawing is subject to copyright.



A Proposed East Elevation
Scale: 1:100



C Proposed South Elevation
Scale: 1:100



D Proposed Part North Elevation
Scale: 1:100

materials schedule

- | | |
|--------------|--|
| pitched roof | - slate, to match existing |
| | - lead detailing |
| flat roof | - grey 'lead like' single ply |
| walls | - white render to match existing, with stone plinth, stone to match existing |
| windows | - painted timber, colour to be agreed |

rev A issued for planning and listed building approval Feb 2013

stanton andrews
architects

44 york street
clitheroe
BB7 2DL

t 01200 444490
e mail@stantonandrews.co.uk
w stantonandrews.co.uk

Emporia Leisure Limited
Milton Hall

Proposed Elevations

0m 10m scale

drg.no.	12/35 LB 10	rev.	A
drawn.	dj	date.	sept 2012
		scale.	1 to 100 @A1 1 to 200 @A3