


AS PROPOSED

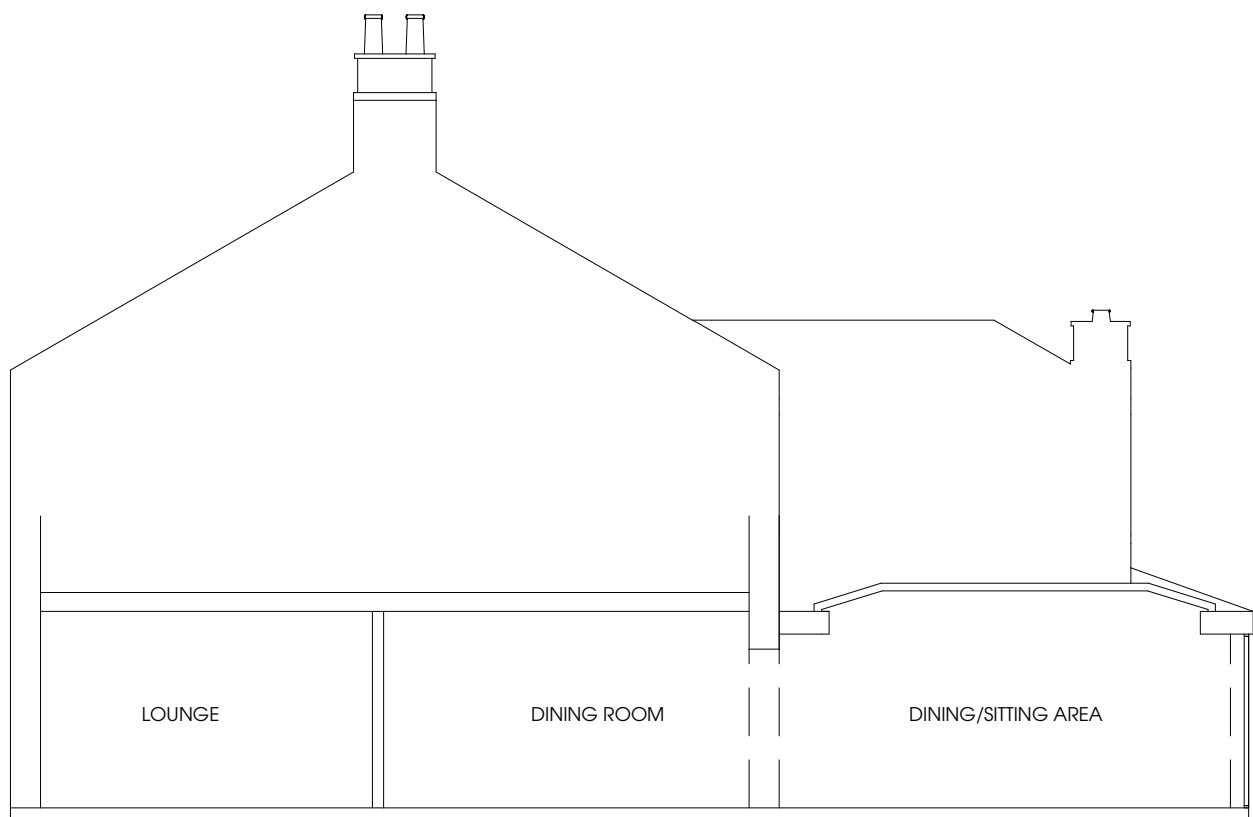


NEW ALUMINIUM AND GLASS STRUCTURE BY APROPOS.
POWDER COATED (COLOUR TBC)
WITH 24mm DOUBLE GLAZING COMPRISING 4mm
TOUGHENED OUTER PANE 16mm ARGON FILLED
CAVITY 4mm LOW E TOUGHENED INNER PANEL


SECTION 'A'




GROUND FLOOR PLAN

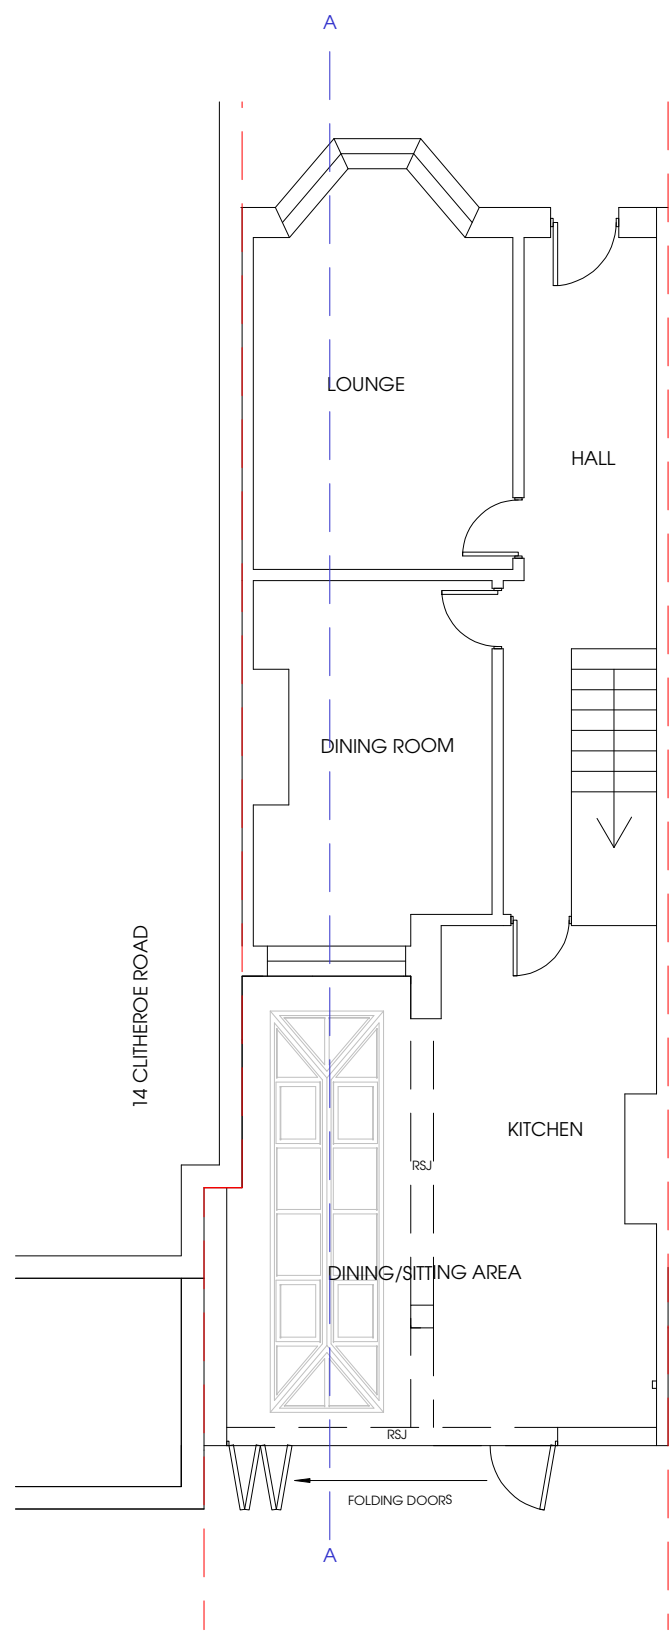


PLAN VIEW

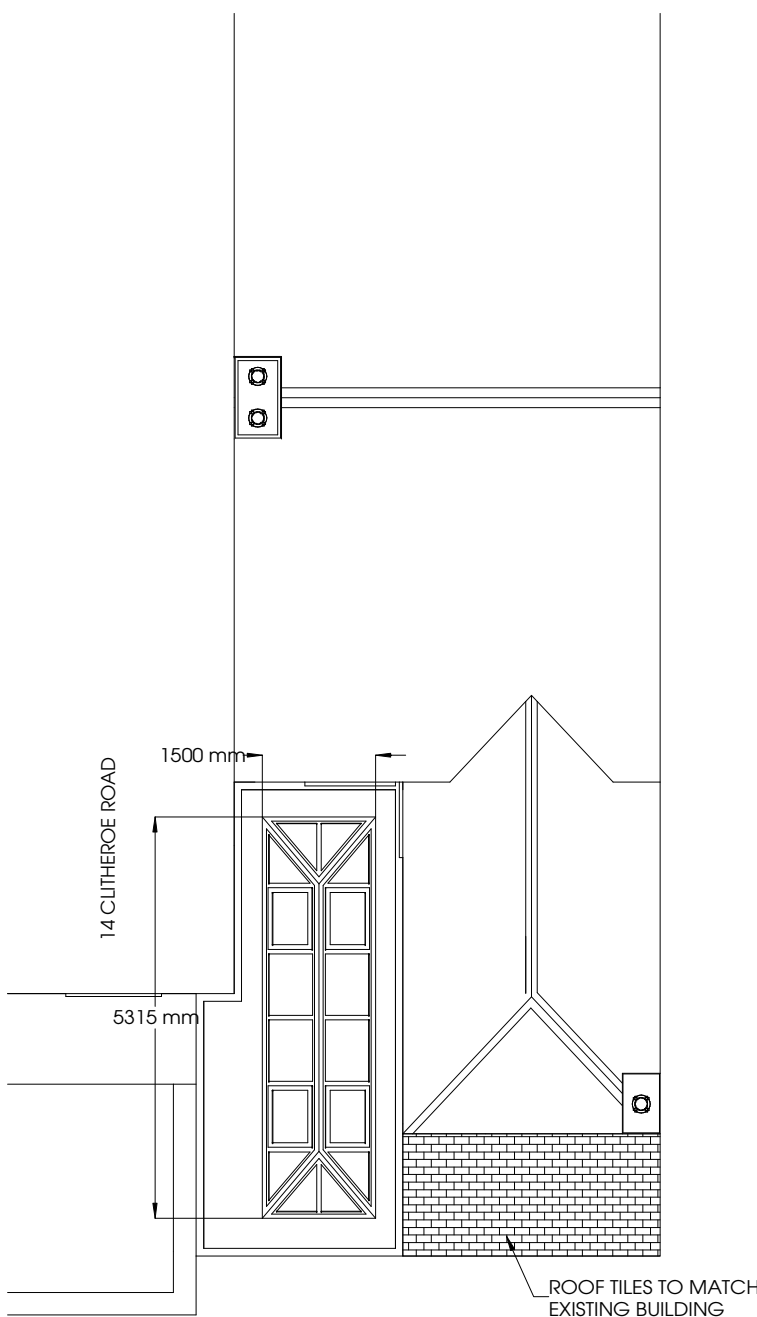

LEFT ELEVATION

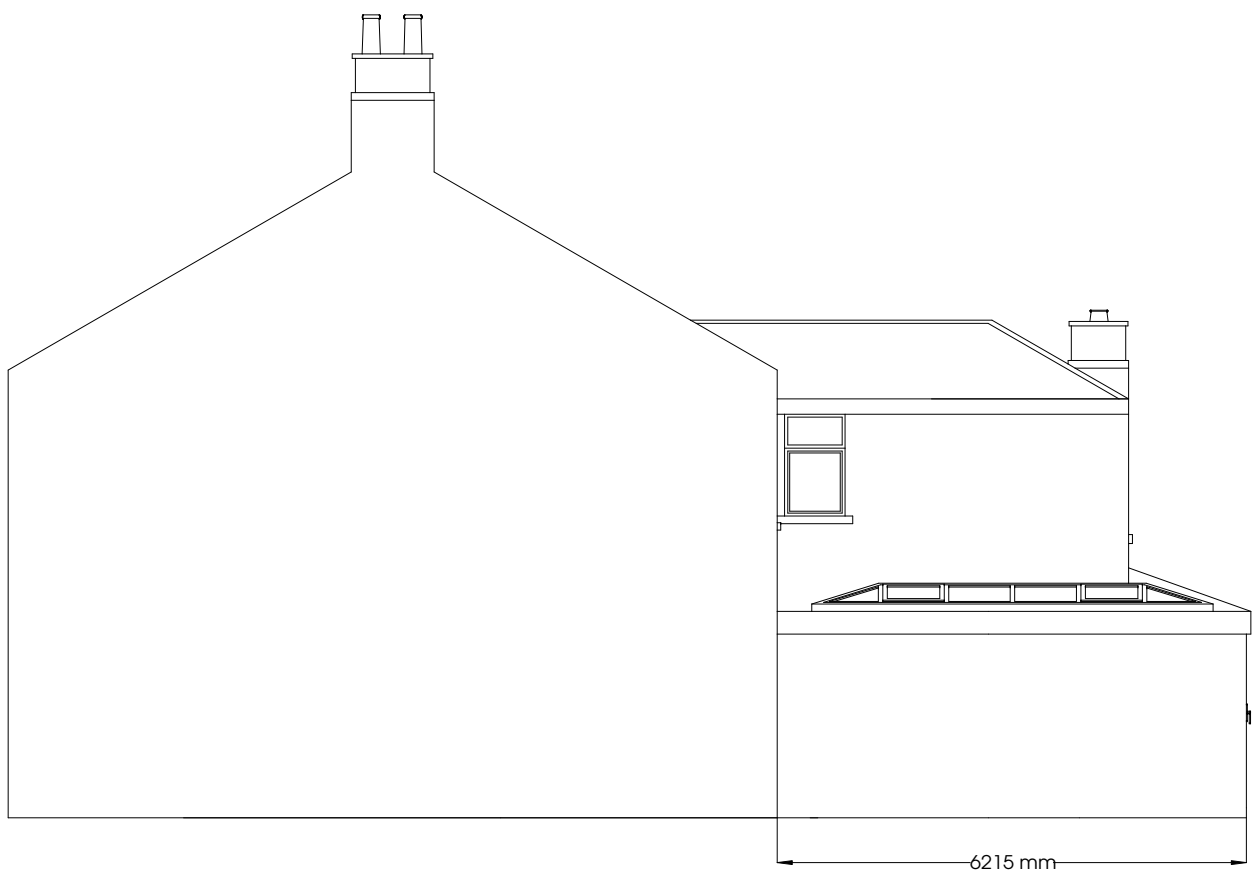

REAR ELEVATION

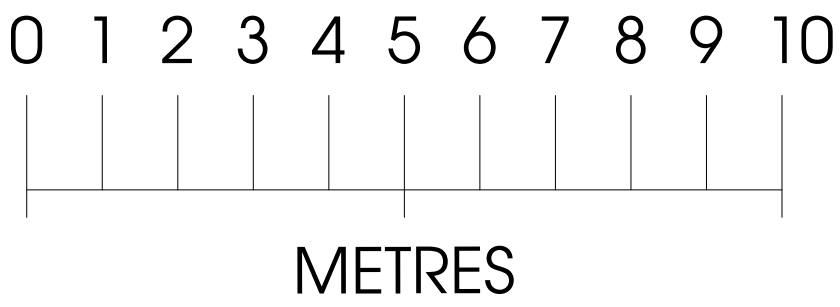

REVISION/ISSUE: FIRST ISSUE

ORDER No: 1795

PROJECT NAME AND ADDRESS:

REAR EXTENSION
MR & MRS FOSTER
16 CLUTHEROE ROAD
WHALLEY
CLUTHEROE
BB7 9AB

DATE: 12-02-2010

SCALE: 1:100 PAPER SIZE A1

apropos
TECTONIC

GREENSIDE HOUSE
RICHMOND STREET
ASHTON UNDER LYNE
OL6 7ES

TEL: 0161 342 8242
FAX: 0161 342 8249

DRAWN BY: B MACKEY