



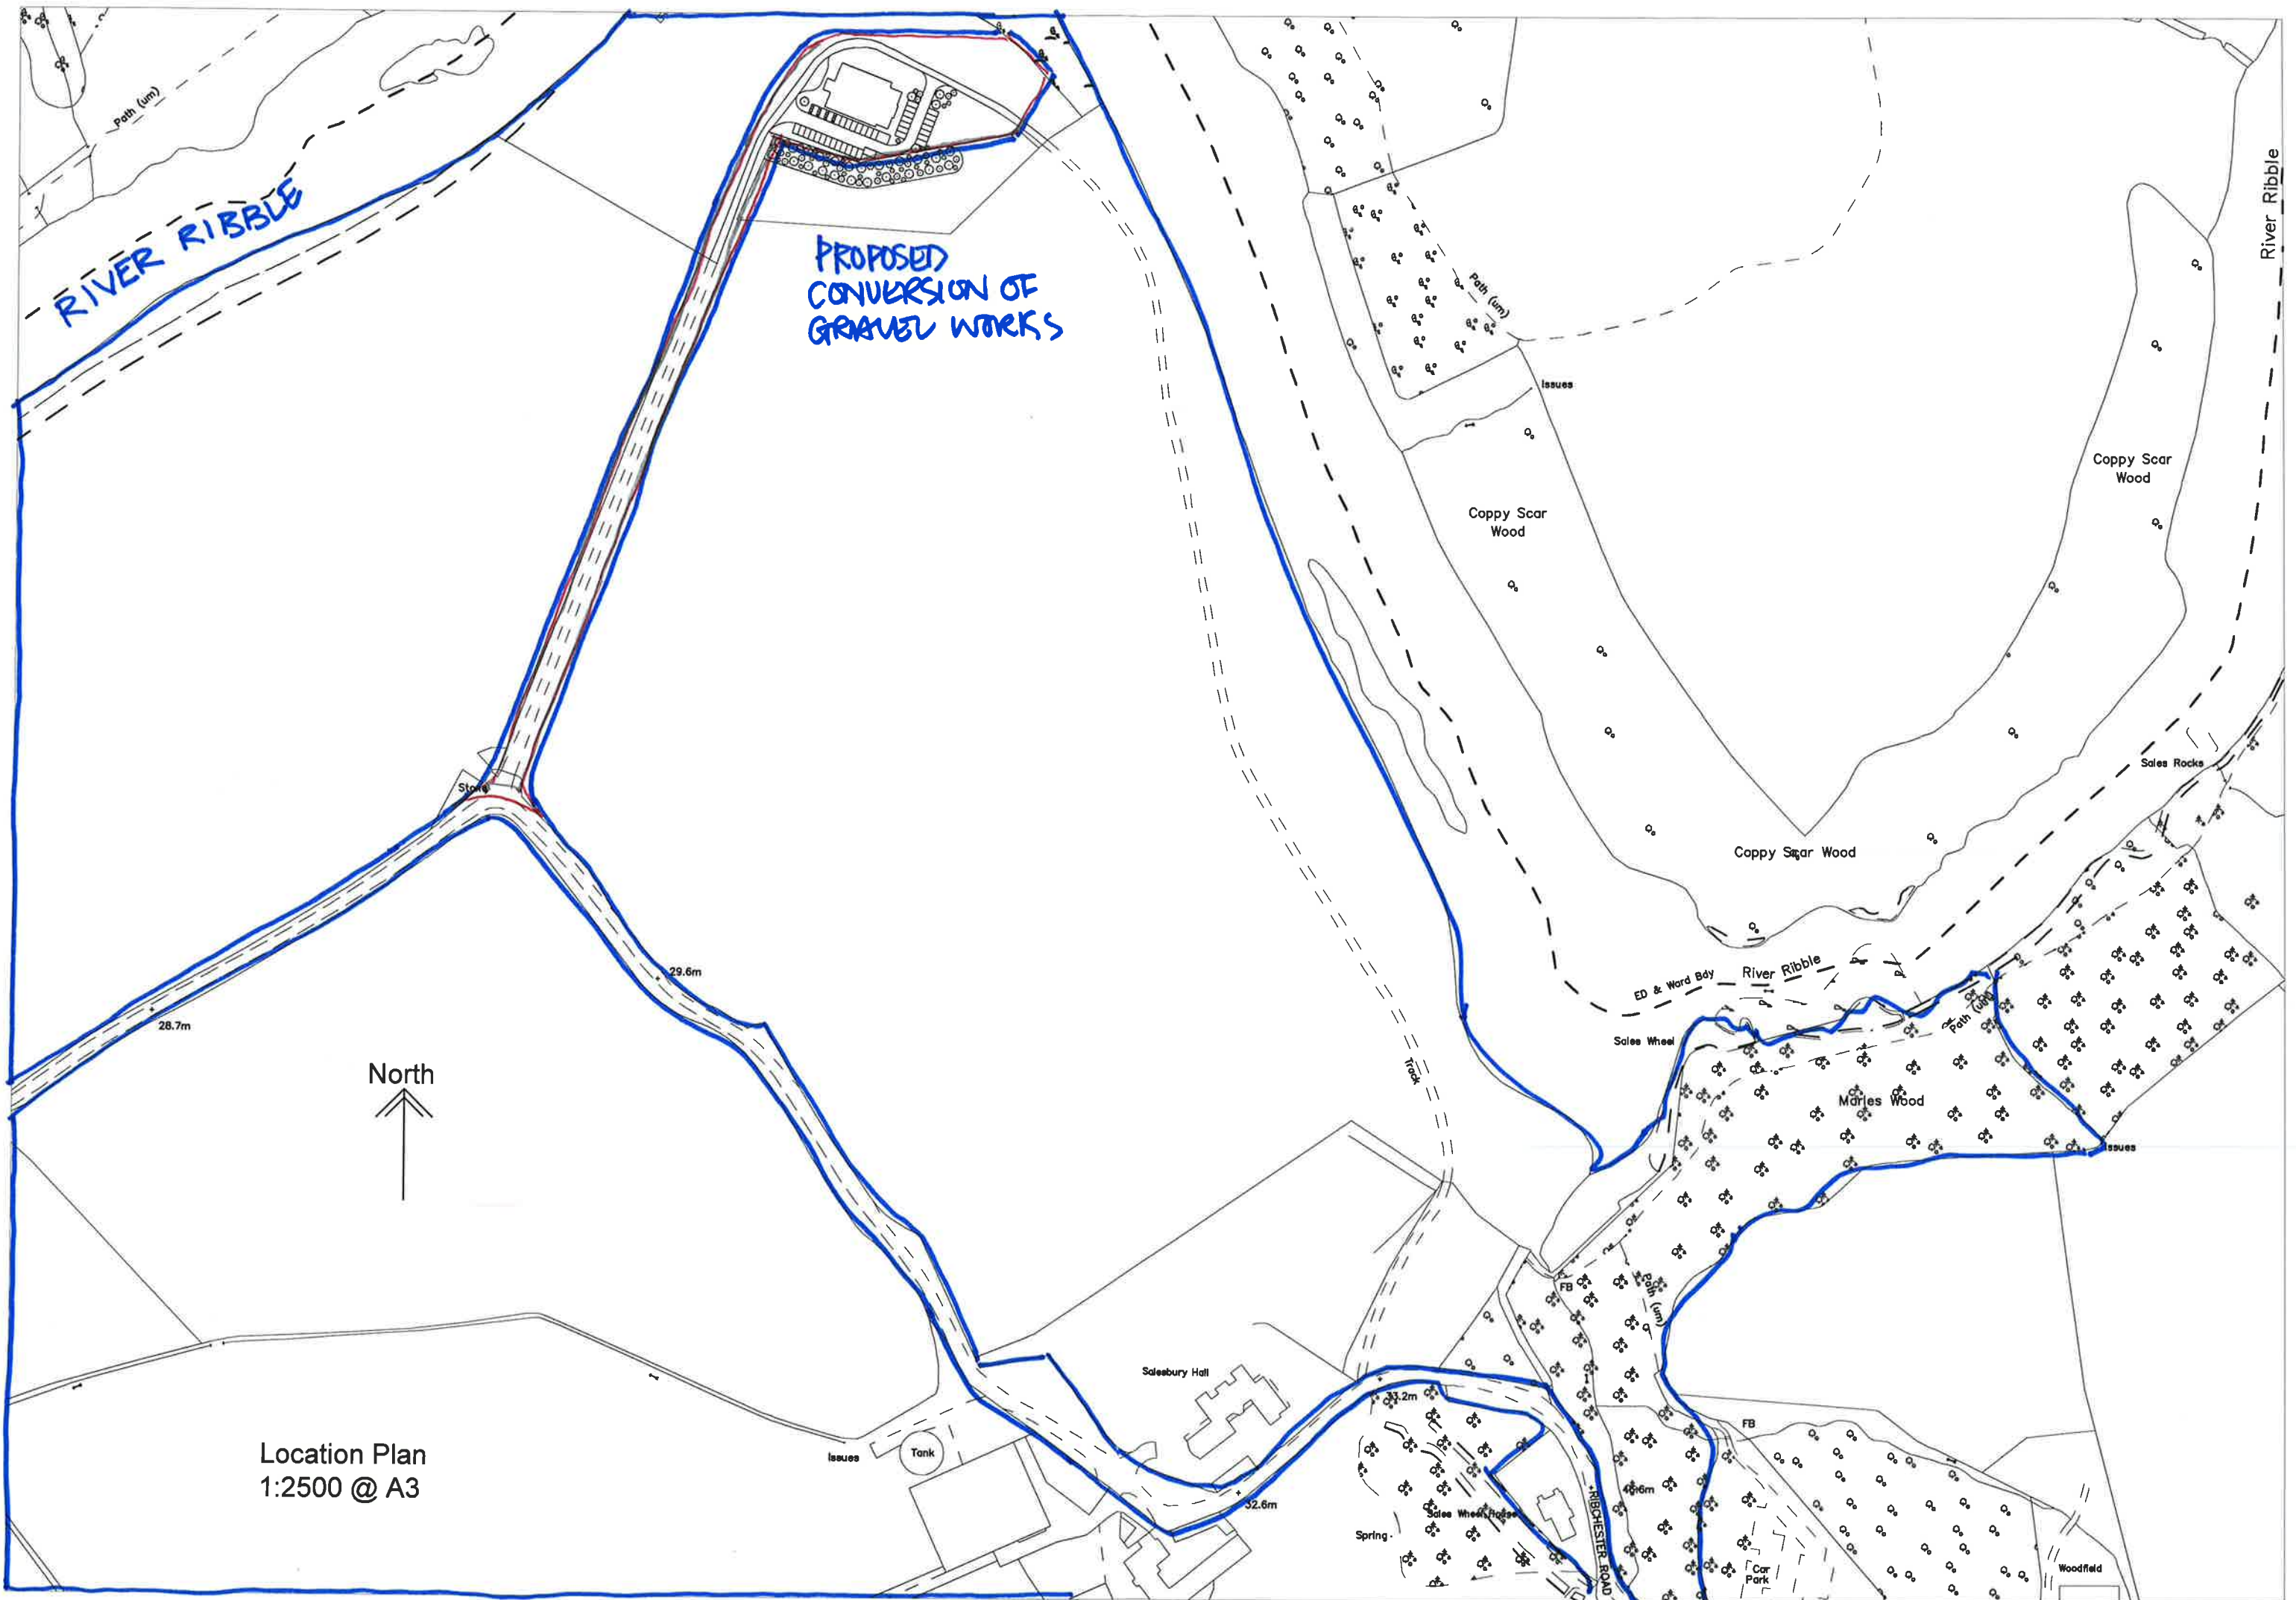

Existing Floor Level 29.15
Proposed Floor Level 29.60

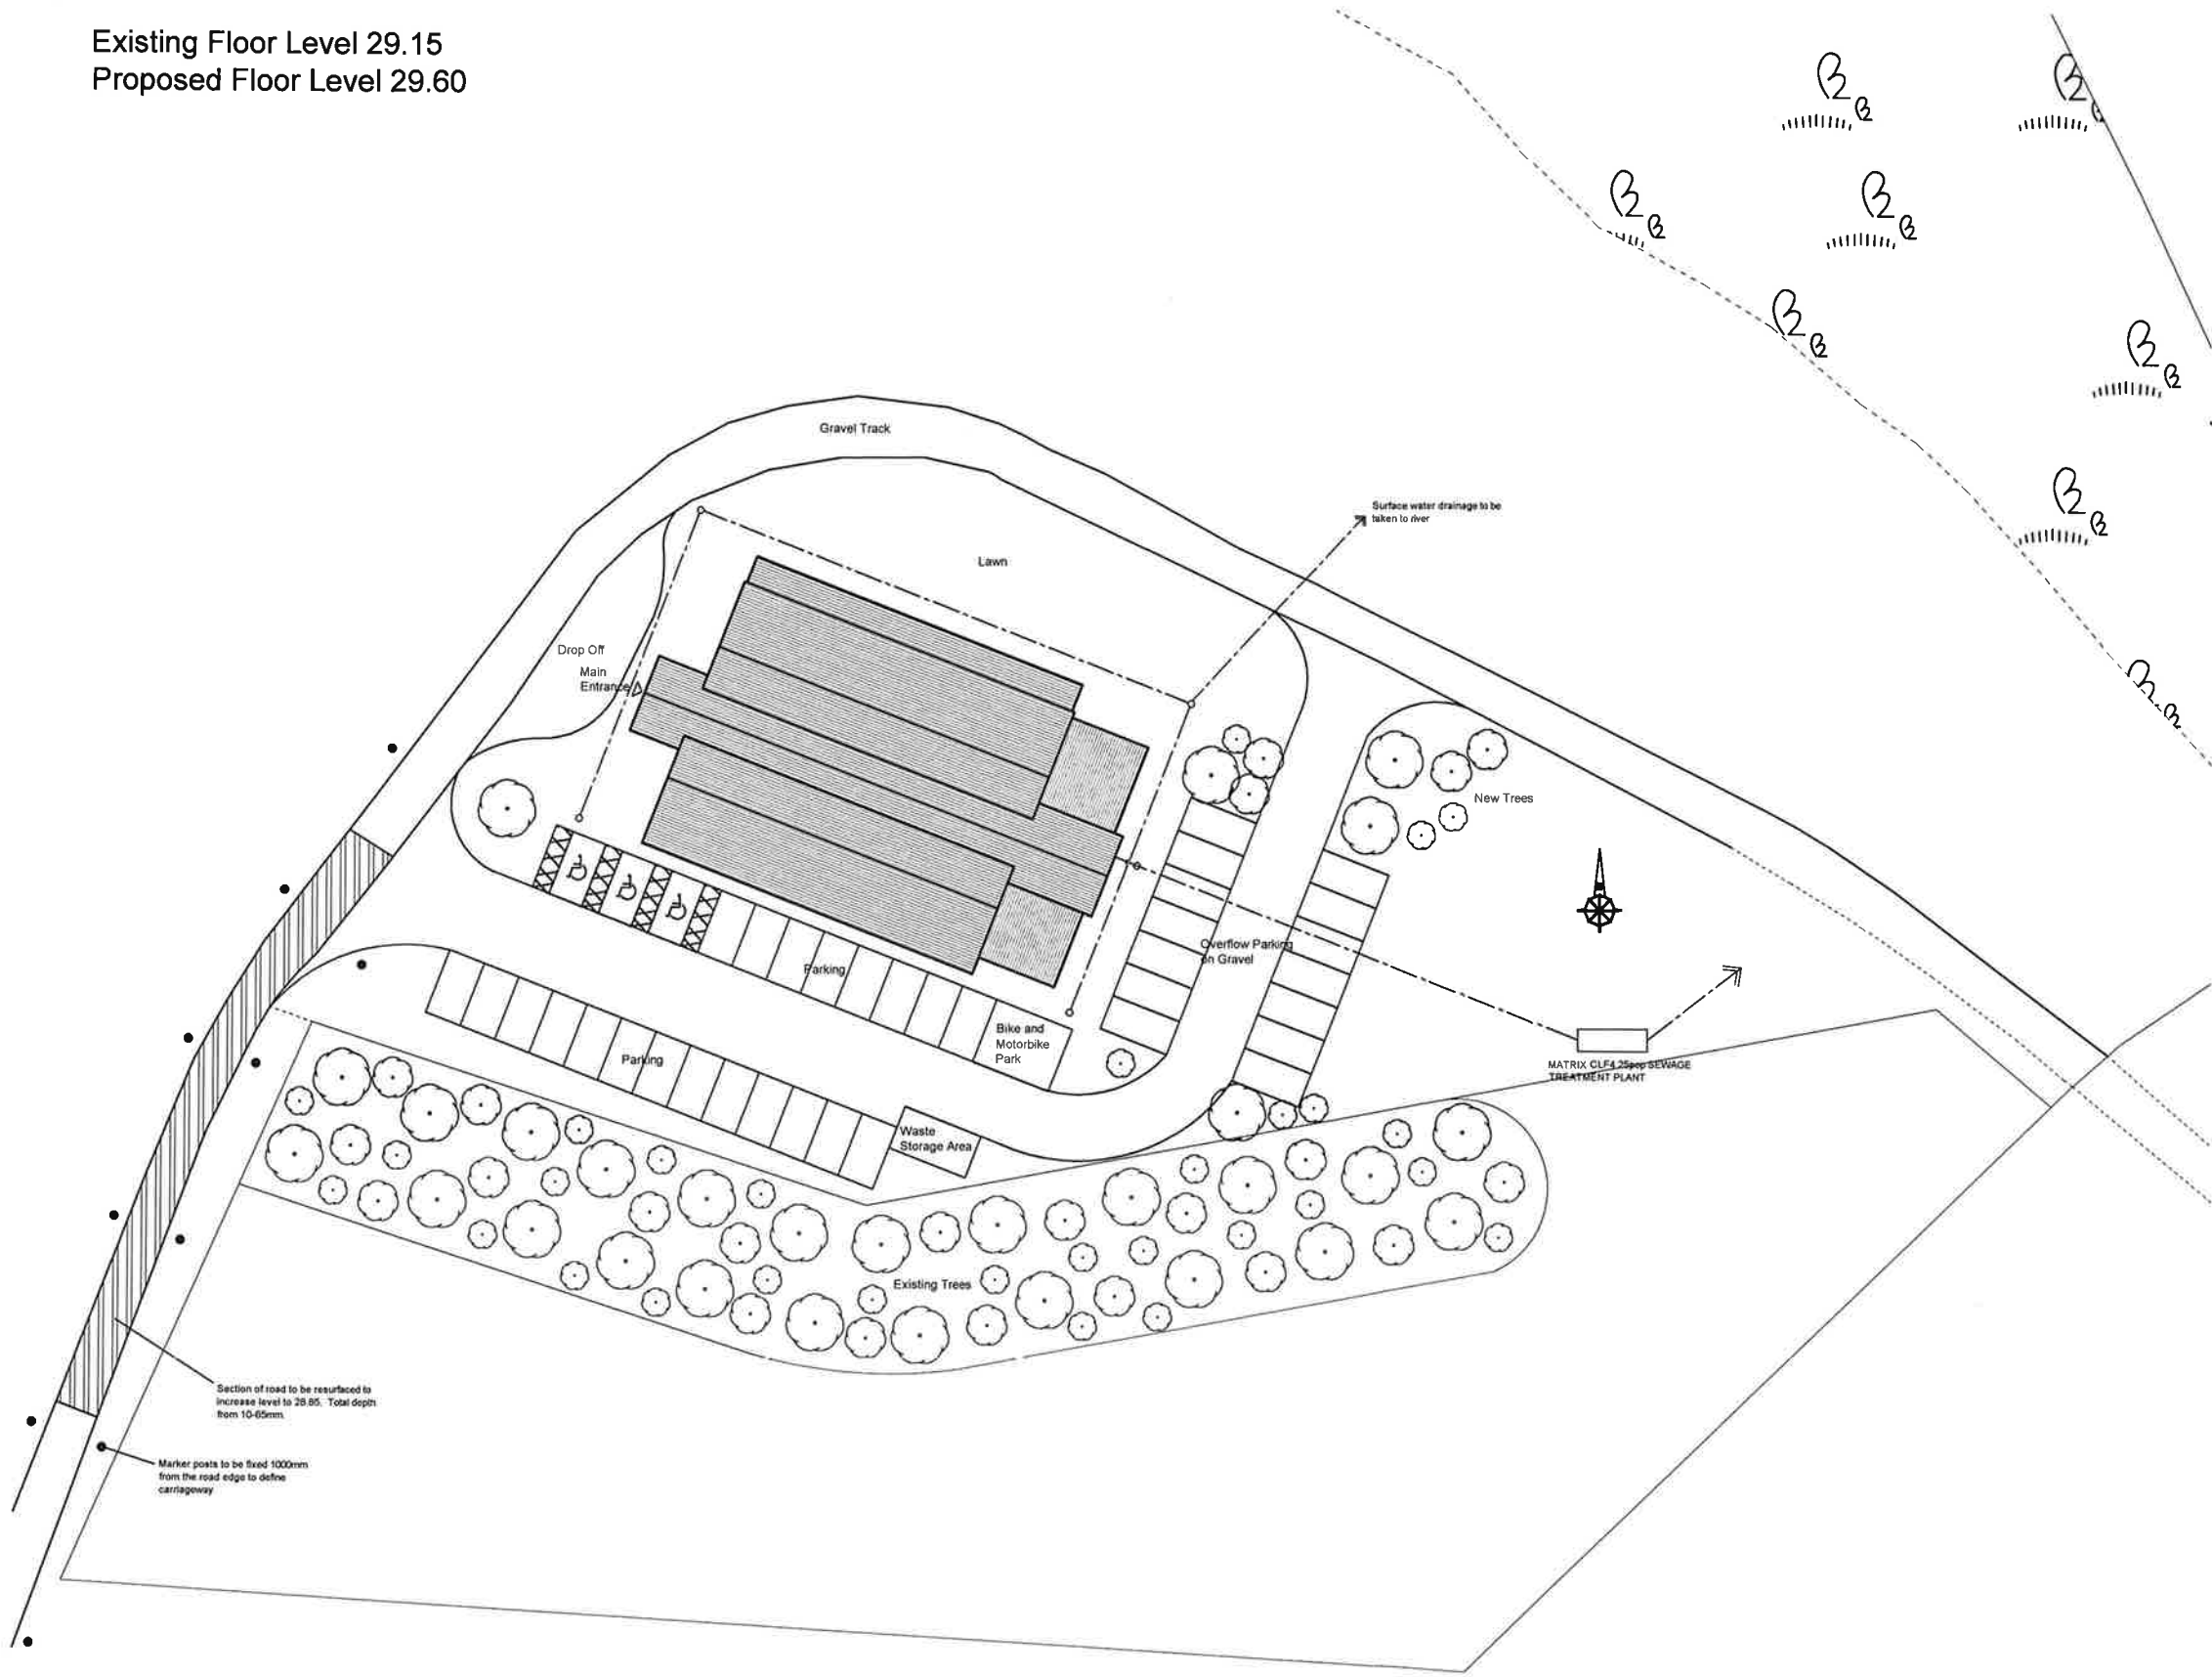

REV B - Road definition improved. 21-02-13 LFG
REV A - Bike and bicycle parking added and drainage runs indicated. 20-02-13 LFG

Client
Mr. C Mustoe

Job Title
**Proposed Development at
The Old Gravel Works
Ribchester**

Drawing Title
Proposed Site Plan

Scale 1:500 @ A3	Date Jan 2013	Drawn LFG
----------------------------	-------------------------	---------------------

spa
SUNDERLAND PEACOCK ARCHITECTS
SUNDERLAND PEACOCK & ASSOCIATES LTD.
HAZELMERE, PIMLICO ROAD, CLITHEROE
LANCASHIRE, BB7 2AG
T 01200 423176 F 01200 427328
E info@sunderlandpeacock.com
www.sunderlandpeacock.com



4329 - 02 B