


Site Plan
 320110971P
 25.11.11
 date:

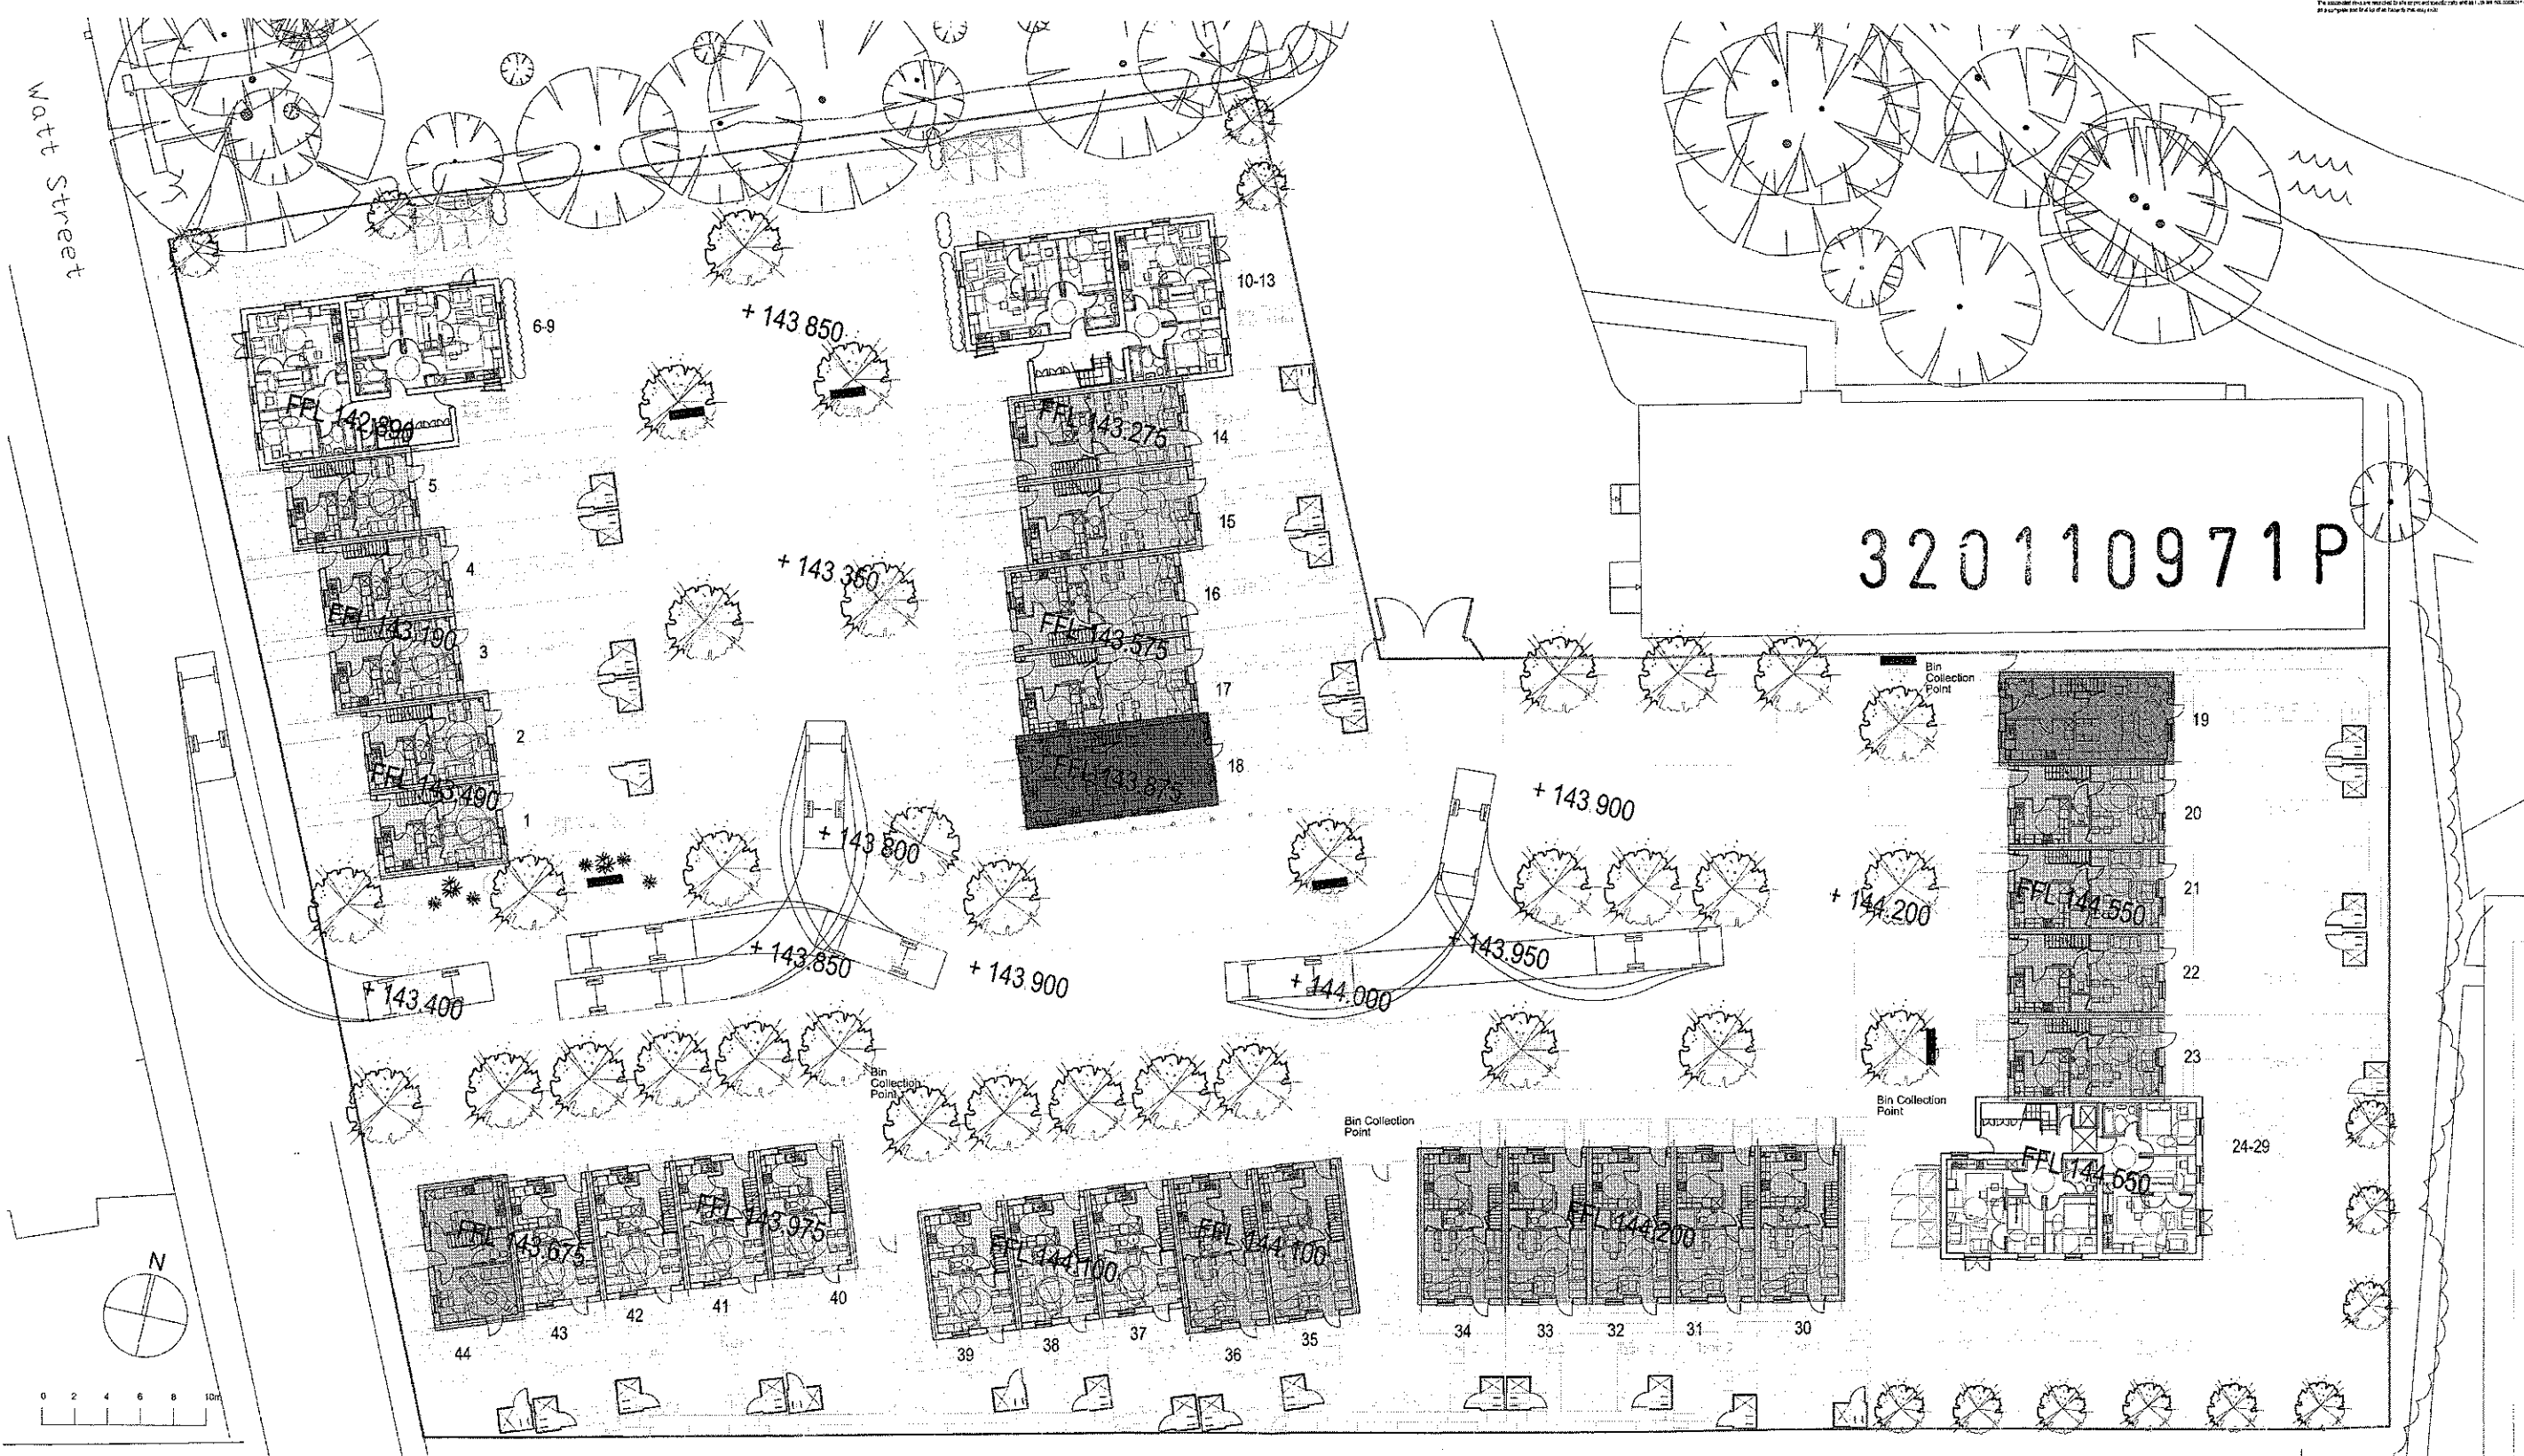

Unit Key								
	Type A - 2bed 4person house	12no.		Type D - 4bed 6person house	1no.		Type G - 4bed 6person house (ensuite)	1no.
	Type B - 2bed 4 person wide frontage house	1no.		Type E - 2bed 4person apartment	14no.			
	Type C - 3bed 5person house	11no.		Type F - 3bed 5person house (ensuite)	4no.	TOTAL		44no.

Levels
 FFL 143 000 - Proposed Finished Ground Floor Unit Level
 + 143.000 - Proposed Road Level

Rev: C SP		26.11.11				
revision:		date:				
client:	project:	drawing:				
	Coedon Mill, Sadder	Site Unit Key Plan				
project no:	drawing no:	revision:	drawn:	checked:	date:	scale @ A1
6131	P03	C	SP	PC	15.11.11	1:200