

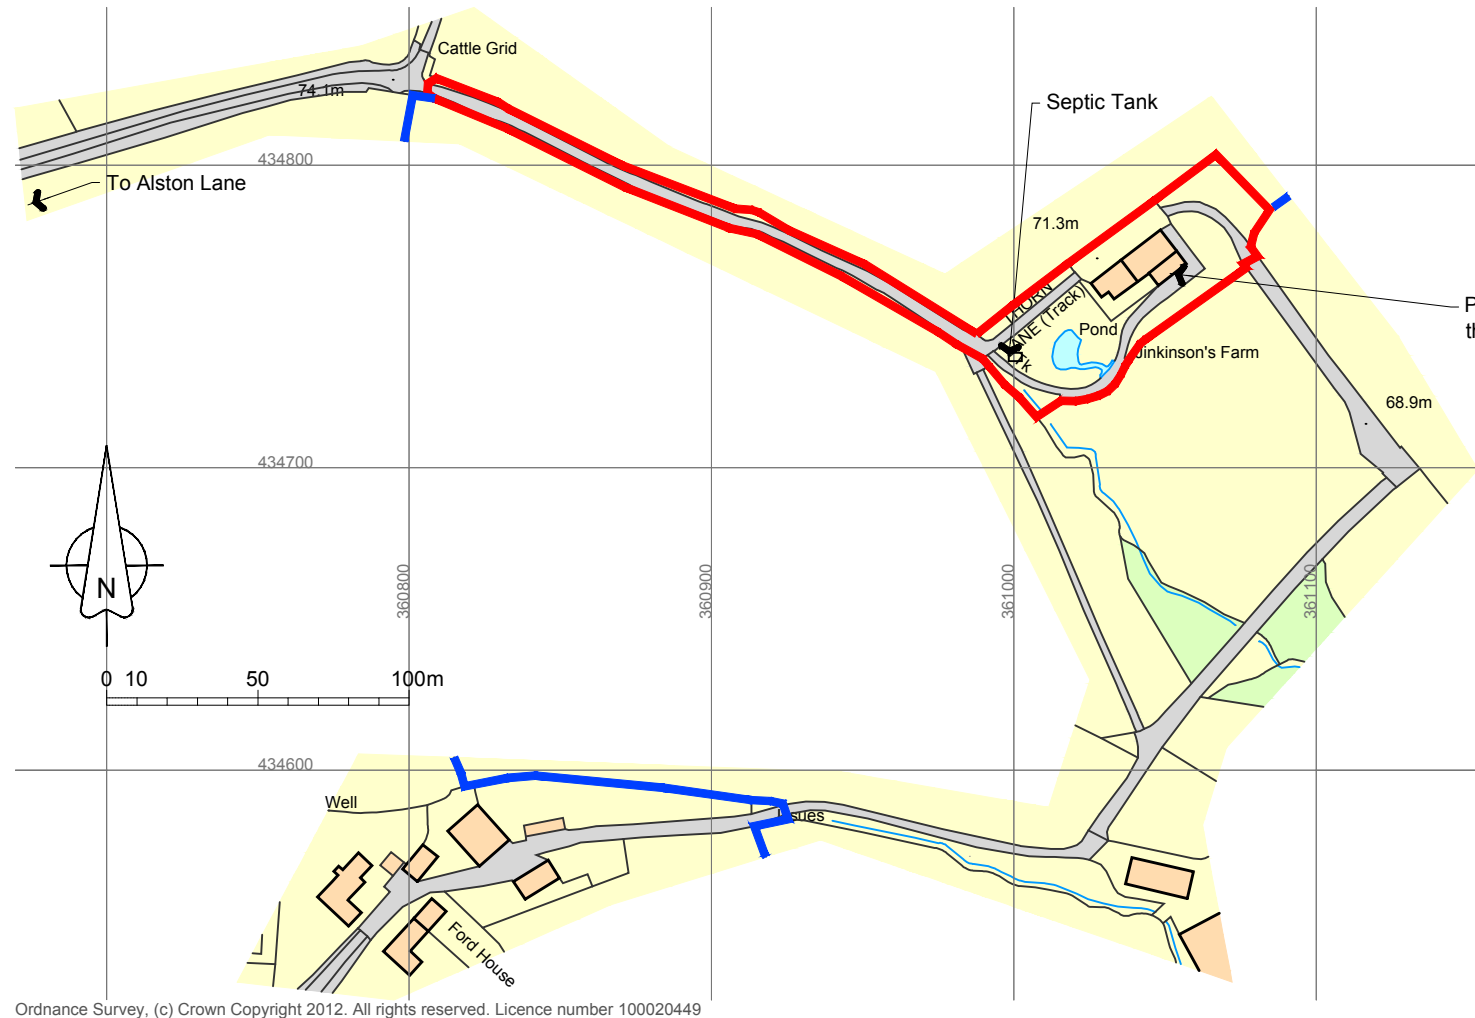
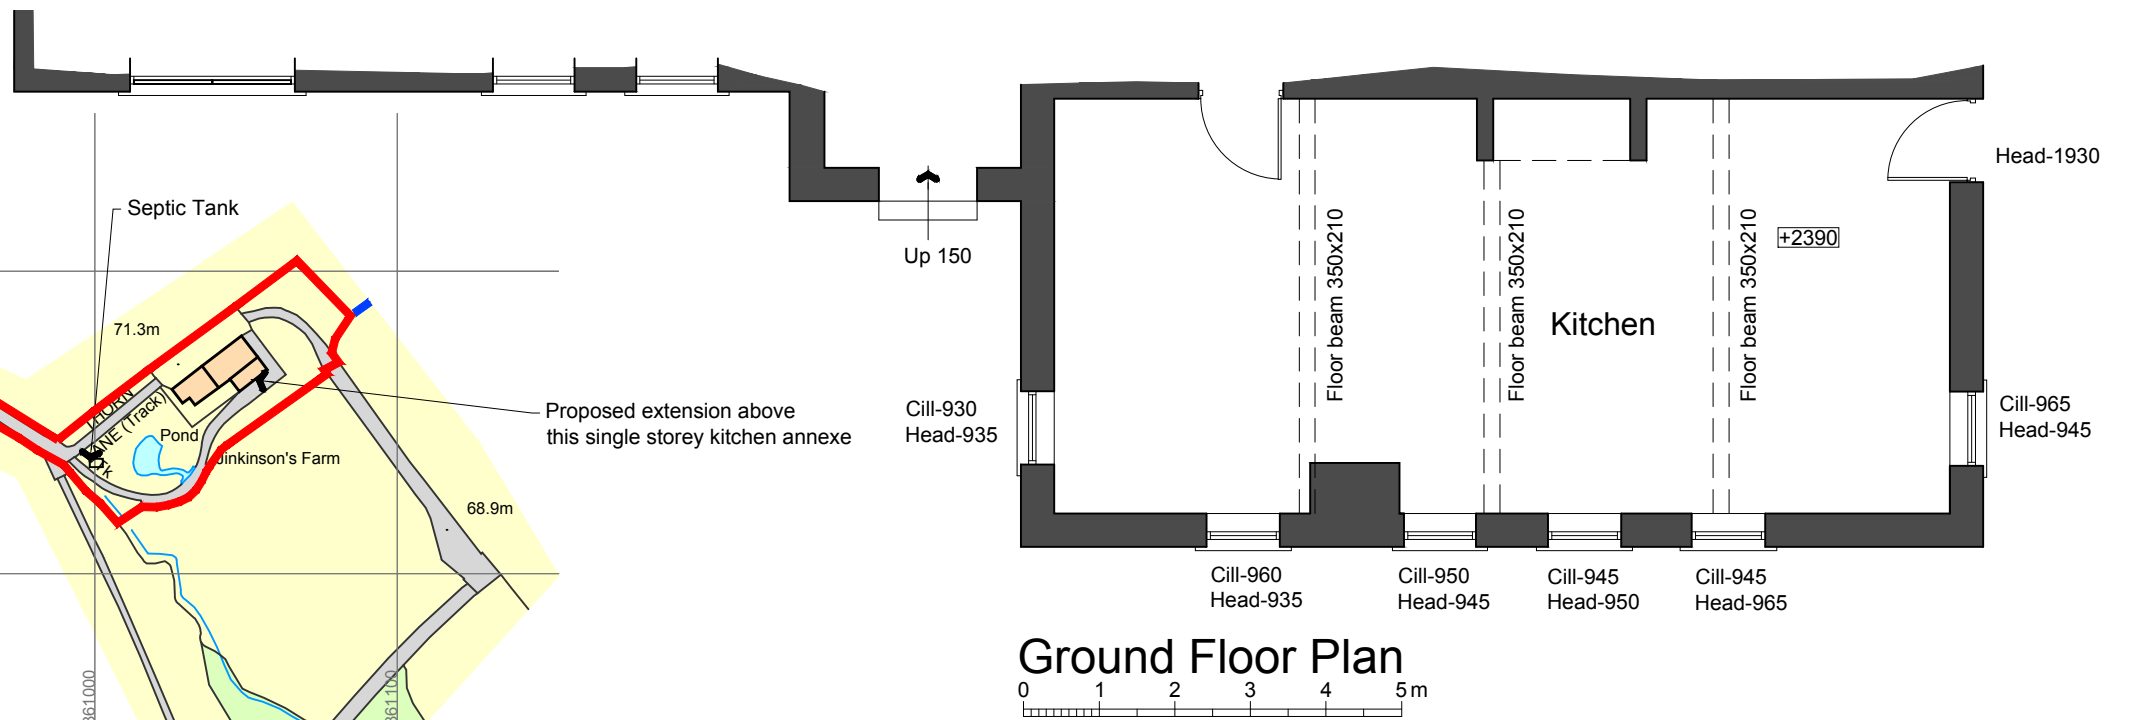


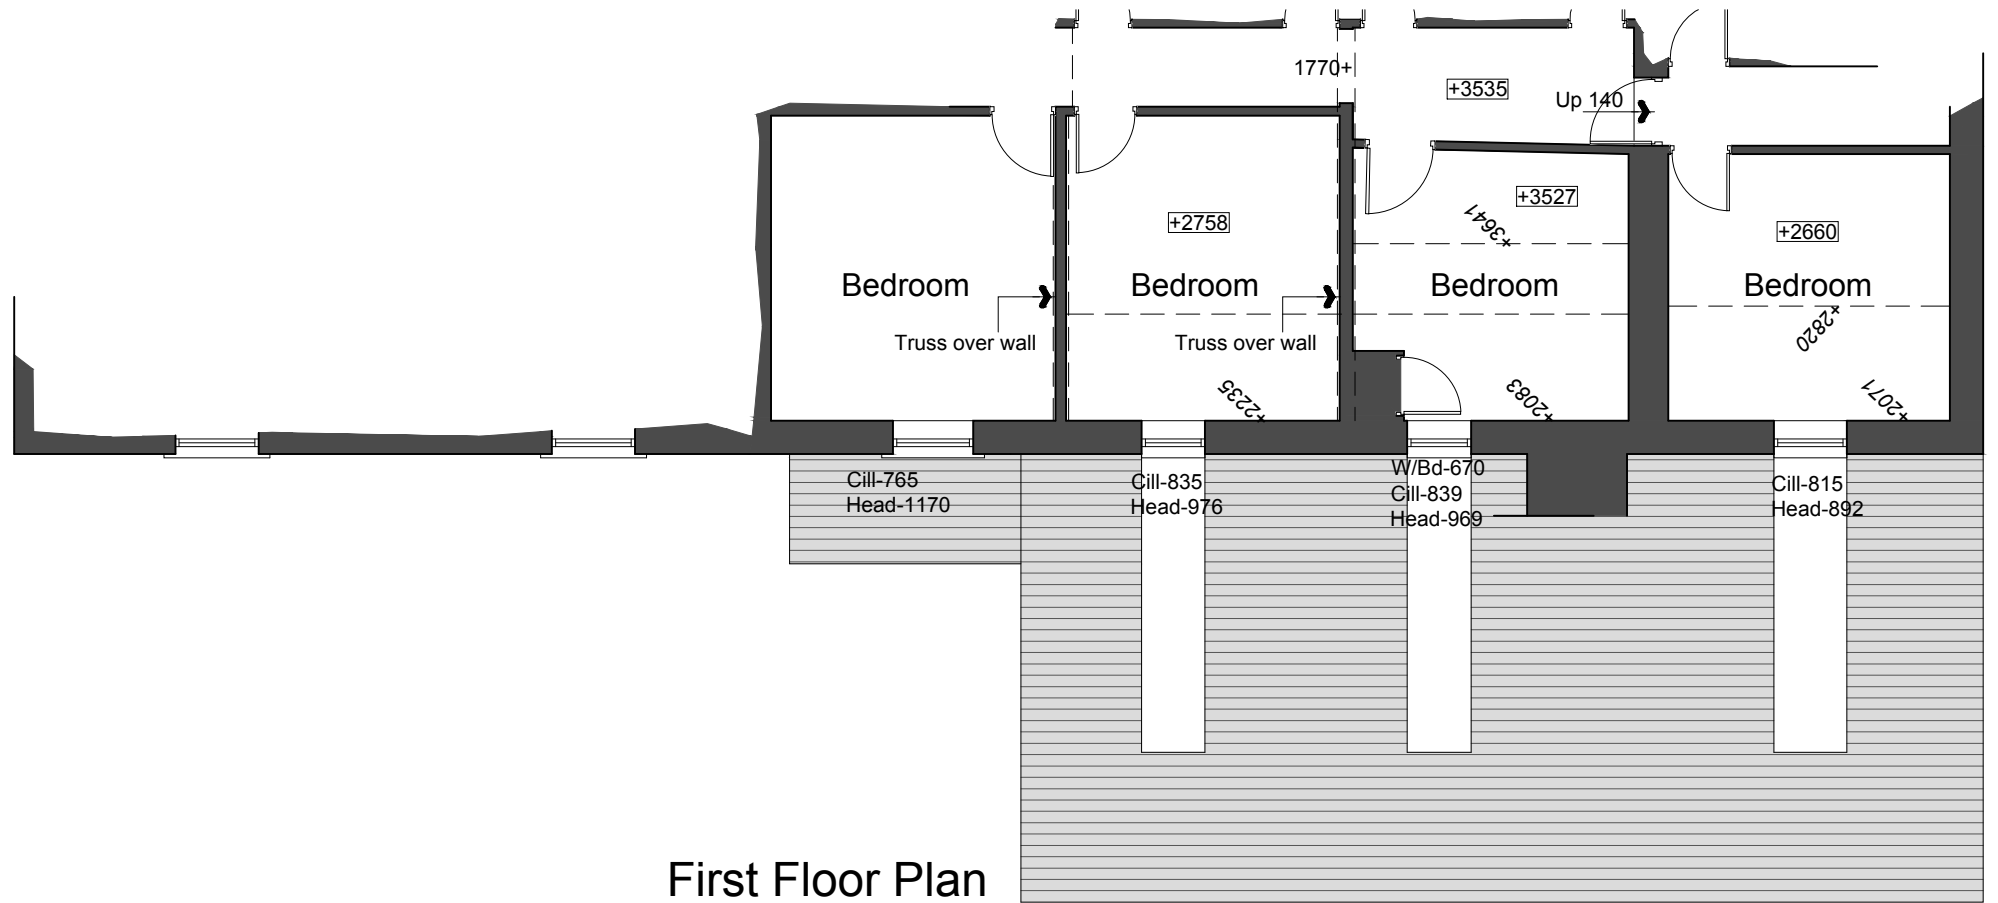

PGB Architectural Services LTD			
Lily Cottage 12 Glen Avenue Knowle Green Preston PR3 2ZQ m. 07866 366565 t. 01254 820092 e. info@pgb-arch.com		CLIENT Mr J Ibison Jenkinsons Farm, Thorn Lane Alston, Longridge Preston PR3 3BN PAPER SIZE A3 DATE Dec 2011	PROJECT Jenkinsons Farm, Thorn Lane Alston, Longridge Preston PR3 3BN JOB NO. 2594 SCALE 1:100
DRAWING TITLE Plans as Existing		DRAWING NO. 01 REVISION	

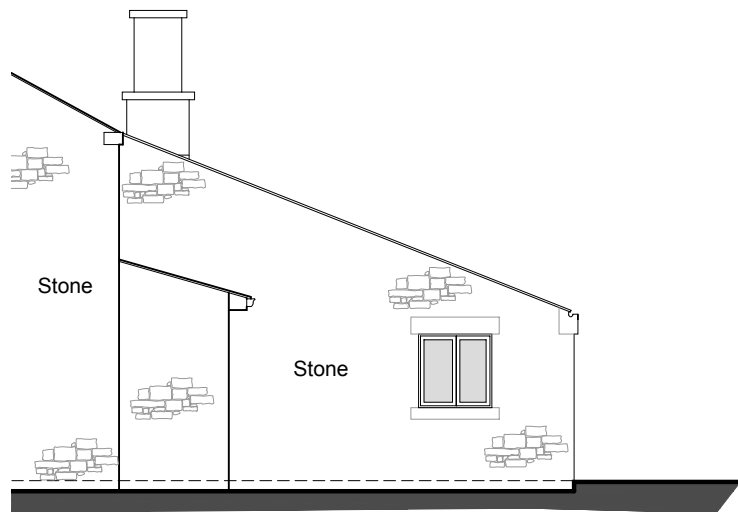


South West Elevation


0 1 2 3 4 5m



South East Elevation

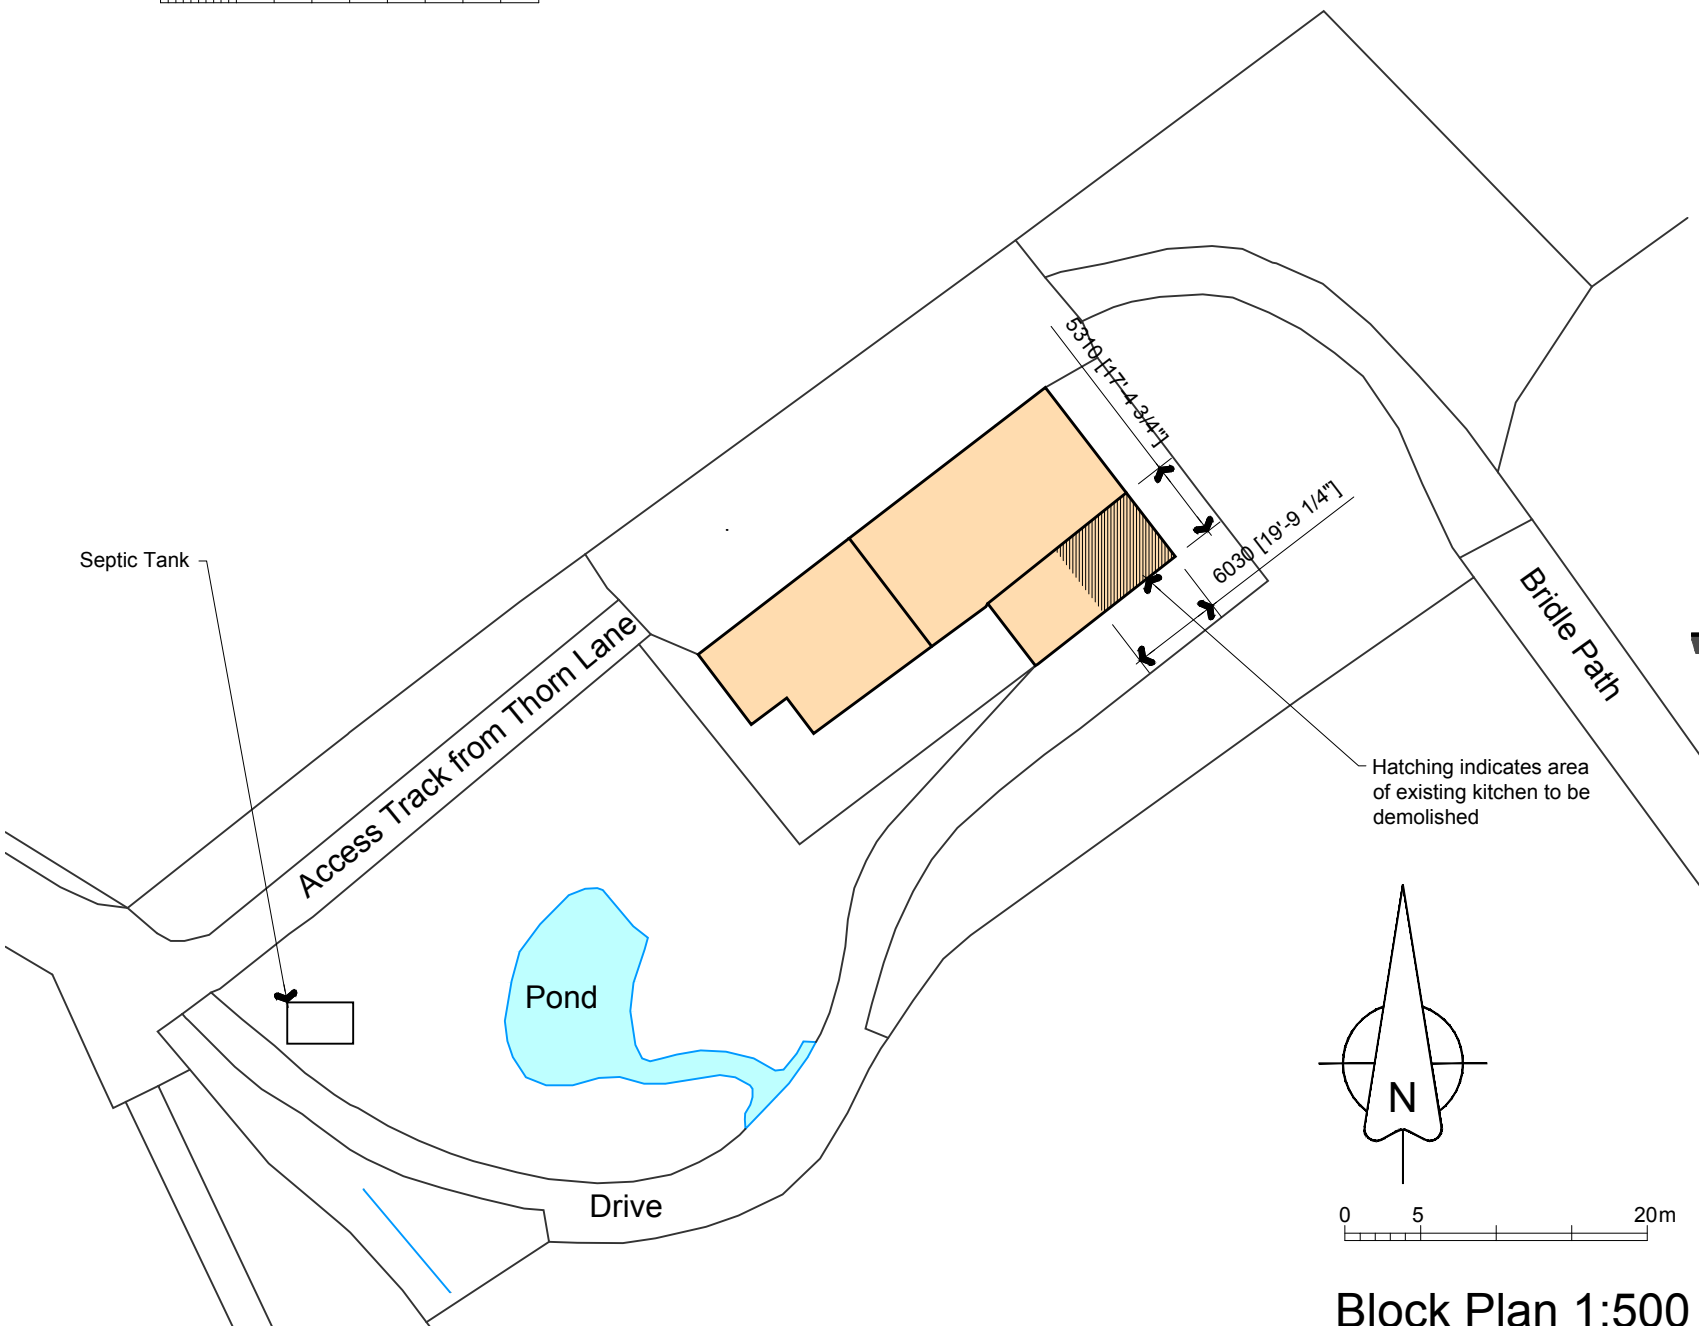

Block Plan 1:500

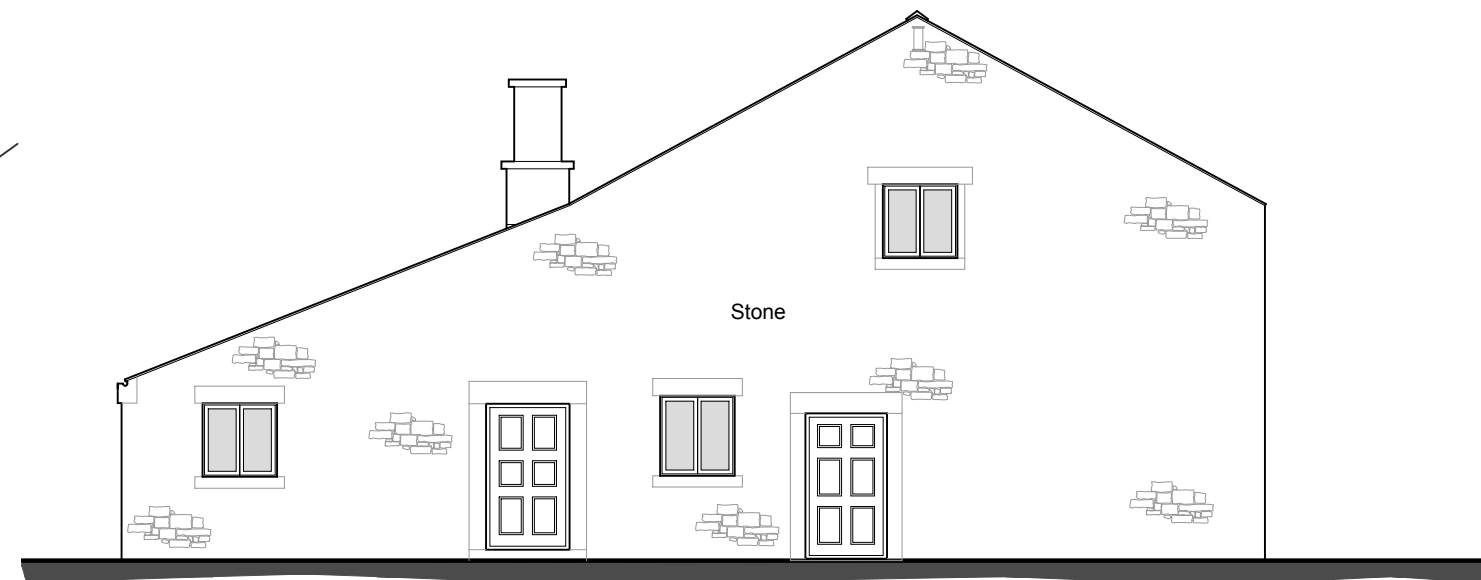

North East Elevation

Rev A 18-05-12 area of demolition indicated

PGB Architectural Services LTD

Lily Cottage
12 Glen Avenue
Knowle Green
Preston
PR3 2ZQ

m. 07866 366565 t. 01254 820092 e. info@pgb-arch.com





CLIENT
Mr J Ibison
Jenkinsons Farm, Thorn Lane
Alston, Longridge
Preston PR3 3BN

PAPER SIZE A3
DATE Dec 2011

PROJECT
JOB NO. 2594
SCALE 1:100

DRAWING TITLE
Elevations as Existing
DRAWING NO. 02
REVISION .A

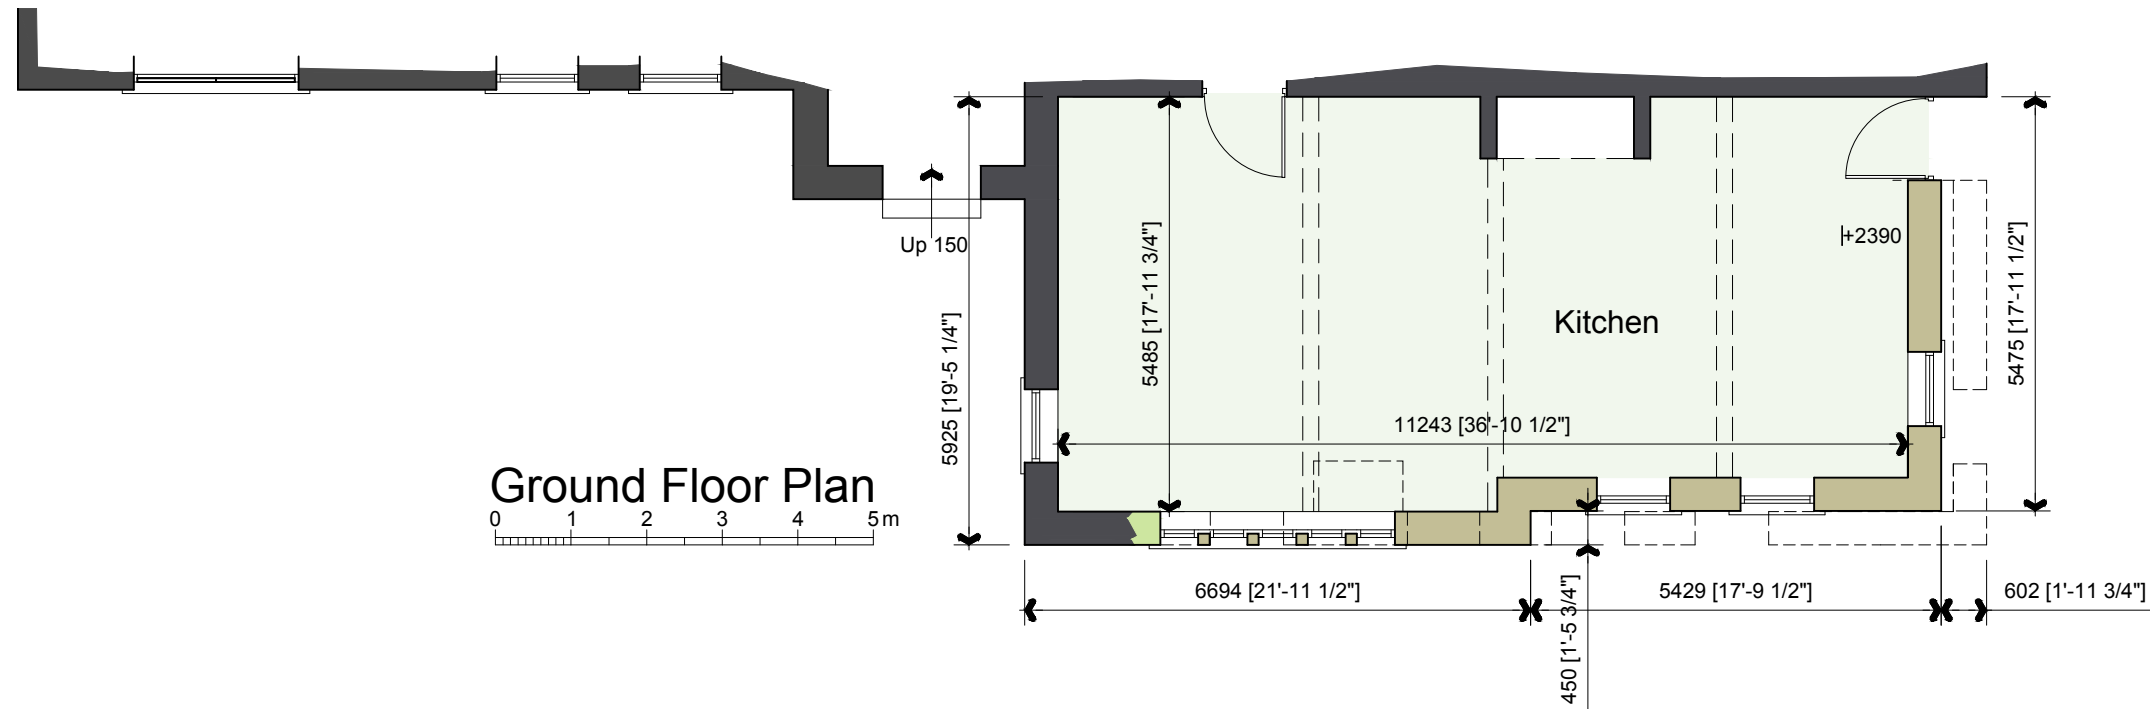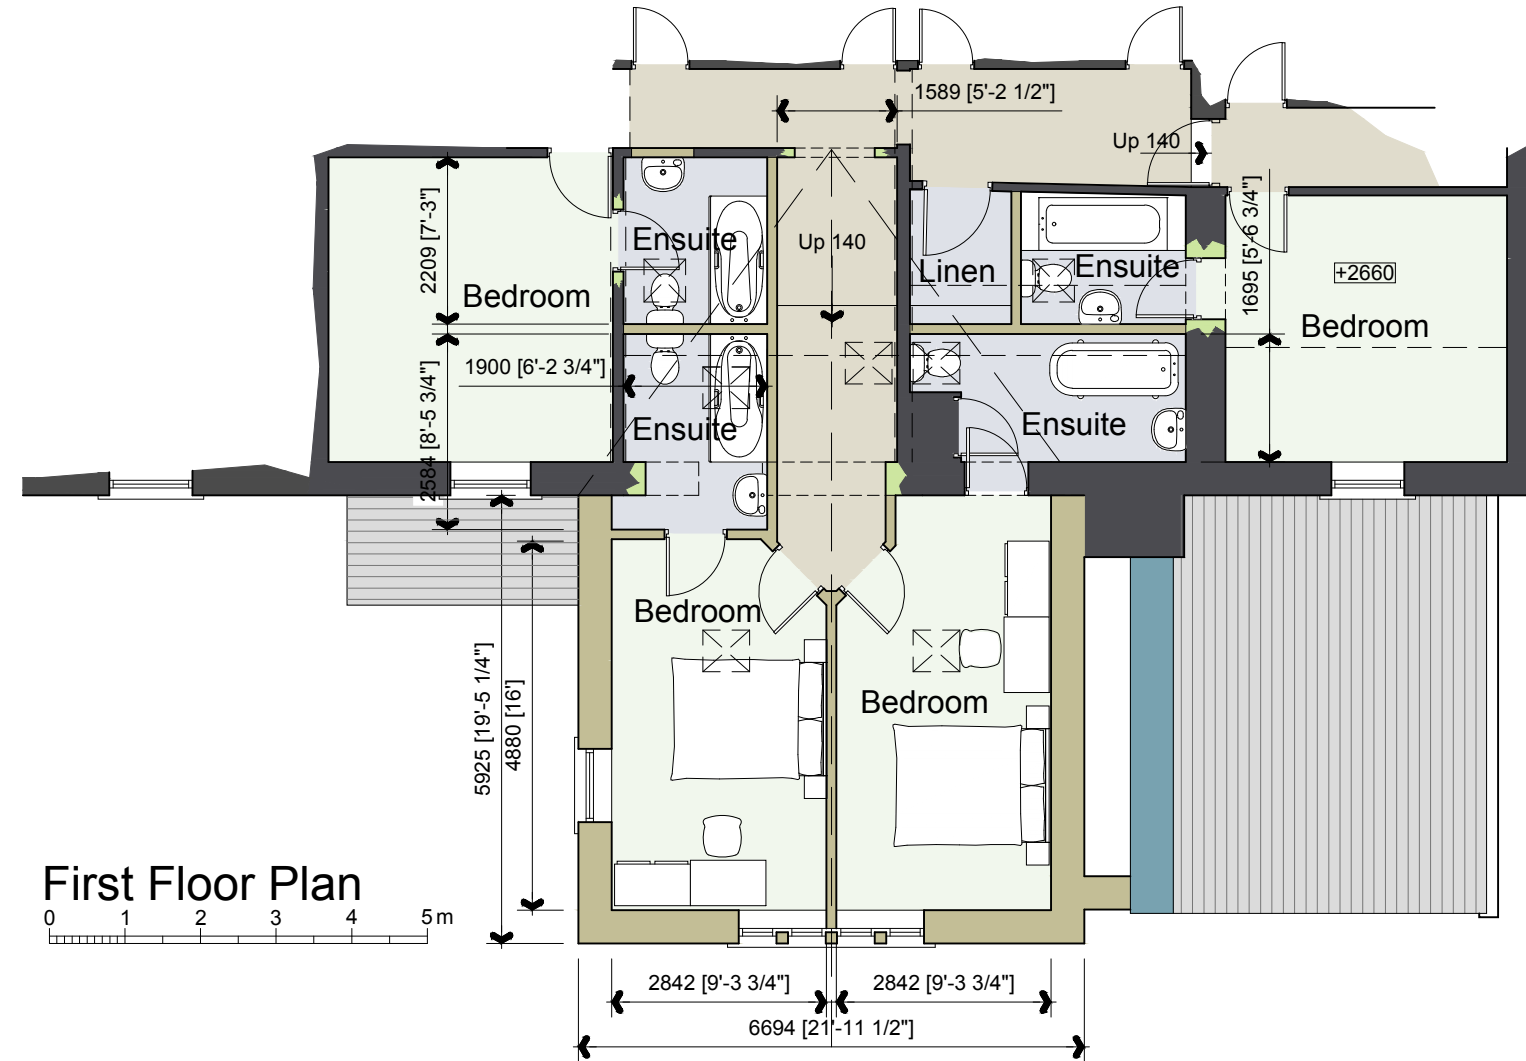

PGB Architectural Services LTD

Lily Cottage
12 Glen Avenue
Knowle Green
Preston
PR3 2ZQ



m. 07866 366565 t. 01254 820092 e. info@pgb-arch.com

CLIENT
Mr J Ibison
Jenkinsons Farm, Thorn Lane
Alston, Longridge
Preston PR3 3BN


PAPER SIZE A3
DATE Dec 2011

PROJECT


JOB NO. 2594
SCALE 1:100

DRAWING TITLE
Plans as Proposed


DRAWING NO. 03
REVISION

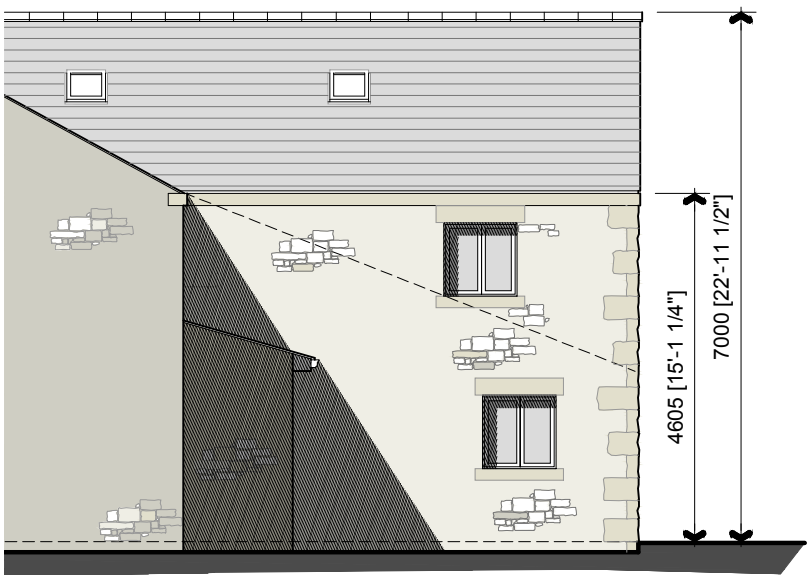

South West Elevation

 

South East Elevation

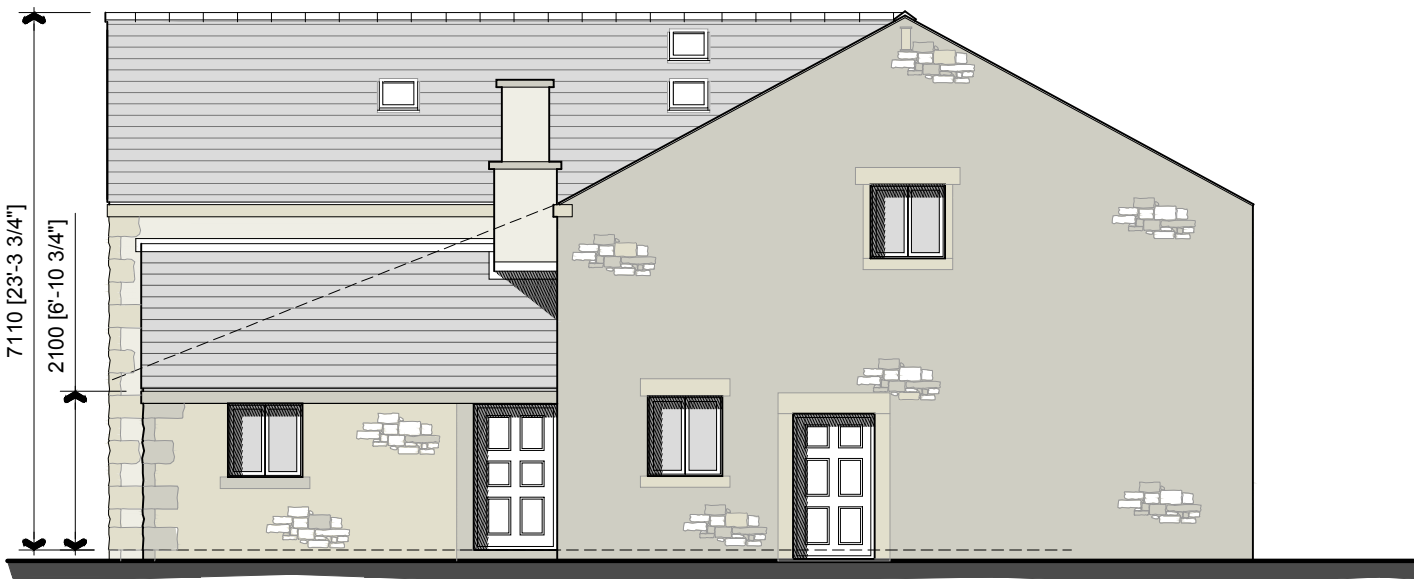

North East Elevation

PGB Architectural Services LTD

Lily Cottage
12 Glen Avenue
Knowle Green
Preston
PR3 2ZQ



m. 07866 366565 t. 01254 820092 e. info@pgb-arch.com

CLIENT
Mr J Ibison
Jenkinsons Farm, Thorn Lane
Alston, Longridge
Preston PR3 3BN

PAPER SIZE A3
DATE Dec 2011

PROJECT

JOB NO. 2594
SCALE 1:100

DRAWING TITLE
Elevations as Proposed

DRAWING NO. 04
REVISION .