


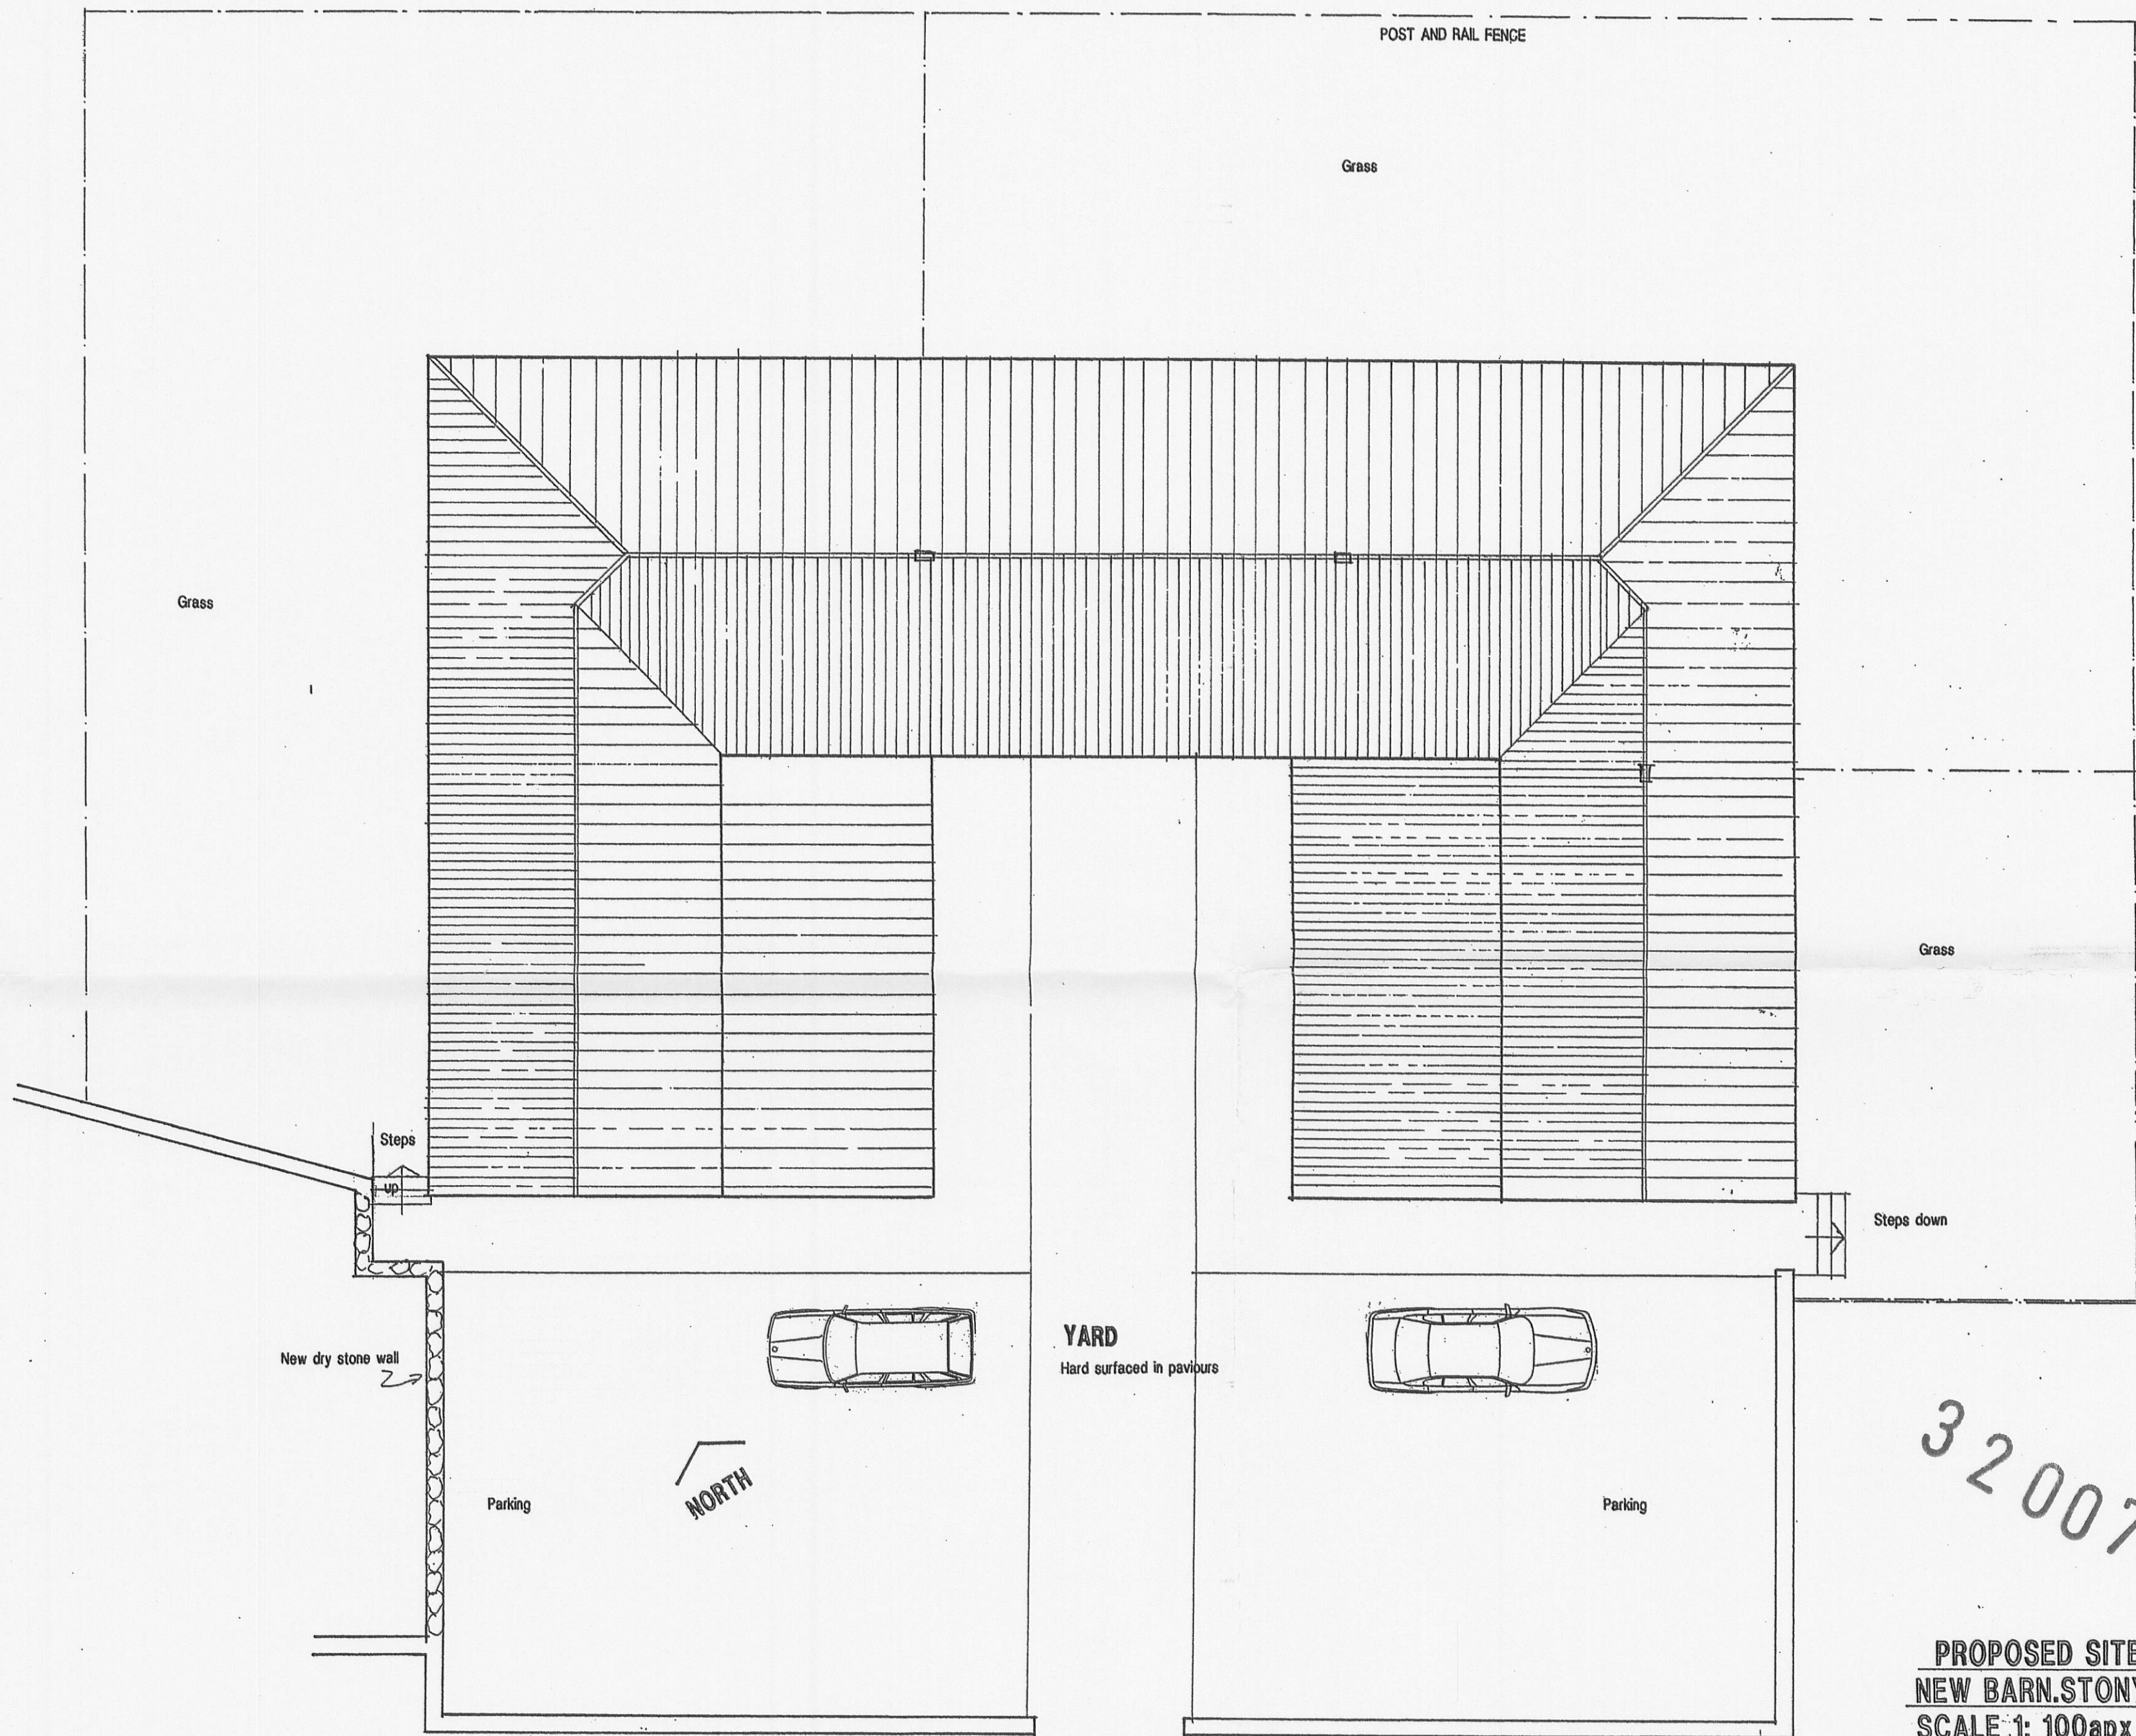

320070505P

PROPOSED SITE PLAN
NEW BARN, STONYHURST ESTATE, HURST GREEN.
SCALE 1:100apx APRIL 2007
PLAN NO. C26-1-1-1