
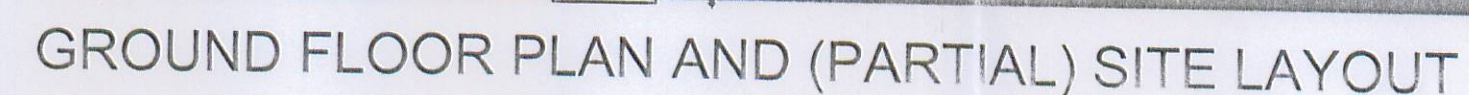


- 2NO. NEW VELUX WINDOWS (BED-5) TO MATCH EXISTING
- PRESERVATIVE STAINED TIMBER DOUBLE-GLAZED WINDOWS, DOORS AND SCREENS TO MATCH EXISTING.
- LEAD OR METAL ROOFING SYSTEM
- TOP OF PARAPET WALL (WEST (FRONT) ELEVATION
- PROFILED RAINWATERGOODS AND FASCIAS, COLOUR- BROWN TO MATCH EXISTING.
- RANDOM COURSED STONE WALLING/QUOINS AND HEADS/SILLS

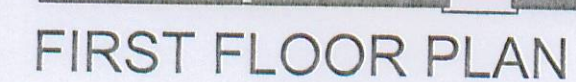

note Copyright of MRA

AMENDED PLANS RECEIVED

DATE 26/2/10

F	Alternative glazing options 1/2 (front elevation) removed	JM	02/10
E	Alternative glazing options 1/2 (front elevation) added	JM	02/10
D	General amendments as rec'd by Local Authority Planning Dept	JM	02/10
C	General amendments prior to submission of Planning Application	JM	01/10
B	General amendments relating to client/planning requirements	JM	12/09
A	General Amendments relating to client requirements	JM	10/09
rev		no	

☐ MICHAEL RAYNER ☐
☐ ☐ ASSOCIATES ☐ ☐
· A · R · C · H · I · T · E · C · T · S ·

☐ 44-46 BERRY LANE LONGRIDGE ☐
PRESTON LANCASHIRE PR3 3JJ
☐ tel 01772 784406 fax 01772 782898 ☐

project
**Oak Barn
Norcross Farm
Hothersall Lane
Hothersall PR3 2XB**

drawing OUTLINE SKETCH PROPOSALS

scale 1:100	date 08'09	drawn JM
-----------------------	----------------------	--------------------

number	1287 02	rev	F
--------	---------	-----	---