
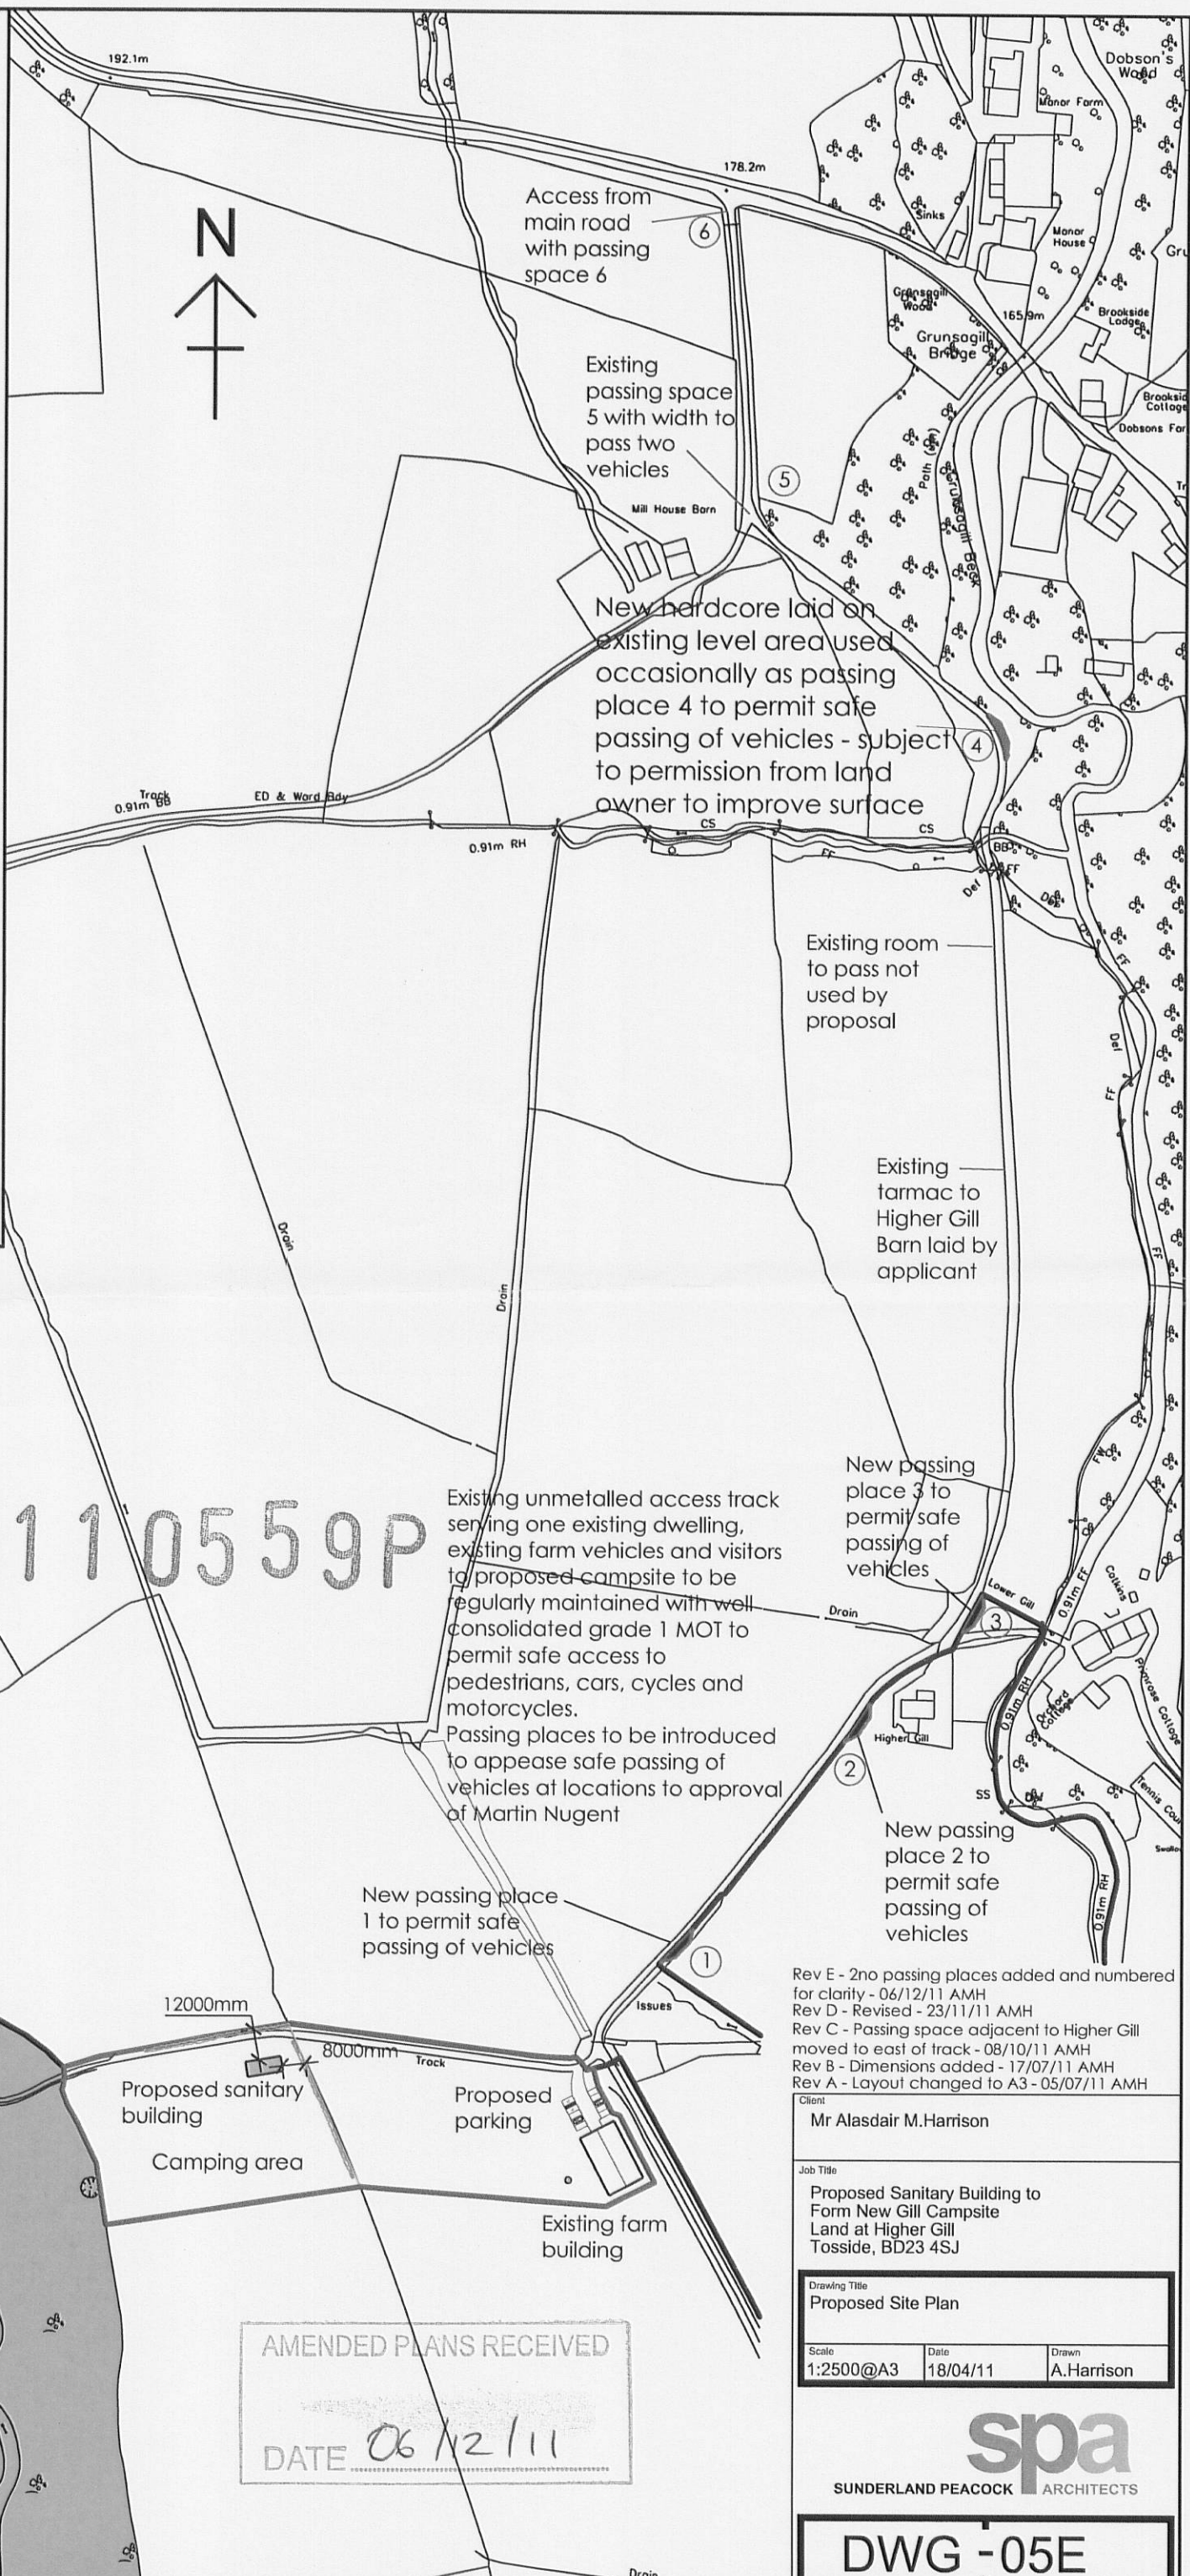


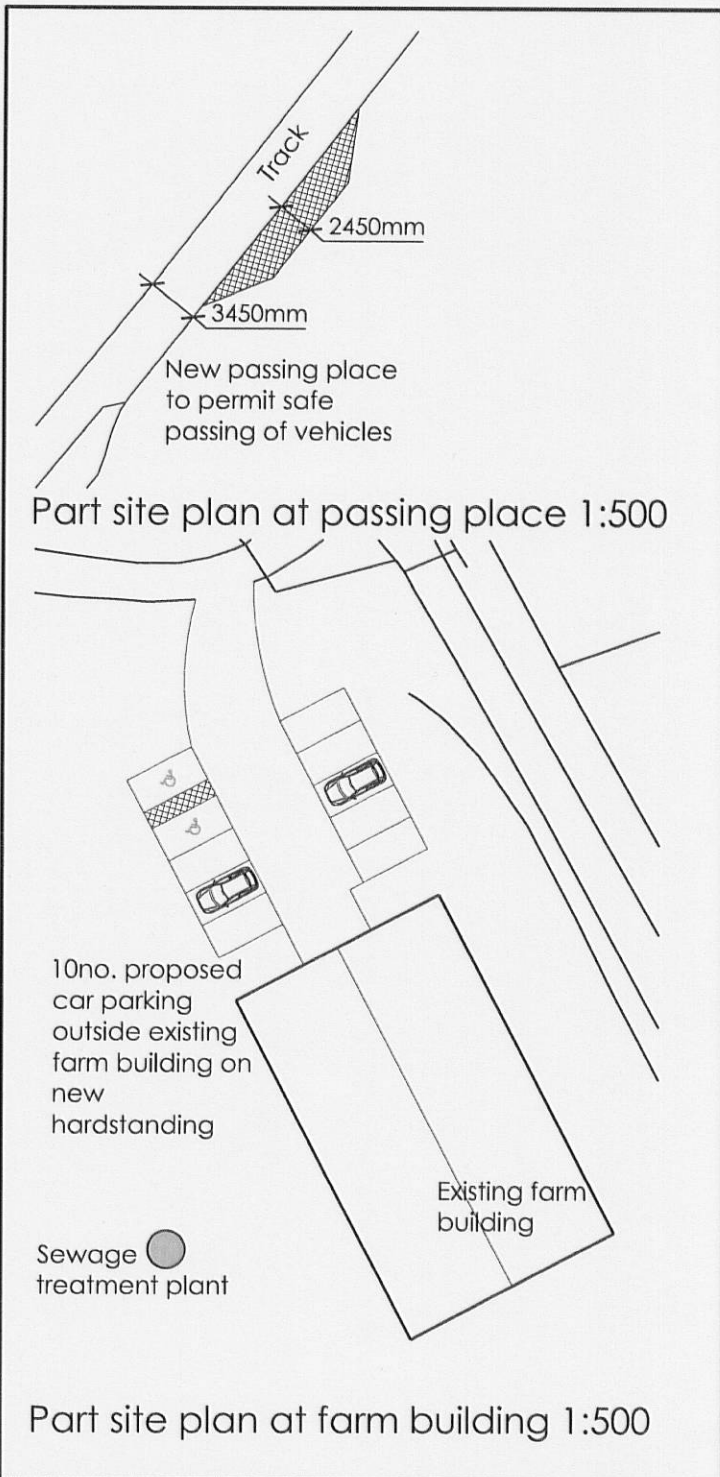

320110559P

Existing unmetalled access track serving one existing dwelling, existing farm vehicles and visitors to proposed campsite to be regularly maintained with well consolidated grade 1 MOT to permit safe access to pedestrians, cars, cycles and motorcycles. Passing places to be introduced to appease safe passing of vehicles at locations to approval of Martin Nugent

Rev E - 2no passing places added and numbered for clarity - 06/12/11 AMH  
 Rev D - Revised - 23/11/11 AMH  
 Rev C - Passing space adjacent to Higher Gill moved to east of track - 08/10/11 AMH  
 Rev B - Dimensions added - 17/07/11 AMH  
 Rev A - Layout changed to A3 - 05/07/11 AMH

Client  
 Mr Alasdair M. Harrison

Job Title  
 Proposed Sanitary Building to Form New Gill Campsite Land at Higher Gill Tosside, BD23 4SJ

Drawing Title  
 Proposed Site Plan

|                    |                  |                      |
|--------------------|------------------|----------------------|
| Scale<br>1:2500@A3 | Date<br>18/04/11 | Drawn<br>A. Harrison |
|--------------------|------------------|----------------------|

AMENDED PLANS RECEIVED

DATE 06/12/11

spa  
 SUNDERLAND PEACOCK ARCHITECTS

DWG -05E

Site plan 1:2500